


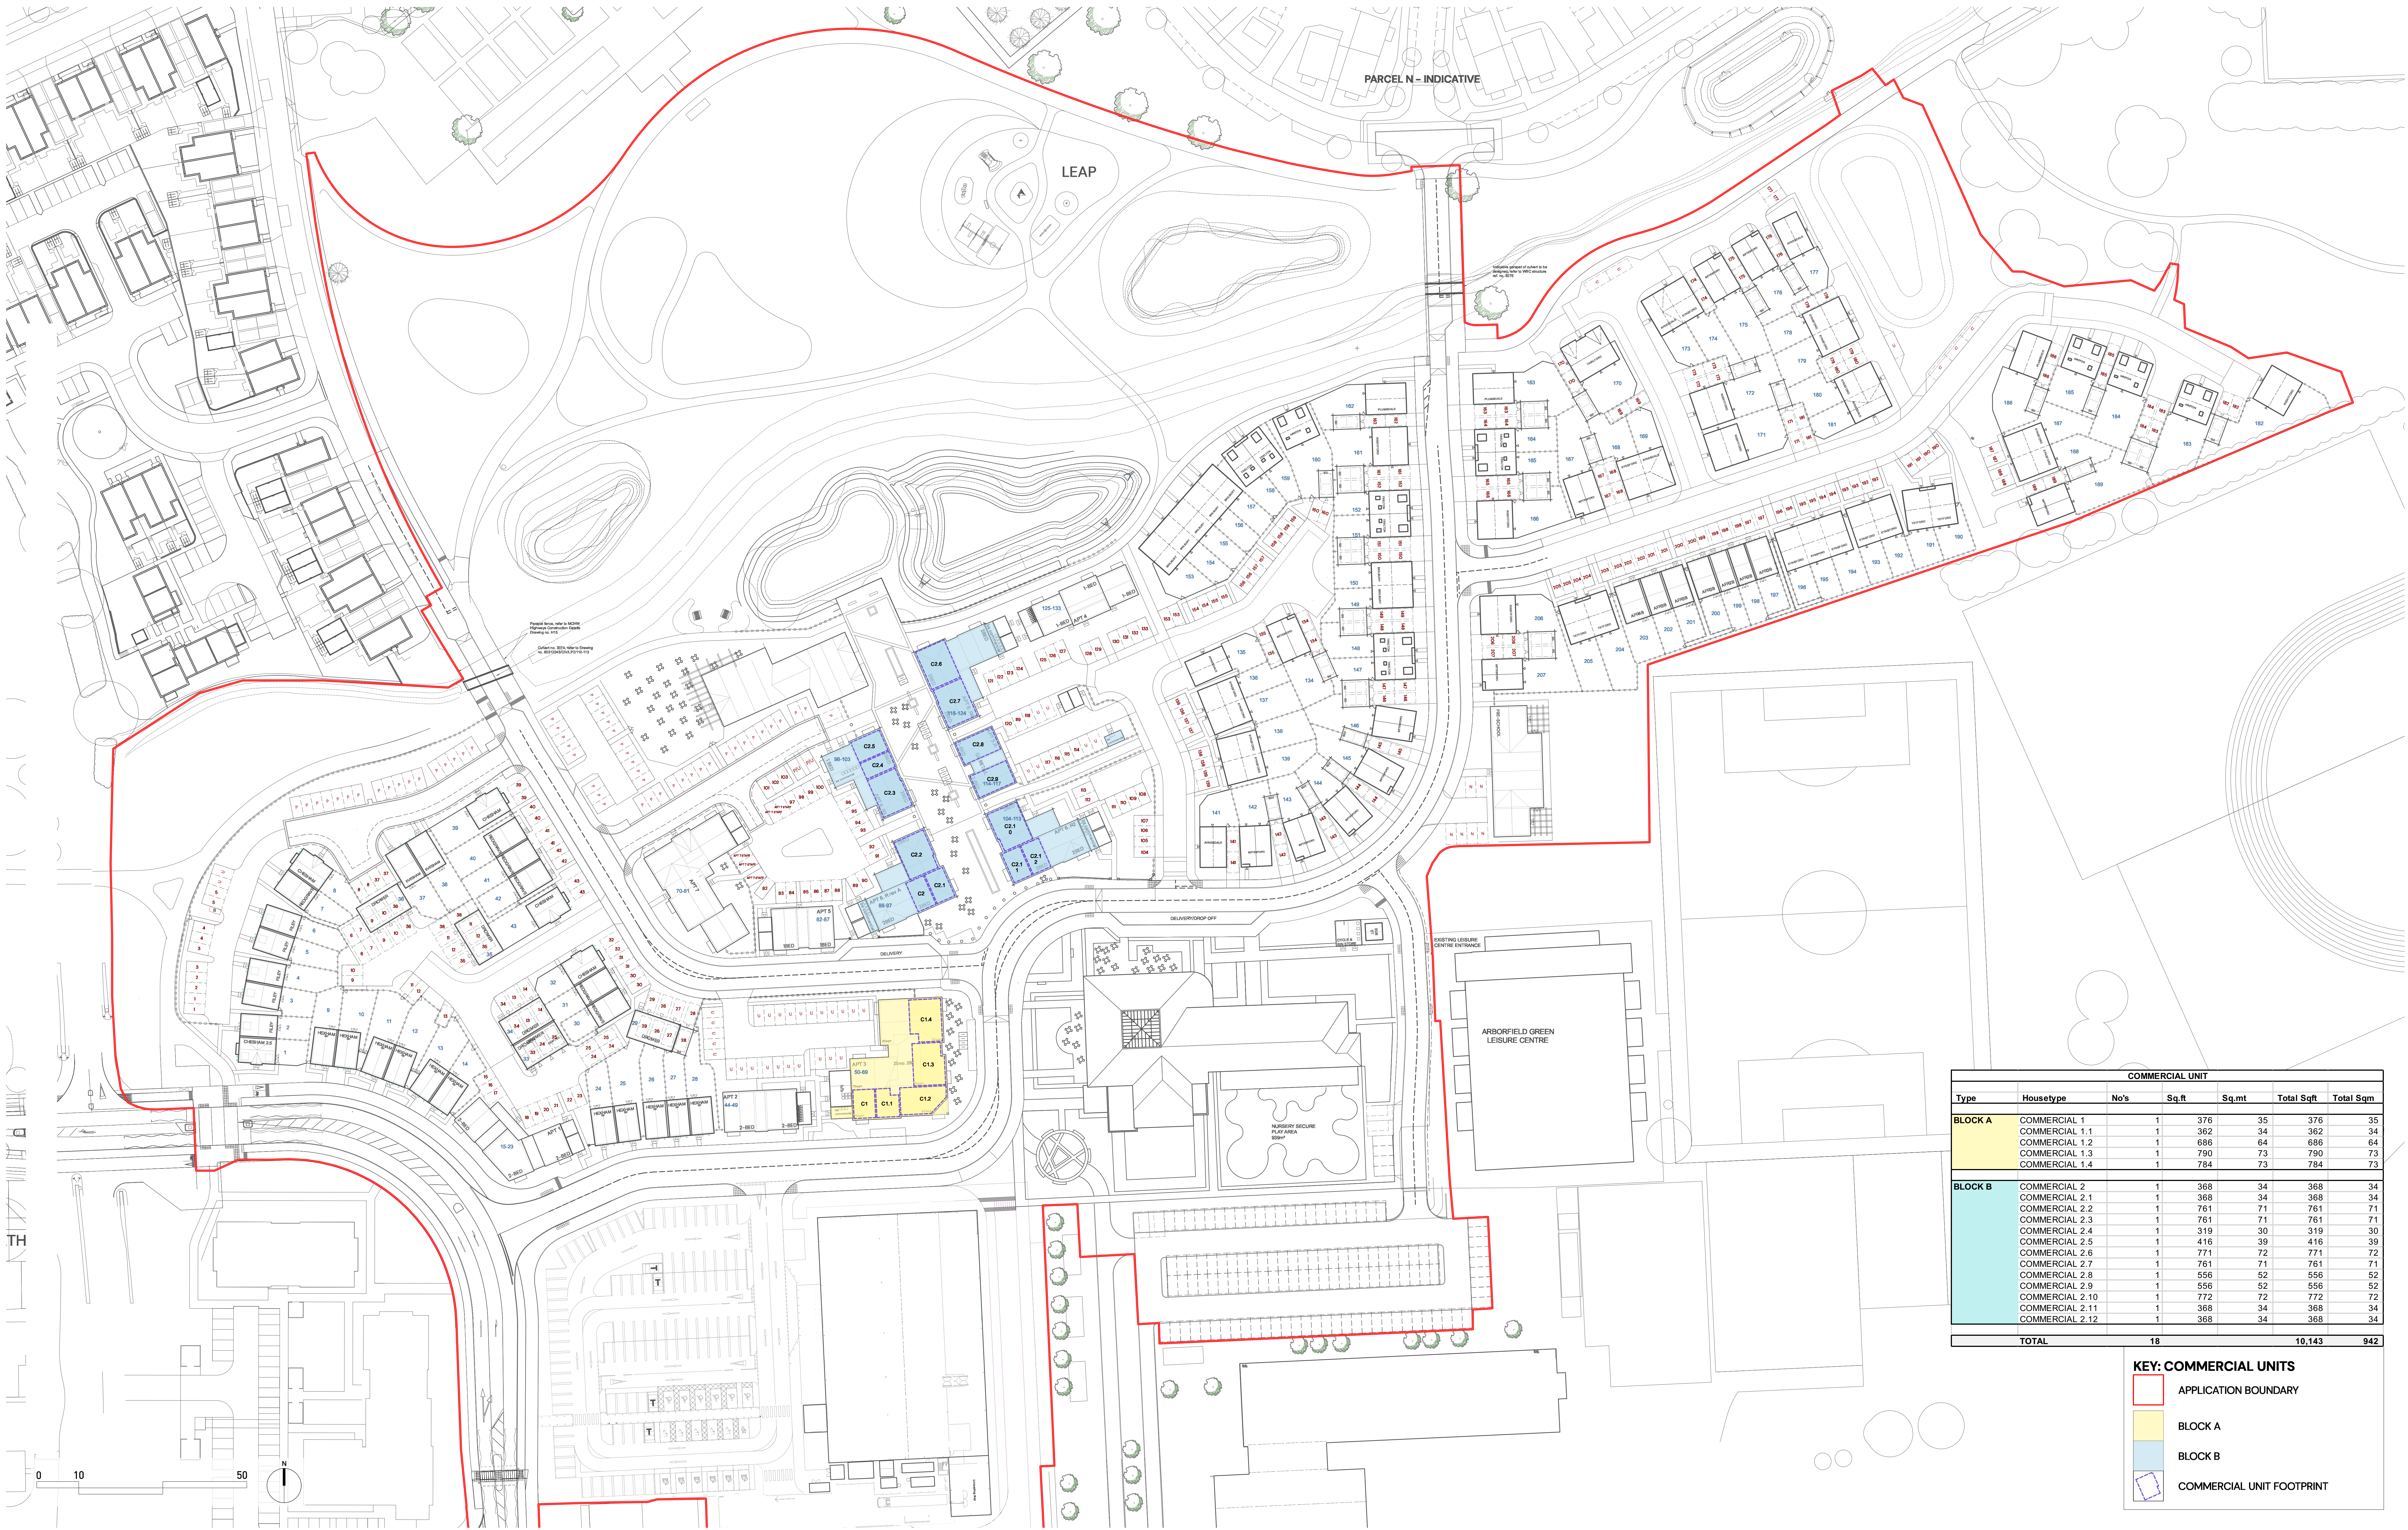

| COMMERCIAL UNIT |                 |      |       |       |            |           |
|-----------------|-----------------|------|-------|-------|------------|-----------|
| Type            | Housetype       | No's | Sq.ft | Sq.mt | Total Sqft | Total Sqm |
| BLOCK A         | COMMERCIAL 1    | 1    | 376   | 35    | 376        | 35        |
|                 | COMMERCIAL 1.1  | 1    | 362   | 34    | 362        | 34        |
|                 | COMMERCIAL 1.2  | 1    | 686   | 64    | 686        | 64        |
|                 | COMMERCIAL 1.3  | 1    | 790   | 73    | 790        | 73        |
| BLOCK B         | COMMERCIAL 2    | 1    | 368   | 34    | 368        | 34        |
|                 | COMMERCIAL 2.1  | 1    | 368   | 34    | 368        | 34        |
|                 | COMMERCIAL 2.2  | 1    | 761   | 71    | 761        | 71        |
|                 | COMMERCIAL 2.3  | 1    | 761   | 71    | 761        | 71        |
|                 | COMMERCIAL 2.4  | 1    | 319   | 30    | 319        | 30        |
|                 | COMMERCIAL 2.5  | 1    | 416   | 39    | 416        | 39        |
|                 | COMMERCIAL 2.6  | 1    | 771   | 72    | 771        | 72        |
|                 | COMMERCIAL 2.7  | 1    | 761   | 71    | 761        | 71        |
|                 | COMMERCIAL 2.8  | 1    | 556   | 52    | 556        | 52        |
|                 | COMMERCIAL 2.9  | 1    | 556   | 52    | 556        | 52        |
|                 | COMMERCIAL 2.10 | 1    | 772   | 72    | 772        | 72        |
|                 | COMMERCIAL 2.11 | 1    | 368   | 34    | 368        | 34        |
|                 | COMMERCIAL 2.12 | 1    | 368   | 34    | 368        | 34        |
| TOTAL           |                 | 18   |       |       | 10,143     | 942       |

- KEY: COMMERCIAL UNITS
- APPLICATION BOUNDARY
  - BLOCK A
  - BLOCK B
  - COMMERCIAL UNIT FOOTPRINT