


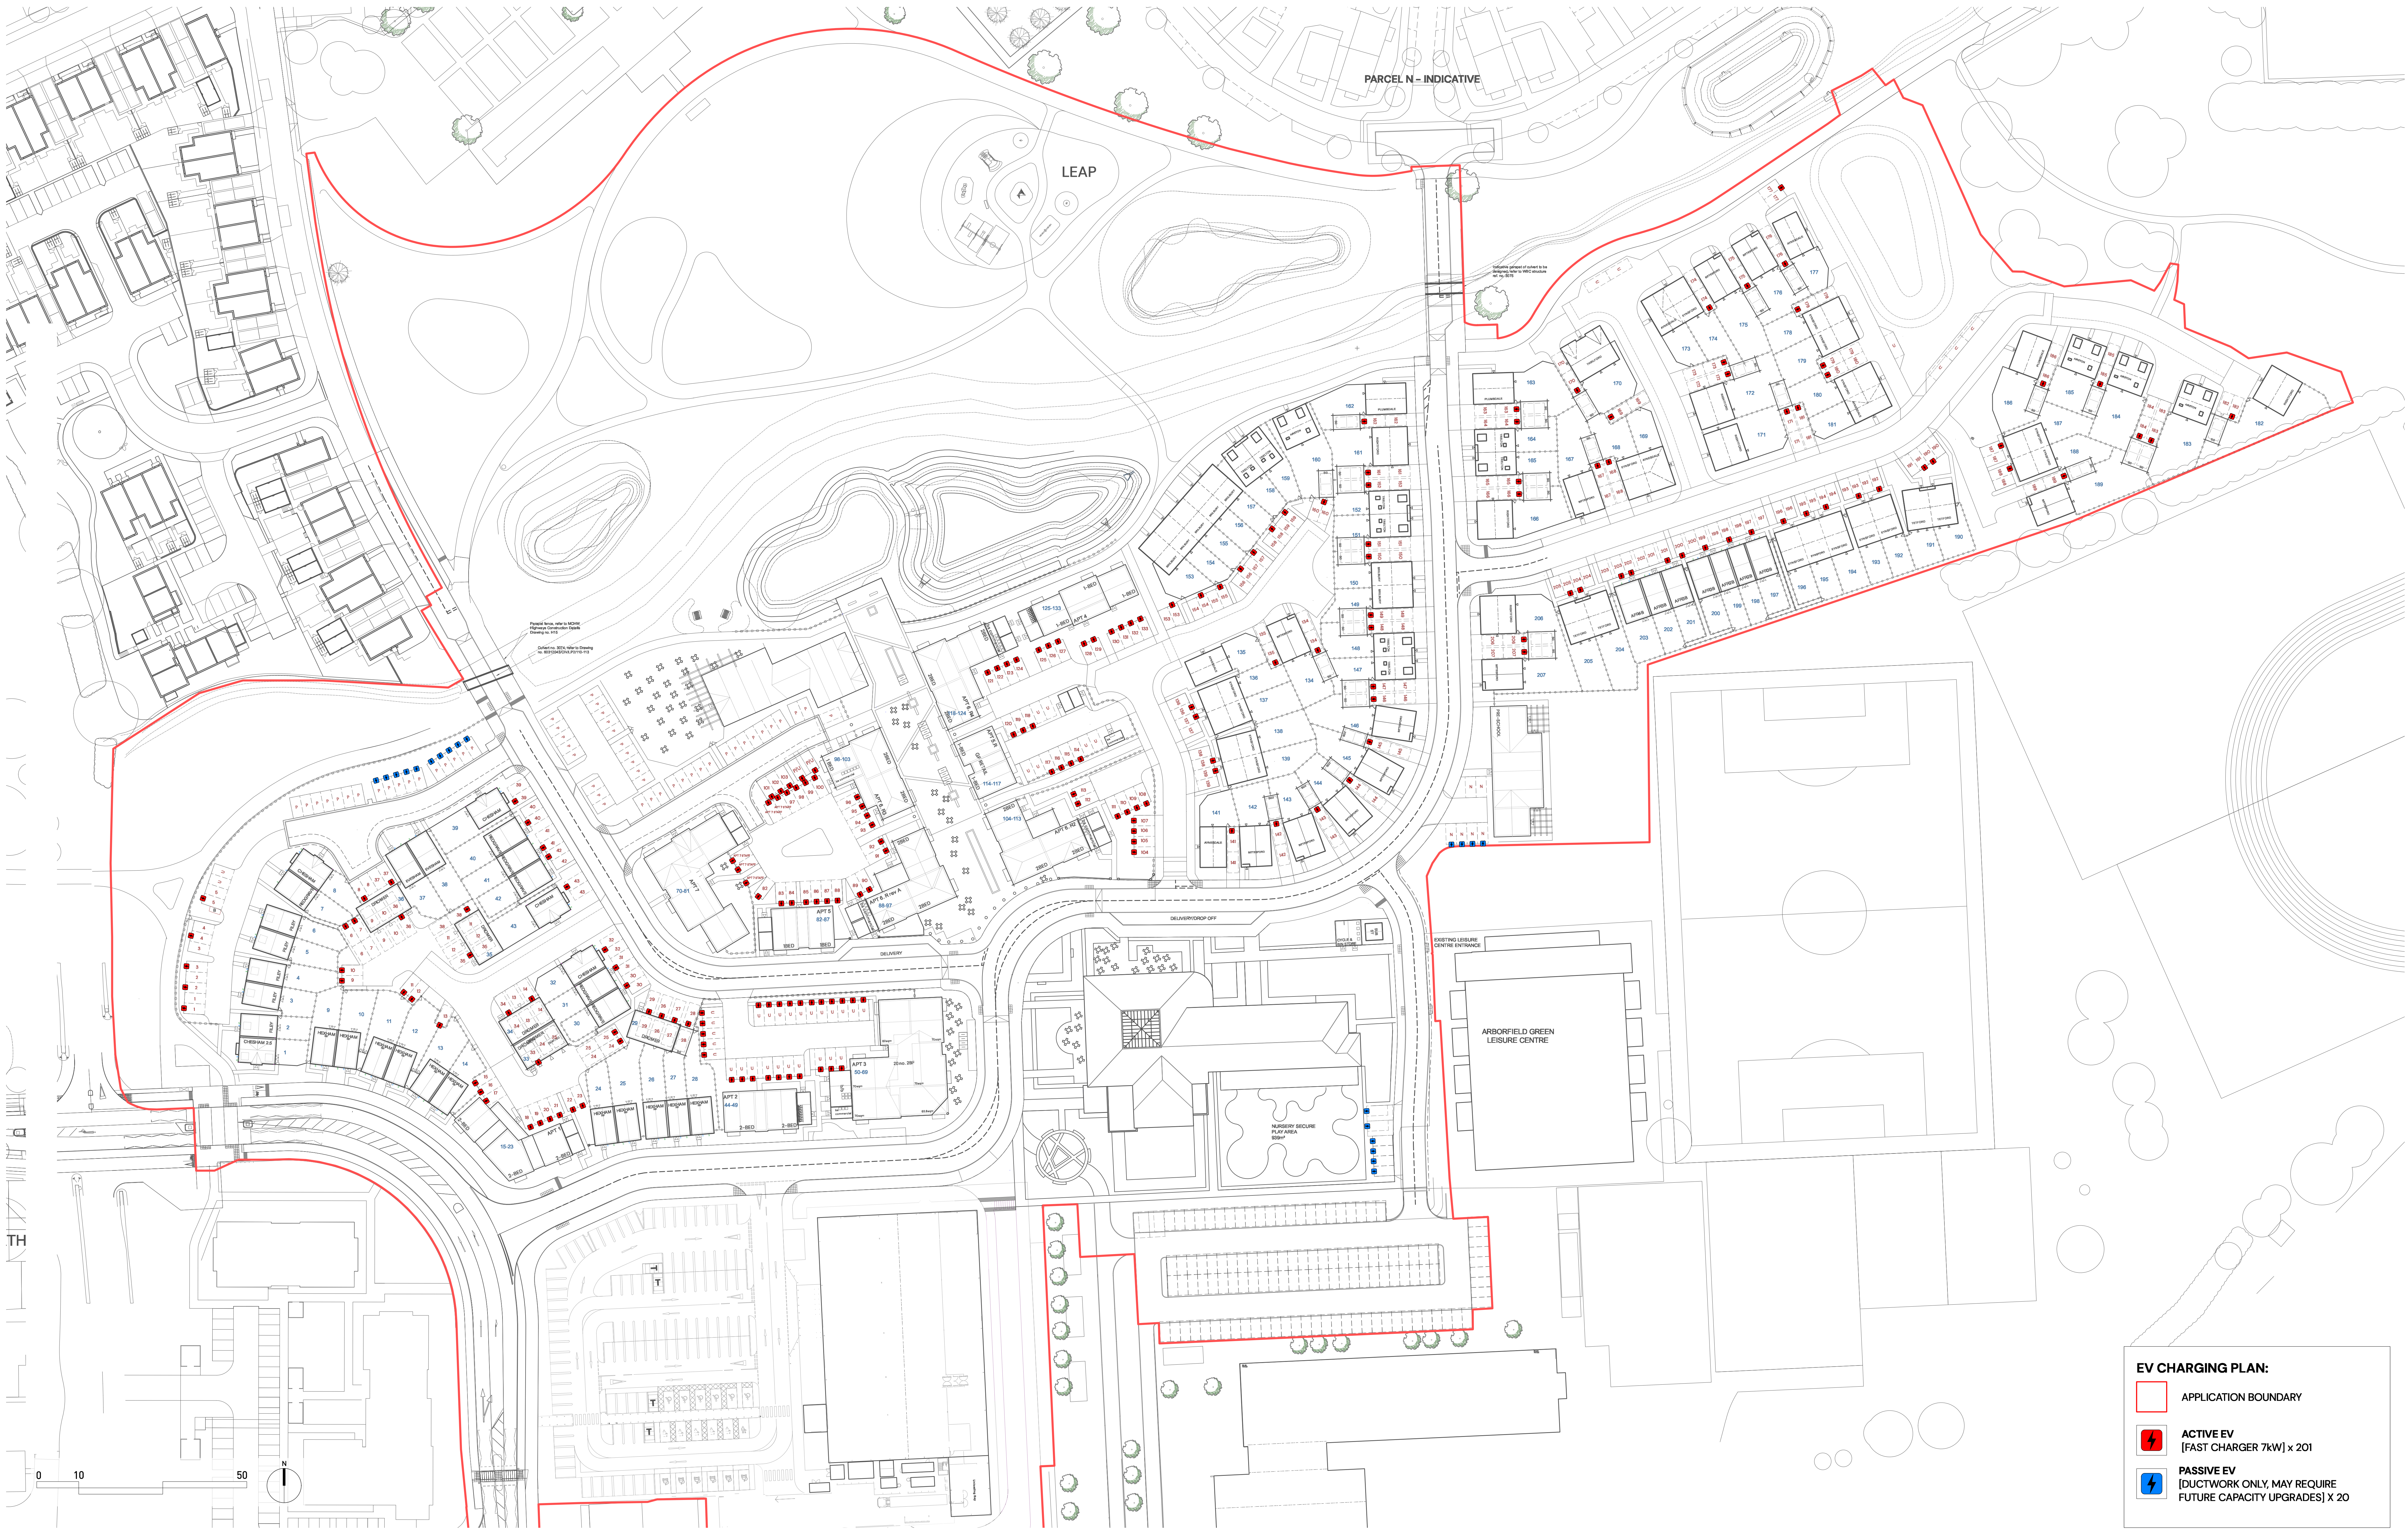

EV CHARGING PLAN:

- APPLICATION BOUNDARY
- ACTIVE EV**
[FAST CHARGER 7kW] x 201
- PASSIVE EV**
[DUCTWORK ONLY, MAY REQUIRE FUTURE CAPACITY UPGRADES] x 20

ARBORFIELD GREEN DISTRICT CENTRE – EV CHARGING PLAN **PEGASUS GROUP**