


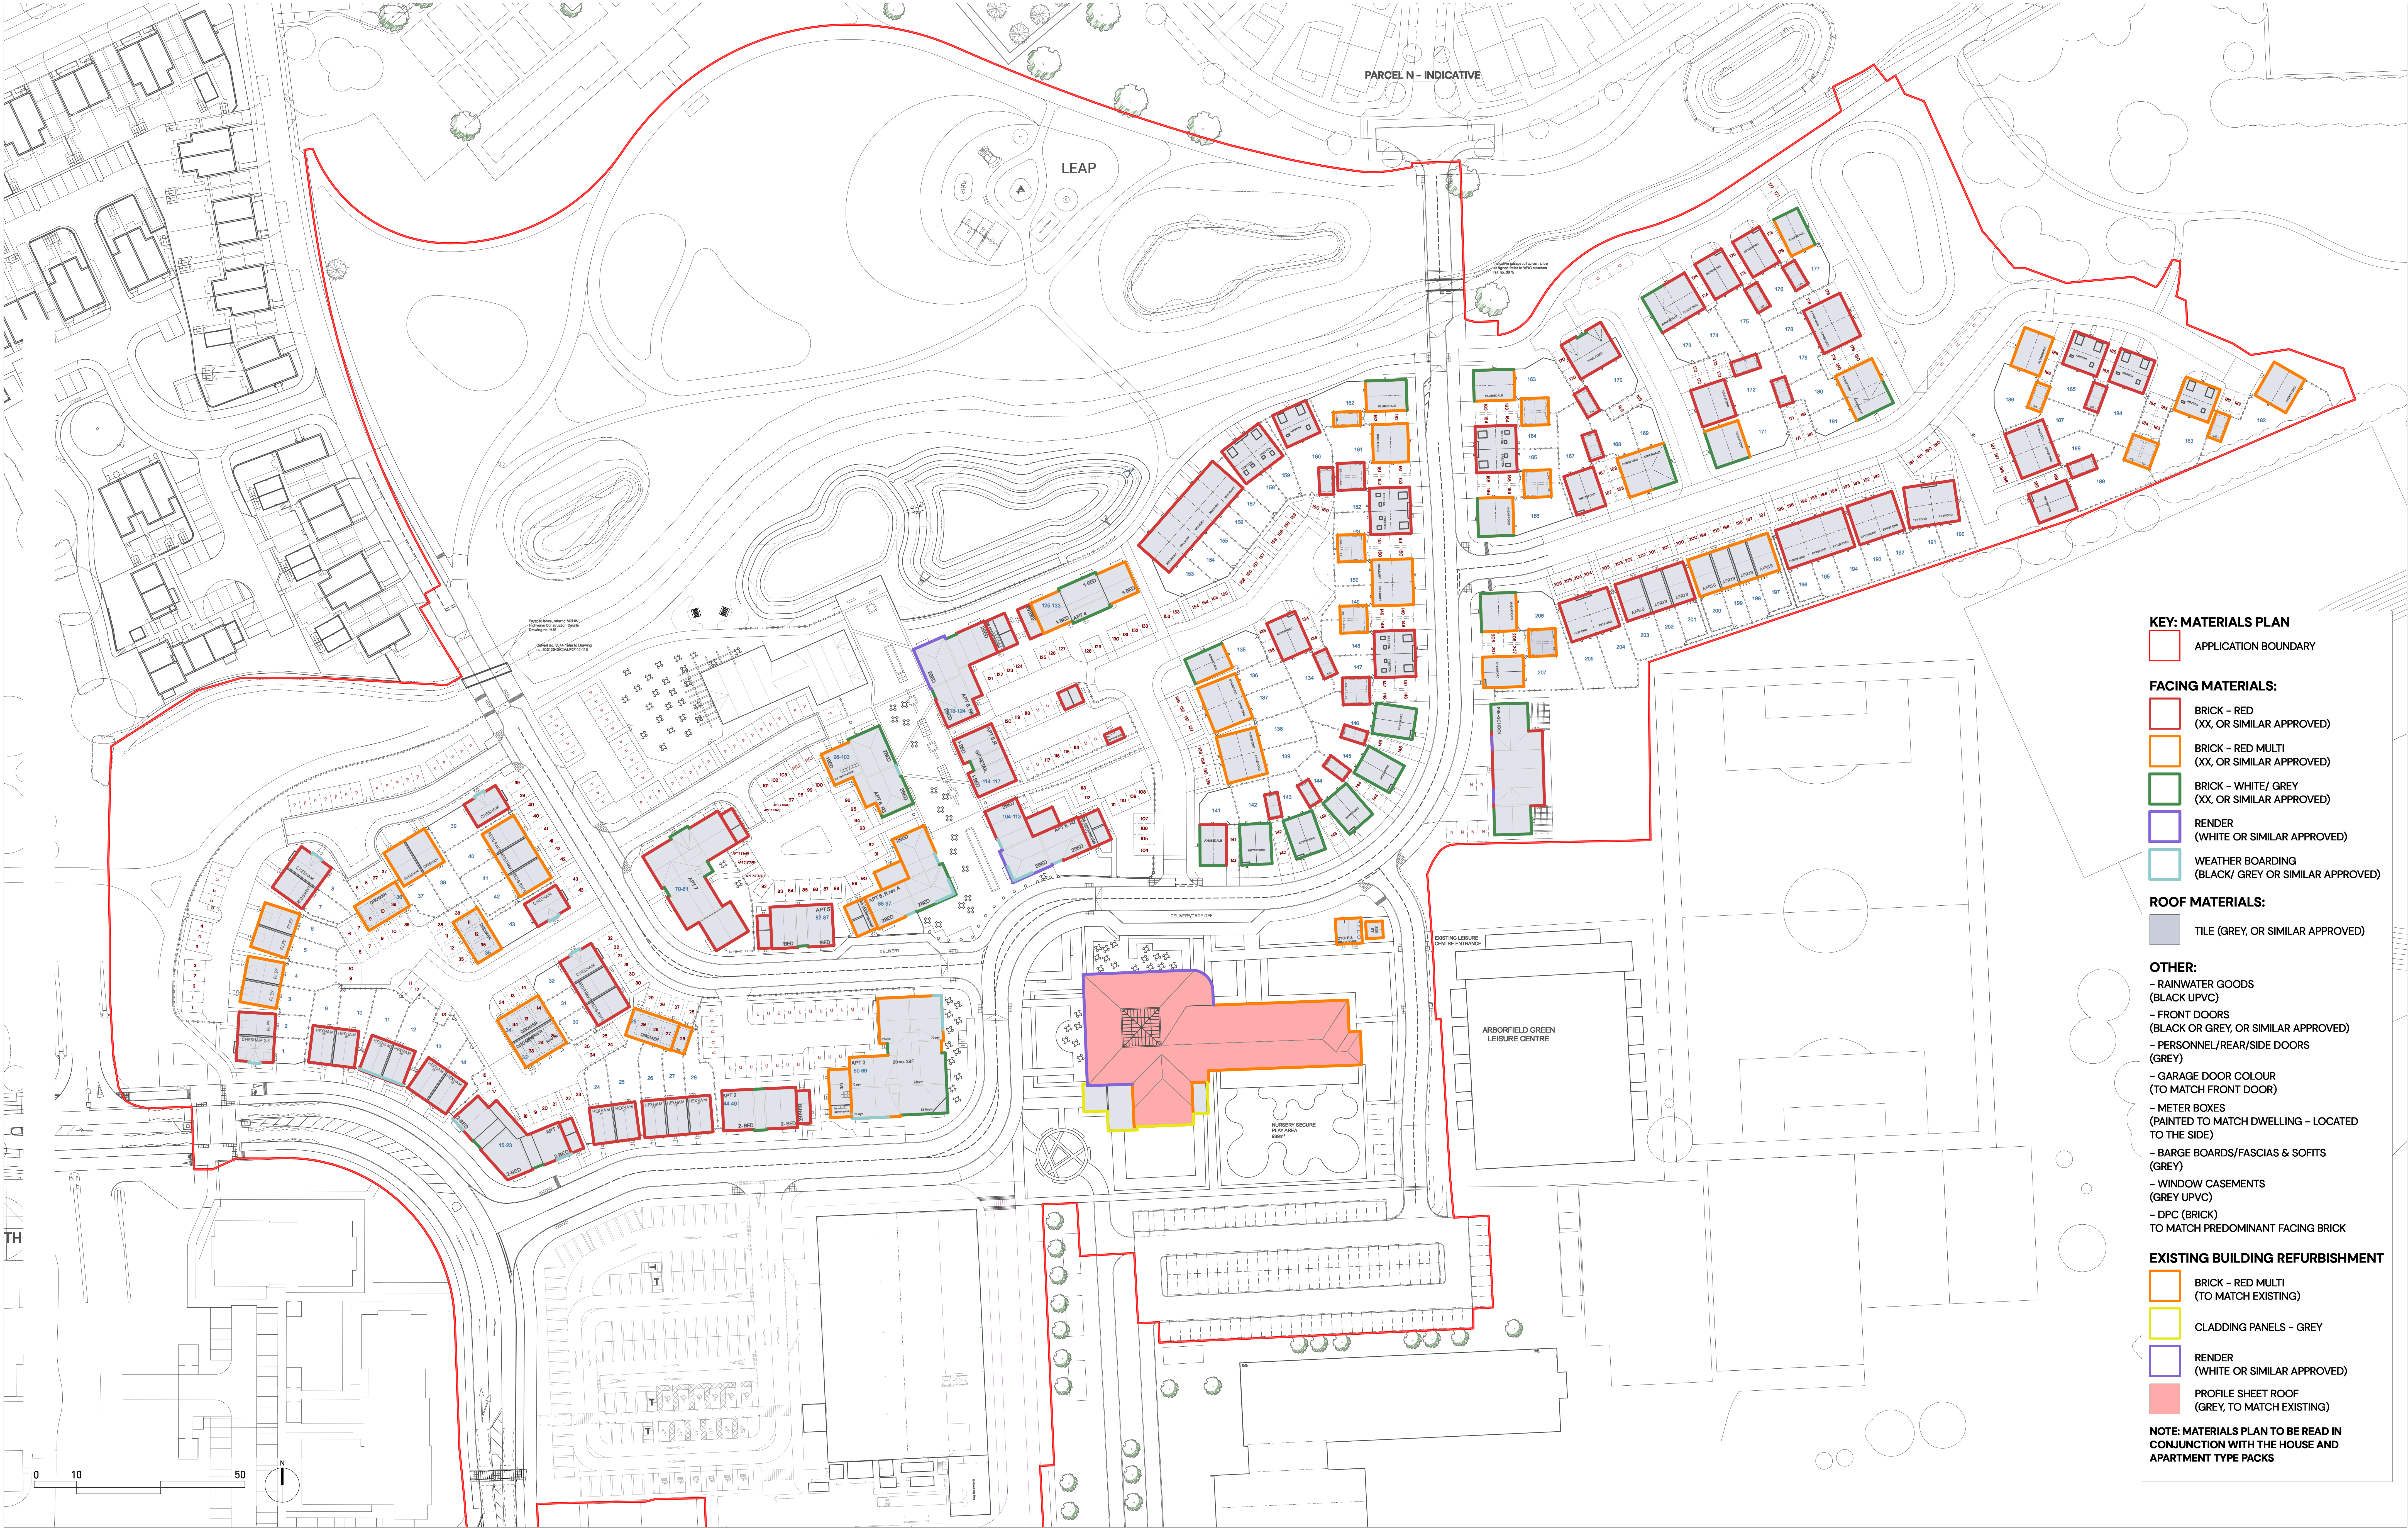

KEY: MATERIALS PLAN

APPLICATION BOUNDARY

FACING MATERIALS:

- BRICK - RED (XX, OR SIMILAR APPROVED)
- BRICK - RED MULTI (XX, OR SIMILAR APPROVED)
- BRICK - WHITE/ GREY (XX, OR SIMILAR APPROVED)
- RENDER (WHITE OR SIMILAR APPROVED)
- WEATHER BOARDING (BLACK/ GREY OR SIMILAR APPROVED)

ROOF MATERIALS:

- TILE (GREY, OR SIMILAR APPROVED)

OTHER:

- RAINWATER GOODS (BLACK UPVC)
- FRONT DOORS (BLACK OR GREY, OR SIMILAR APPROVED)
- PERSONNEL/REAR/SIDE DOORS (GREY)
- GARAGE DOOR COLOUR (TO MATCH FRONT DOOR)
- METER BOXES (PAINTED TO MATCH DWELLING - LOCATED TO THE SIDE)
- BARGE BOARDS/FASCIAS & SOFITS (GREY)
- WINDOW CASEMENTS (GREY UPVC)
- DPC (BRICK) TO MATCH PREDOMINANT FACING BRICK

EXISTING BUILDING REFURBISHMENT

- BRICK - RED MULTI (TO MATCH EXISTING)
- CLADDING PANELS - GREY
- RENDER (WHITE OR SIMILAR APPROVED)
- PROFILE SHEET ROOF (GREY, TO MATCH EXISTING)

NOTE: MATERIALS PLAN TO BE READ IN CONJUNCTION WITH THE HOUSE AND APARTMENT TYPE PACKS