


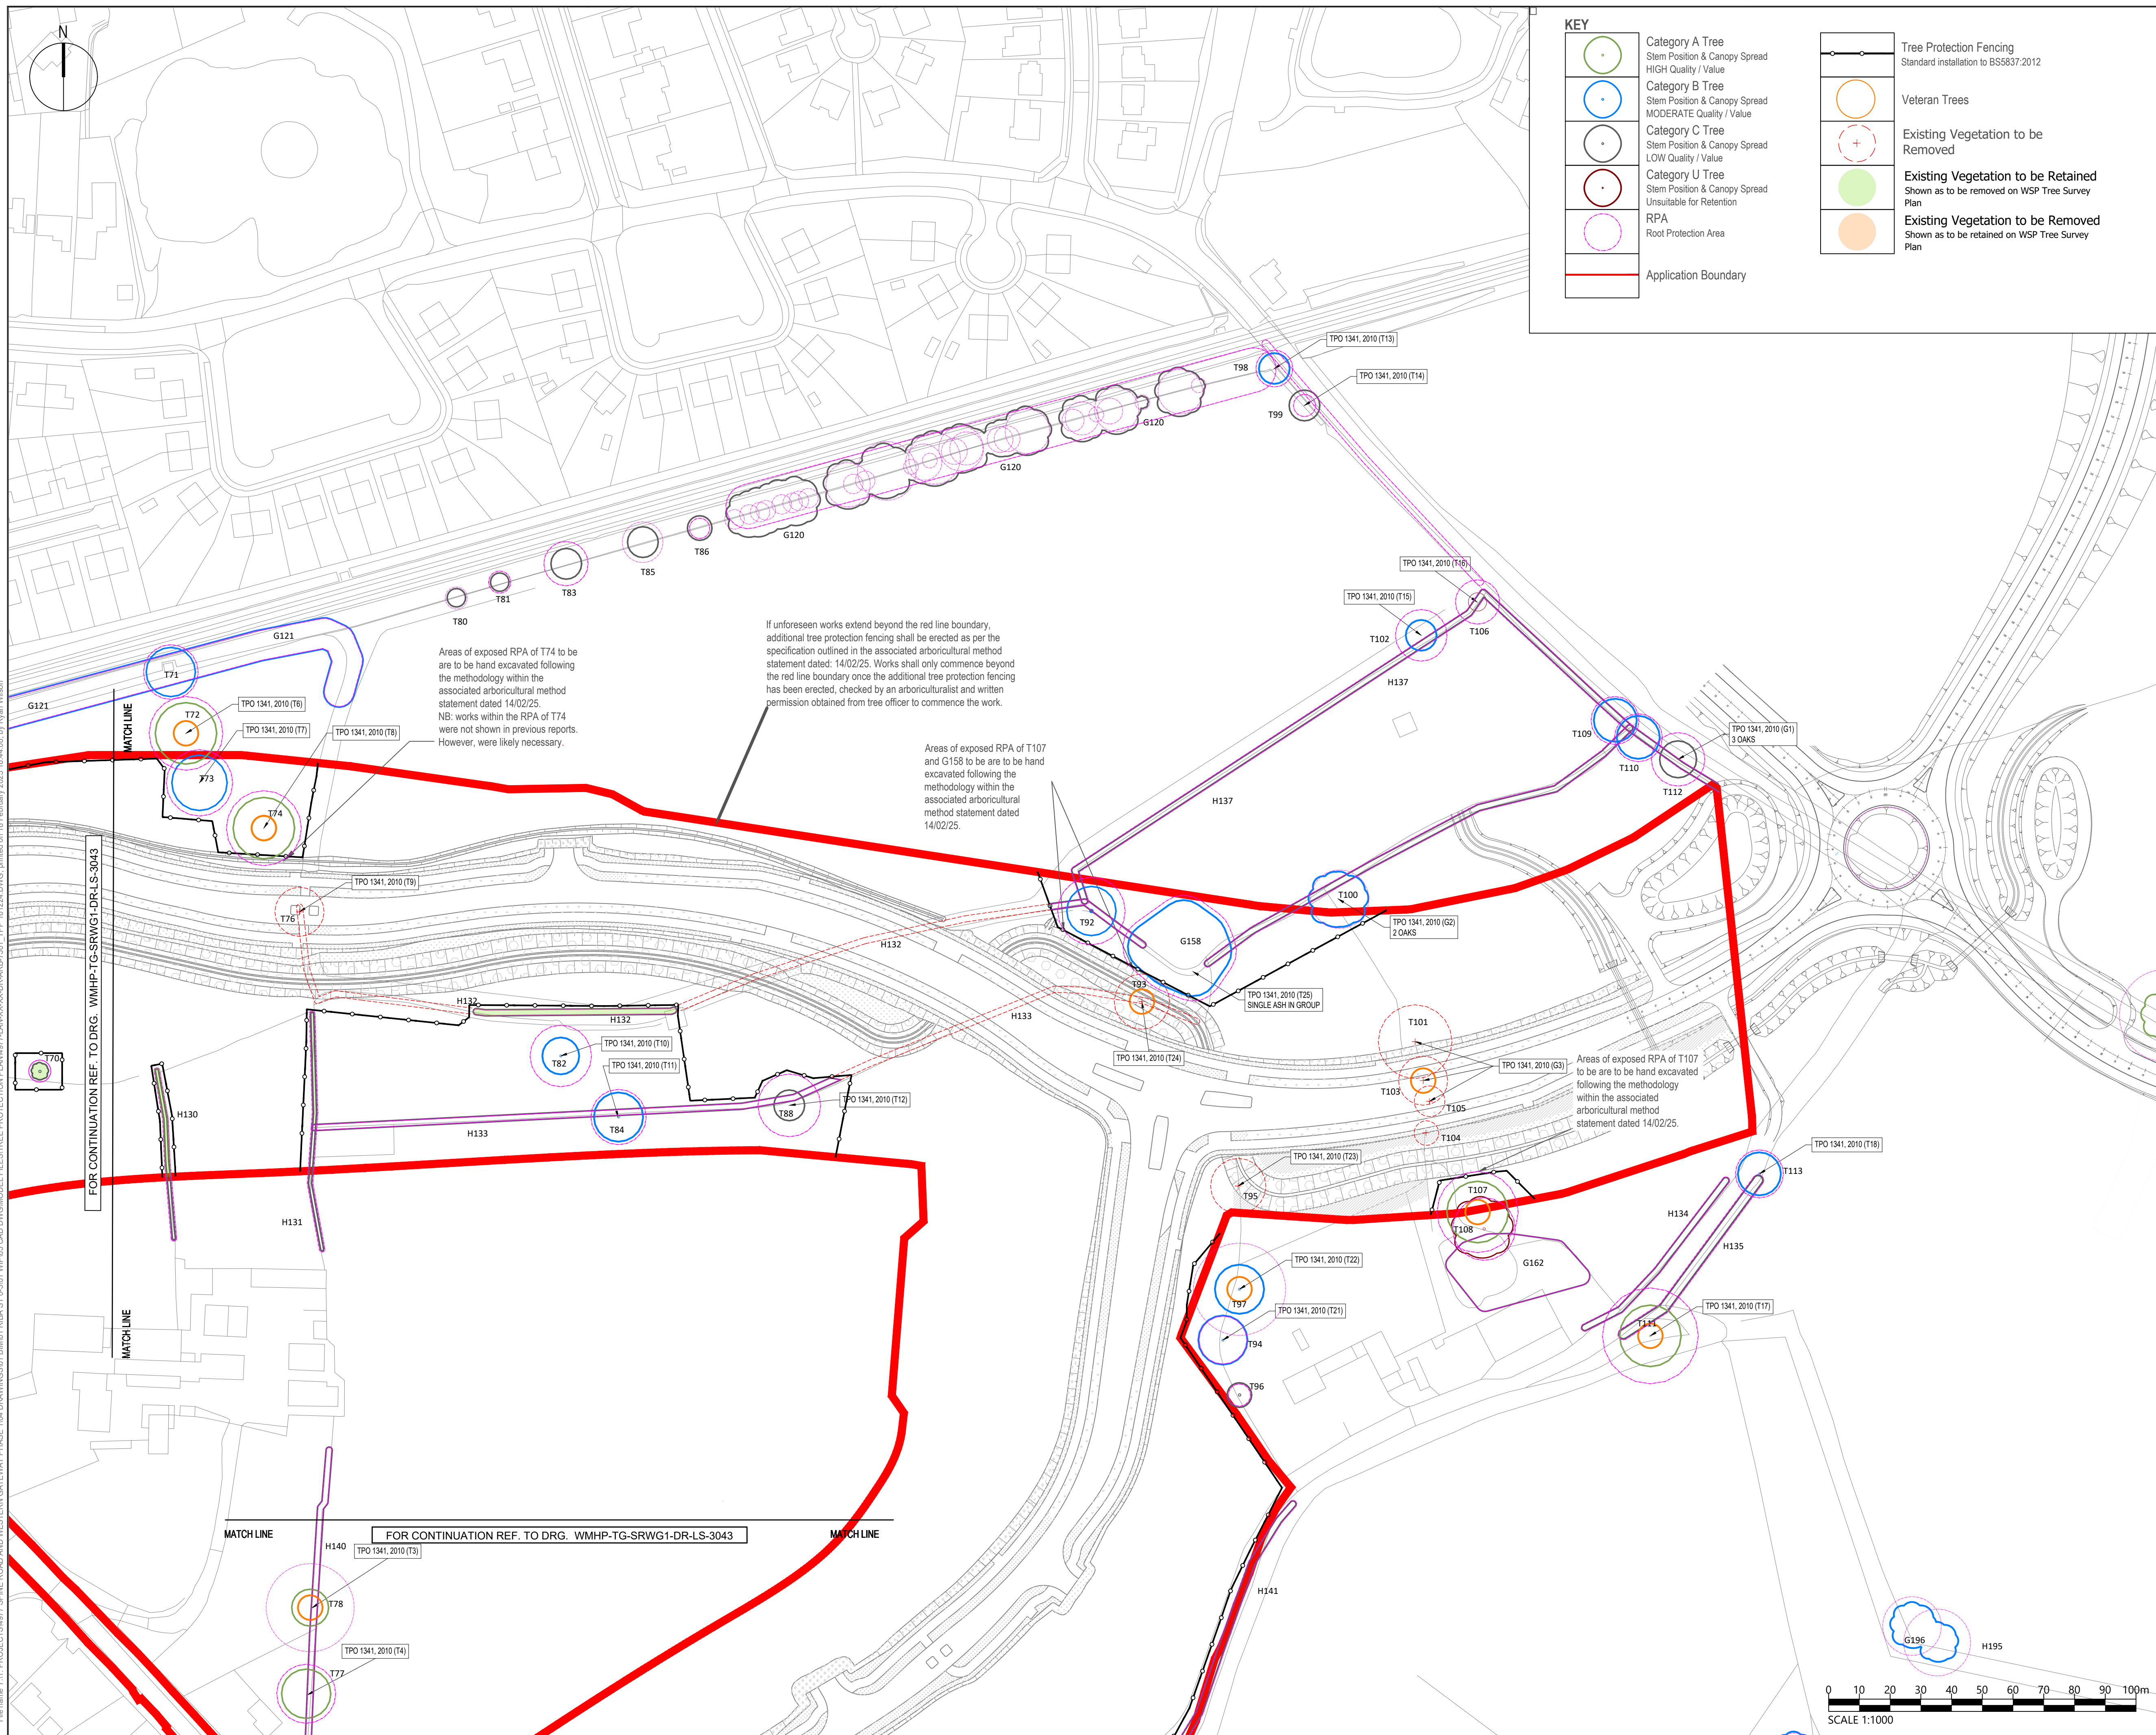

KEY	
	Category A Tree Stem Position & Canopy Spread HIGH Quality / Value
	Category B Tree Stem Position & Canopy Spread MODERATE Quality / Value
	Category C Tree Stem Position & Canopy Spread LOW Quality / Value
	Category U Tree Stem Position & Canopy Spread Unsuitable for Retention
	RPA Root Protection Area
	Application Boundary
	Tree Protection Fencing Standard installation to BS5837:2012
	Veteran Trees
	Existing Vegetation to be Removed
	Existing Vegetation to be Retained Shown as to be removed on WSP Tree Survey Plan
	Existing Vegetation to be Removed Shown as to be retained on WSP Tree Survey Plan

DO NOT SCALE

SITE LOCATION PLAN SCALE: 1:25000

KEYPLAN:

P06	16/12/2024	RW	UPDATED FOLLOWING COMMENTS	AL	AL
P07	07/11/2024	RW	UPDATED FOLLOWING COMMENTS	AL	AL
REV	DATE	BY	DESCRIPTION	CHK	APP

DESIGNER:



Tony Gee
Consulting Civil, Structural and Geotechnical Engineers

Tony Gee and Partners LLP
Hardy House
140 High Street
Esher, Surrey
KT10 9QJ
Tel: 01372 461600

www.tonygee.com

PROJECT:

SPINE ROAD AND WESTERN GATEWAY PHASE 1

SCALE @ A1:		CHECKED:		APPROVED:	
1:1000		CH		CH	
PROJECT NO:		DESIGNED:	DRAWN:	DATE:	
C118047		WM	WM	February 25	
DRAWING No:					REV: