


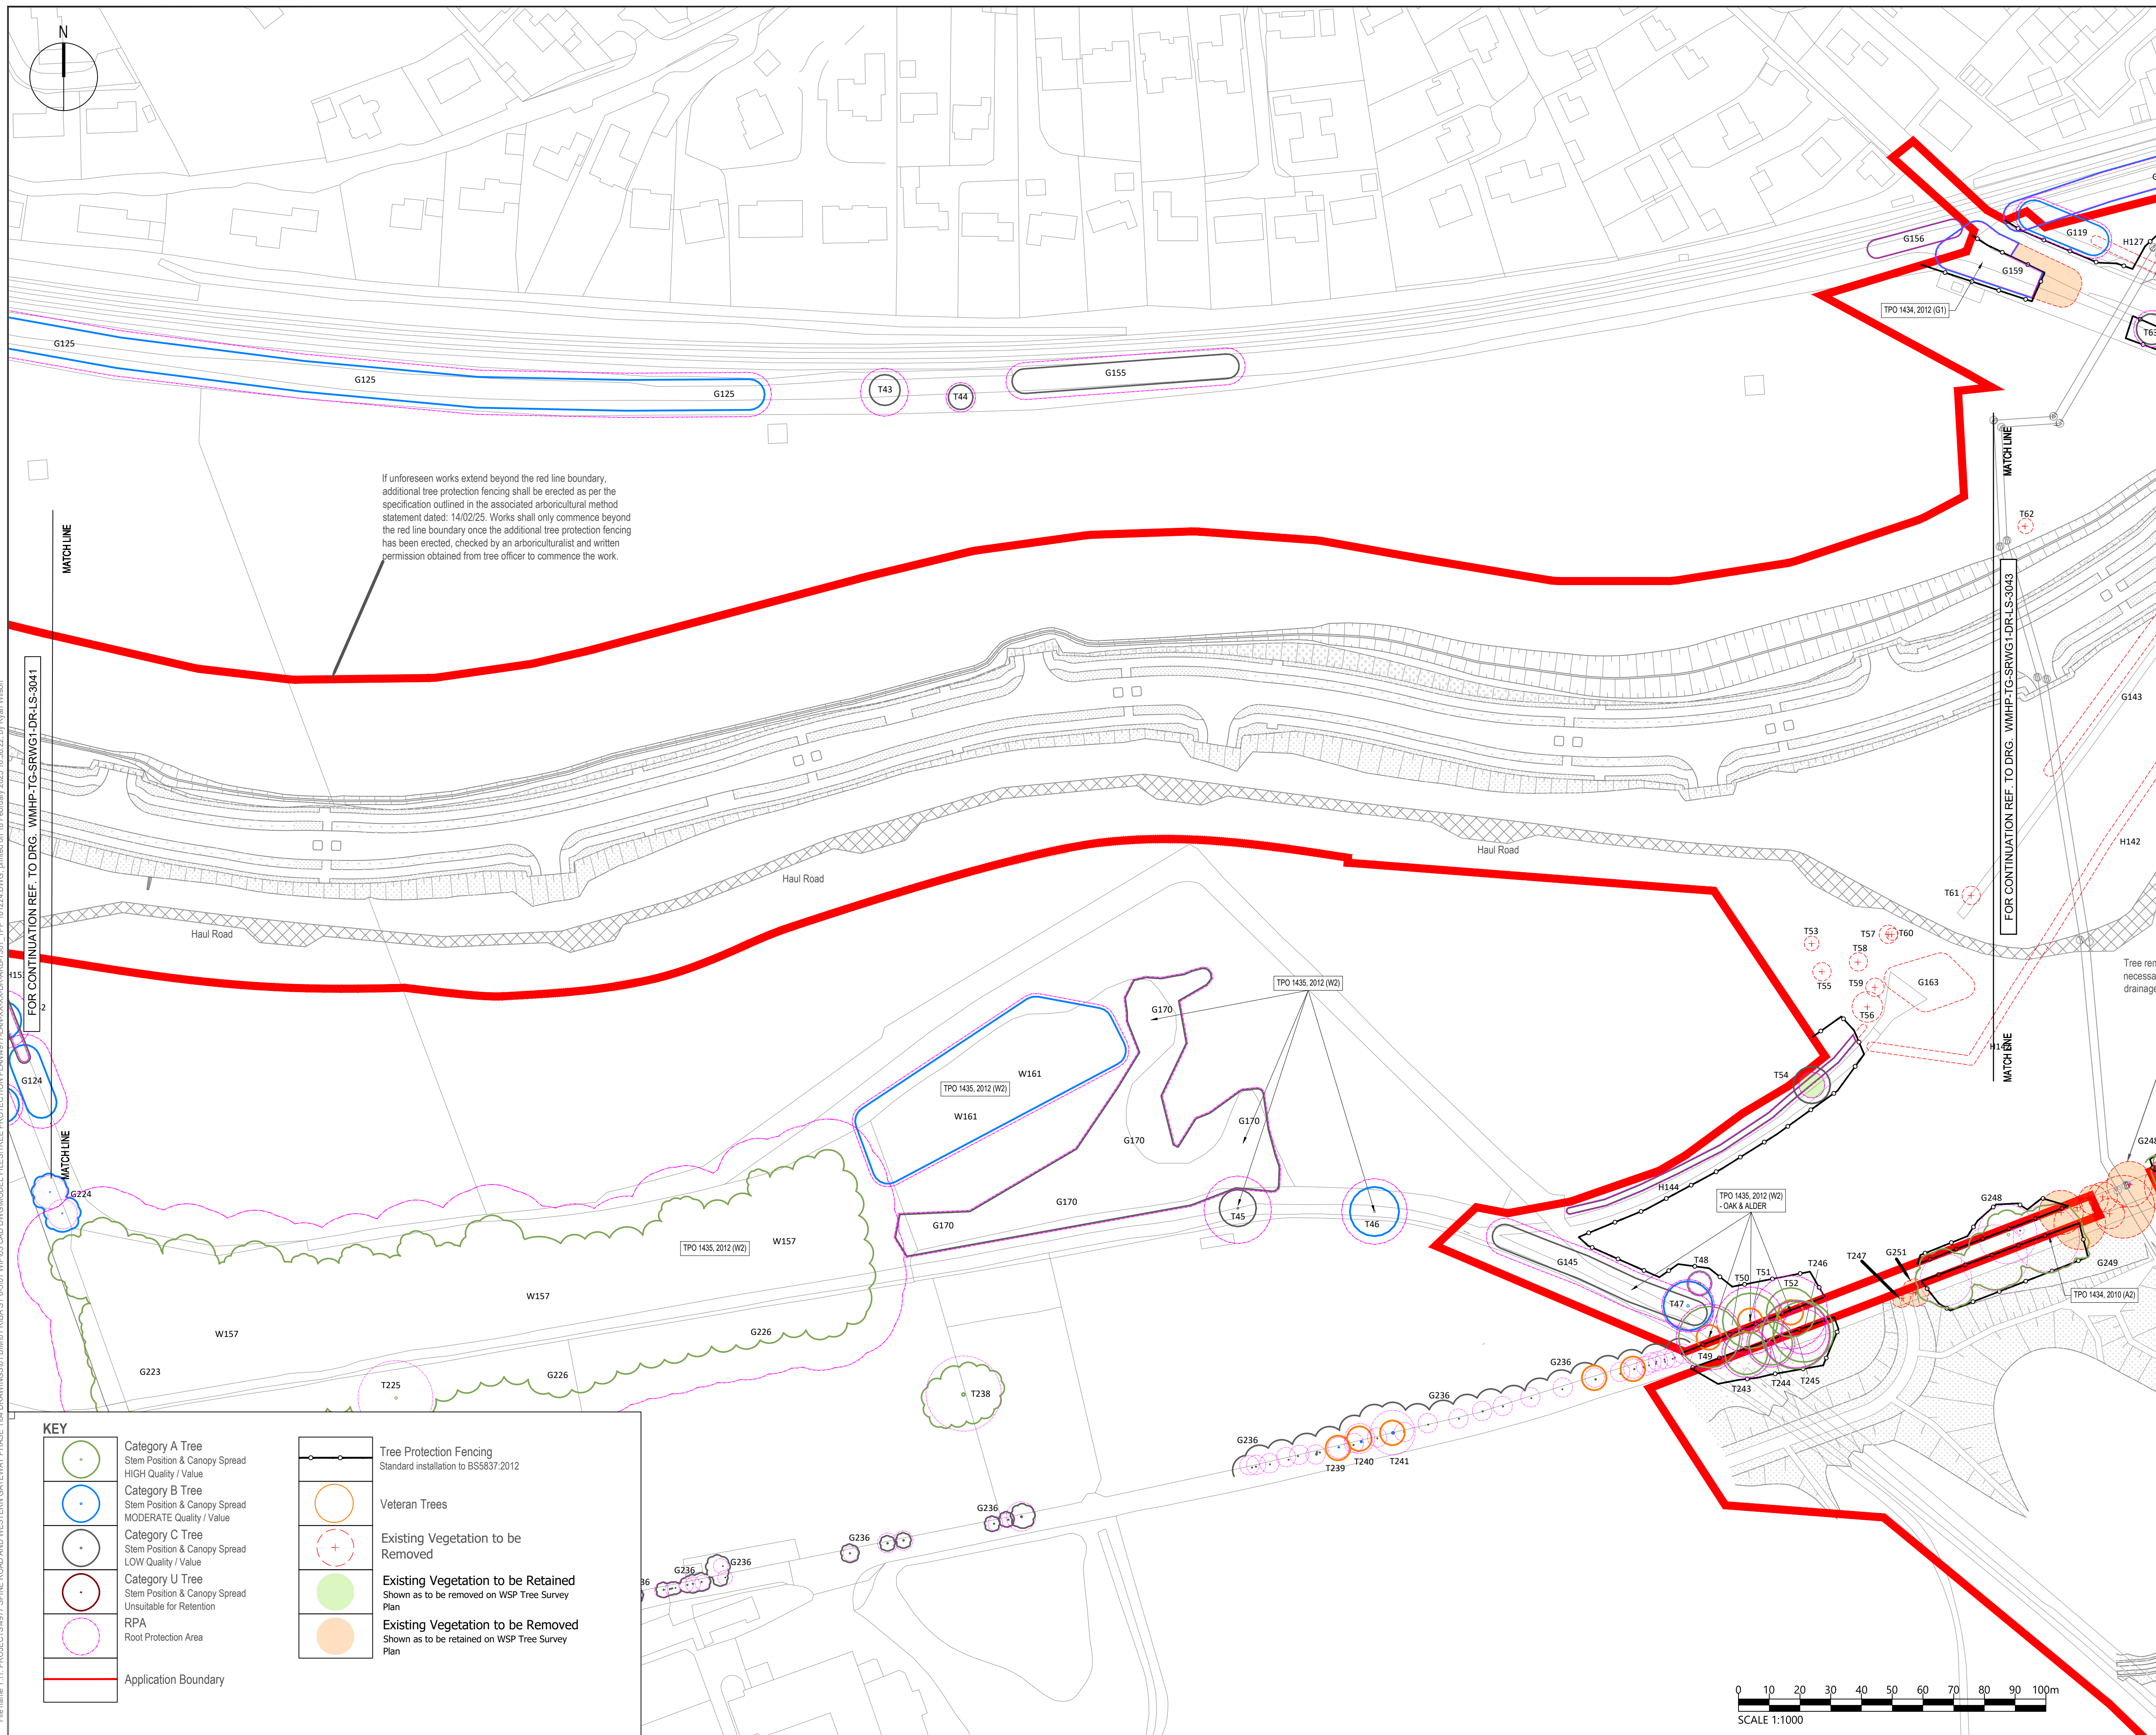

If unforeseen works extend beyond the red line boundary, additional tree protection fencing shall be erected as per the specification outlined in the associated arboricultural method statement dated: 14/02/25. Works shall only commence beyond the red line boundary once the additional tree protection fencing has been erected, checked by an arboriculturalist and written permission obtained from tree officer to commence the work.

FOR CONTINUATION REF. TO DRG. WMHP-TG-SRWG1-DR-LS-3041

MATCHLINE

TTCHLINE

KEY

Category A Tree
Stem Position & Canopy Spread
HIGH Quality / Value

Category B Tree
Stem Position & Canopy Spread
MODERATE Quality / Value

Category C Tree
Stem Position & Canopy Spread
LOW Quality / Value

Category U Tree
Stem Position & Canopy Spread
Unsuitable for Retention

RPA
Root Protection Area

Application Boundary

	Tree Protection Fencing Standard installation to BS5837:2012
	Veteran Trees
	Existing Vegetation to be Removed
	Existing Vegetation to be removed on WSP Plan
	Existing Vegetation to be retained on WSP Plan

Existing Vegetation to be Retained
Shown as to be removed on WSP Tree Survey
Plan

Existing Vegetation to be Removed
Shown as to be retained on WSP Tree Survey
Plan

Existing Vegetation to be Removed
Shown as to be retained on WSP Tree Survey
Plan

FOR CONTINUATION REF. TO DRG. WMHP-TG-SRWG1-DR-LS-3043

S-3043



MATCH

DO NOT SCALE

1. ALL DIMENSIONS ARE IN MILLIMETRES UNLESS NOTED OTHERWISE.
2. ALL LEVELS ARE IN METRES AOD UNLESS NOTED OTHERWISE.
3. REFER TO THE 500 SERIES FOR LEVEL INFORMATION

SITE LOCATION PLAN

SCALE: 1:2500

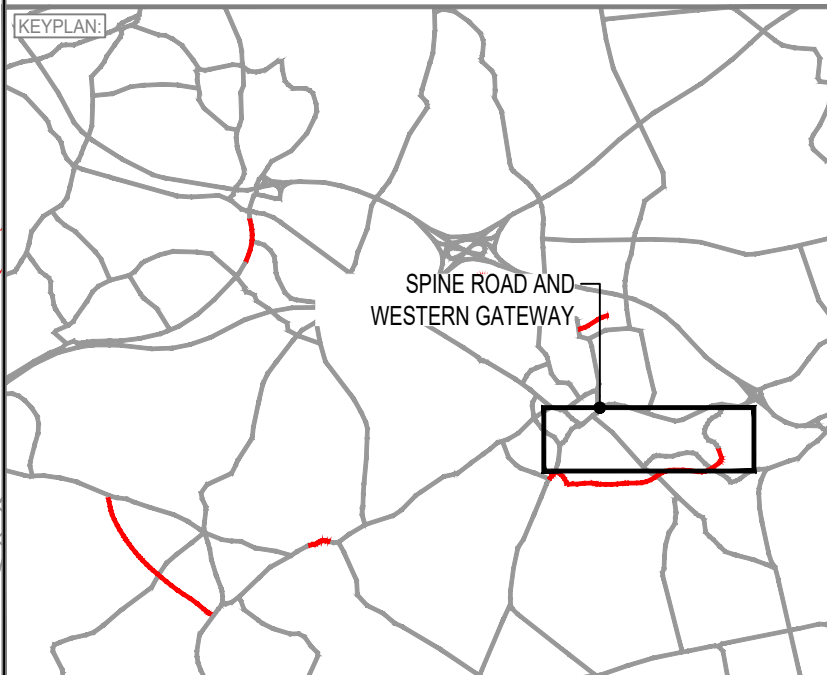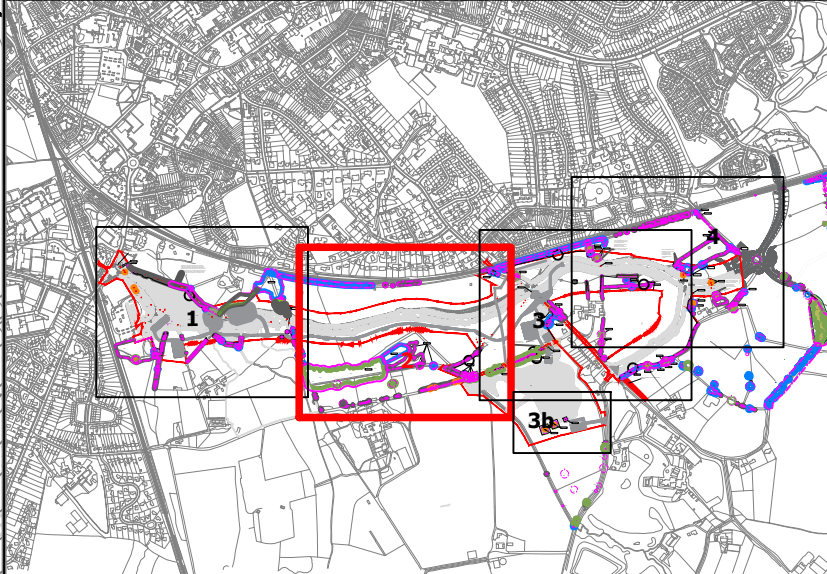

P06	16/12/2024	RW	UPDATED FOLLOWING COMMENTS	AL	AL
P07	07/11/2024	RW	UPDATED FOLLOWING COMMENTS	AL	AL
REV	DATE	BY	DESCRIPTION	CHK	APP

DRAWING STATUS: PARTIALLY SIGNED-OFF FOR CONSTRUCTION B

DESIGNER:



Tony Gee
Consulting Civil, Structural and Geotechnical Engineers

Hardy House
140 High Street
Esher, Surrey
KT10 9QJ
Tel: 01372 461600

www.tonygee.co.uk

CLIENT:



**WOKINGHAM
BOROUGH COUNCIL**

Shute End, Wokingham, Berkshire RG40 1BN
Tel: (0118) 974 6000 Web: www.wokingham.gov.uk

PROJECT:

SPINE ROAD AND WESTERN GATEWAY PHASE 1

TITLE: HIGHWAYS
TREE PROTECTION PLAN

SCALE @ A1: 1:1000	CHECKED: CH	APPROVED: CH
PROJECT NO: C118047	DESIGNED: WM	DRAWN: WM
		DATE: February 25

WMHP-TG-SRWG1-DR-LS-3042

P08

