


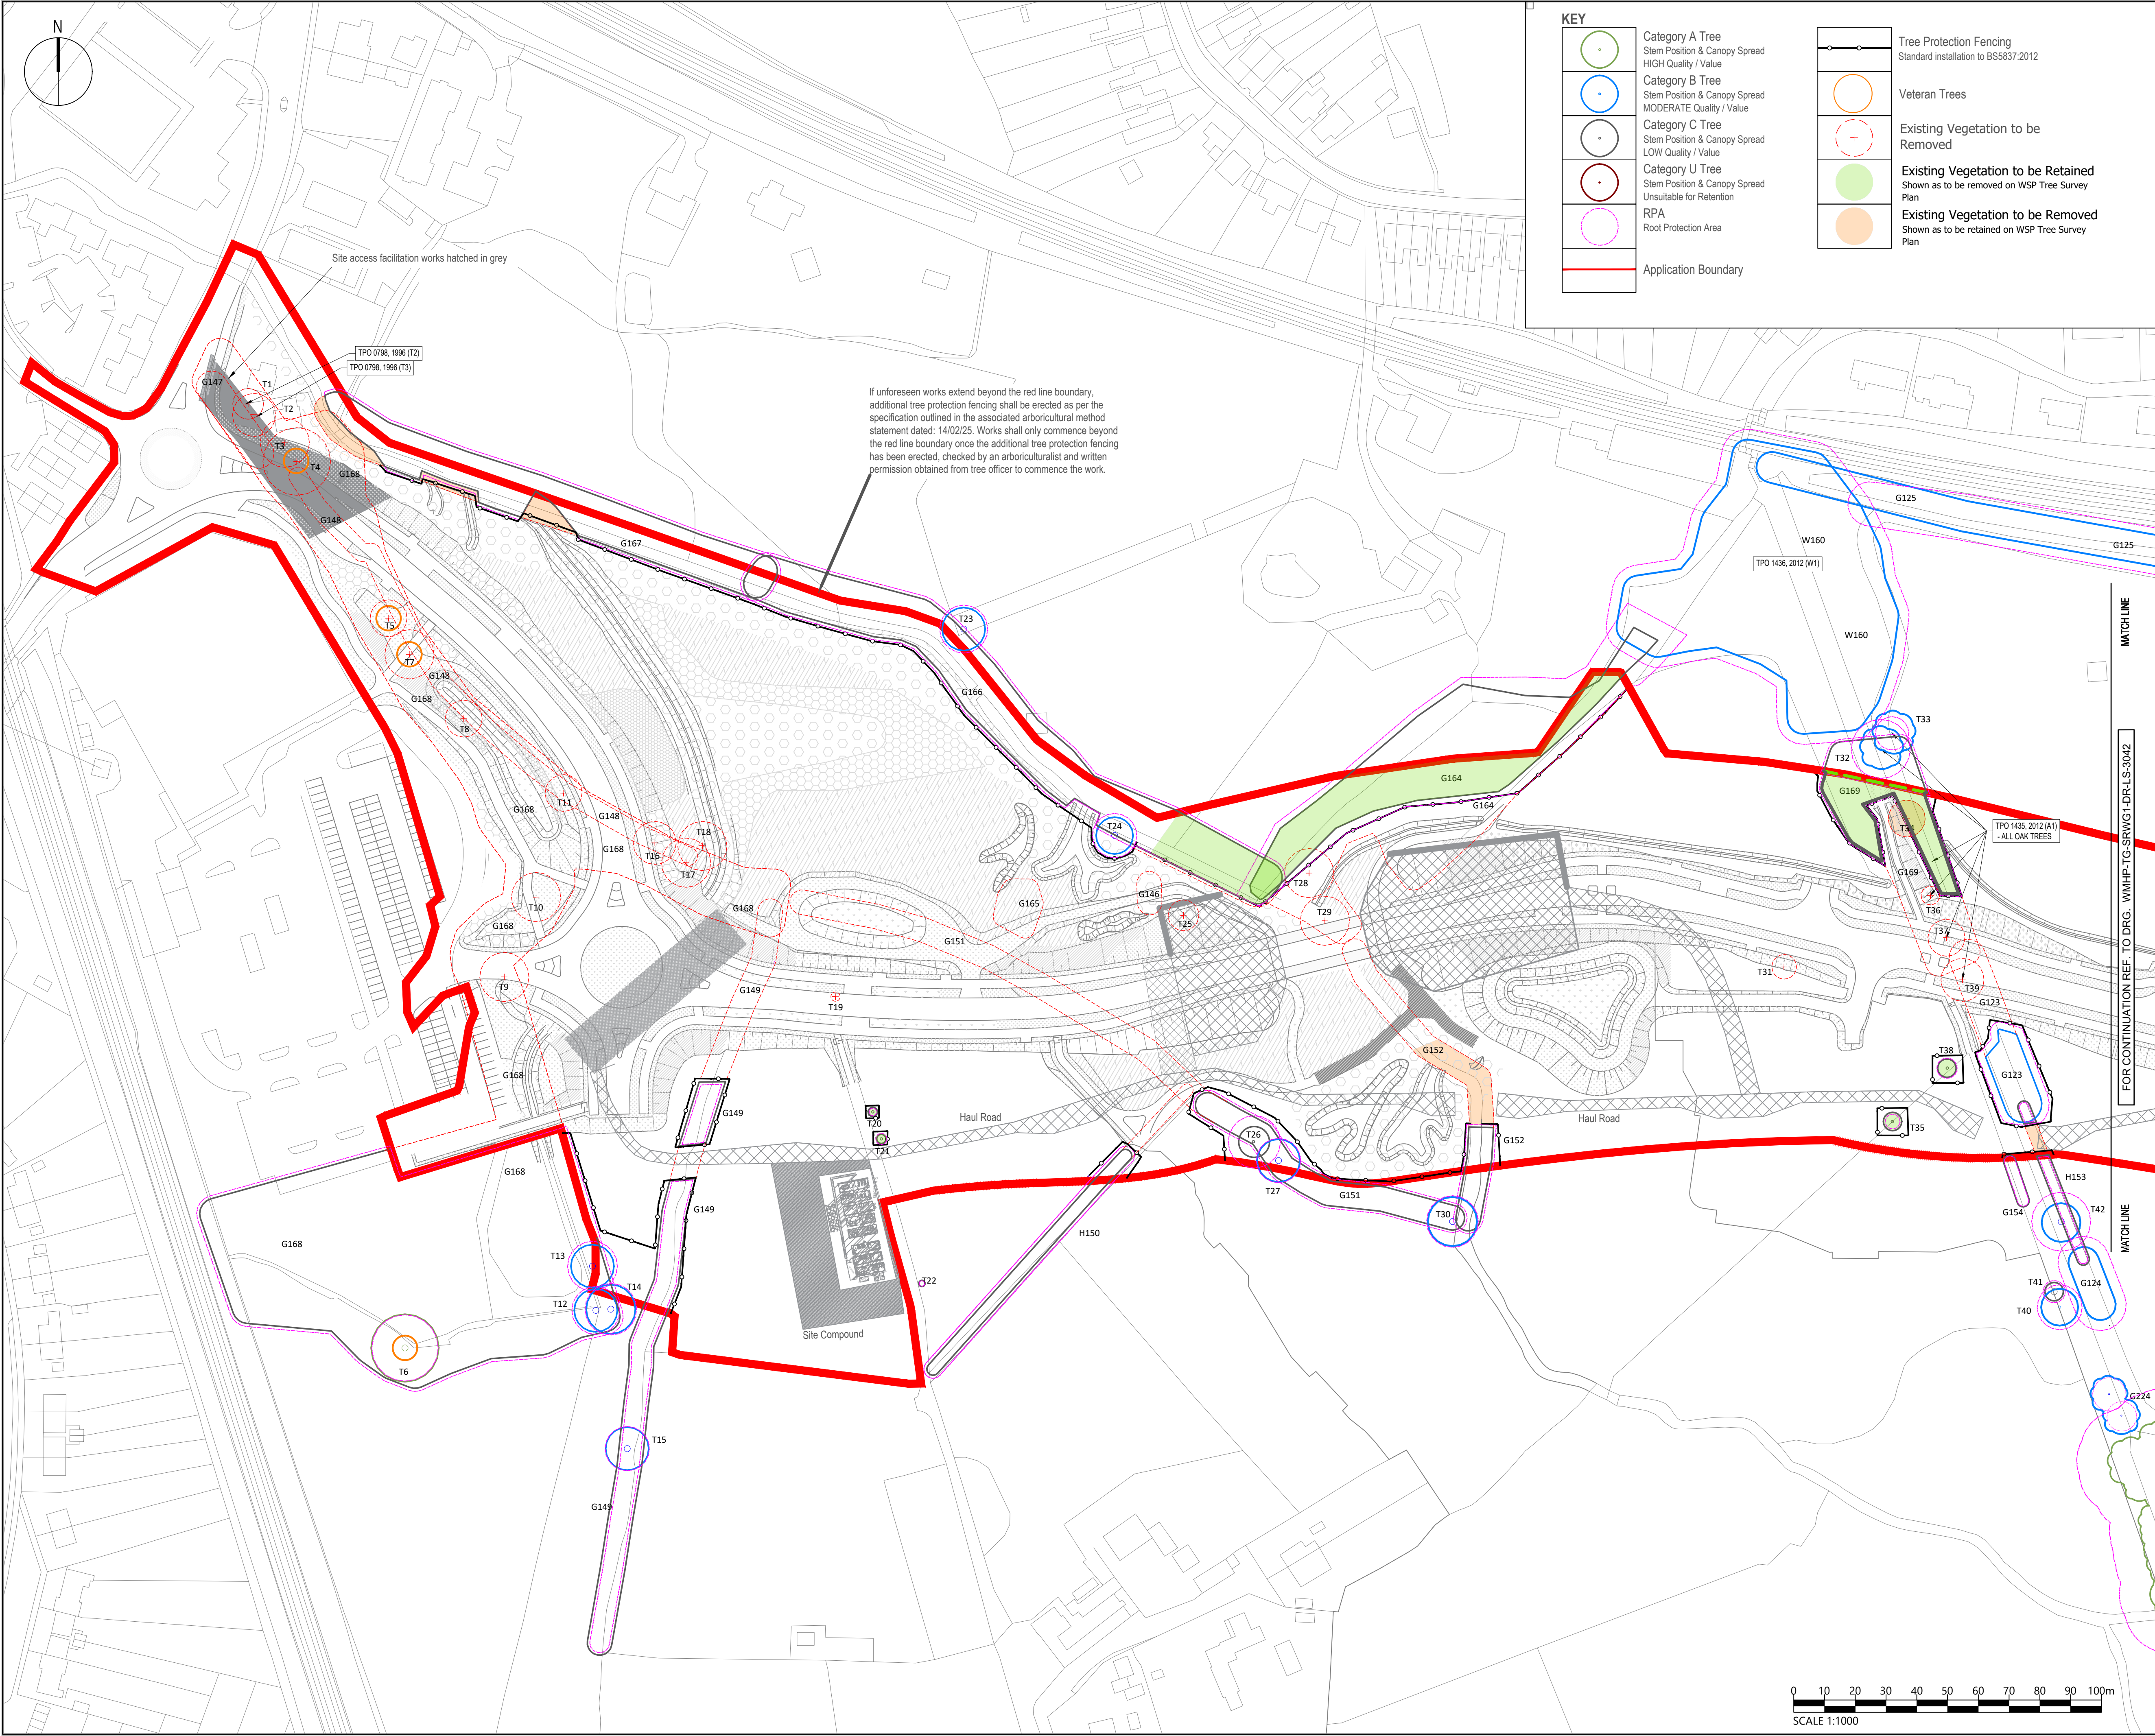

KEY

Category A Tree
Stem Position & Canopy Spread
HIGH Quality / Value

Category B Tree
Stem Position & Canopy Spread
MODERATE Quality / Value

Category C Tree
Stem Position & Canopy Spread
LOW Quality / Value

Category U Tree
Stem Position & Canopy Spread
Unsuitable for Retention

RPA
Root Protection Area

Application Boundary

Tree Protection Fencing
Standard installation to BS5837:2012

Veteran Trees

Existing Vegetation to be Removed

Existing Vegetation to be Retained
Shown as to be removed on WSP Tree Survey Plan

Existing Vegetation to be Removed
Shown as to be retained on WSP Tree Survey Plan

If unforeseen works extend beyond the red line boundary, additional tree protection fencing shall be erected as per the specification outlined in the associated arboricultural method statement dated: 14/02/25. Works shall only commence beyond the red line boundary once the additional tree protection fencing has been erected, checked by an arboriculturalist and written permission obtained from tree officer to commence the work.

Site access facilitation works hatched in grey

TPO 07/98, 1996 (T2)
TPO 07/98, 1996 (T3)

TPO 14/36, 2012 (W1)

TPO 14/35, 2012 (A1)
- ALL OAK TREES

DO NOT SCALE

1. ALL DIMENSIONS ARE IN MILLIMETRES UNLESS NOTED OTHERWISE.

2. ALL LEVELS ARE IN METRES AOD UNLESS NOTED OTHERWISE.

3. REFER TO THE 500 SERIES FOR LEVEL INFORMATION

SITE LOCATION PLAN

SCALE: 1:25000

KEYPLAN

SPINE ROAD AND WESTERN GATEWAY

P08	16/12/2024	RW	UPDATED FOLLOWING COMMENTS	AL	AL
P07	07/11/2024	RW	UPDATED FOLLOWING COMMENTS	AL	AL
REV	DATE	BY	DESCRIPTION	CHK	APP

DRAWING STATUS: PARTIALLY SIGNED-OFF FOR CONSTRUCTION B

DESIGNER:

Tony Gee
Consulting Civil, Structural and Geotechnical Engineers

Tony Gee and Partners LLP
Hardy House
140 High Street
Esher, Surrey
KT10 9QJ
Tel: 01372 461600
www.tonygee.com

CLIENT:

WOKINGHAM
BOROUGH COUNCIL

Shute End, Wokingham, Berkshire RG40 1BN
Tel: (0118) 974 6000 Web: www.wokingham.gov.uk

PROJECT:

SPINE ROAD AND WESTERN GATEWAY PHASE 1

TITLE:

HIGHWAYS
TREE PROTECTION PLAN

SHEET 1

SCALE @ A1: 1:1000

CHECKED: CH

APPROVED: CH

PROJECT NO: C118047

DESIGNED: WM

DRAWN: WM

DATE: February 25

DRAWING No:

REV:

WMHP-TG-SRWG1-DR-LS-3041

P08

File name: Y:\1. PROJECTS\87 SPINE ROAD AND WESTERN GATEWAY PHASE 1\04 DRAWINGS\01 BIM\01 RIBA ST 0-301 WIP\03 CAD DWG\MODEL FILE\TREE PROTECTION PLAN\971-LAN-XX-DR-ARB-7301_TTP_161224.DWG, printed on 18 February, 2025 16:34:30, by Ryan Wilson