



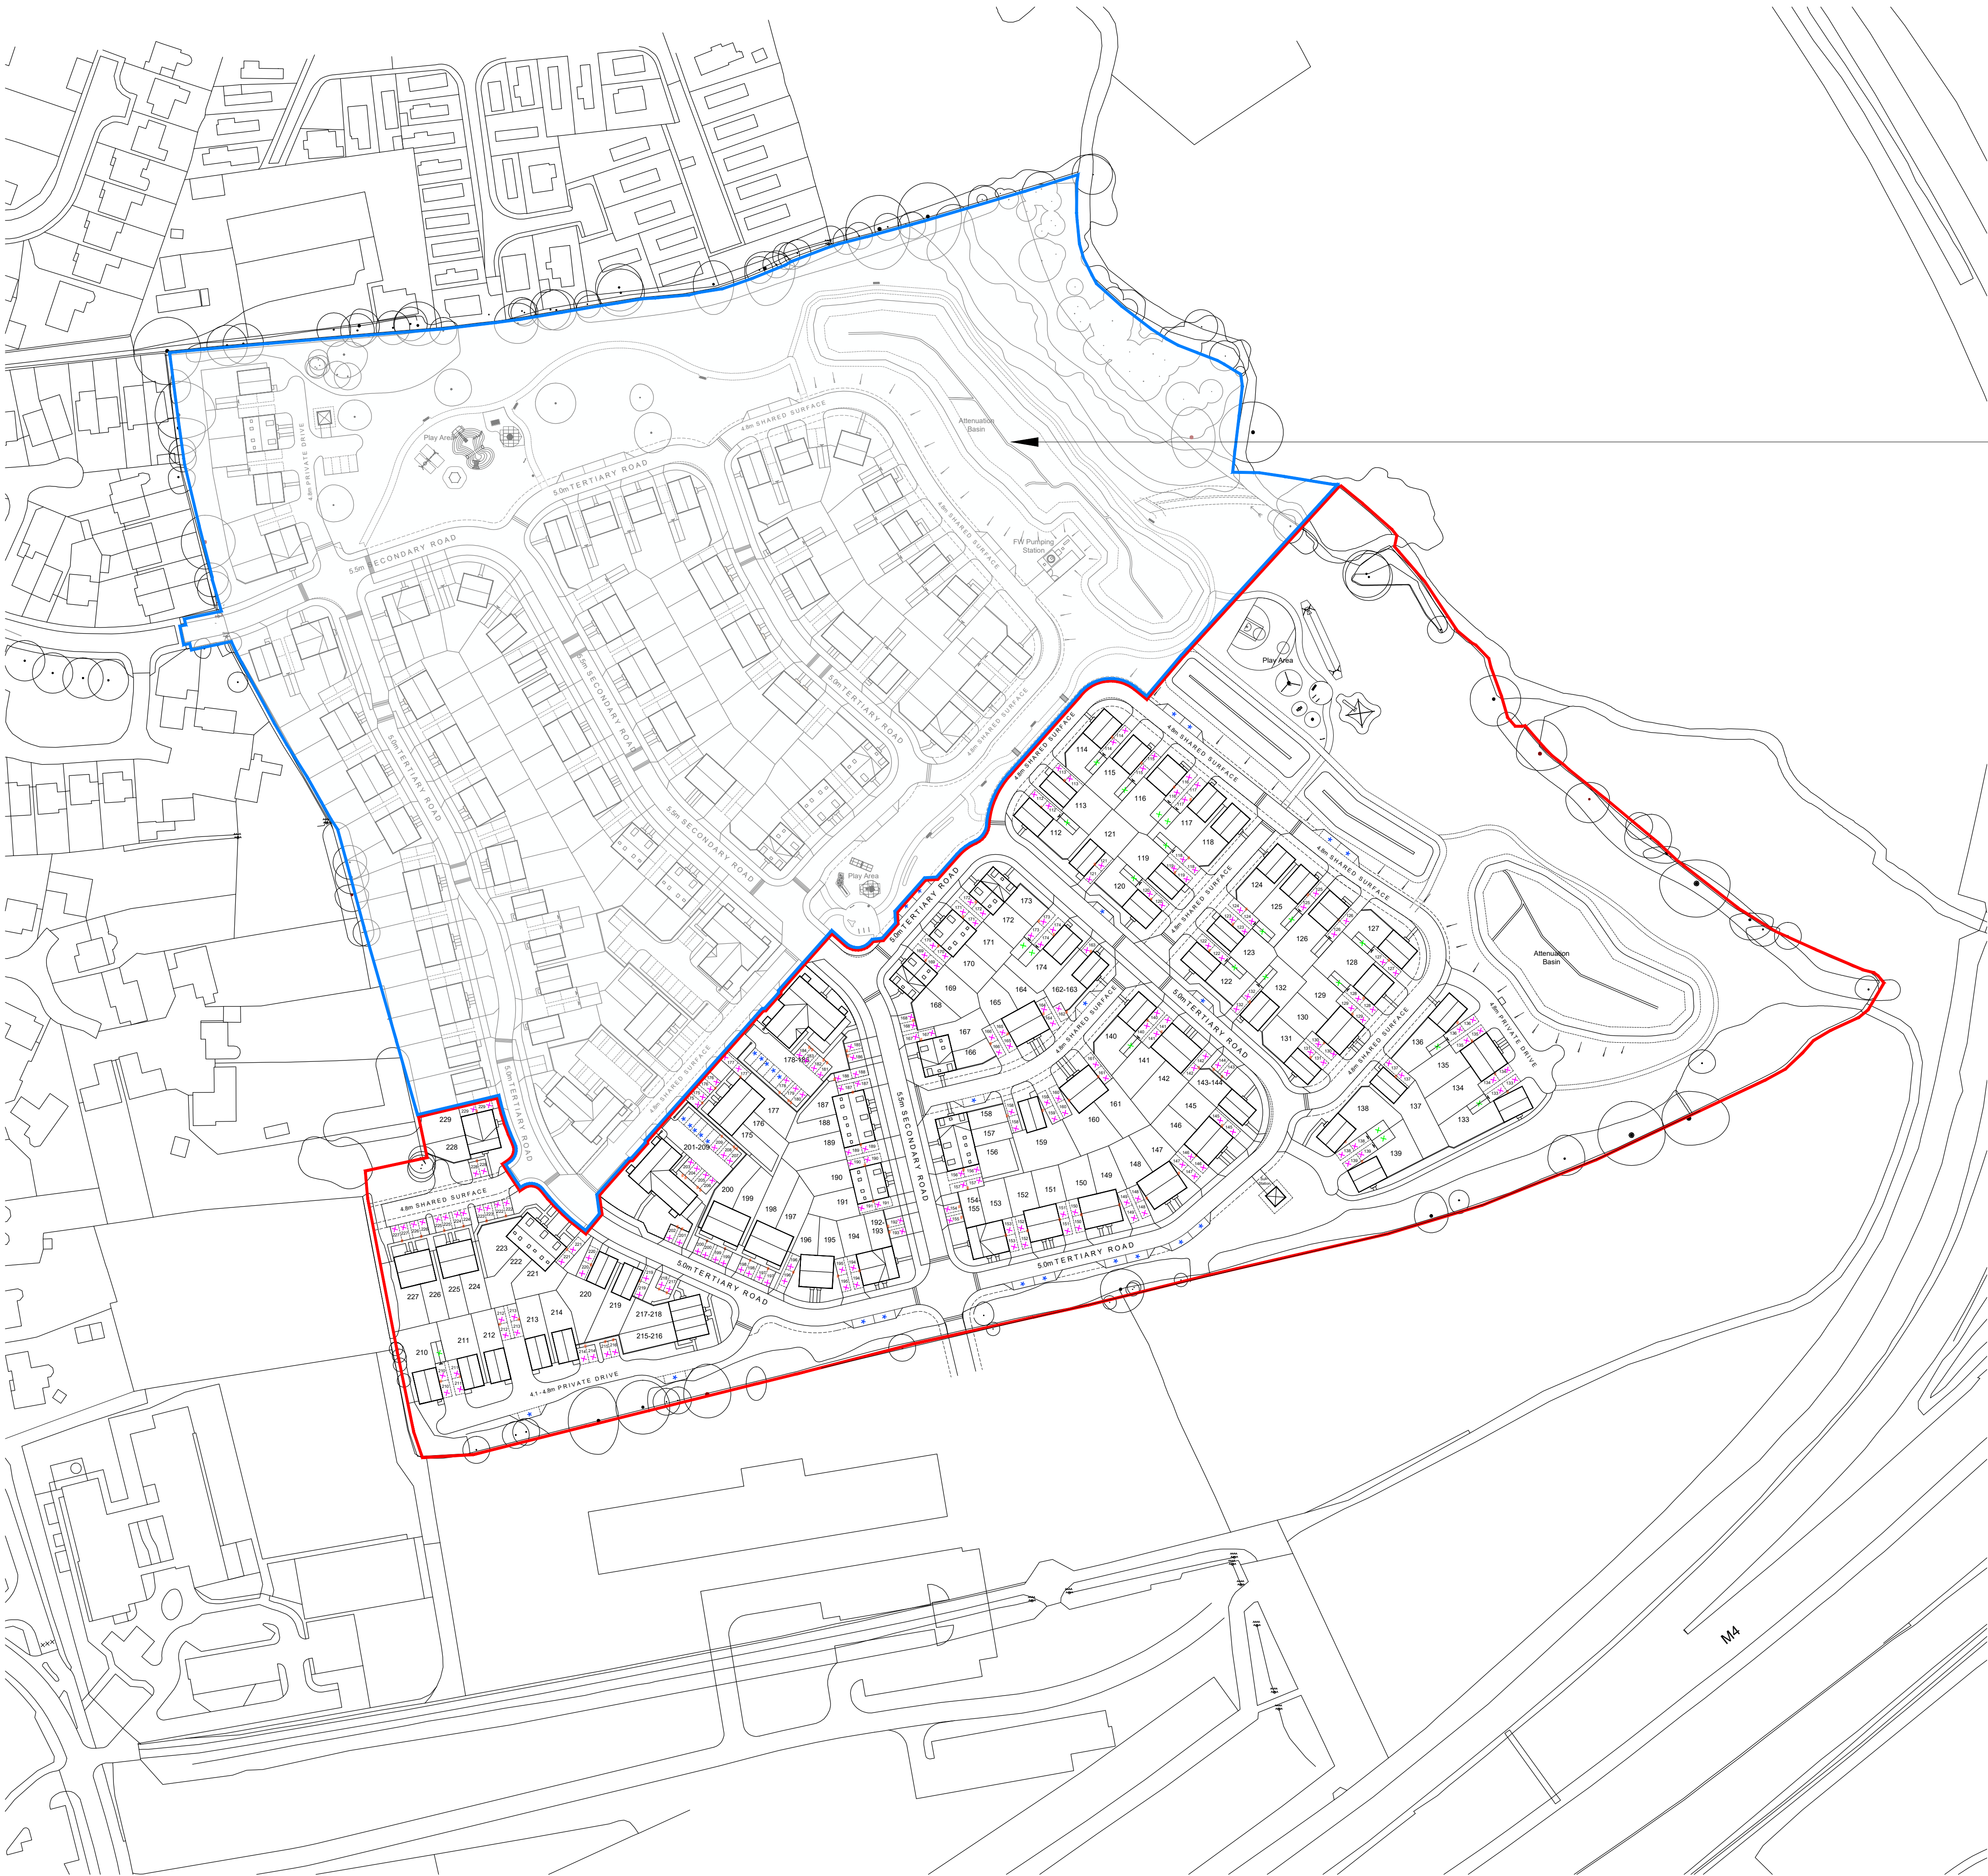

Phase 1 Subject to
Separate Reserved
Matters Planning
Application

CDM 2015 Health & Safety Information
This information relates only to 'Significant Hazards' identified on this drawing
and is to be read in conjunction with the Designer's Hazard Register.

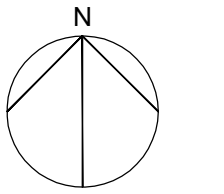

Key	
✚	206 Allocated Parking Spaces
✚	21 Garages (6x3m internal)
✚	30 Unallocated / Visitor Parking Spaces
Total 257 Spaces	
#	118 Electric Vehicle Charging Points (1 space per dwelling)

G	11.05.26	Plot 71 Garden Wall Amended	EB	KE
F	24.04.26	Landscape & Site Updates	EB	KE
E	27.03.26	Plots & Sub Station Repositioned	EB	KE
D	07.01.26	House Substitution	EB	KE
C	08.09.25	EV charging points shown for each flat	KE	AK
B	23.05.25	Drawing Amendments	EB	KE
A	09.05.25	Amended to latest layout adjustments	KE	AK
Rev	Date	Revision Details	Dr	Ch



London: 76 Great Suffolk Street
London, SE1 0BL
T 0207 928 2773 E london@ecearchitecture.com
Sussex: 64 - 68 Brighton Road, Worthing
West Sussex, BN11 2EN
T 01903 248777 E sussex@ecearchitecture.com
Bristol: Westworks, Beacon Tower
Colston Street, Bristol, BS1 4XE
T 0117 214 1101 E bristol@ecwestworks.com

ECE Architecture
www.ecearchitecture.com

Client's Name
Taylor Wimpey West London

Job Title
Land at Winnersh Farm,
Maidensfield Road, Winnersh

Drawing Title
Parking Plan

Scale
1:1000 @ A1 / 1:2000 @ A3
metres 20 40 60 80 100

Drawn	Checked	Date
EB	KE	20.03.25

Job No	Drawing No	Rev
7135A	PL-208	G

Status
APPROVAL