



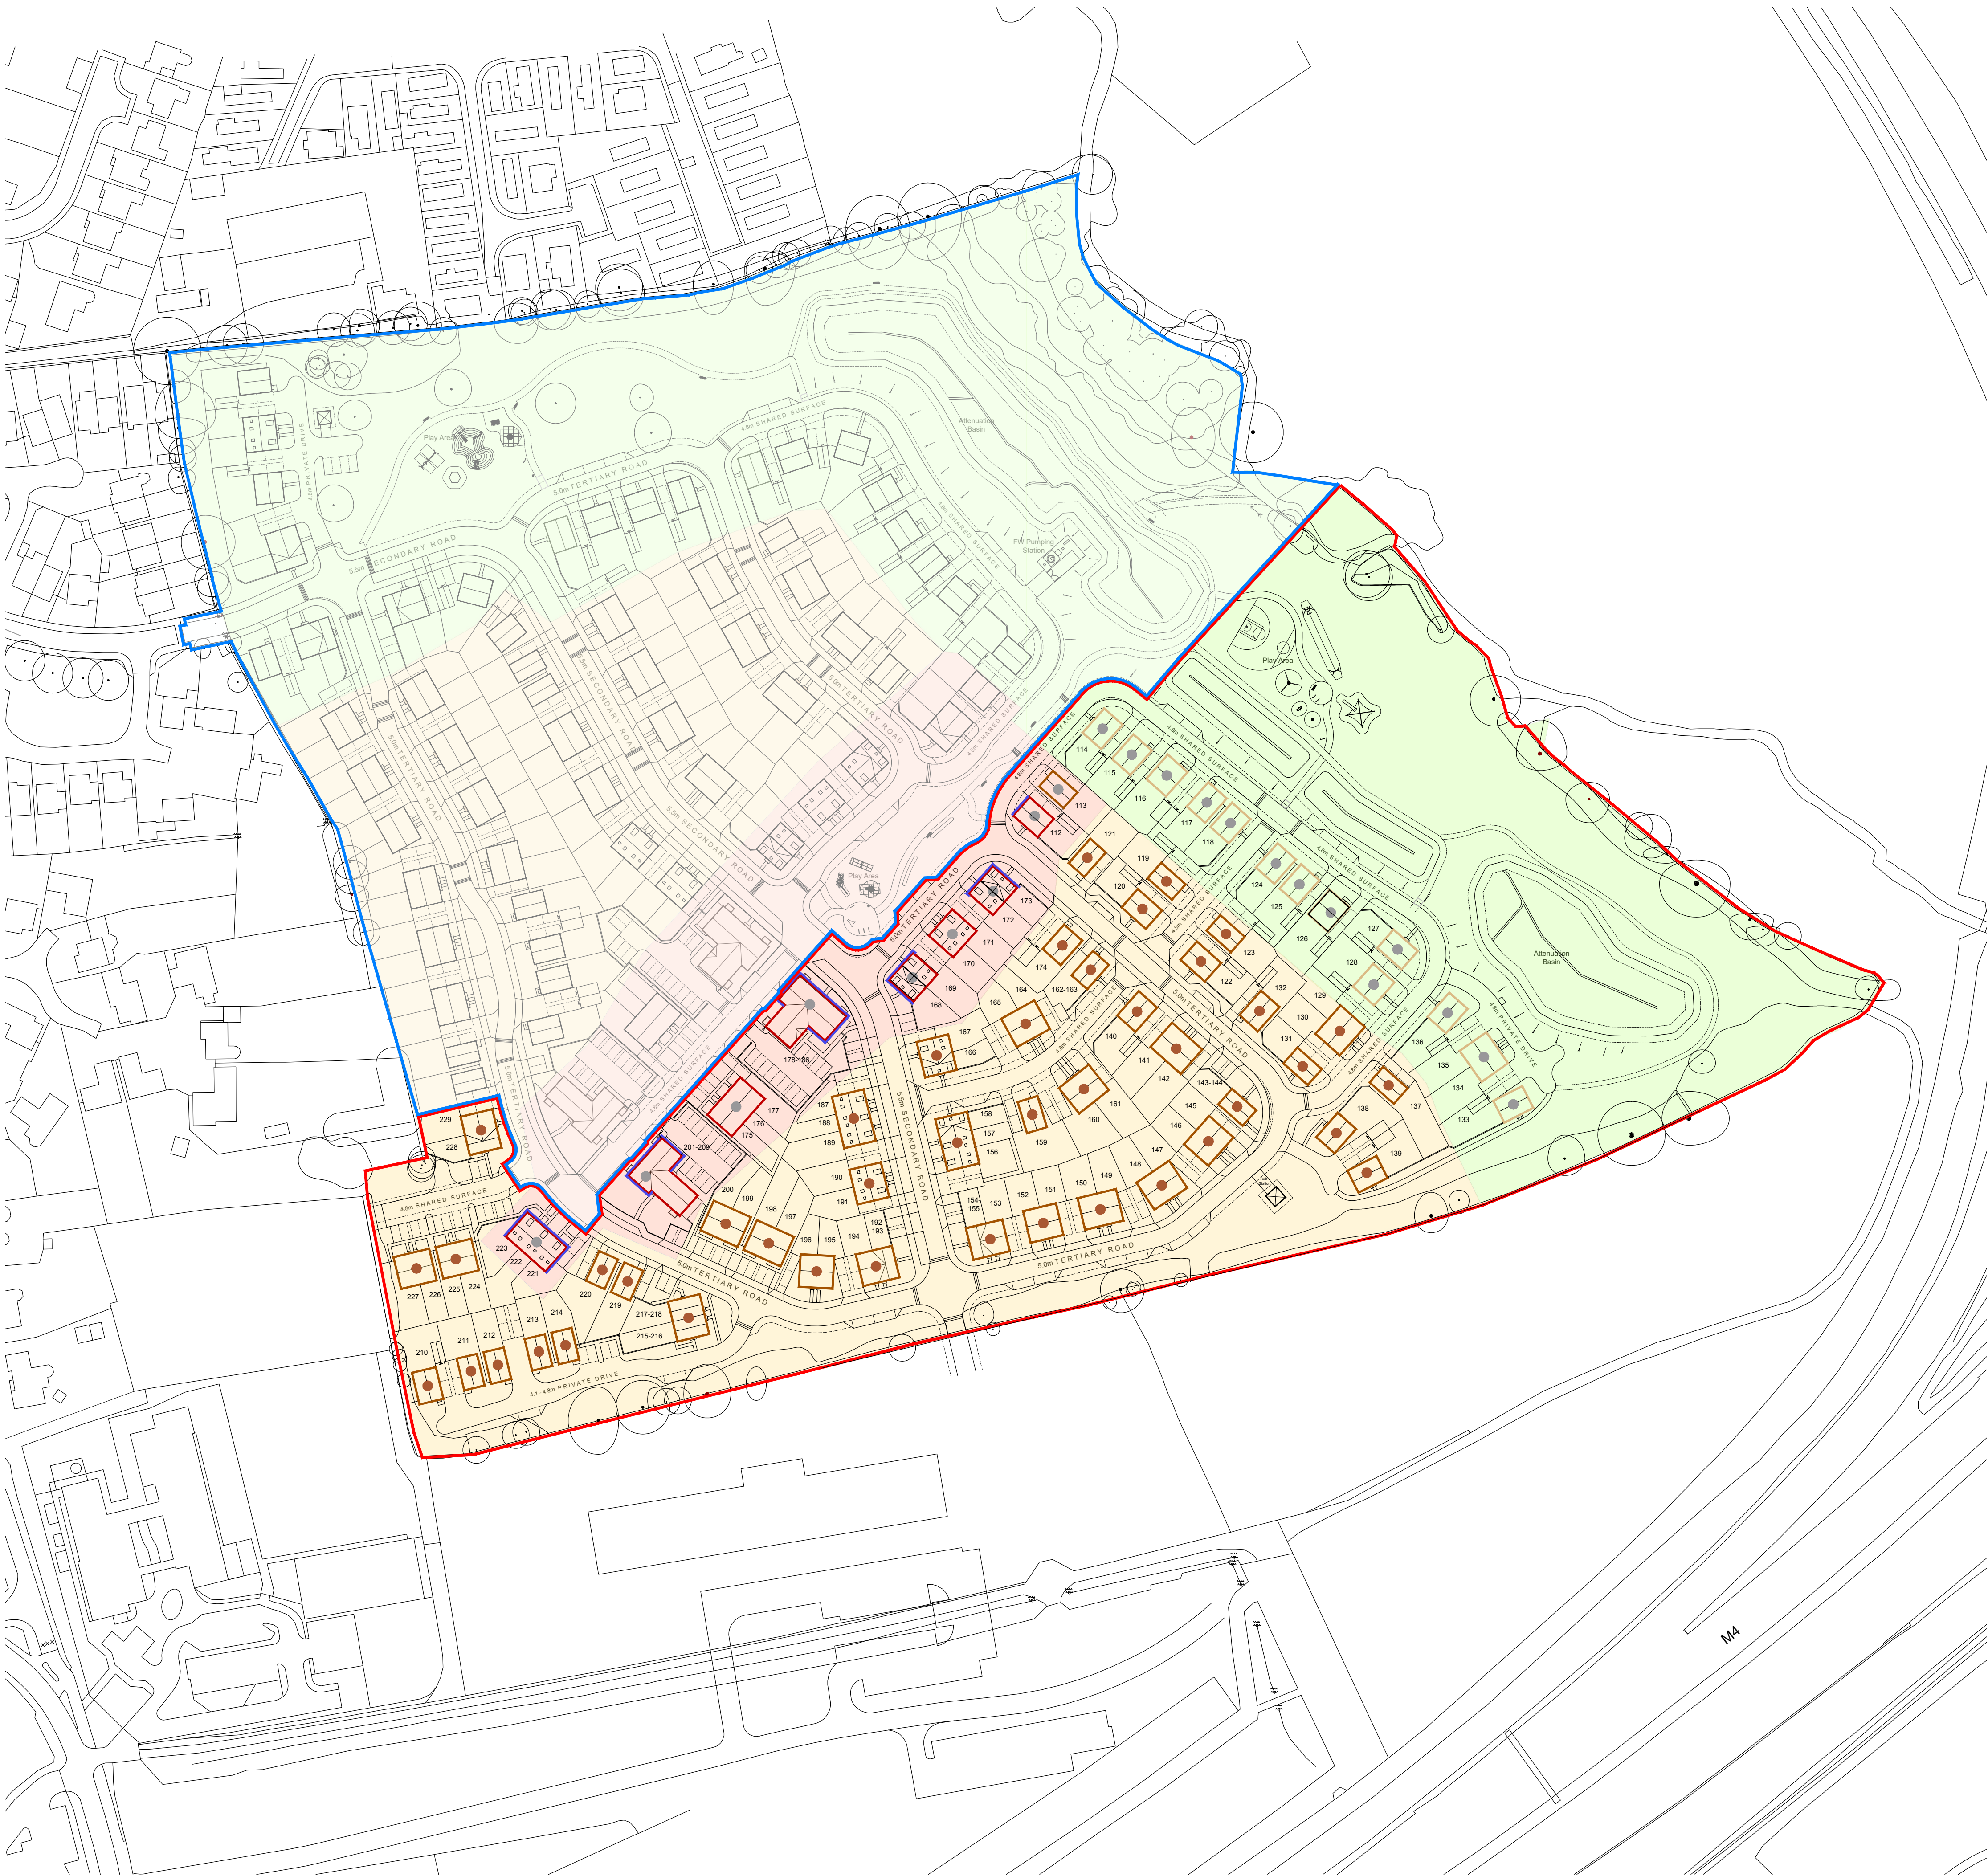

CDM 2015 Health & Safety Information

This information relates only to 'Significant Hazards' identified on this drawing and is to be read in conjunction with the Designer's Hazard Register.

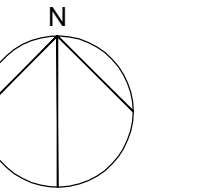

Character Area Plan Key

- Green Edge
- Central Core
- South-Western Quarter

Materials Key

- Buff Brick with Brick Projection Detailing
- Red Multi Brick with Brick Projection Detailing
- Grey Weather Boarding
- Grey Roof Tiles
- Red Roof Tiles

F	11.05.26	Plot 71 Garden Wall Amended	EB	KE
E	24.04.26	Landscape & Site Updates	EB	KE
D	27.03.26	Flats & Sub Station Repositioned	EB	KE
C	07.01.26	House Substitution	EB	KE
B	23.05.25	Drawing Amendments	EB	KE
A	09.05.25	Amended to latest layout adjustments	KE	AK
Rev	Date	Revision Details	Dr	Ch

ECE Architecture
www.ecearchitecture.com

London: 76 Great Suffolk Street
London, SE1 0BL
T 0207 928 2773 E london@ecearchitecture.com

Sussex: 64 - 68 Brighton Road, Worthing
West Sussex, BN11 2EN
T 01903 248777 E sussex@ecearchitecture.com

Bristol: Westworks, Beacon Tower
Colston Street, Bristol, BS1 4XE
T 0117 214 1101 E bristol@ecwestworks.com

Client's Name
Taylor Wimpey West London

Job Title
Land off Watmore Lane,
Winnersh

Drawing Title
Materials and Character Area Plan

Scale
1:1000 @ A1 / 1:2000 @ A3
metres 20 40 60 80 100

Drawn	Checked	Date
EB	KE	20.03.25

Job No	Drawing No	Rev
7135A	PL-210	F

Status
APPROVAL