
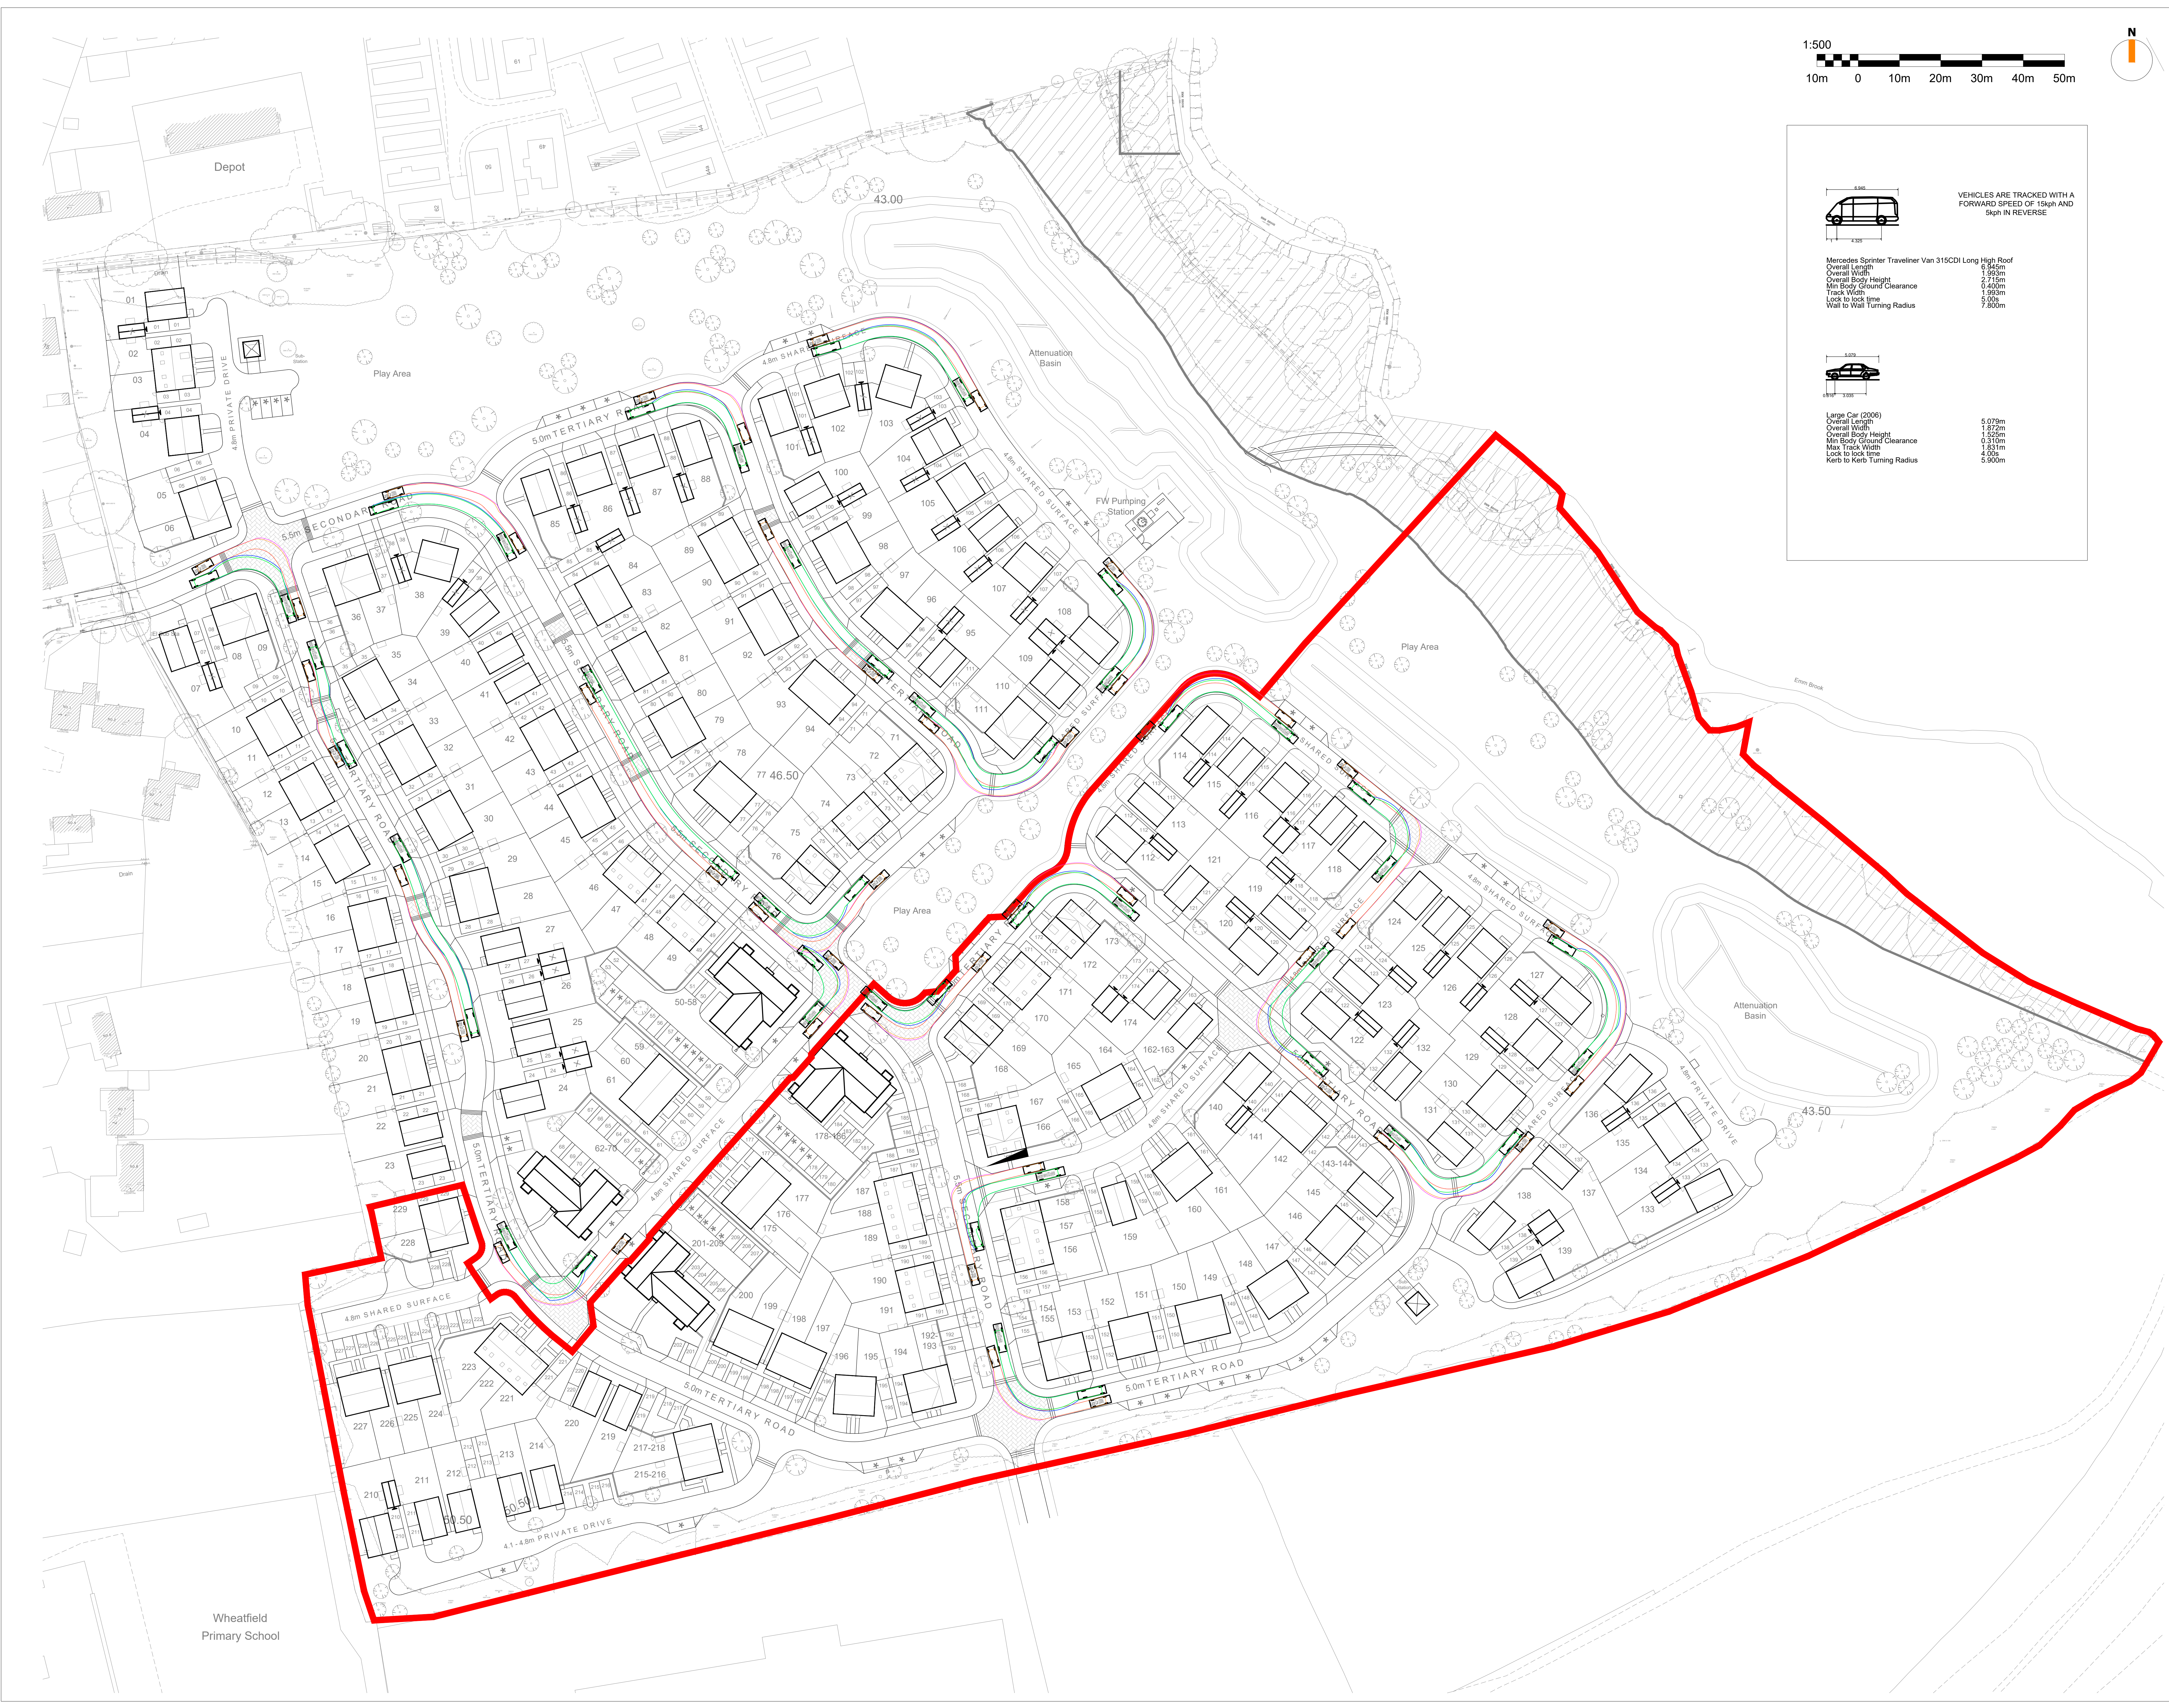


Mercedes Sprinter Traveliner Van 315CDI Long High Roof  
Overall Length 6.95m  
Overall Width 2.35m  
Overall Body Height 2.715m  
Min Body Ground Clearance 0.400m  
Track Width 1.953m  
Lock to lock time 5.00s  
Wall to Wall Turning Radius 7.800m

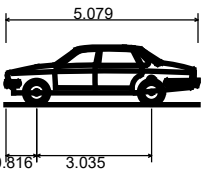

Large Car (2006)  
Overall Length 4.60m  
Overall Width 1.87m  
Overall Body Height 1.525m  
Min Body Ground Clearance 0.310m  
Max Track Width 1.611m  
Lock to lock time 4.00s  
Kerb to Kerb Turning Radius 5.900m

VEHICLES ARE TRACKED WITH A  
FORWARD SPEED OF 15kph AND  
5kph IN REVERSE

- NOTES
1. DO NOT SCALE THIS DRAWING ON PRINT OR ELECTRONICALLY. WORK FROM FIGURED DIMENSIONS ONLY.
  2. No deviation from the details shown on this drawing is allowed without the prior permission in writing.
  3. Read the drawings with all Architects, Service Engineers and track relevant details and drawings. **ME** drawings and dimensions as per the Architects drawings take precedence.
  4. All work is to be in accordance with the relevant specifications issued by IES, British Standard Codes of Practice, Statutory requirements and the Contract Documents.
  5. DRAWING STATUS
- P: PRELIMINARY** - Evolving drawings for approvals, Tenders, Billings, etc.  
**C: CONSTRUCTION** - Fully developed drawings issued under instruction for construction.
- ONLY STATUS C DRAWINGS TO BE USED FOR CONSTRUCTION.**
6. SUITABILITY CODE
- WORK IN PROGRESS
- S9** - Work in progress
- SHARED (NON-CONTRACTUAL)**
- S1** - For construction, **S2** - For information, **S3** - For internal review and comment, **S4** - For construction approval
- DOCUMENTATION (FOR CONTRACTOR PURPOSES)**
- D1** - For existing, **D2** - For tender, **D3** - For contractor design, **D4** - For manufacturer / equipment
- CONSTRUCTION**
- A** - For construction, **B** - For construction but with comments (i.e. areas in grey/white), **C** - Comprehensive revisions required.

|         |                     |          |    |
|---------|---------------------|----------|----|
| P2      | ISSUED FOR APPROVAL | 15.05.26 | KW |
| P1      | ISSUED FOR APPROVAL | 27.04.26 | KW |
| Status/ | Description         | Date     | By |

**IESISCIVILS**

20 IRONMONGER LANE | LONDON | EC2V 8EP | UK  
0207 600 2912  
www.iesisgroup.com

Job Title:  
**LAND AT WINNERSH FARM**  
Client:  
**TAYLOR WIMPEY WEST LONDON**

**PHASE 2  
DELIVERY VEHICLE TRACKING  
AND LARGE CAR PASSING**

|       |       |            |            |                 |
|-------|-------|------------|------------|-----------------|
| Drawn | date  | scale @ A0 | C1 checked | WMA Project No. |
| KW    | APR26 | 1:500      | -          | SE2326          |

|                 |        |                 |
|-----------------|--------|-----------------|
| Orig No.        | Status | Status/Revision |
| IESIS-DR-C-6803 | S3     | P2              |