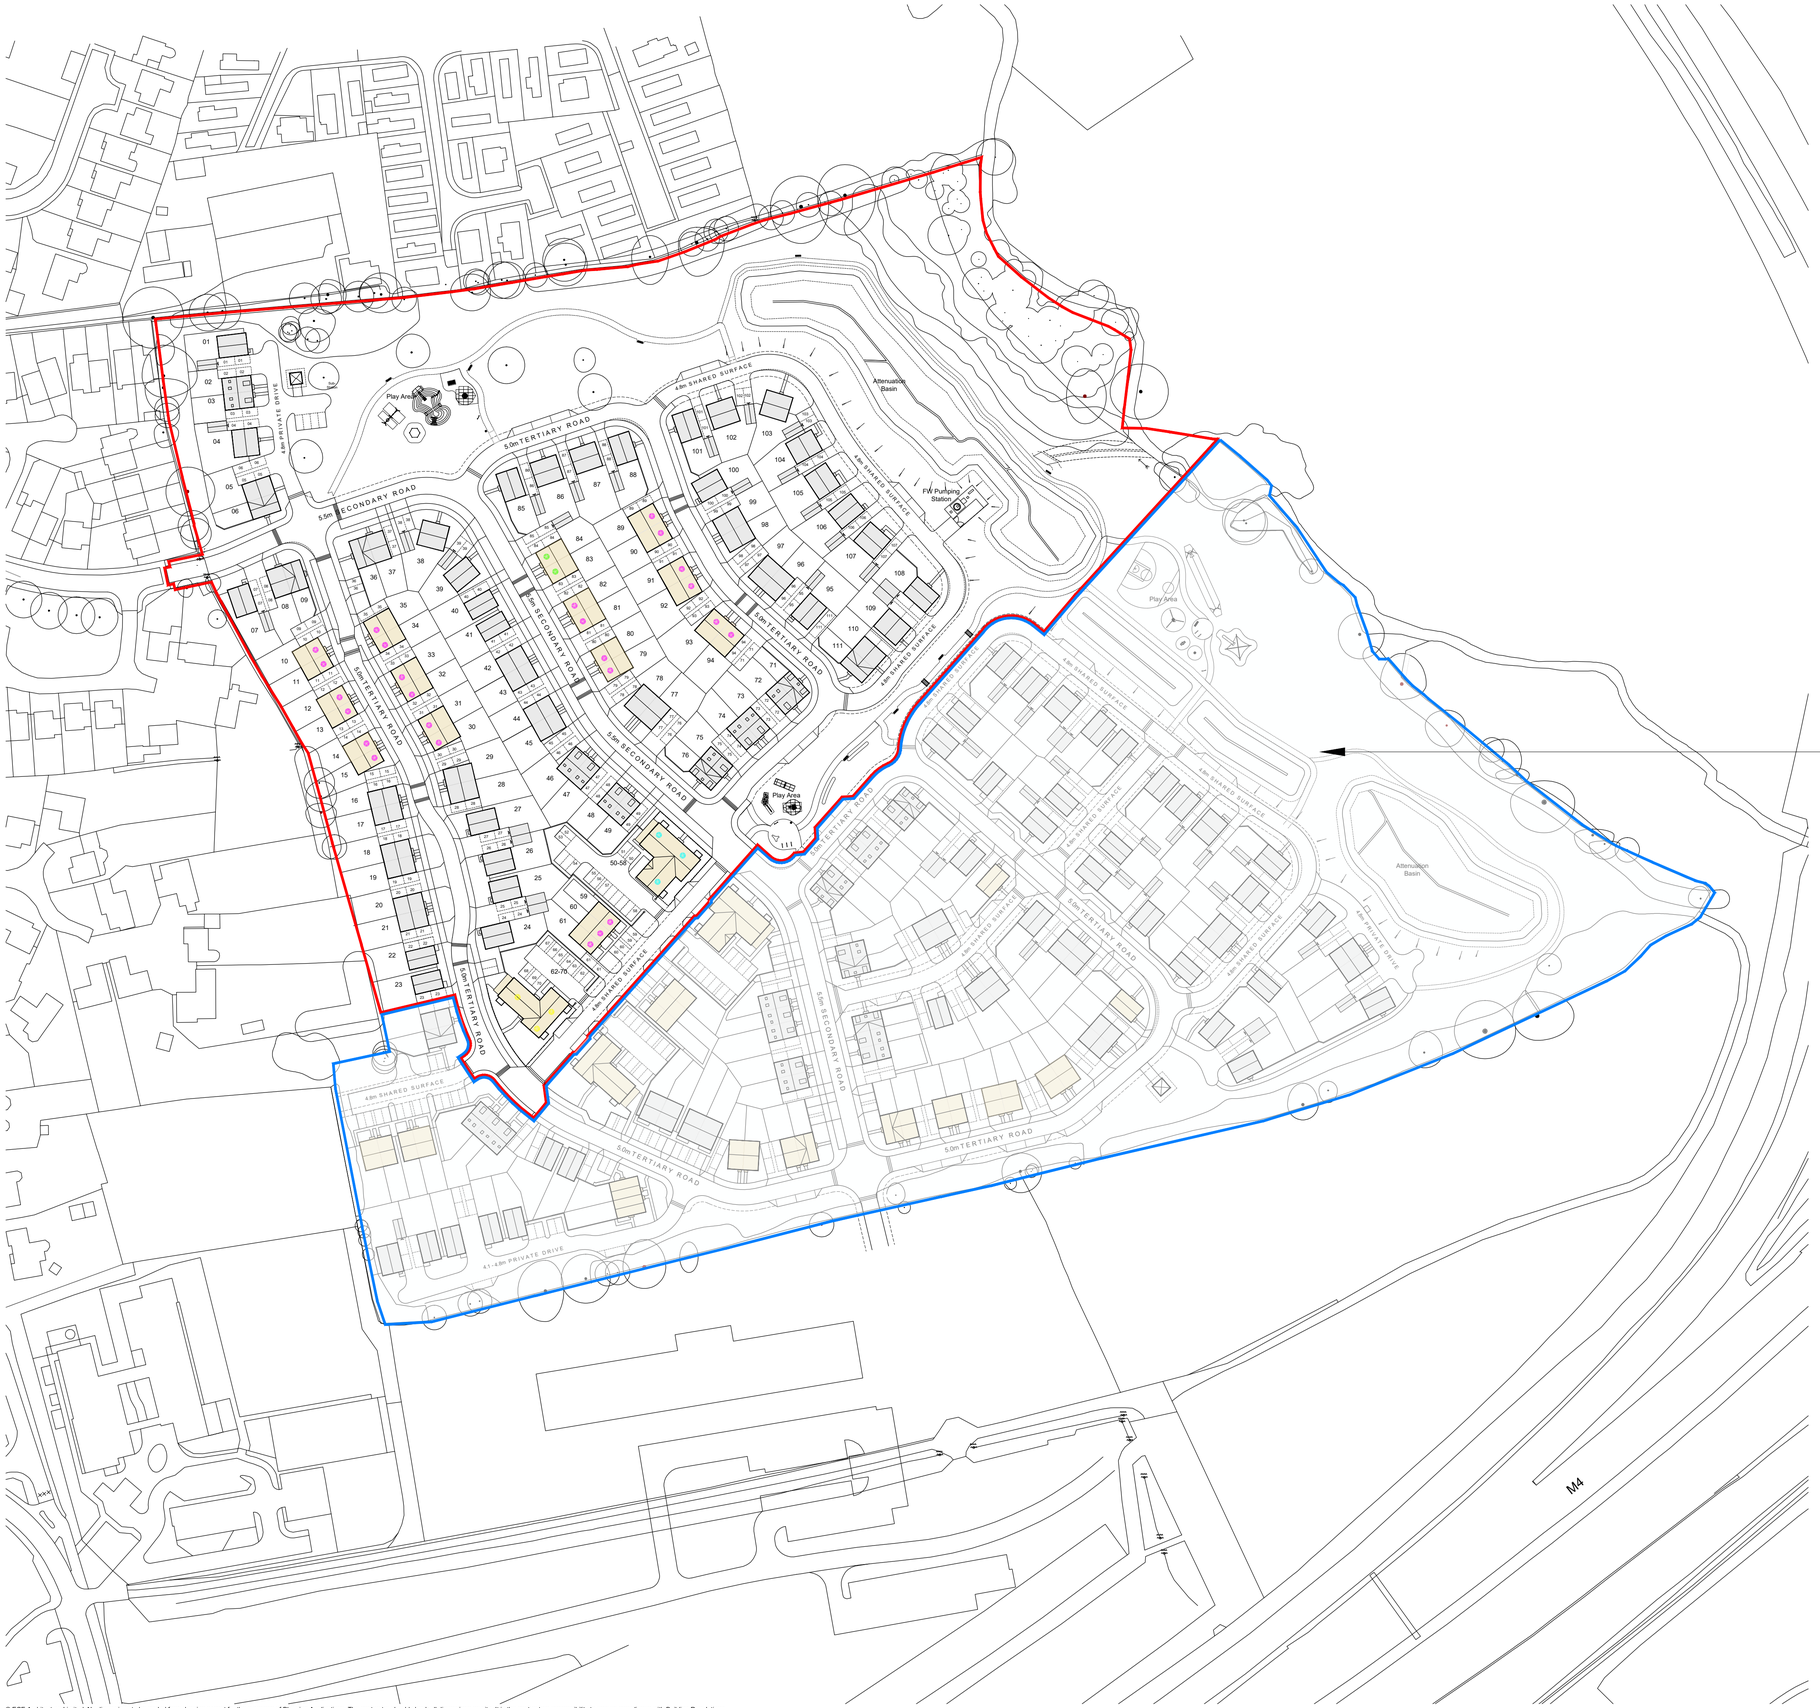


## CDM 2015 Health & Safety Information

This information relates only to 'Significant Hazards' identified on this drawing and is to be read in conjunction with the Designer's Hazard Register.

N

**Key**

- Open Market Dwellings (66 dwellings)
- Affordable - Social Rent (25 dwellings)
- Affordable - Affordable Rent (9 dwellings)
- Affordable - Shared Ownership (2 dwellings)
- Affordable - First Homes (9 dwellings)

| Rev | Date | Revision Details | Dr | Ch |
|---|---|---|---|---|
| F | 11.05.26 | Plot 71 Garden Wall Amended | EB | KE |
| E | 24.04.26 | Landscape & Site Updates | EB | KE |
| D | 27.03.26 | Flats & Sub Station Repositioned | EB | KE |
| C | 07.01.26 | House Substitution | EB | KE |
| B | 23.05.25 | Drawing Amendments | EB | KE |
| A | 09.05.25 | Amended to latest layout adjustments | KE | AK |


**London:** 76 Great Suffolk Street, London, SE1 0BL
T 0207 928 2773 E london@ecearchitecture.com
**Sussex:** 64 - 68 Brighton Road, Worthing, West Sussex, BN11 2EN
T 01903 248777 E sussex@ecearchitecture.com
**Bristol:** Westworks, Beacon Tower, Colston Street, Bristol, BS1 4XE
T 0117 214 1101 E bristol@ecewestworks.com

**ECE Architecture**
www.ecearchitecture.com


Client's Name
Taylor Wimpey West London

Job Title
Land off Watmore Lane, Winnersh

Drawing Title
Affordable Housing Plan

Scale
1:1000 @ A1 / 1:2000 @ A3

metres 20 40 60 80 100

| Drawn | Checked | Date |
|---|---|---|
| EB | KE | 20.03.25 |

| Job No | Drawing No | Rev |
|---|---|---|
| 7135A | PL-105 | F |

Status
APPROVAL

CAD Plot date: 15/05/2026 - 12:50:46 7135a-site.dwg

© ECE Architecture Limited. No dimensions to be scaled from drawing except for the purposes of Planning Applications. The contractor should check all dimensions on site. It is the contractors responsibility to ensure compliance with Building Regulations.