
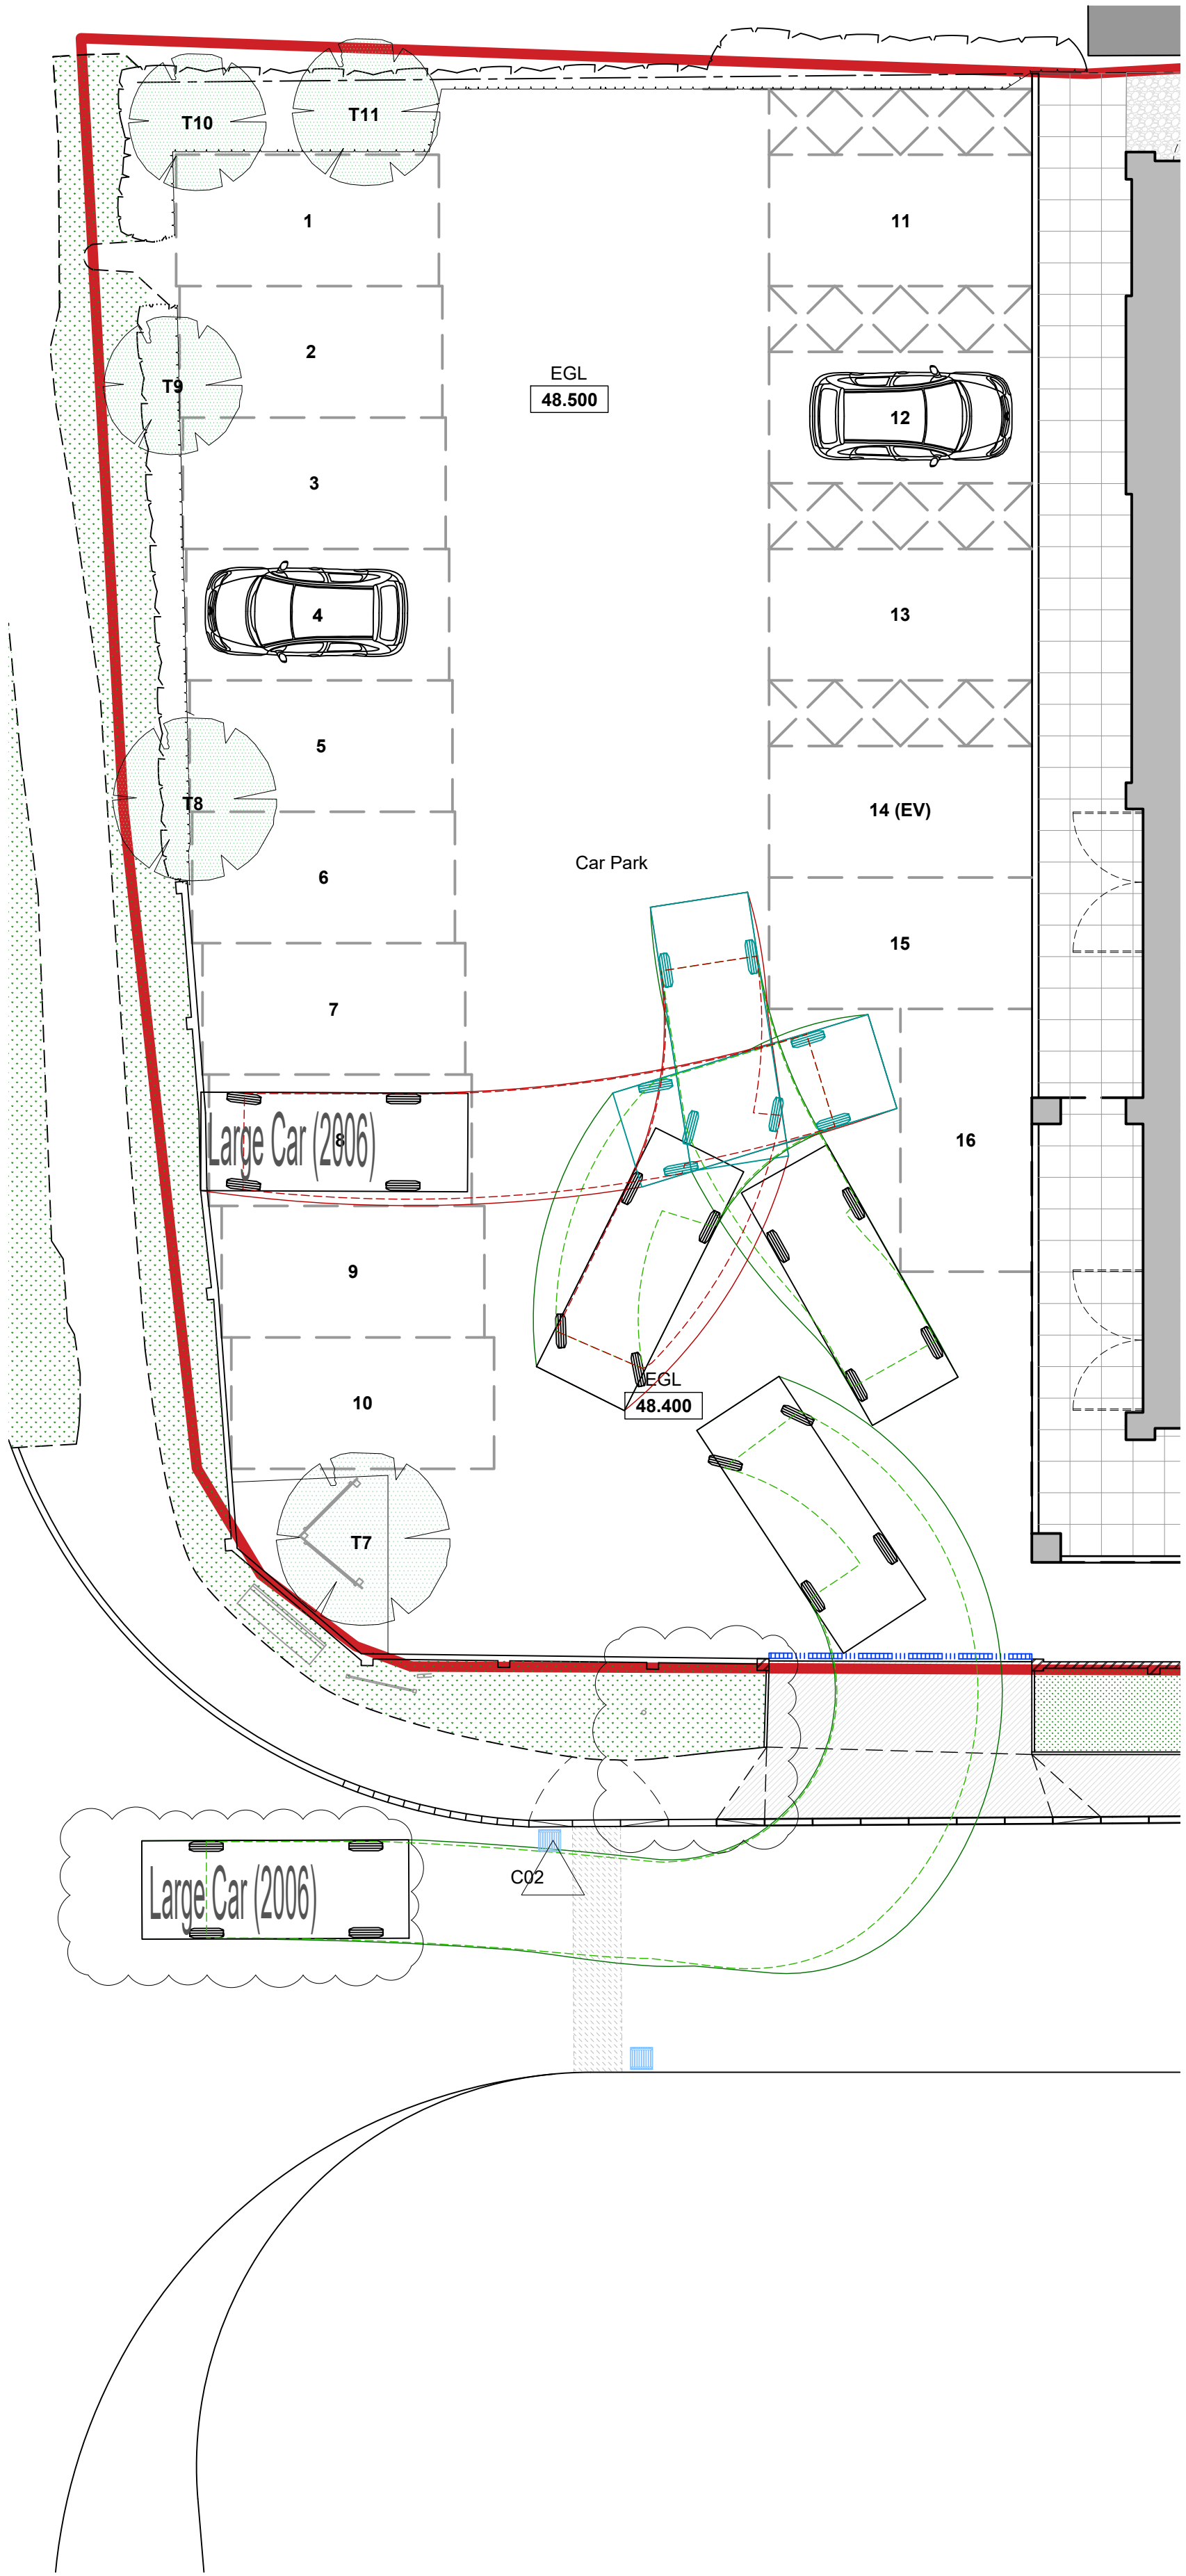
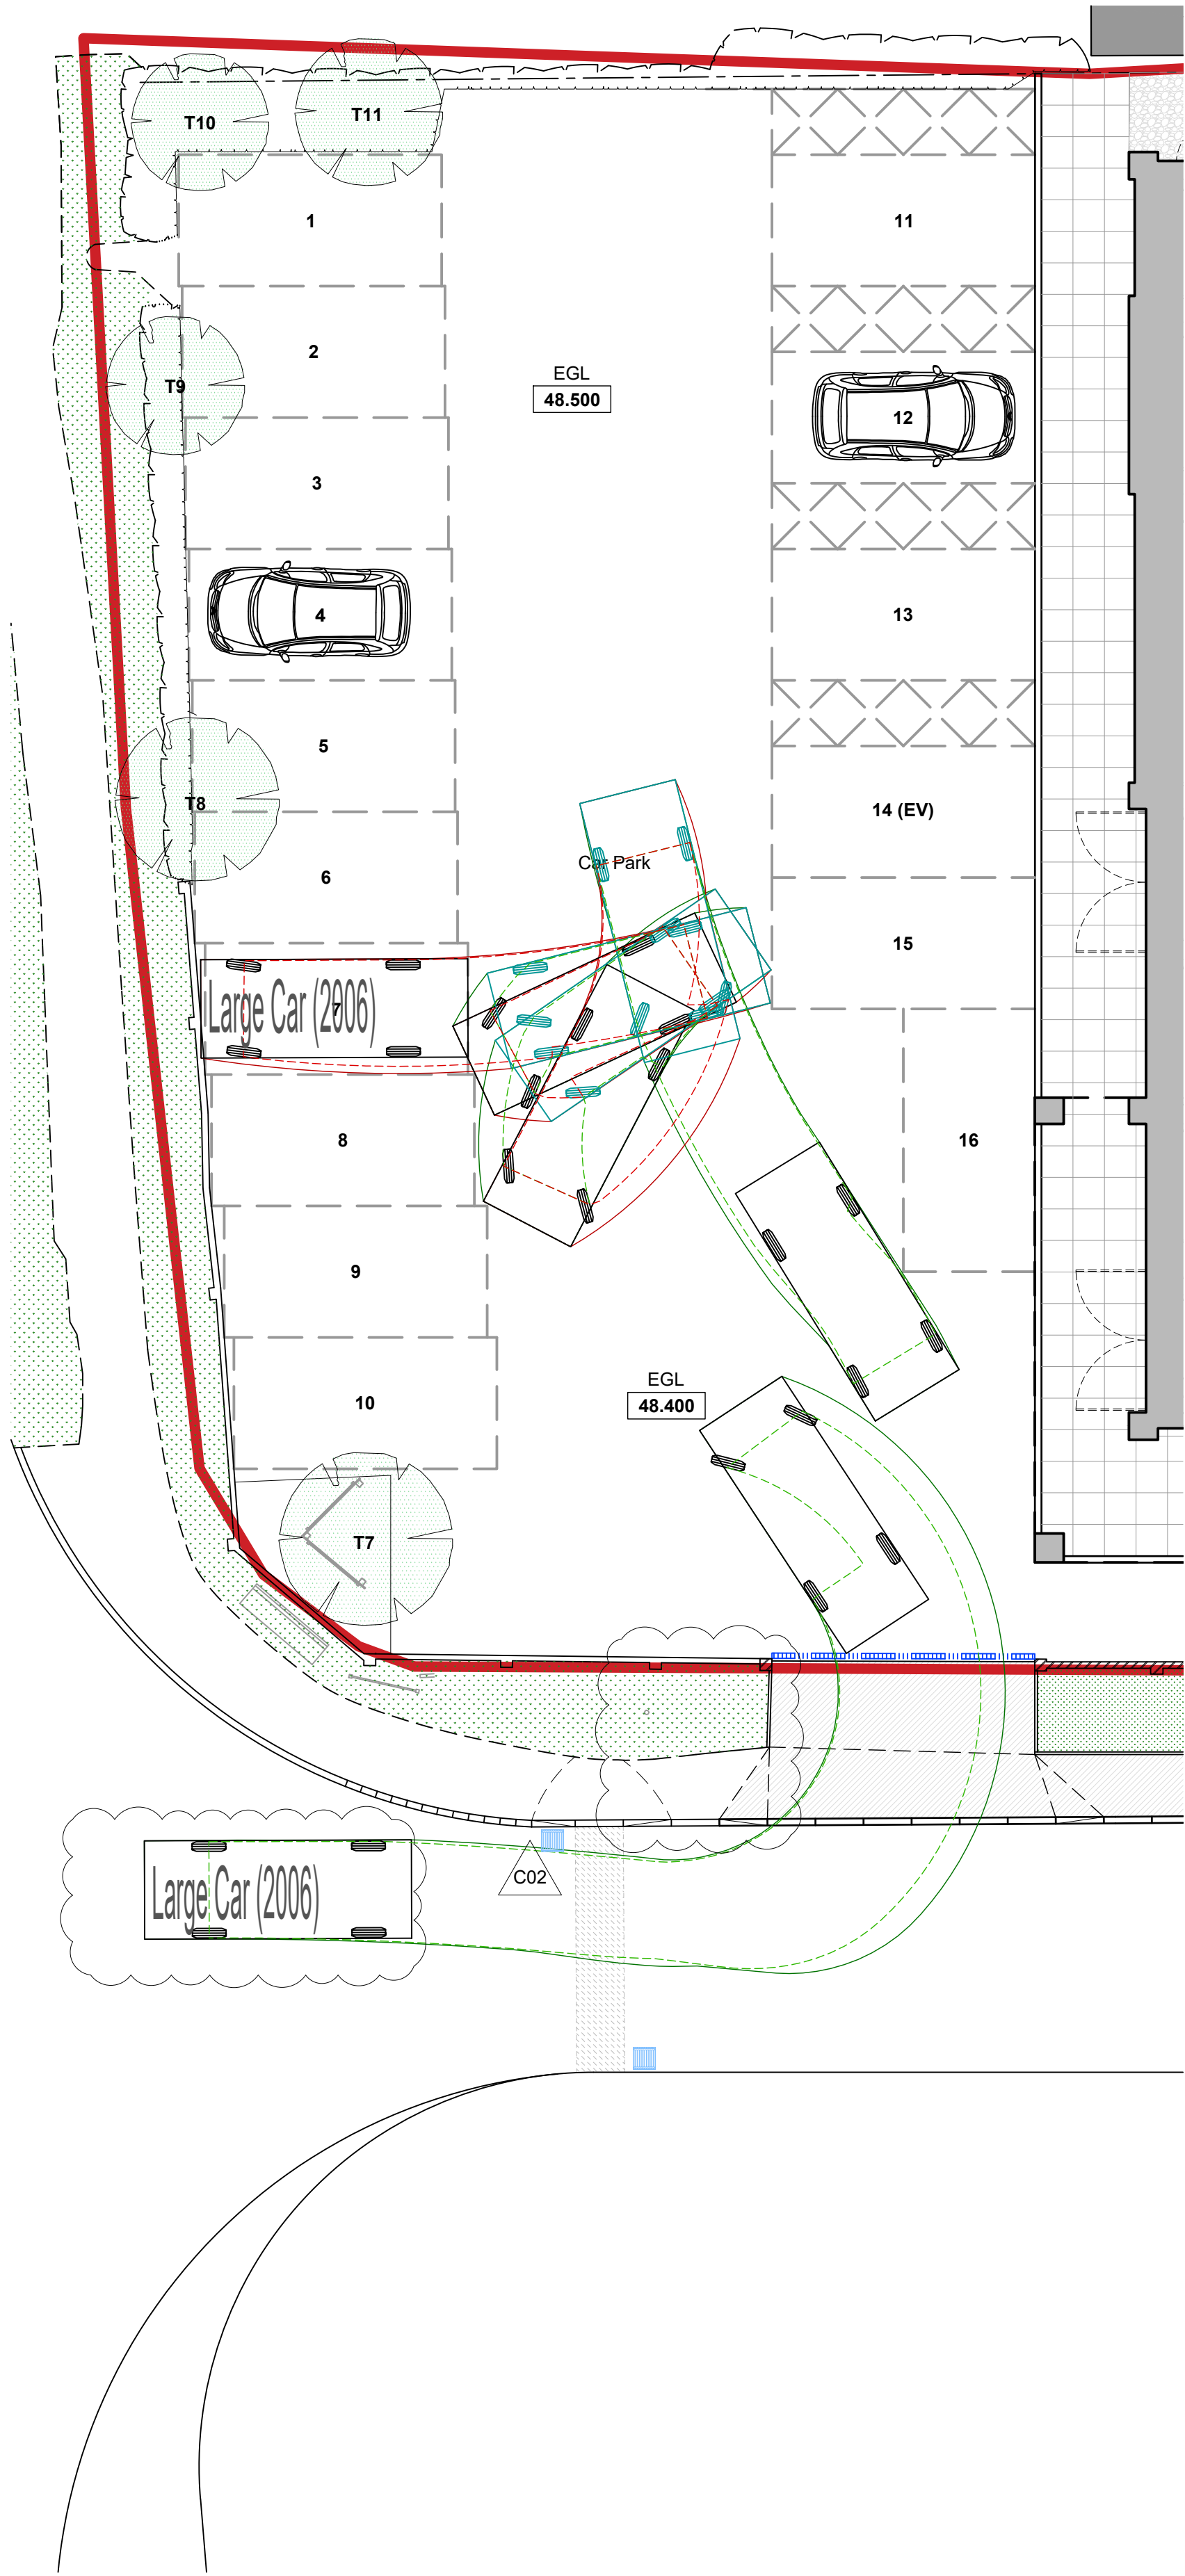


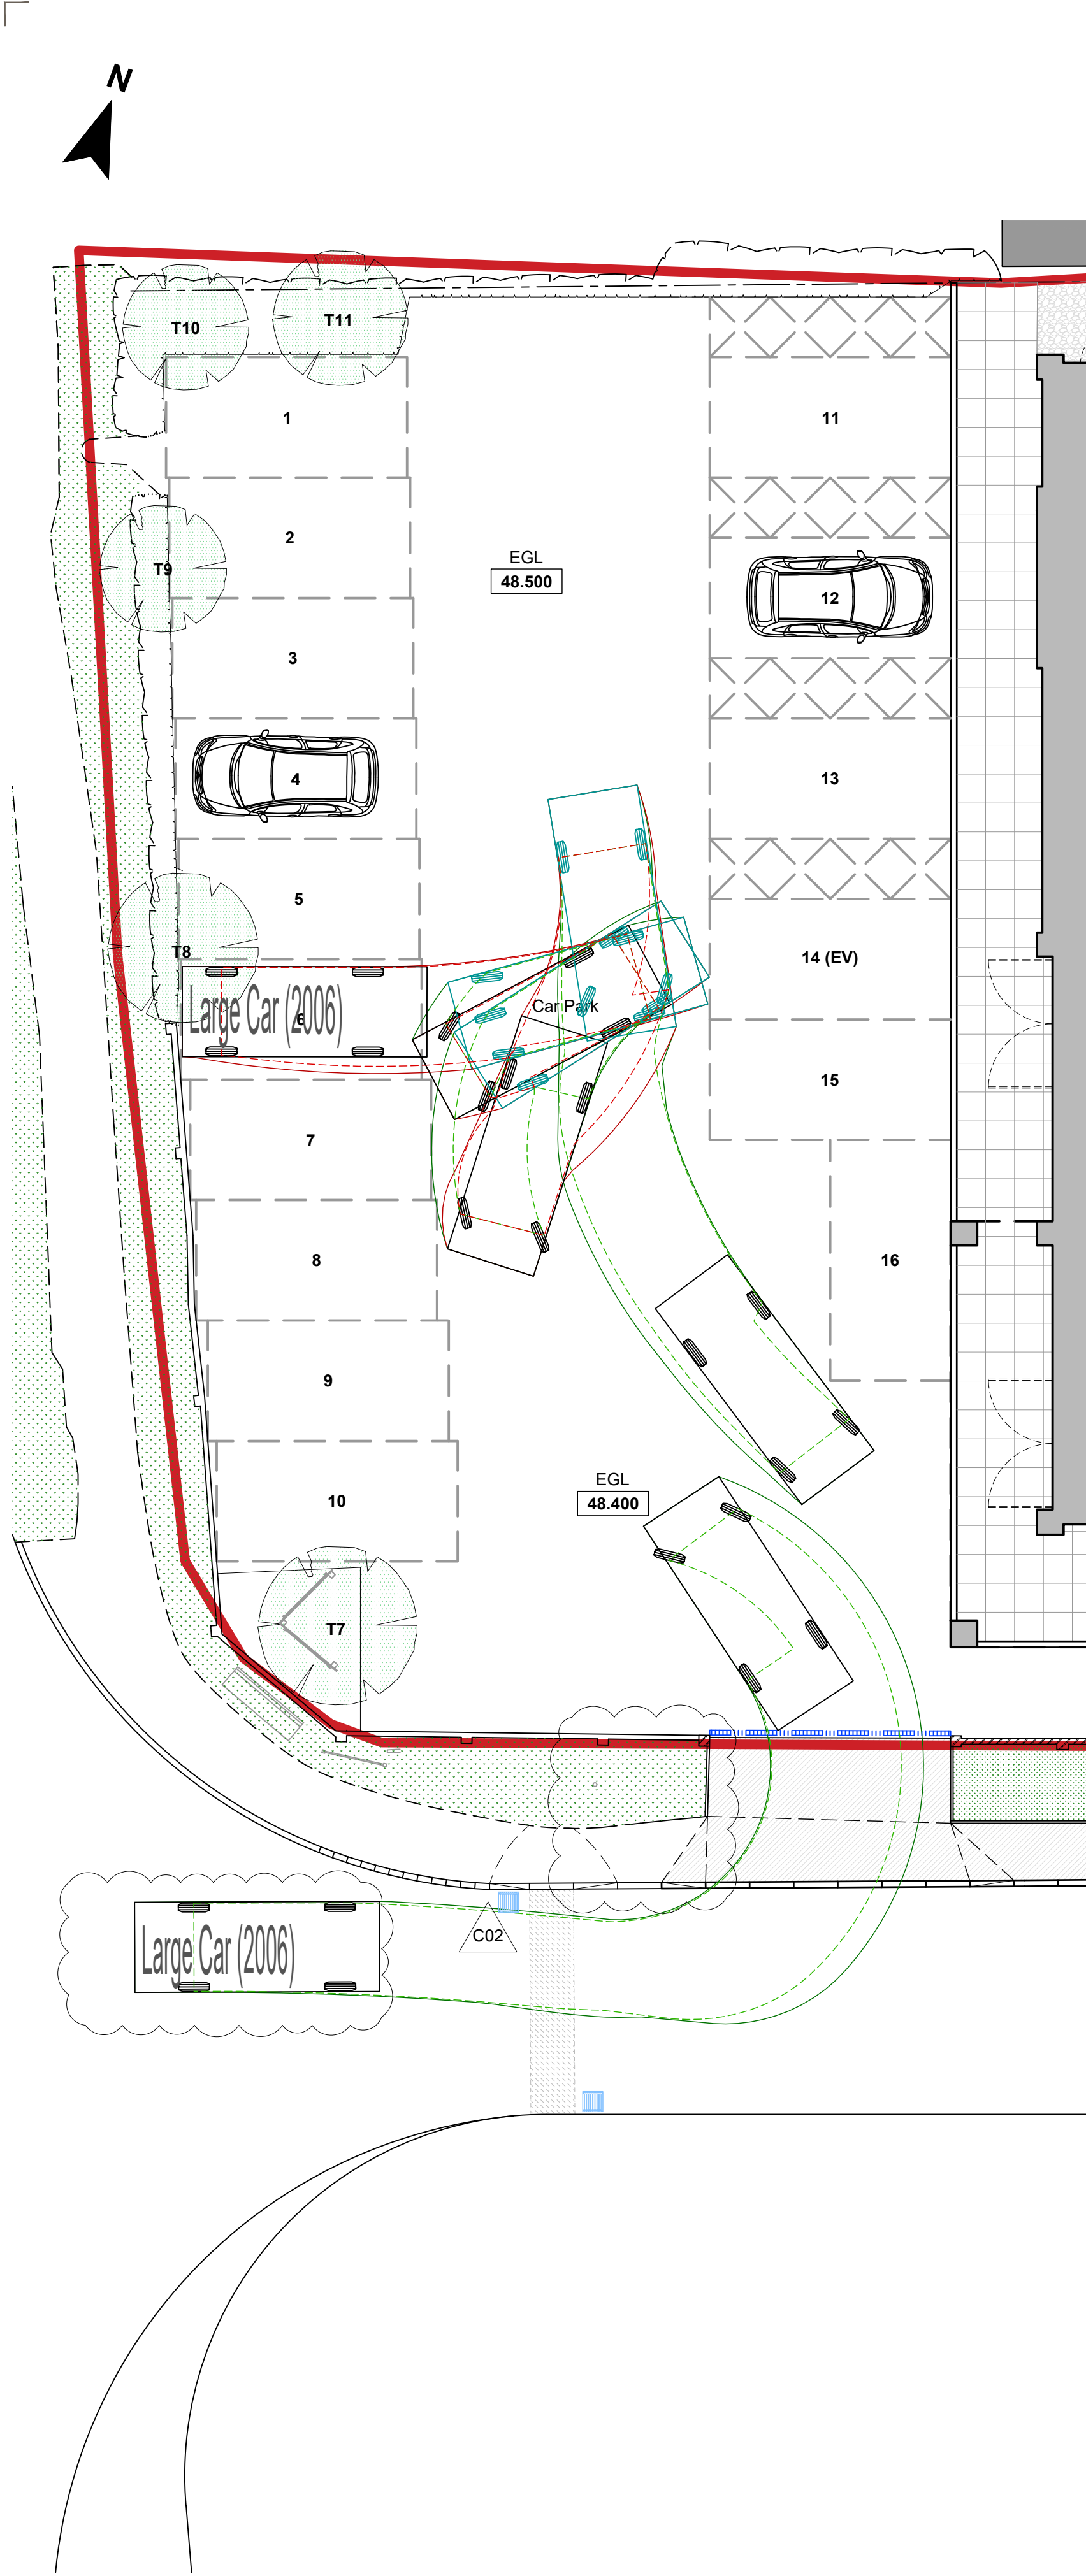

- Notes**
1. This drawing is to be read in conjunction with all relevant survey archive, Architect's and Services Engineer's drawings and the specification.
 2. For car park layout refer to drawing number 2311334-XX-XX-DP-C-9300.

Key

- Envelope of vehicle body overhang in forward manoeuvre
- Envelope of vehicle chassis in forward manoeuvre
- Envelope of vehicle body overhang in reverse manoeuvre
- Envelope of vehicle chassis in reverse manoeuvre

Large Car (2006)
Overall Length 5.079m
Overall Width 1.872m
Overall Body Height 1.525m
Min Body Ground Clearance 0.310m
Max Track Width 1.831m
Lock to lock time 4.00s
Kerb to Kerb Turning Radius 5.900m

Give way to oncoming vehicles

C03	Swept paths revised to suit WBC requirements.	AC				
C02	Site access enlarged to accommodate two vehicles.	AC	BMC	BMC	08.10.25	
C01	Issued for Planning approval.	AC	BMC	BMC	06.06.25	

Rev	Description	By	Chk	App	Date
Purpose of Issue : PLANNING		Status Code : A3			

ACIES
an **RSK** company

5th FLOOR, EXCHANGE TOWER,
19 CANNING STREET, EDINBURGH,
EH3 8EG
Tel : 0131 225 3007
www.aciesgroup.co.uk

Client : **Shinfield Community Church**

Project : **Shinfield Community Church Reading**

Drawing : **Vehicle Swept Path Analysis Large Car (2006)**

