

FRONT ELEVATION

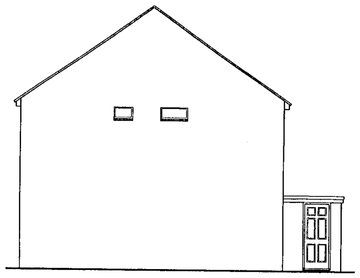

SIDE ELEVATION

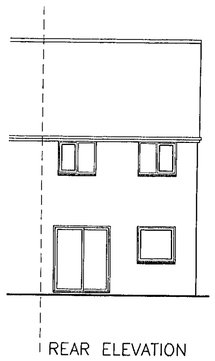

REAR ELEVATION

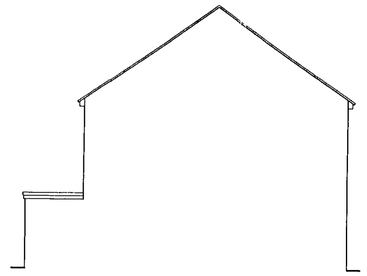

SIDE ELEVATION

REVISED PLAN
29 19

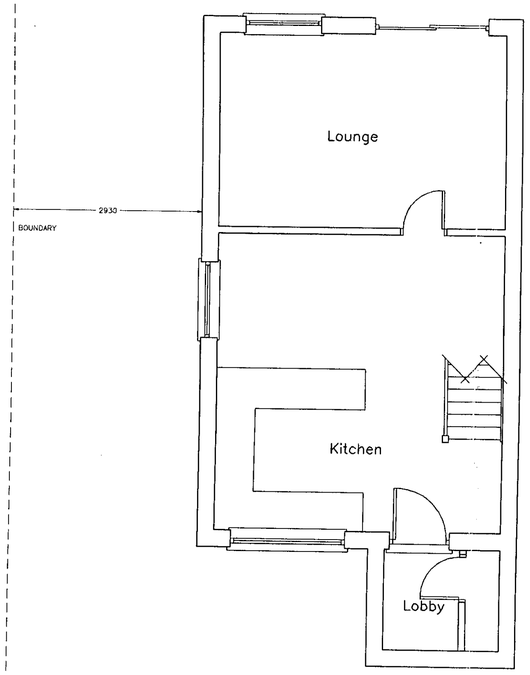

GROUND FLOOR

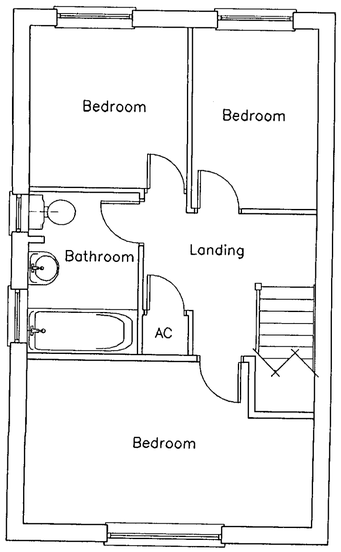

FIRST FLOOR

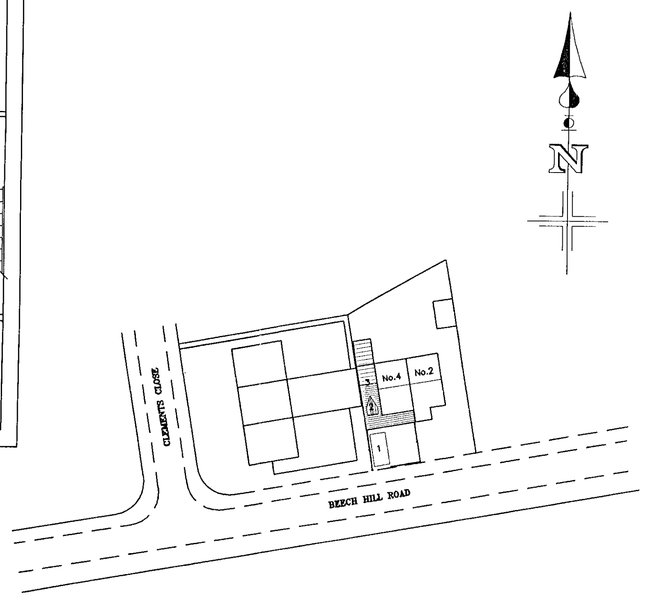

BLOCK PLAN
(Scale 1:500)

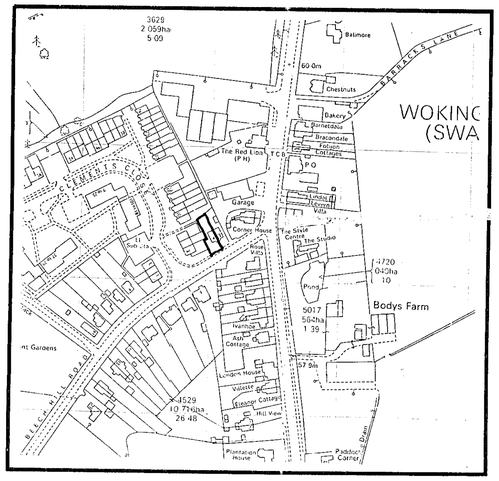

LOCATION PLAN
(Scale 1:2500)

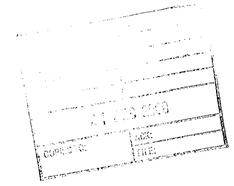

BDS

Chartered Surveyors & Property Consultants

Architectural & Building Design Services

Building & Structural Engineers

- Structural & Condition Surveys
- Preparation of Architectural Drawings
- Extensions, Conversions & New Build
- Planning & Building Regulation Applications
- Disputes & Diagnosis of Building Defects
- Building Insurance Claims
- Schedules of Dilapidations
- Project Management
- Professional advice on all Types of Building

Windward House,
Hollow Lane,
Shinfield,
Reading,
Berkshire RG2 9AB.

Tel: 0118 988 4477
Fax: 0118 988 5268

Project

Two storey side extension at:
4 BEECH HILL ROAD
SPENCERS WOOD
READING

Drawing title

PLANS AND ELEVATIONS–EXISTING

Client

MR & MRS CALLAWAY

Date	Scale
10.11.00	1:50 & 1:100

Drawn by	Drawing number	Rev
ADH	5071:00:1	A

General notes

1. Dimensions to be checked on site before any work is put in hand or pre-fabricated.
2. All dimensions in millimetres. (unless otherwise stated)
3. This drawing is not a full specification of works or materials to be employed in this project.
4. The drawing and design is copyright of this practice.©

Revisions

Ref	Date	Description
A	20.12.00	Garage extended to 10m

REFUSED



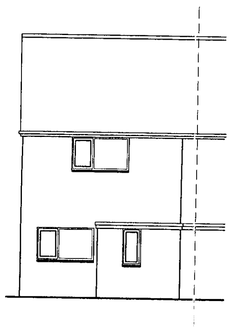

FRONT ELEVATION

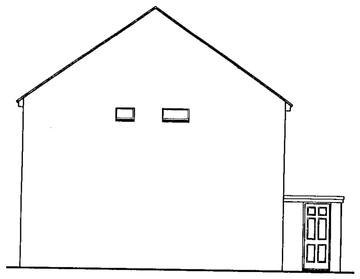

SIDE ELEVATION

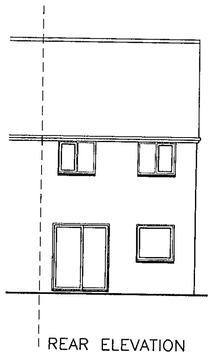

REAR ELEVATION

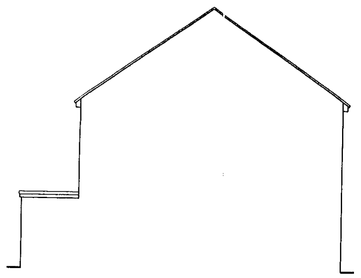

SIDE ELEVATION

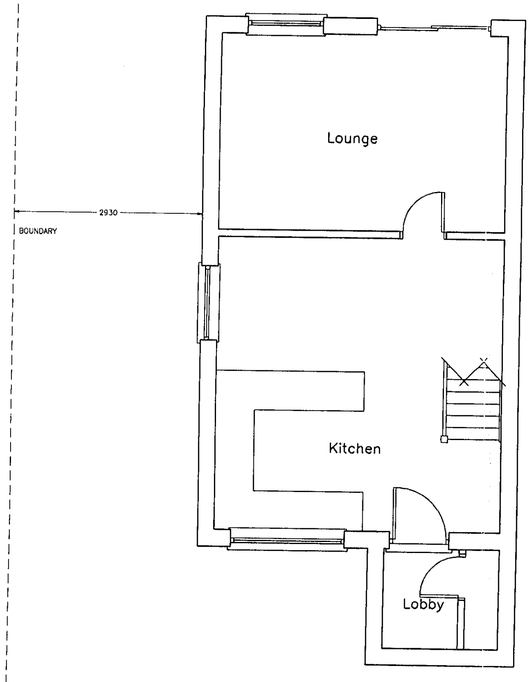

GROUND FLOOR

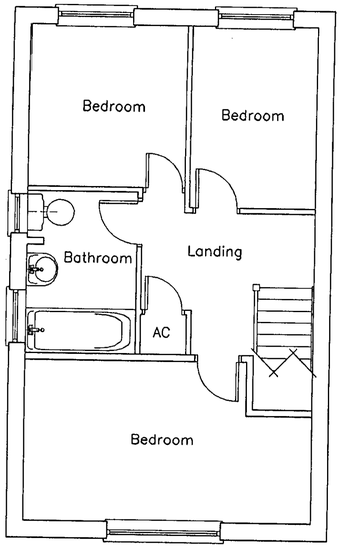

FIRST FLOOR



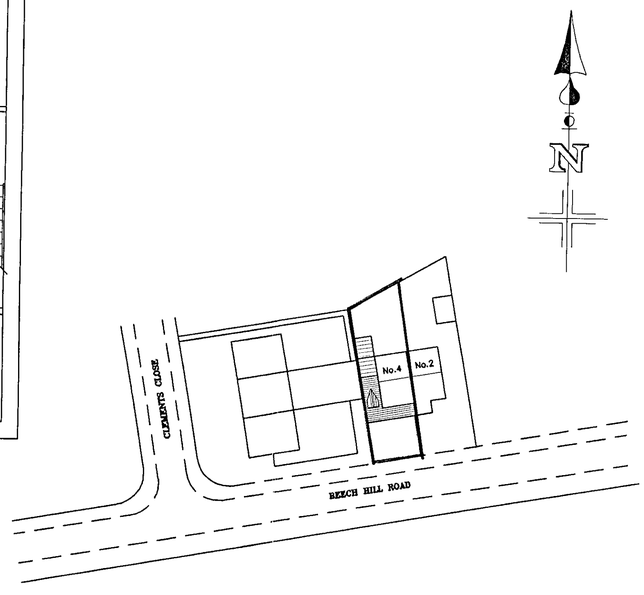

BLOCK PLAN
(Scale 1:500)

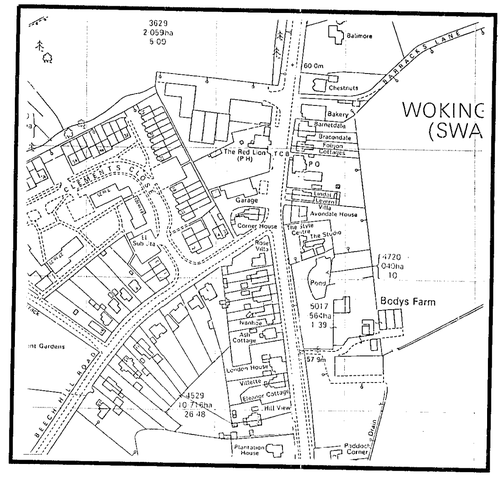

LOCATION PLAN
(Scale 1:2500)

28.NOV.2000*

BDS

Chartered Surveyors & Property Consultants
Architectural & Building Design Services
Building & Structural Engineers

- Structural & Condition Surveys
- Preparation of Architectural Drawings
- Extensions, Conversions & New Build
- Planning & Building Regulation Applications
- Disputes & Diagnosis of Building Defects
- Building Insurance Claims
- Schedules of Dilapidations
- Project Management
- Professional advice on all Types of Building

Windward House,
Hollow Lane,
Shinfield,
Reading,
Berkshire RG2 9AB.

Tel: 0118 988 4477
Fax: 0118 988 5266

Project
Two storey side extension at:
4 BEECH HILL ROAD
SPENCERS WOOD
READING

Drawing title
PLANS AND ELEVATIONS—EXISTING

Client
MR & MRS CALLAWAY

Date	Scale
10.11.00	1:50 & 1:100

Drawn by	Drawing number	Rev
ADH	5071:00:1	

SUPERSEDED

General notes
1. Dimensions to be checked on site before any work is put in hand or pre-fabricated.
2. All dimensions in millimetres. (unless otherwise stated)
3. This drawing is not a full specification of works or materials to be employed in this project.
4. The drawing and design is copyright of this practice.©

Revisions

Ref	Date	Description

REFUSED

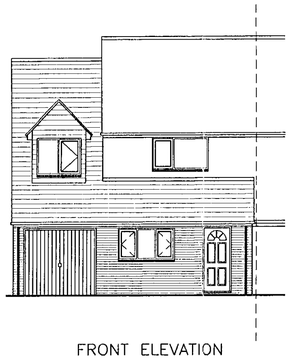

FRONT ELEVATION

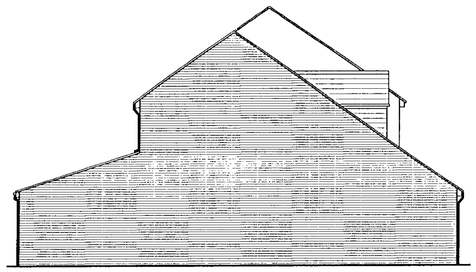

SIDE ELEVATION

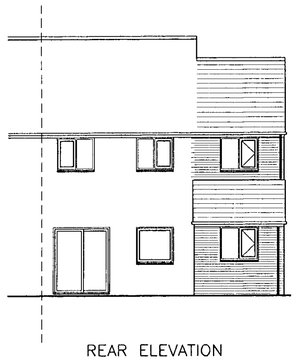

REAR ELEVATION

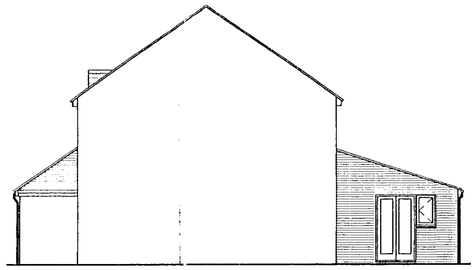

SIDE ELEVATION

REVISED PLAN
2919

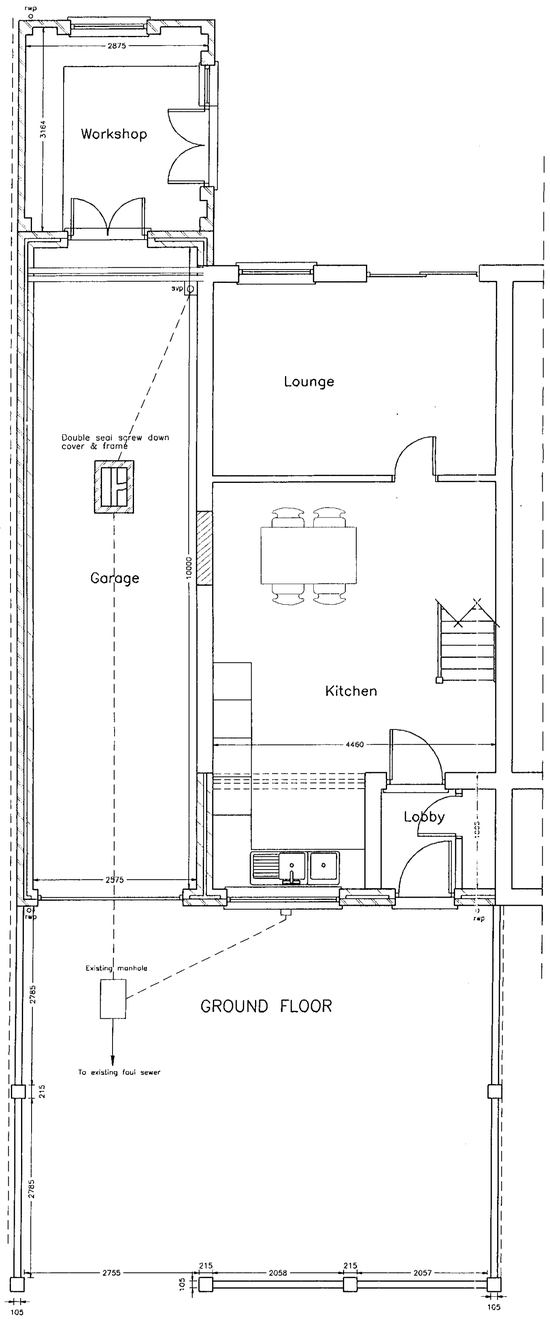

GROUND FLOOR

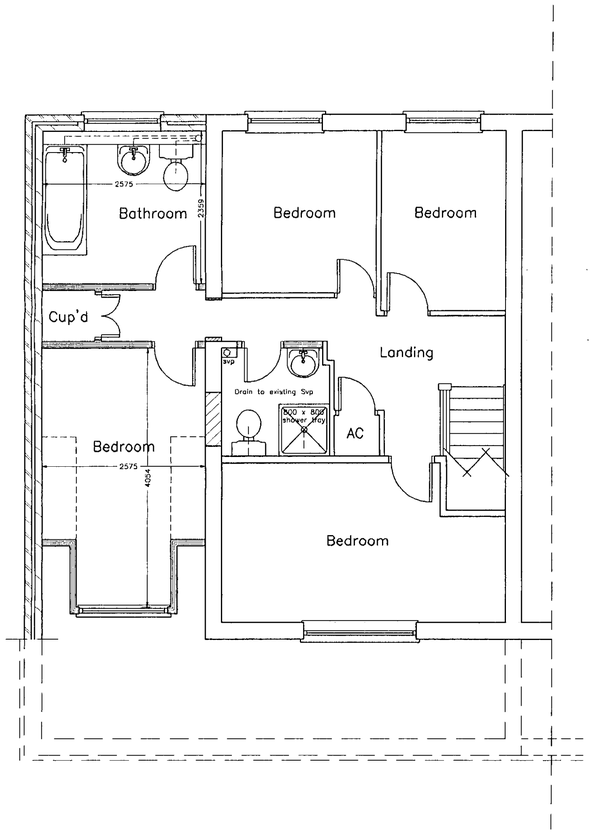

FIRST FLOOR

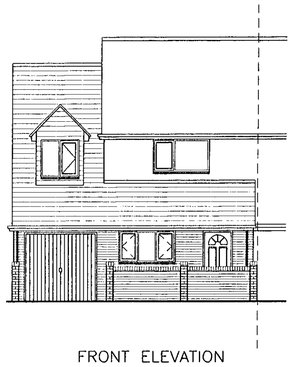

FRONT ELEVATION
(BOUNDARY WALL)

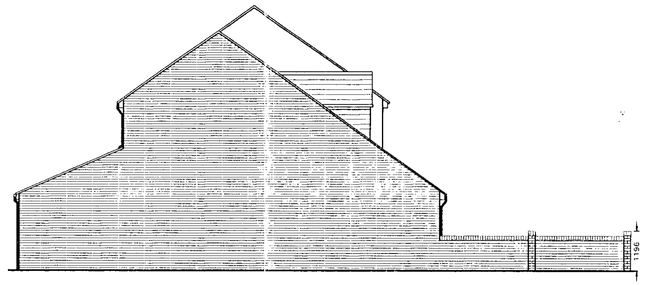

SIDE ELEVATION
(BOUNDARY WALL)

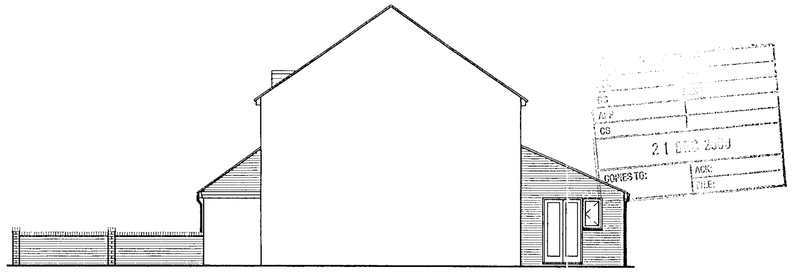

SIDE ELEVATION
(BOUNDARY WALL)

BDS

Chartered Surveyors & Property Consultants

Architectural & Building Design Services

Building & Structural Engineers

- Structural & Condition Surveys
- Preparation of Architectural Drawings
- Extensions, Conversions & New Build
- Planning & Building Regulation Applications
- Disputes & Diagnosis of Building Defects
- Building Insurance Claims
- Schedules of Dilapidations
- Project Management
- Professional advice on all Types of Building

Windward House,
Hollow Lane,
Shinfield,
Reading,
Berkshire RG2 9AB.

Tel: 0118 988 4477
Fax: 0118 988 5268

Project

Two storey side extension at:
4 BEECH HILL ROAD
SPENCERS WOOD
READING

Drawing title

PLANS AND ELEVATIONS–PROPOSED

Client

MR & MRS CALLAWAY

Date	Scale	
10.11.00	1:50 & 1:100	
Drawn by	**Drawing number**	**Rev**
ADH	5071:00:2	B

General notes

1. Dimensions to be checked on site before any work is put in hand or pre-fabricated.
2. All dimensions in millimetres. (unless otherwise stated)
3. This drawing is not a full specification of works or materials to be employed in this project.
4. The drawing and design is copyright of this practice.©

Revisions

Ref	Date	Description
A	24.11.00	Revisions to clients request
B	20.12.00	Garage extended to 10m

REFUSED

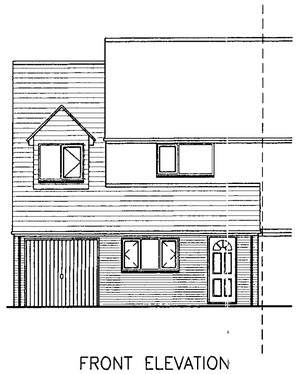

FRONT ELEVATION

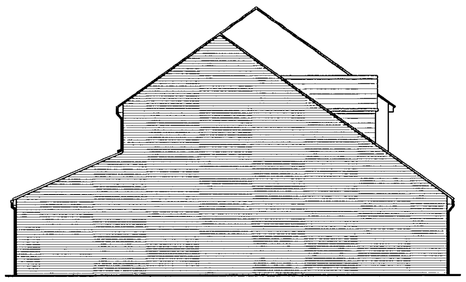

SIDE ELEVATION

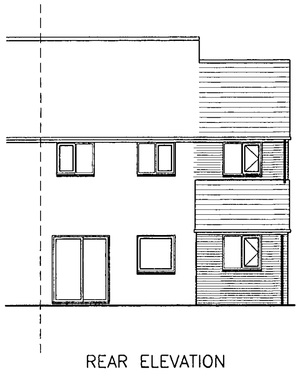

REAR ELEVATION

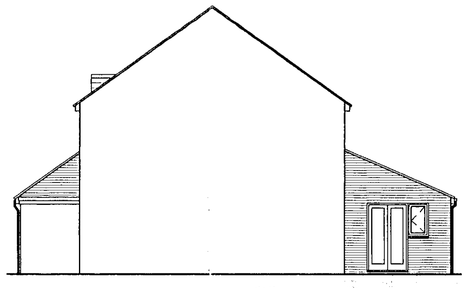

SIDE ELEVATION

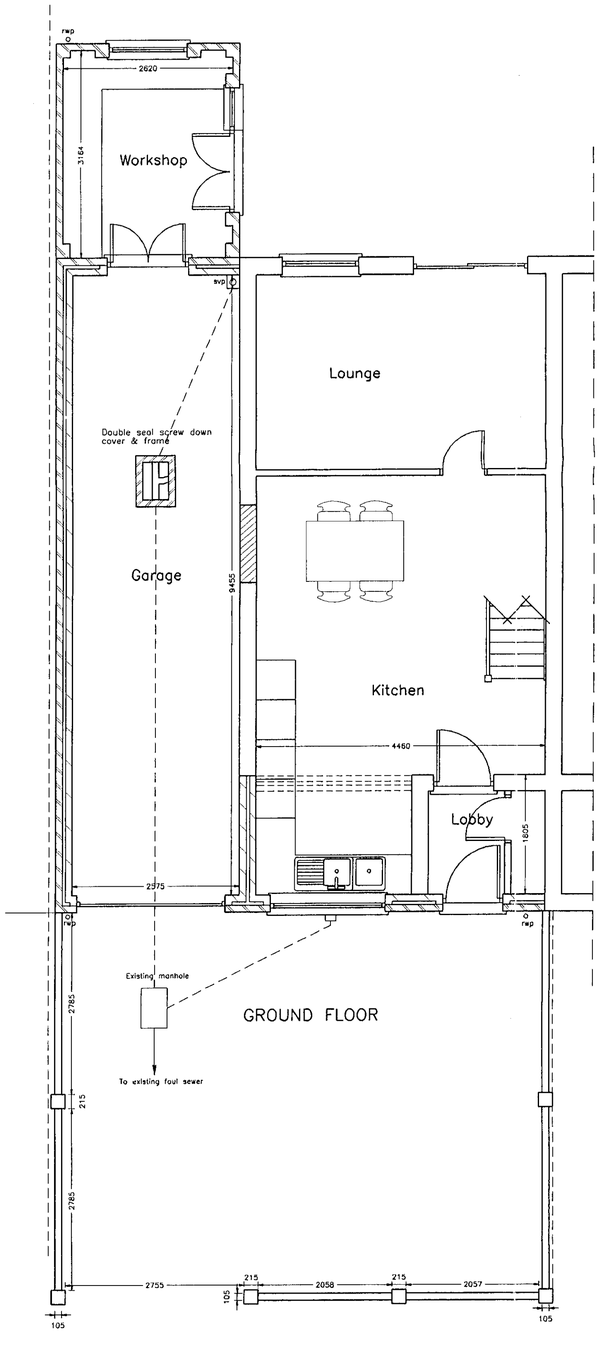

GROUND FLOOR

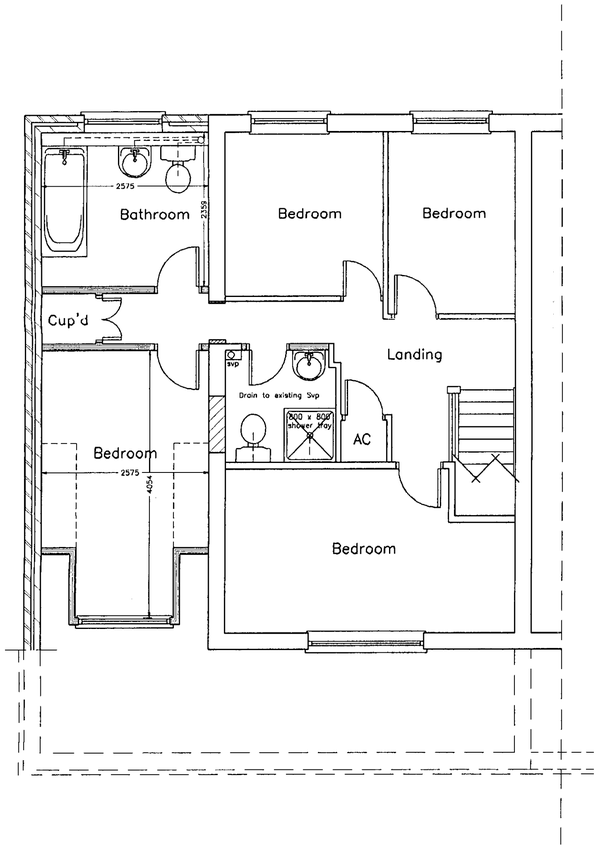

FIRST FLOOR

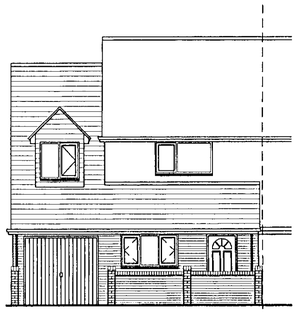

FRONT ELEVATION
(BOUNDARY WALL)

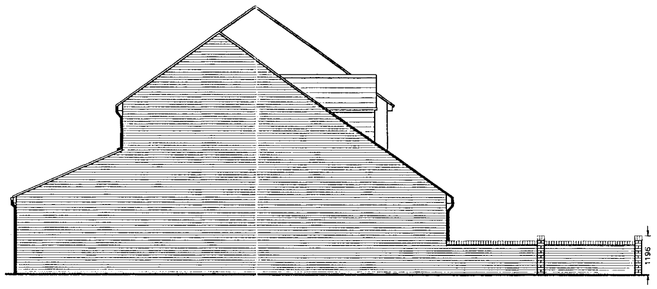

SIDE ELEVATION
(BOUNDARY WALL)

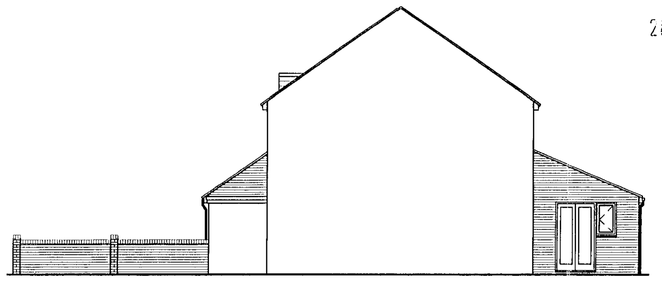

SIDE ELEVATION
(BOUNDARY WALL)

28.NOV.2000 2919

BDS

Chartered Surveyors & Property Consultants

Architectural & Building Design Services

Building & Structural Engineers

- Structural & Condition Surveys
- Preparation of Architectural Drawings
- Extensions, Conversions & New Build
- Planning & Building Regulation Applications
- Disputes & Diagnosis of Building Defects
- Building Insurance Claims
- Schedules of Dilapidations
- Project Management
- Professional advice on all Types of Building

Windward House,
Hollow Lane,
Shinfield,
Reading,
Berkshire RG2 9AB.

Tel: 0118 988 4477
Fax: 0118 988 5268

Project

Two storey side extension at:
4 BEECH HILL ROAD
SPENCERS WOOD
READING

Drawing title

PLANS AND ELEVATIONS–PROPOSED

Client

MR & MRS CALLAWAY

Date	Scale	
10.11.00	1:50 & 1:100	
Drawn by	**Drawing number**	**Rev**
ADH	5071:00:2	A

SUPERSEDED

General notes

1. Dimensions to be checked on site before any work is put in hand or pre-fabricated.
2. All dimensions in millimetres. (unless otherwise stated)
3. This drawing is not a full specification of works or materials to be employed in this project.
4. The drawing and design is copyright of this practice.©

Revisions

Ref	Date	Description
A	24.11.00	Revisions to clients request

REFUSED

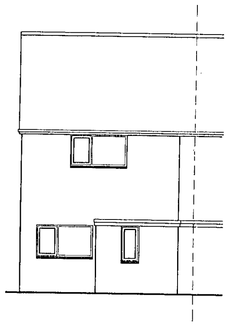

FRONT ELEVATION

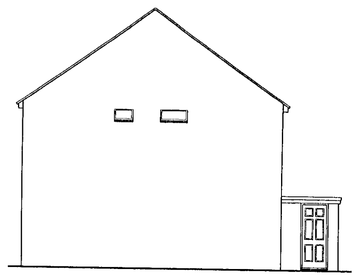

SIDE ELEVATION

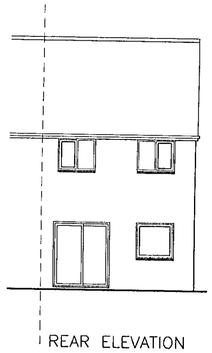

REAR ELEVATION

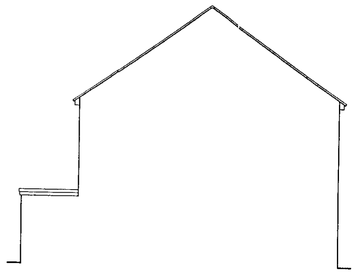

SIDE ELEVATION

REVISED PLAN
2919

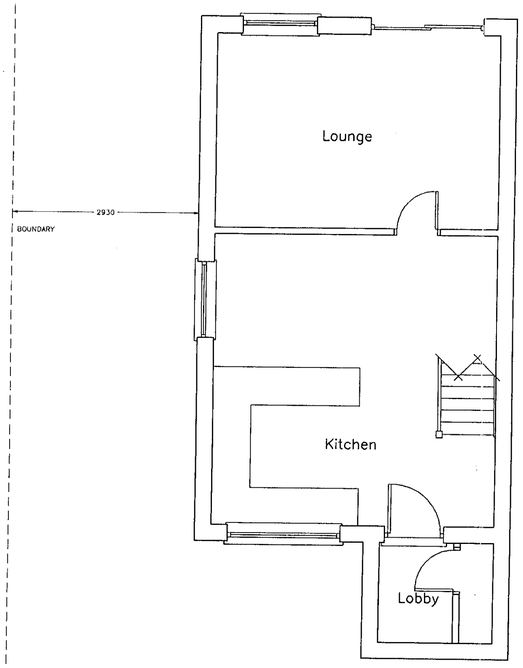

GROUND FLOOR

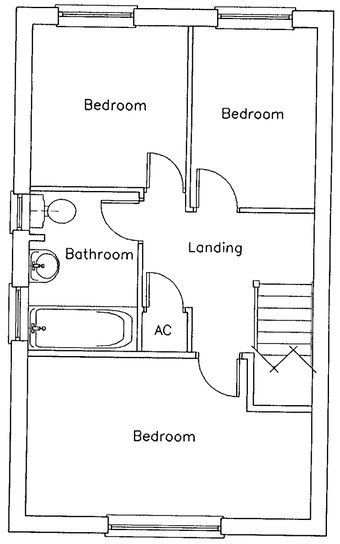

FIRST FLOOR

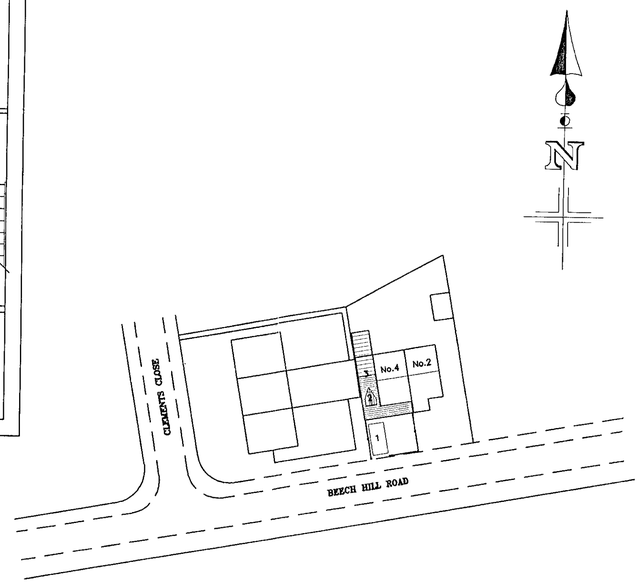

BLOCK PLAN
(Scale 1:500)

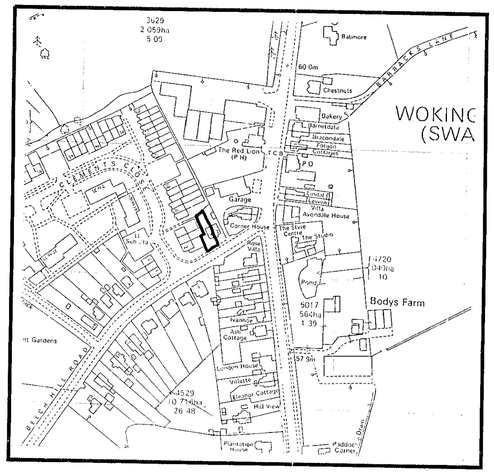

LOCATION PLAN
(Scale 1:2500)

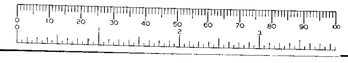

BDS

Chartered Surveyors & Property Consultants
Architectural & Building Design Services
Building & Structural Engineers

- Structural & Condition Surveys
- Preparation of Architectural Drawings
- Extensions, Conversions & New Build
- Planning & Building Regulation Applications
- Disputes & Diagnosis of Building Defects
- Building Insurance Claims
- Schedules of Dilapidations
- Project Management
- Professional advice on all Types of Building

Windward House,
Hollow Lane,
Shinfield,
Reading,
Berkshire RG2 9AB.

Tel: 0118 988 4477
Fax: 0118 988 5268

Project
Two storey side extension at:
4 BEECH HILL ROAD
SPENCERS WOOD
READING

Drawing title
PLANS AND ELEVATIONS–EXISTING

Client
MR & MRS CALLAWAY

Date	Scale	
10.11.00	1:50 & 1:100	
Drawn by	**Drawing number**	**Rev**
ADH	5071:00:1	A

General notes
1. Dimensions to be checked on site before any work is put in hand or pre-fabricated.
2. All dimensions in millimetres. (unless otherwise stated)
3. This drawing is not a full specification of works or materials to be employed in this project.
4. The drawing and design is copyright of this practice.©

Revisions

Ref	Date	Description
A	20.12.00	Garage extended to 10m

31 DEC 2000
ACK
FILE
REFUSED

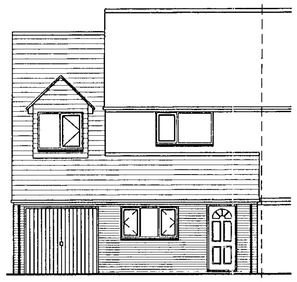

FRONT ELEVATION

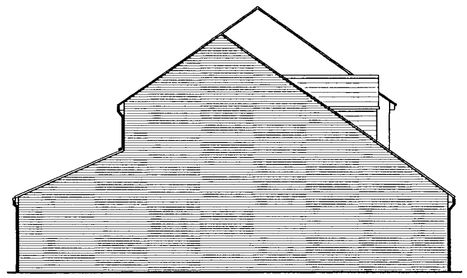

SIDE ELEVATION

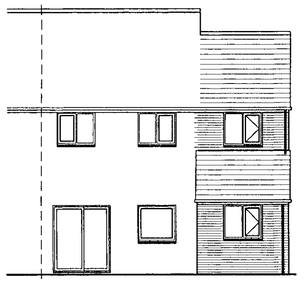

REAR ELEVATION

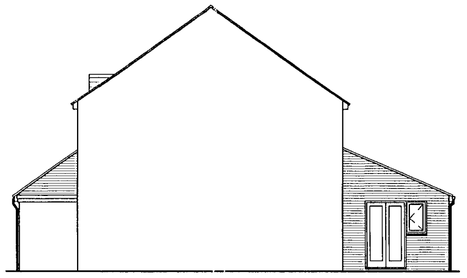

SIDE ELEVATION

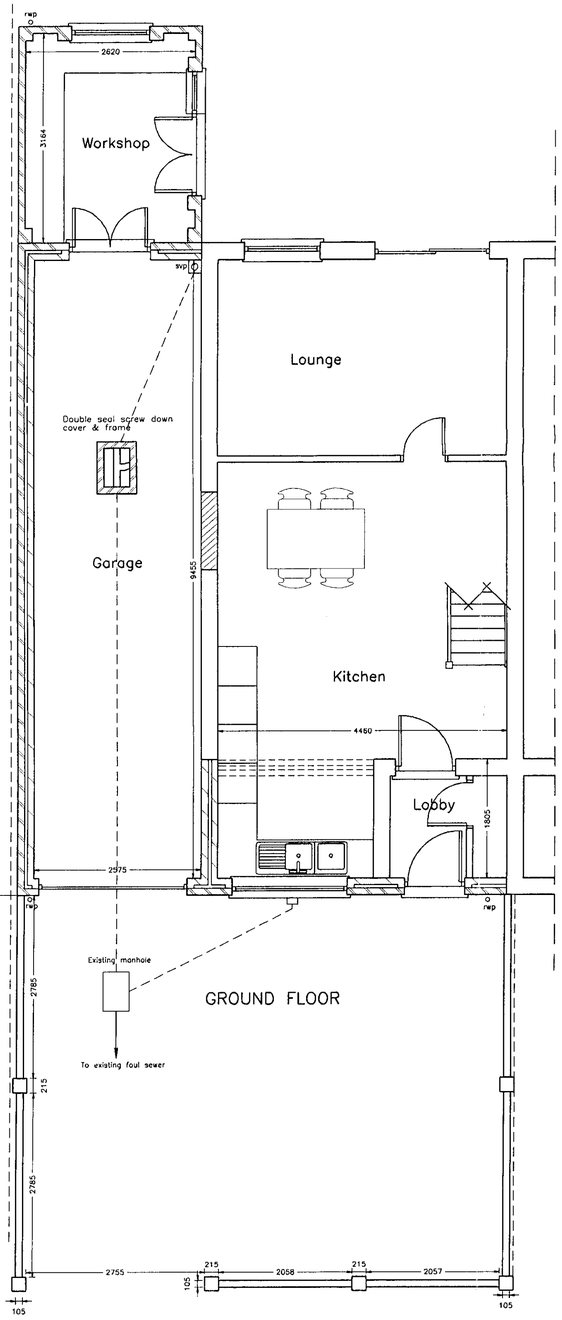

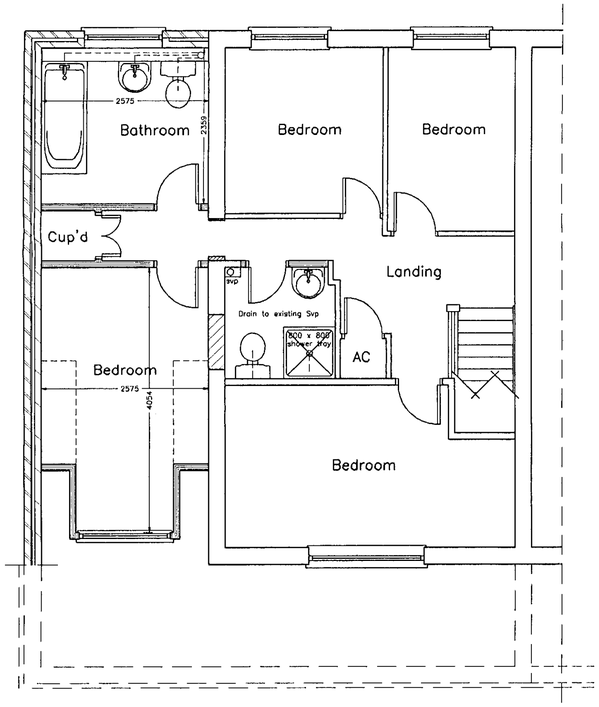

FIRST FLOOR

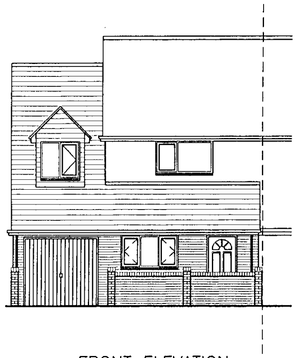

FRONT ELEVATION
(BOUNDARY WALL)

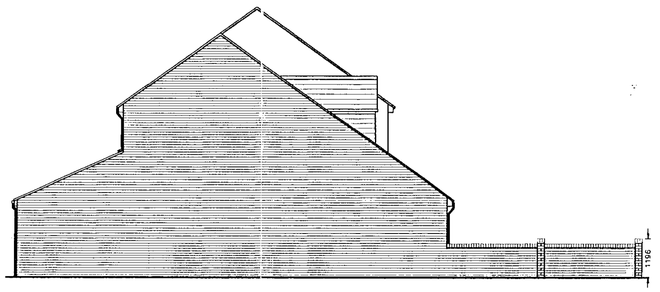

SIDE ELEVATION
(BOUNDARY WALL)

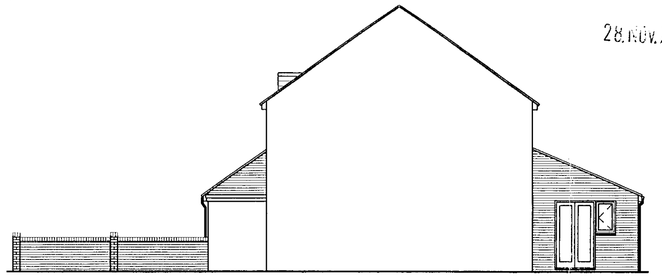

SIDE ELEVATION
(BOUNDARY WALL)

28 NOV 2000 2519

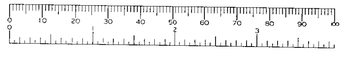

BDS

Chartered Surveyors & Property Consultants

Architectural & Building Design Services

Building & Structural Engineers

- Structural & Condition Surveys
- Preparation of Architectural Drawings
- Extensions, Conversions & New Build
- Planning & Building Regulation Applications
- Disputes & Diagnosis of Building Defects
- Building Insurance Claims
- Schedules of Dilapidations
- Project Management
- Professional advice on all Types of Building

Windward House,
Hollow Lane,
Shinfield,
Reading,
Berkshire RG2 9AB.

Tel: 0118 988 4477
Fax: 0118 988 5268

Project

Two storey side extension at:
4 BEECH HILL ROAD
SPENCERS WOOD
READING

Drawing title

PLANS AND ELEVATIONS–PROPOSED

Client

MR & MRS CALLAWAY

Date	Scale
10.11.00	1:50 & 1:100

Drawn by	Drawing number	Rev
ADH	5071:00:2	A

General notes SUPERSEDED BY REV B.

1. Dimensions to be checked on site before any work is put in hand or pre-fabricated.
2. All dimensions in millimetres. (unless otherwise stated)
3. This drawing is not a full specification of works or materials to be employed in this project.
4. The drawing and design is copyright of this practice.©

Revisions

Ref	Date	Description
A	24.11.00	Revisions to clients request

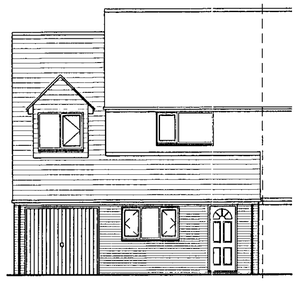

FRONT ELEVATION

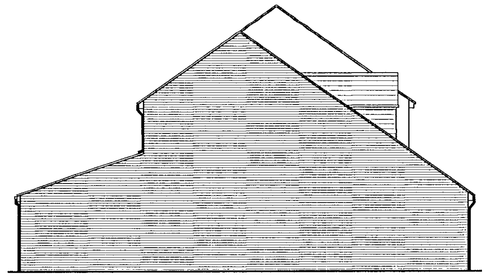

SIDE ELEVATION

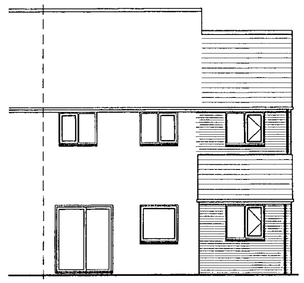

REAR ELEVATION

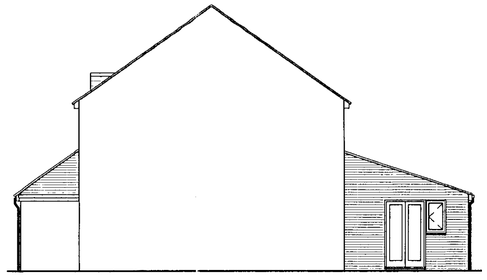

SIDE ELEVATION

REVISED PLAN

2919

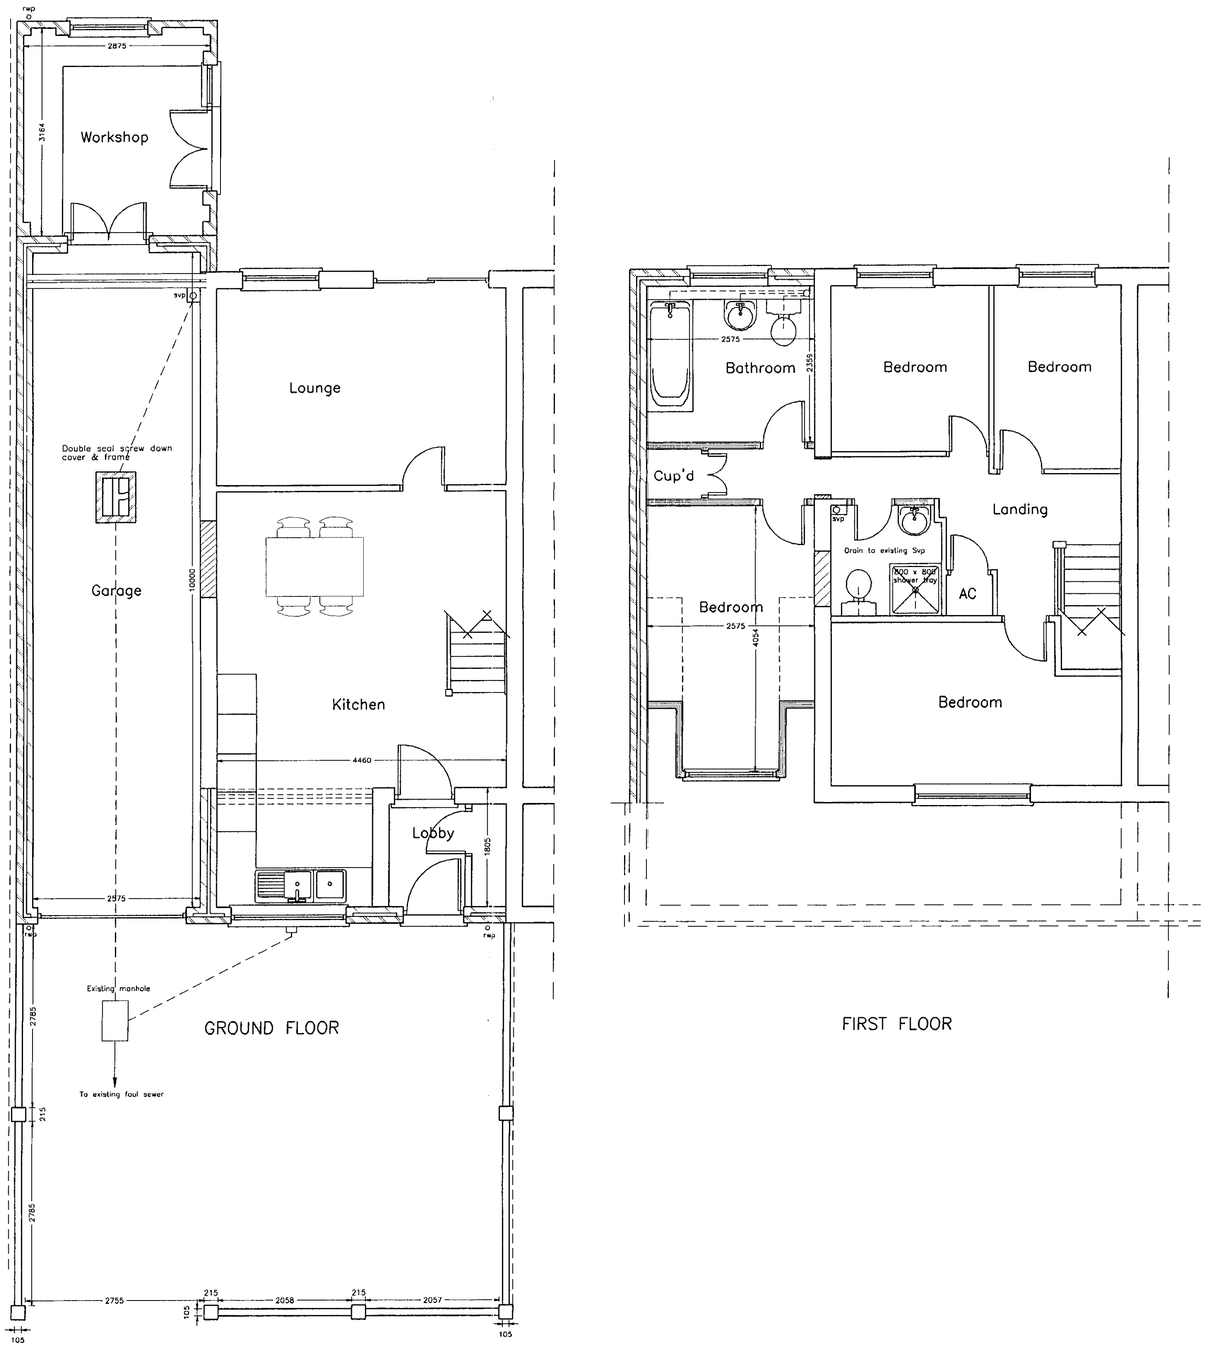

FIRST FLOOR

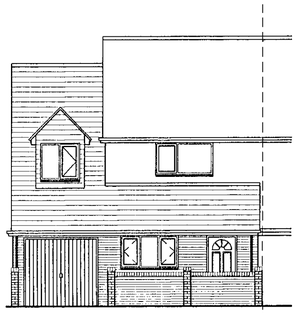

FRONT ELEVATION
(BOUNDARY WALL)

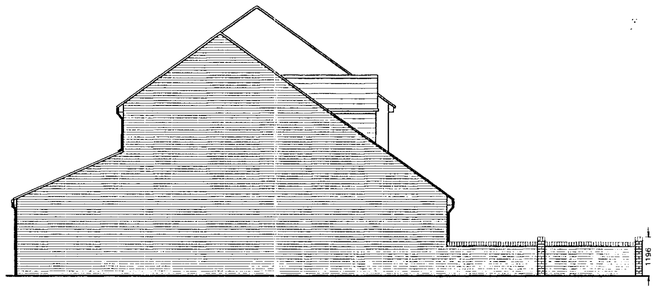

SIDE ELEVATION
(BOUNDARY WALL)

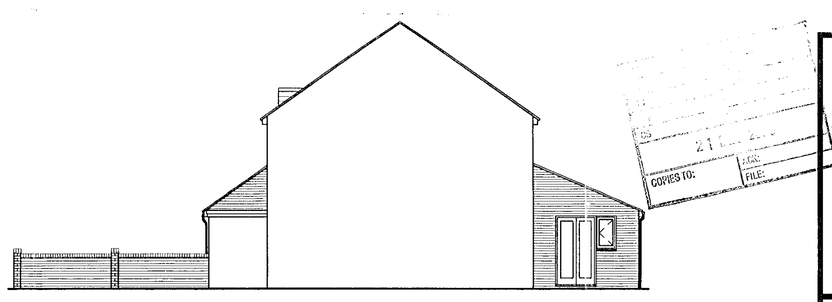

SIDE ELEVATION
(BOUNDARY WALL)



BDS

Chartered Surveyors & Property Consultants
Architectural & Building Design Services
Building & Structural Engineers

- Structural & Condition Surveys
- Preparation of Architectural Drawings
- Extensions, Conversions & New Build
- Planning & Building Regulation Applications
- Disputes & Diagnosis of Building Defects
- Building Insurance Claims
- Schedules of Dilapidations
- Project Management
- Professional advice on all Types of Building

Windward House,
Hollow Lane,
Shinfield,
Reading,
Berkshire RG2 9AB.

Tel: 0118 988 4477
Fax: 0118 988 5268

Project

Two storey side extension at:
4 BEECH HILL ROAD
SPENCERS WOOD
READING

Drawing title

PLANS AND ELEVATIONS–PROPOSED

Client

MR & MRS CALLAWAY

Date	Scale	
10.11.00	1:50 & 1:100	
Drawn by	**Drawing number**	**Rev**
ADH	5071:00:2	B

General notes

1. Dimensions to be checked on site before any work is put in hand or pre-fabricated.
2. All dimensions in millimetres. (unless otherwise stated)
3. This drawing is not a full specification of works or materials to be employed in this project.
4. The drawing and design is copyright of this practice.©

Revisions

Ref	Date	Description
A	24.11.00	Revisions to clients request
B	20.12.00	Garage extended to 10m

REFUSED

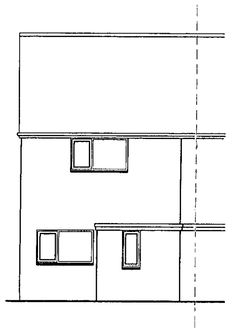

FRONT ELEVATION

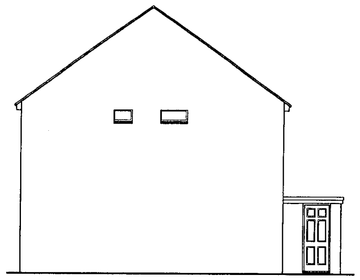

SIDE ELEVATION

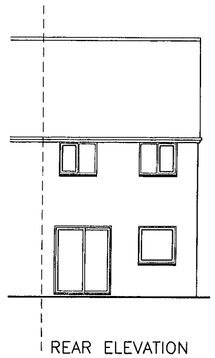

REAR ELEVATION

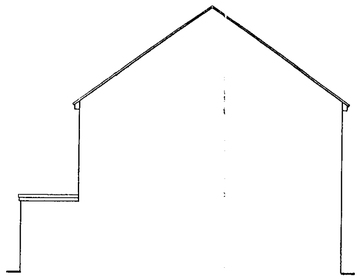

SIDE ELEVATION

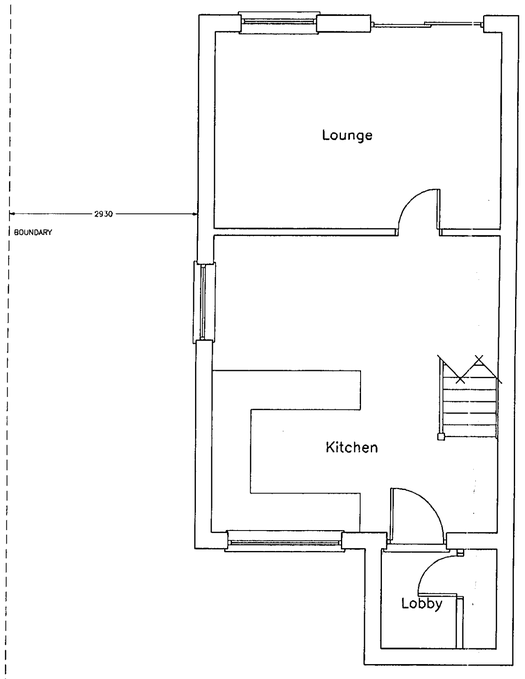

GROUND FLOOR

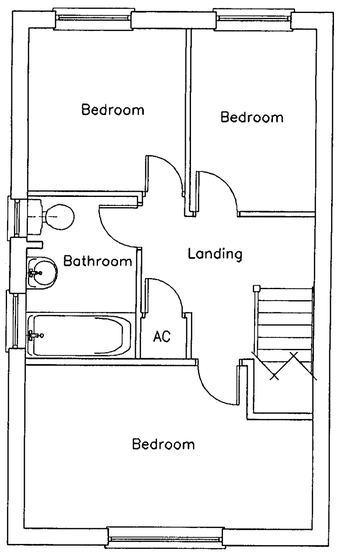

FIRST FLOOR

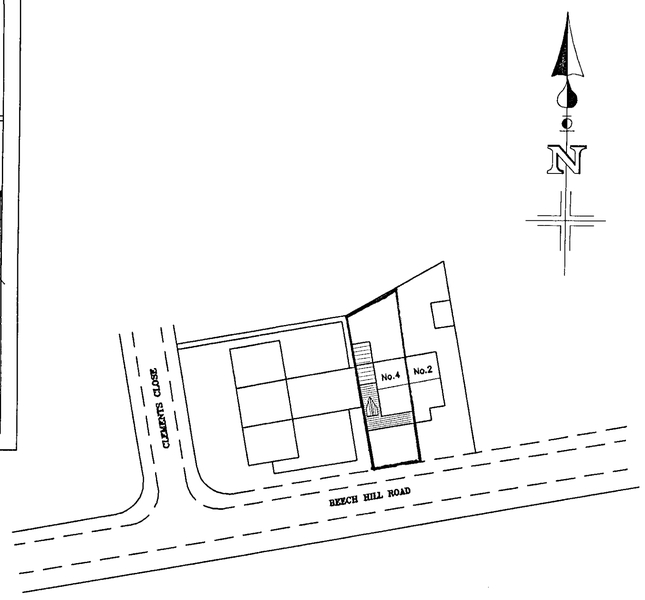

BLOCK PLAN
(Scale 1:500)

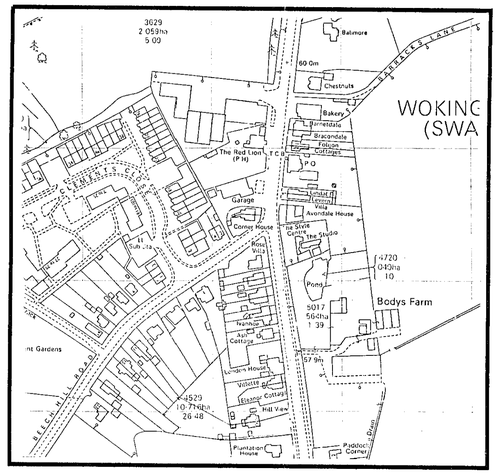

LOCATION PLAN
(Scale 1:2500)

0 10 20 30 40 50 60 70 80 90 100

SUPERSEDED BY REV A

BDS

Chartered Surveyors & Property Consultants

Architectural & Building Design Services

Building & Structural Engineers

- Structural & Condition Surveys
- Preparation of Architectural Drawings
- Extensions, Conversions & New Build
- Planning & Building Regulation Applications
- Disputes & Diagnosis of Building Defects
- Building Insurance Claims
- Schedules of Dilapidations
- Project Management
- Professional advice on all Types of Building

Windward House,
Hollow Lane,
Shinfield,
Reading,
Berkshire RG2 9AB.

Tel: 0118 988 4477
Fax: 0118 988 5268

Project

Two storey side extension at:
4 BEECH HILL ROAD
SPENCERS WOOD
READING

Drawing title

PLANS AND ELEVATIONS–EXISTING

Client

MR & MRS CALLAWAY

Date	Scale
10.11.00	1:50 & 1:100

Drawn by	Drawing number	Rev
ADH	5071:00:1	

General notes

1. Dimensions to be checked on site before any work is put in hand or pre-fabricated.
2. All dimensions in millimetres. (unless otherwise stated)
3. This drawing is not a full specification of works or materials to be employed in this project.
4. The drawing and design is copyright of this practice.©

Revisions

Ref	Date	Description