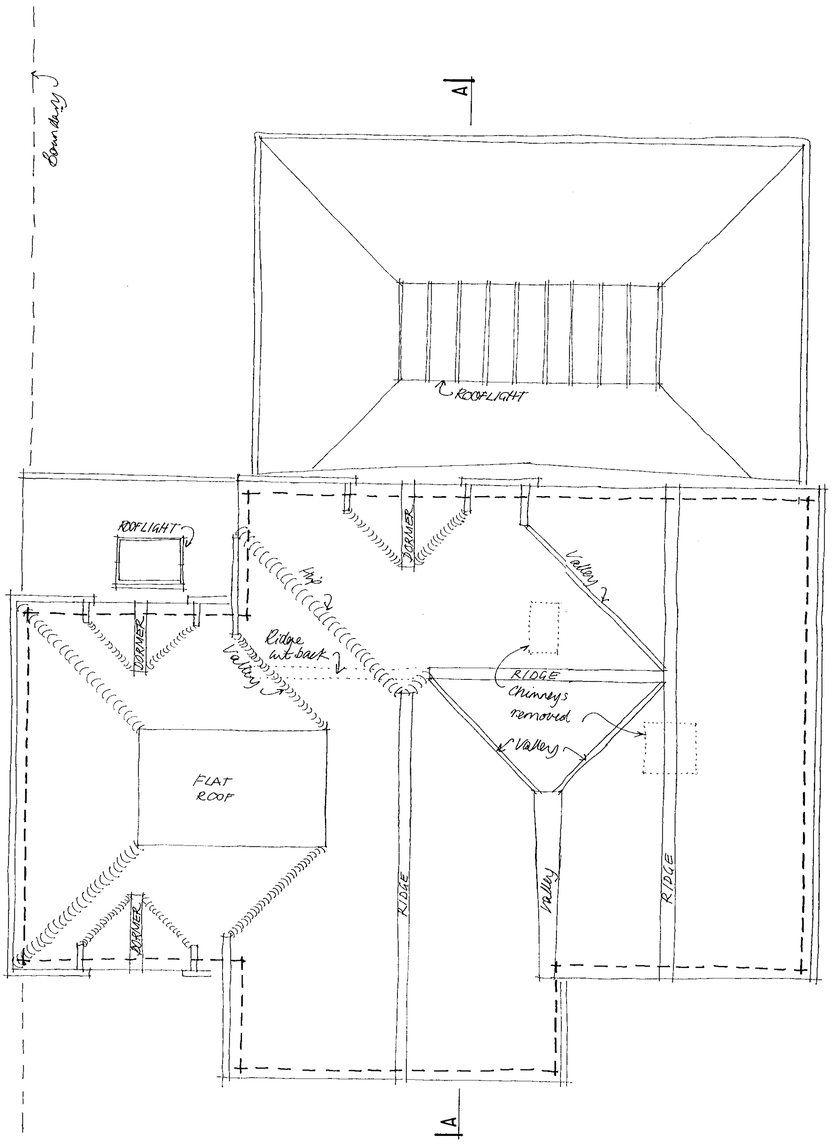

ROOF PLAN

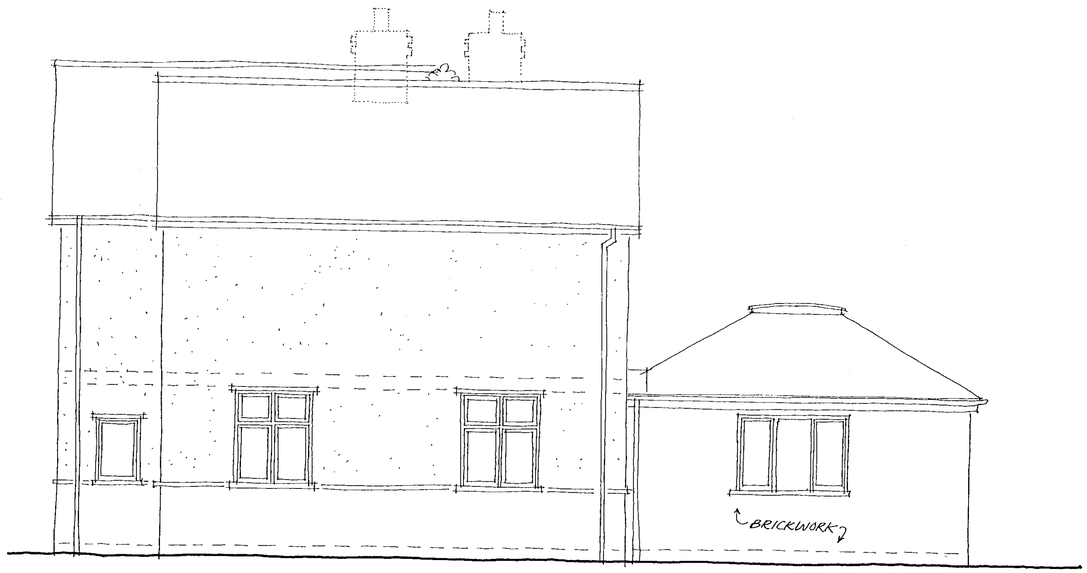

SIDE ELEVATION - south east

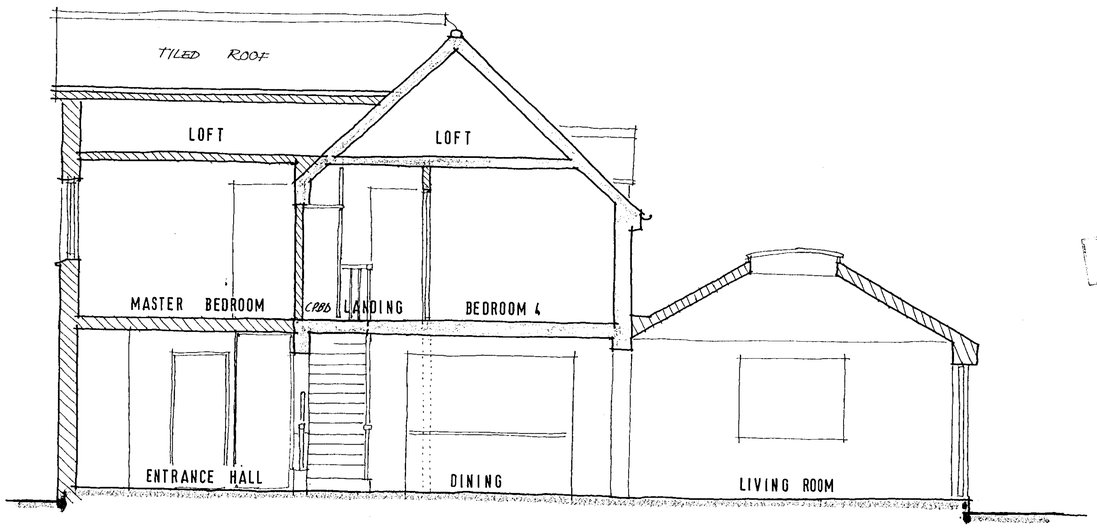

SECTION A-A

APPROVED

REVISED PLAN

PLANNING SERVICES	HPT
POL	TLS
DC	CNF
APP	
CS	
19 JUN 2000	
COPIES TO:	ACK:
	FILE:

PLANNING APPLICATION

Do not scale from this drawing. Check all dimensions on site. © SEDGMAN NOBLE architects

SEDGMAN NOBLE architects
The Studio,
Spring Meadows Business Centre, Highfield Farm,
Wargrave, READING, Berkshire. RG10 8PZ
Tel: 0118 940 4747 Fax: 0118 940 4749

Date: June '00
Scale: 1:50
Drawn: PS

Drawing Title: PROPOSALS Roof Plan, Section & Elevation

Project: BREEZES, MILESTONE AVENUE, CHARVIL

Job No: MAC

Drawing No: SK 4

Revision:

9/9/00.

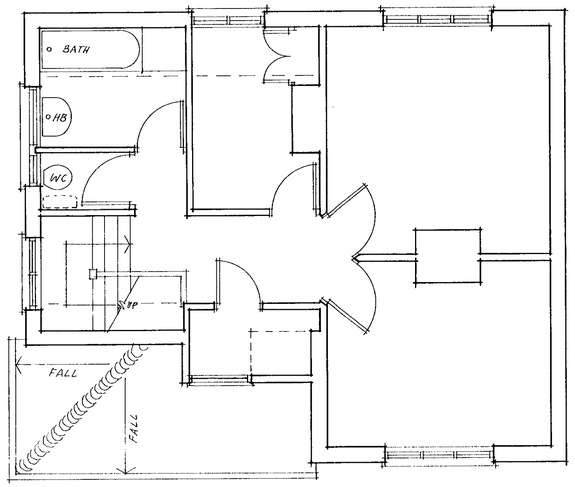

FIRST FLOOR PLAN

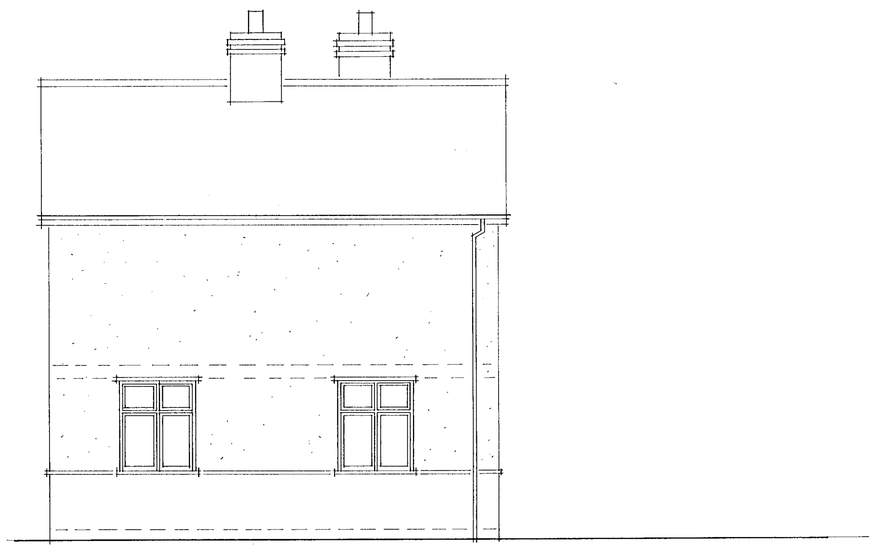

SIDE ELEVATION



SIDE ELEVATION



REAR ELEVATION

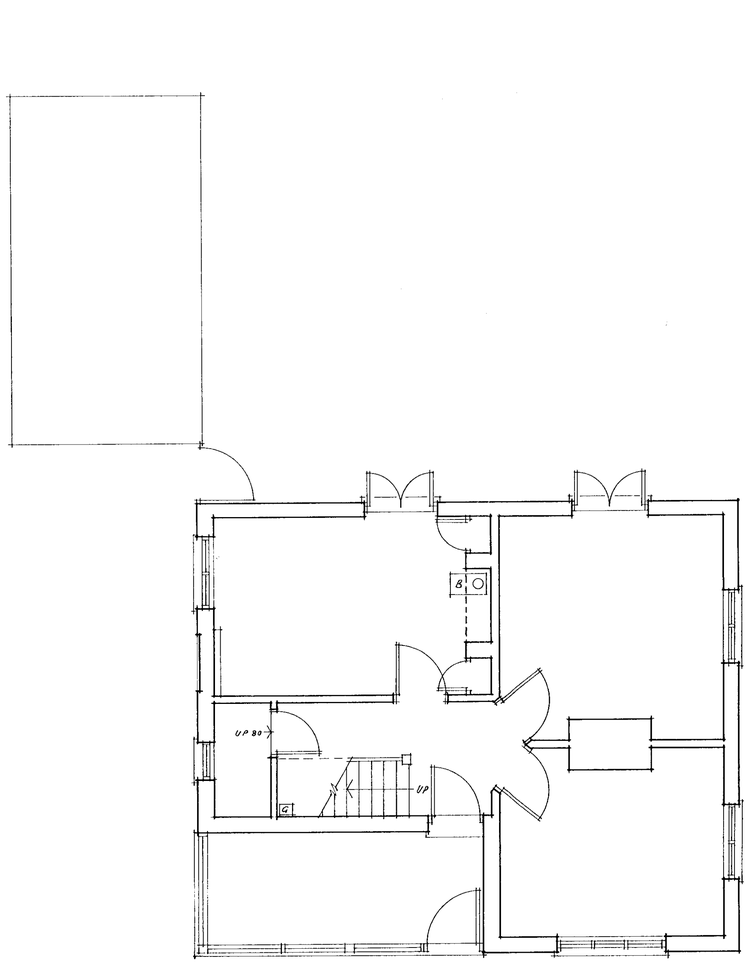

GROUND FLOOR PLAN



FRONT ELEVATION

SUPERSEDED

PLANNING APPLICATION

Do not scale from this drawing. Check all dimensions on site.

© SEDGMAN NOBLE architects

SEDGMAN NOBLE architects
The Studio,
Spring Meadows Business Centre, Highfield Farm,
Wargrave, READING, Berkshire. RG10 8PZ
Tel: 0118 940 4747 Fax: 0118 940 4749

Date:	Drawing Title:
JAN 2000	SURVEY
Scale: 1:50	
Drawn: FS	

Project	Job No.	Drawing No.	Revision
BREEZES, MILESTONE AVENUE, CHARVIL	MAC	S 3	

ELITE REPROGRAPHICS 971814

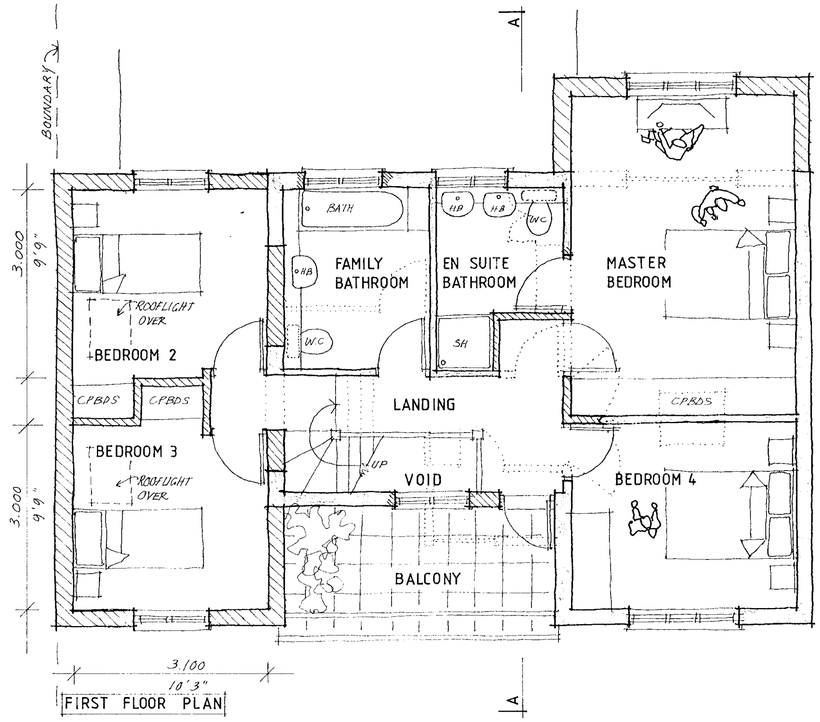

FIRST FLOOR PLAN

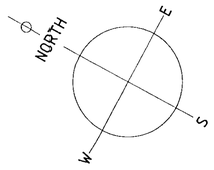

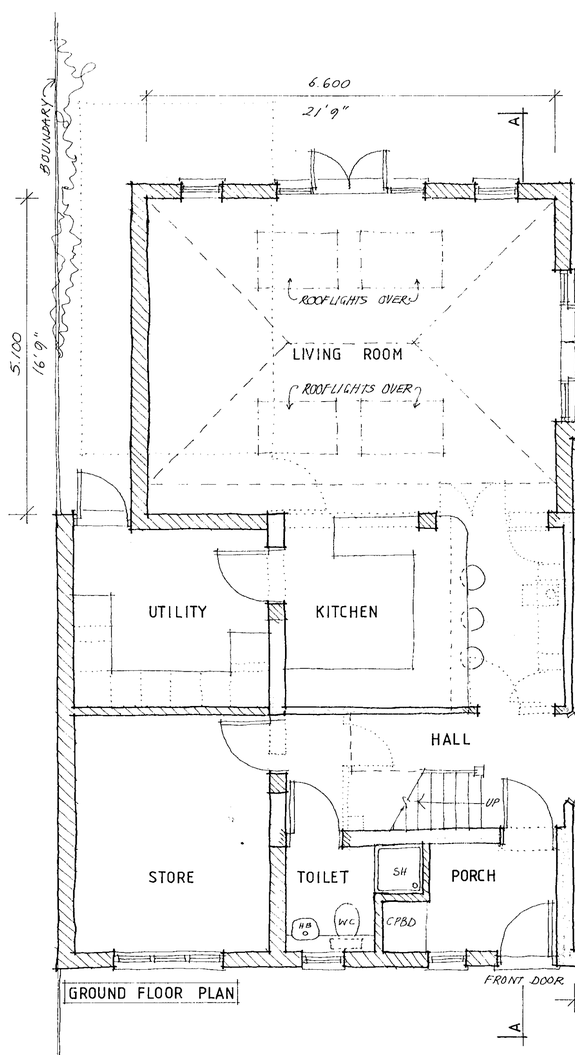

GROUND FLOOR PLAN

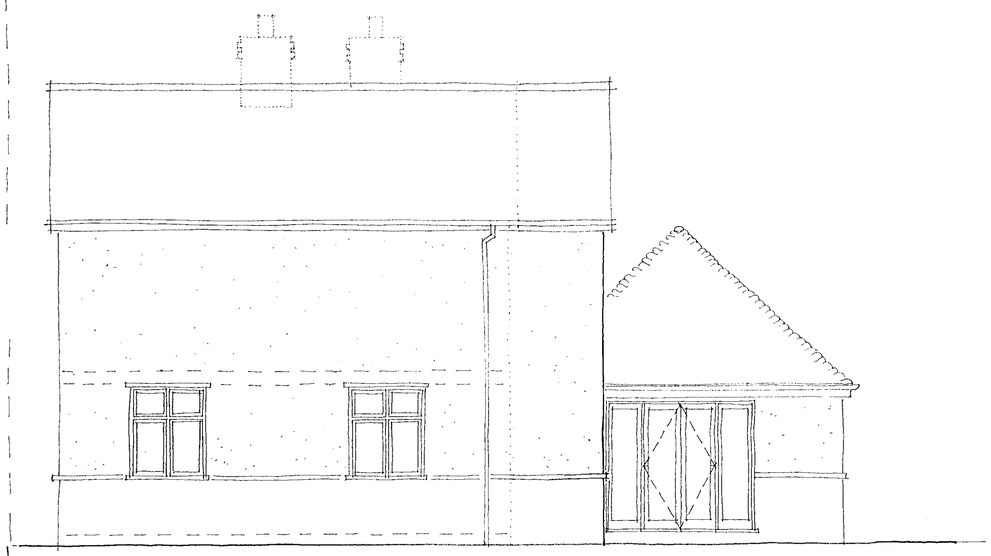

SIDE ELEVATION - south east

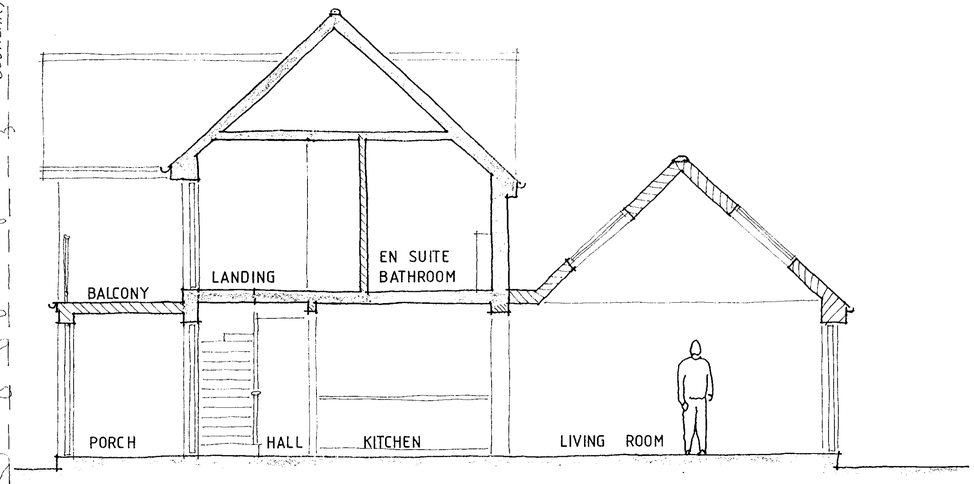

SECTION A-A

NOTES

THIS DRAWING TO BE READ IN CONJUNCTION WITH THE FOLLOWING DRWGS:
SK 2 : PROPOSALS.
S 3 : SURVEY.

EXISTING WALLS RETAINED - SHADED.
EXISTING WALLS REMOVED - DOTTED.
NEW WALLS - HATCHED.

17 MAR 2000 0986

SUPERSEDED

PLANNING APPLICATION

Do not scale from this drawing. Check all dimensions on site. © SEDGMAN NOBLE architects

SEDGMAN NOBLE architects
The Studio, Spring Meadows Business Centre, Highfield Farm, Wargrave, READING, Berkshire. RG10 8PZ
Tel: 0118 940 4747 Fax: 0118 940 4749

Date:	MARCH '00
Scale:	1.50
Drawn:	FS
Drawing Title:	PROPOSALS Floor Plans, Elevation, Section
Project:	BREEZES, MILESTONE AVENUE, CHARVIL
Job No:	MAC
Drawing No:	SK1
Revision:	

ELITE REPROGRAPHICS 971814

NOTES

THIS DRAWING TO BE READ IN CONJUNCTION WITH THE FOLLOWING DRWGS.

SK1 : PROPOSALS.
S3 : SURVEY.



FRONT ELEVATION - south west



REAR ELEVATION - north east

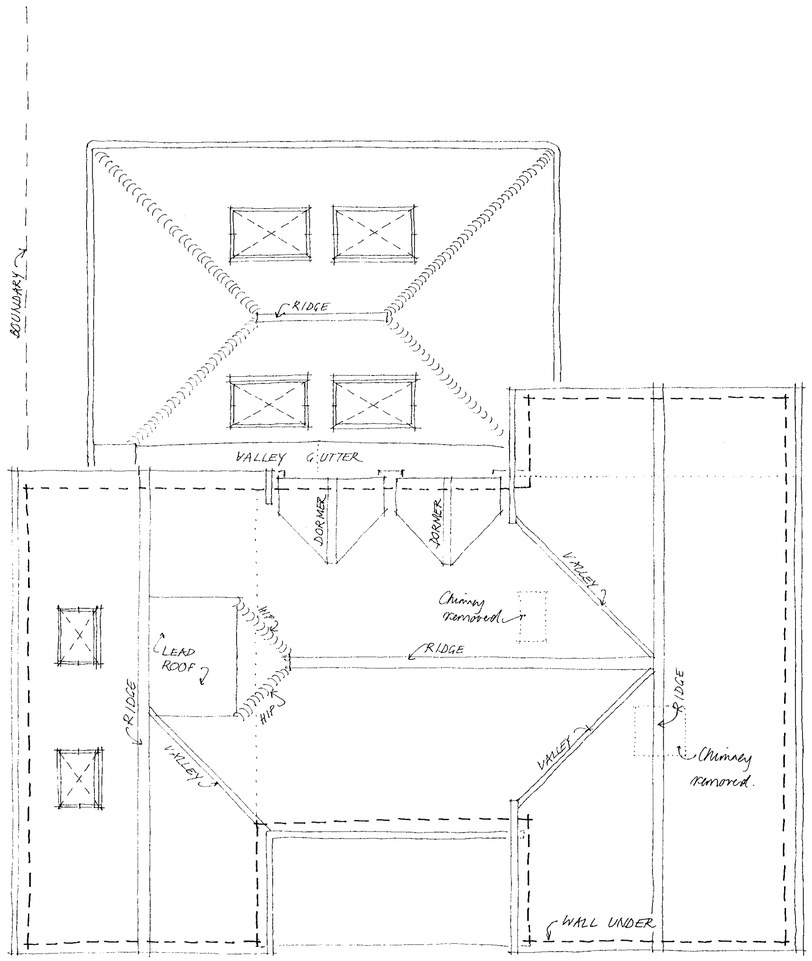

ROOF PLAN

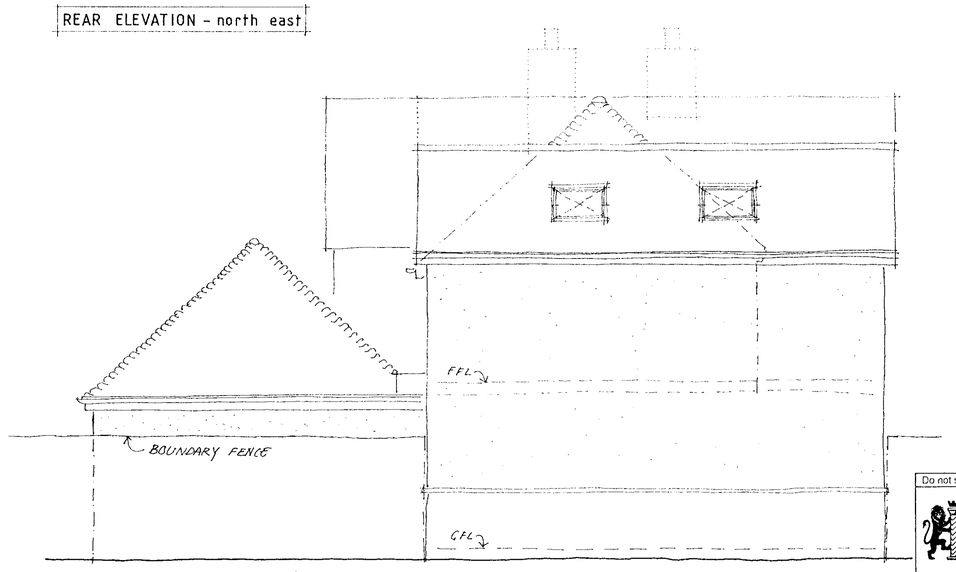

SIDE ELEVATION - north west

17 MAR 2000 0986

SUPERSEDED

PLANNING APPLICATION

Do not scale from this drawing. Check all dimensions on site. © SEDGMAN NOBLE architects

SEDGMAN NOBLE architects
The Studio,
Spring Meadows Business Centre, Highfield Farm,
Wargrave, READING, Berkshire. RG10 8PZ
Tel: 0118 940 4747 Fax: 0118 940 4749

Date:	MARCH '00
Scale:	1:50
Drawn:	FS
Drawing Title:	PROPOSALS Roof Plan, Elevations
Project:	BREEZES, MILESTONE AVENUE, CHARVIL
Job No:	MAC
Drawing No:	SK 2
Revision:	

ELITE REPROGRAPHICS 971814

FRONT (NORTH) ELEVATION

28.MAR2000* 1033

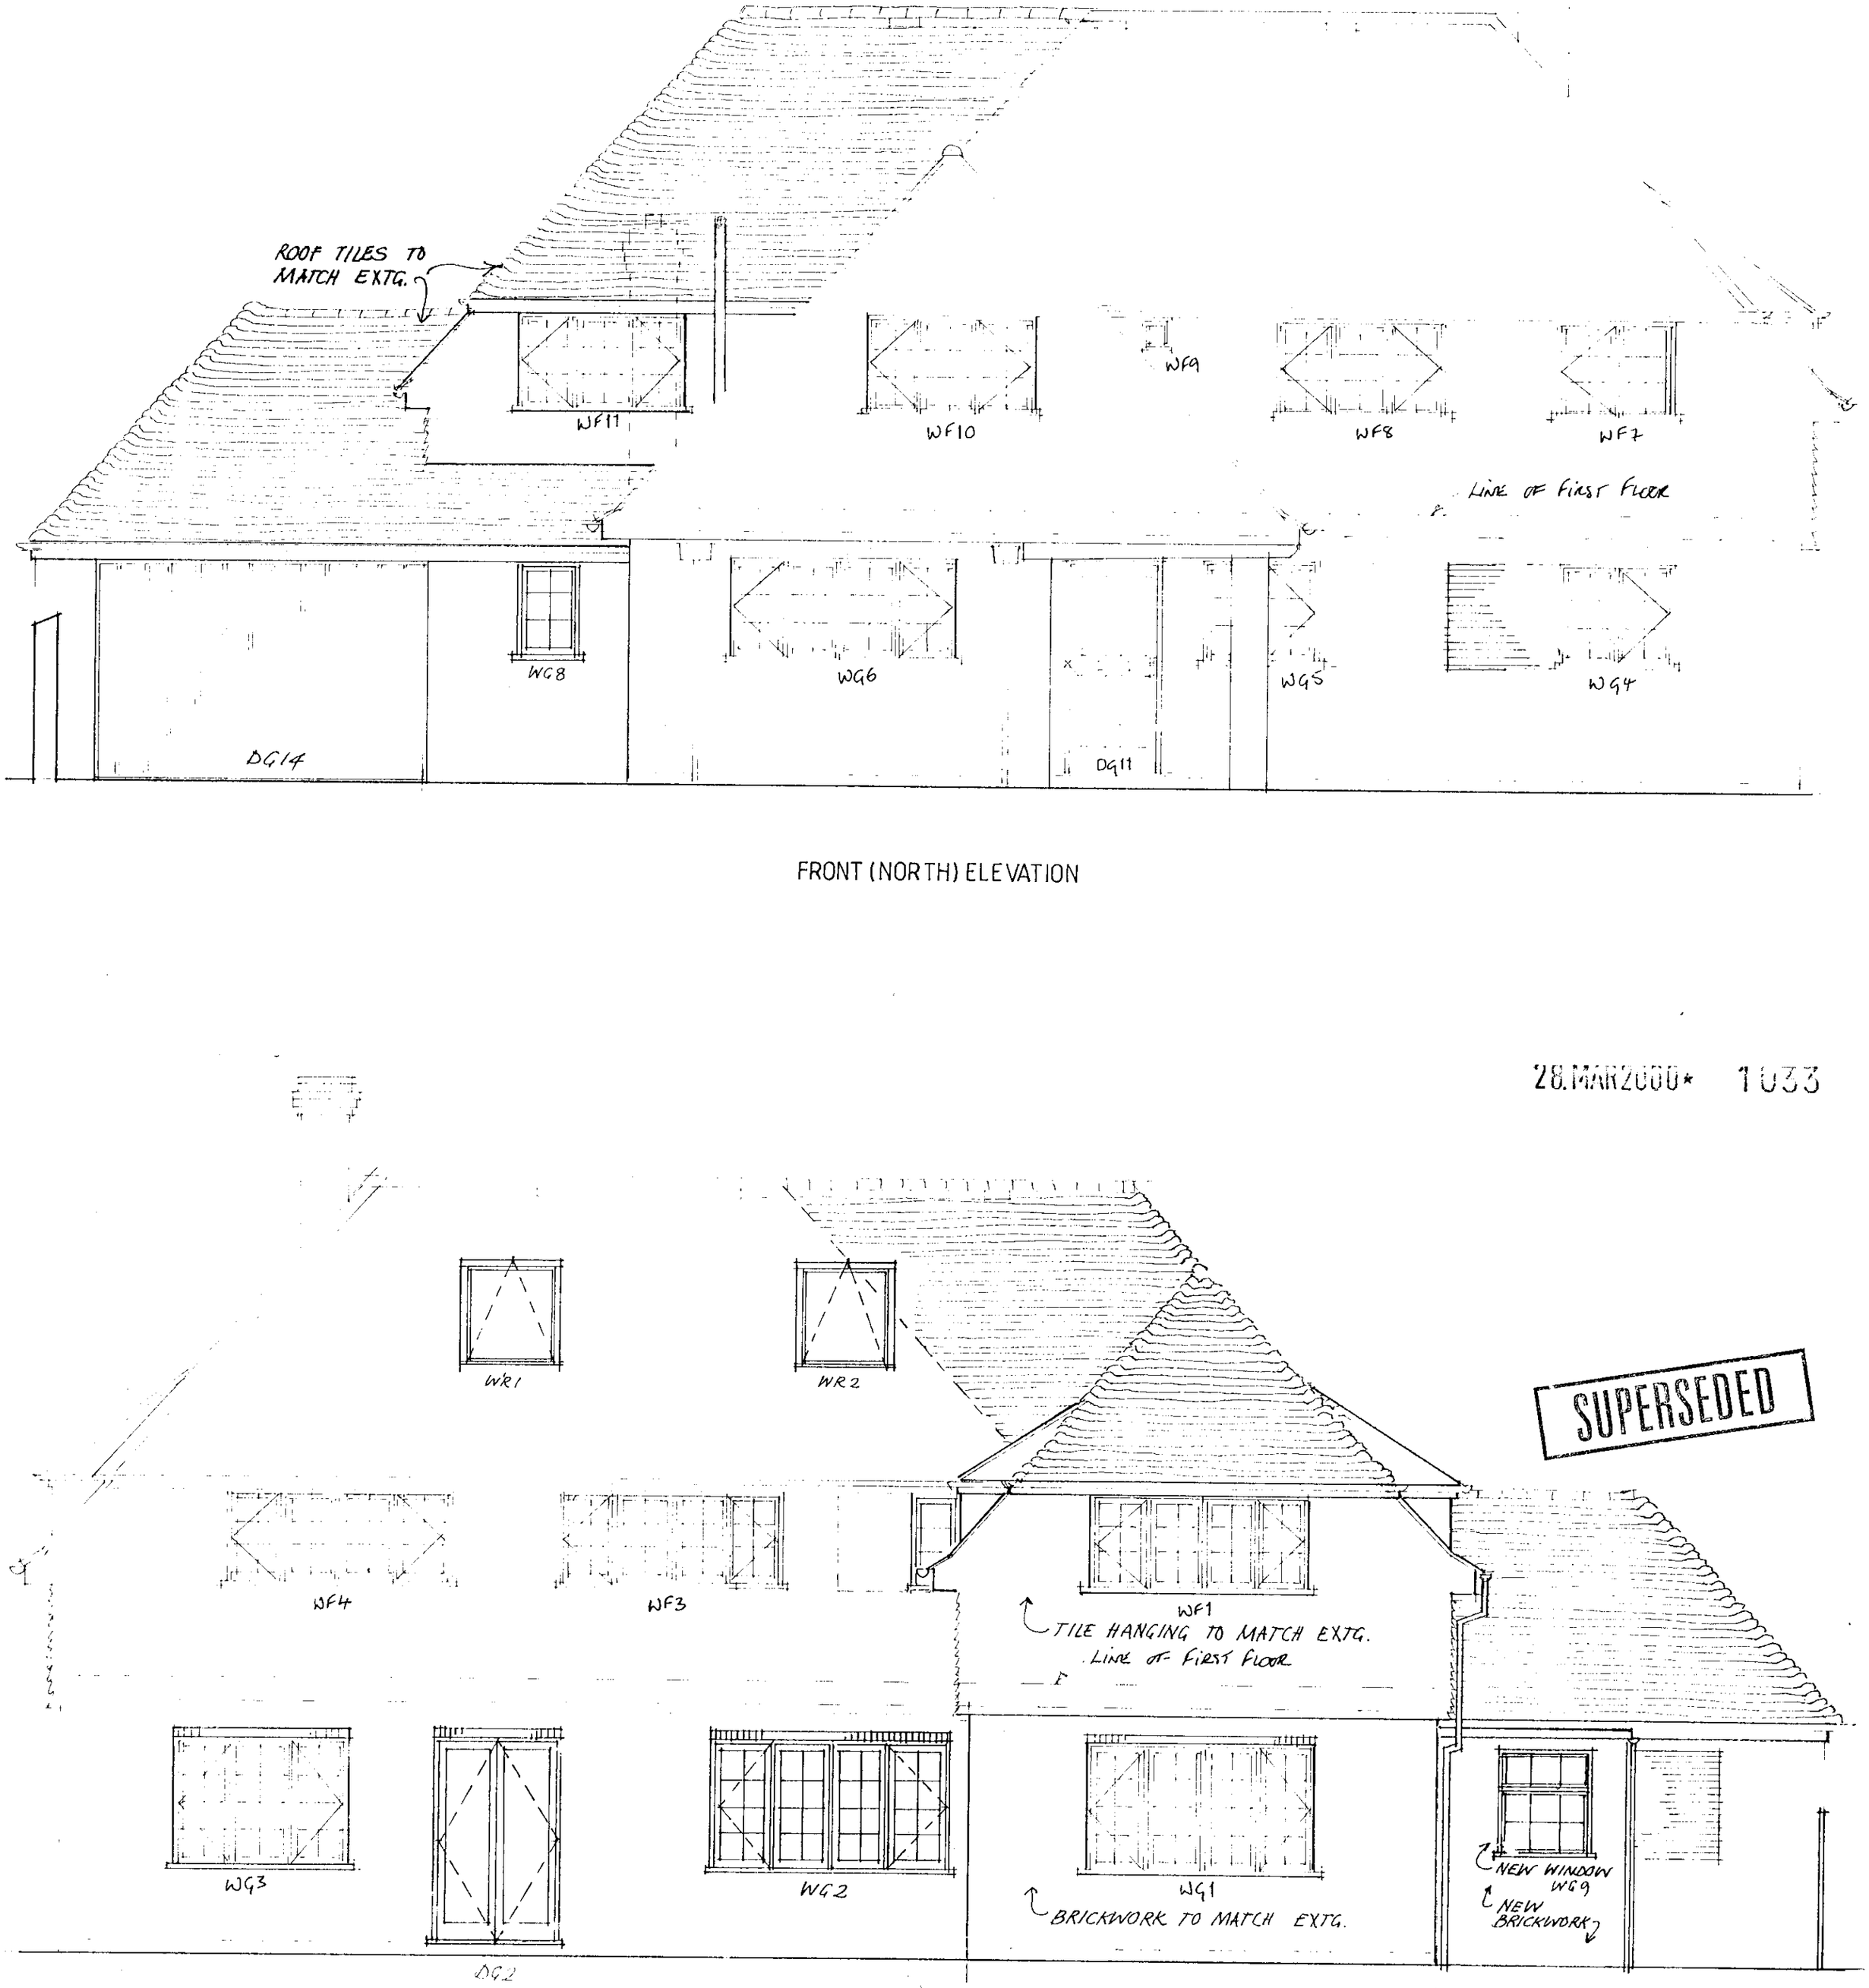

SUPERSEDED

REAR (SOUTH) ELEVATION

REVISIONS

A	28.5.99	WG8 ADDED TO FRONT ELEVATION
B	9.8.99	WG2 AND DG2 HANDED.
C	1.12.99	WR1 AND WR2 ADDED.
D	2.3.00	BOOT ROOM ADDED.
E	24.3.00	BOOT ROOM WINDOW WG9 ADDED.

PLANNING APPLICATION

Do not scale from this drawing. Check all dimensions on site. © SEDGMAN NOBLE architects

SEDGMAN NOBLE architects
The Studio,
Spring Meadows Business Centre, Highfield Farm,
Wargrave, READING, Berkshire. RG10 8PZ
Tel: 0118 940 4747 Fax: 0118 940 4749

Date: FEB'99
Scale: 1.50
Drawn: TC/FS

Drawing Title: PROPOSALS: Elevations, sheet 1 of 2

Project: GARDEN HOUSE, CHARVIL LANE, SONNING, BERKSHIRE

Job No: EES

Drawing No: WD 6

Revision: E

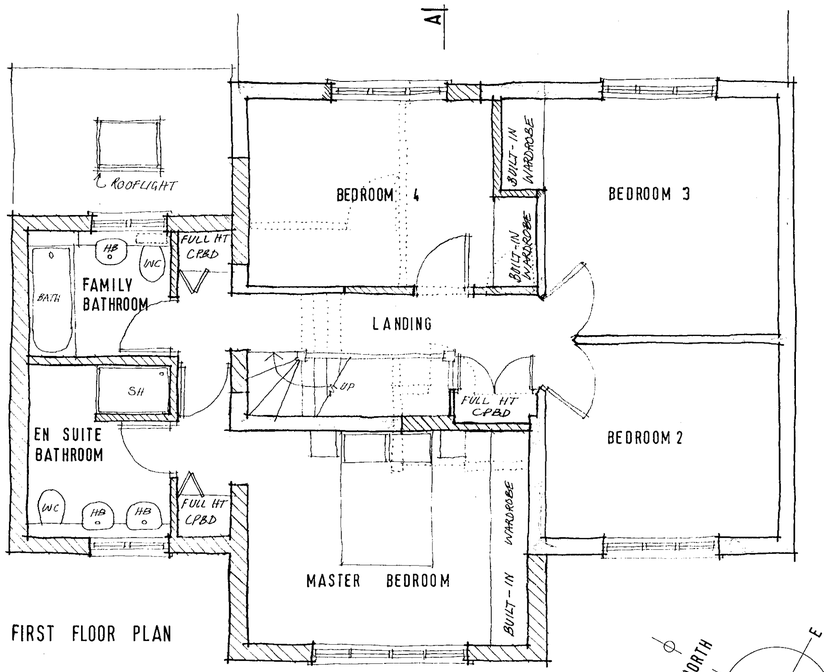

FIRST FLOOR PLAN

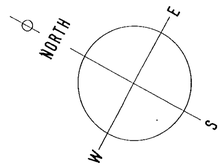

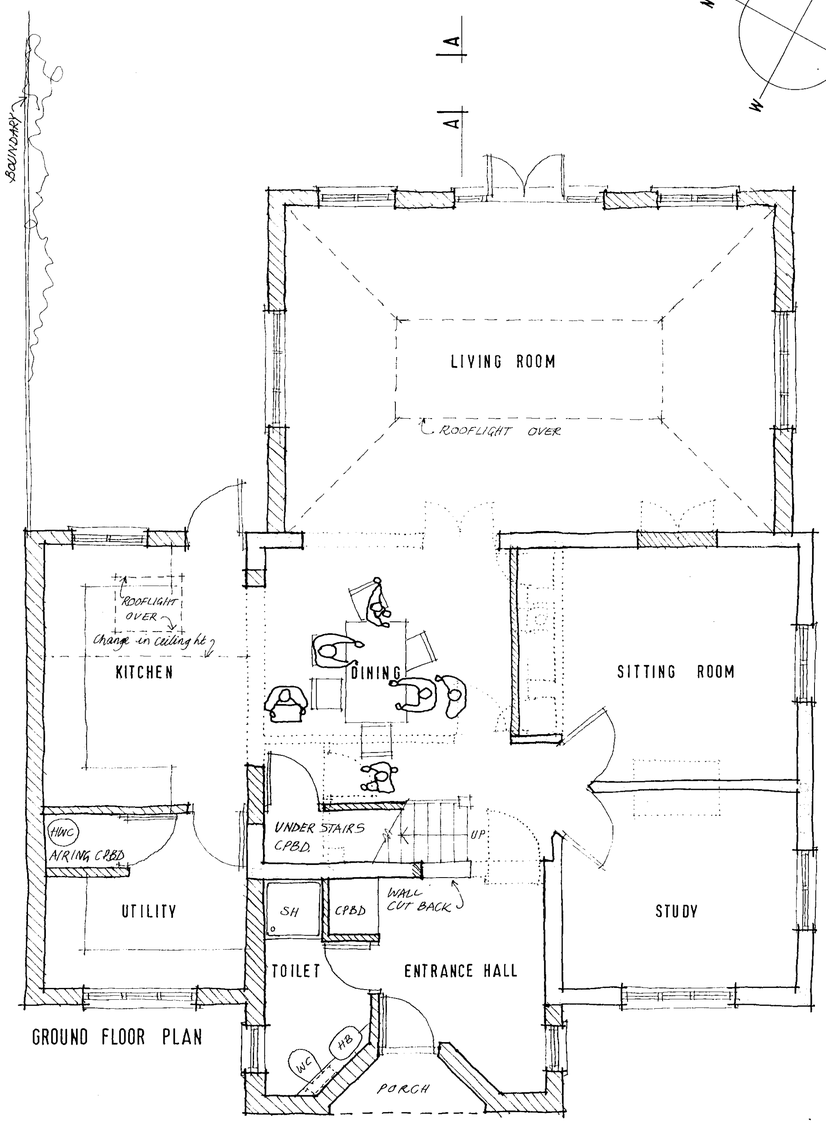

GROUND FLOOR PLAN



FRONT ELEVATION - south west

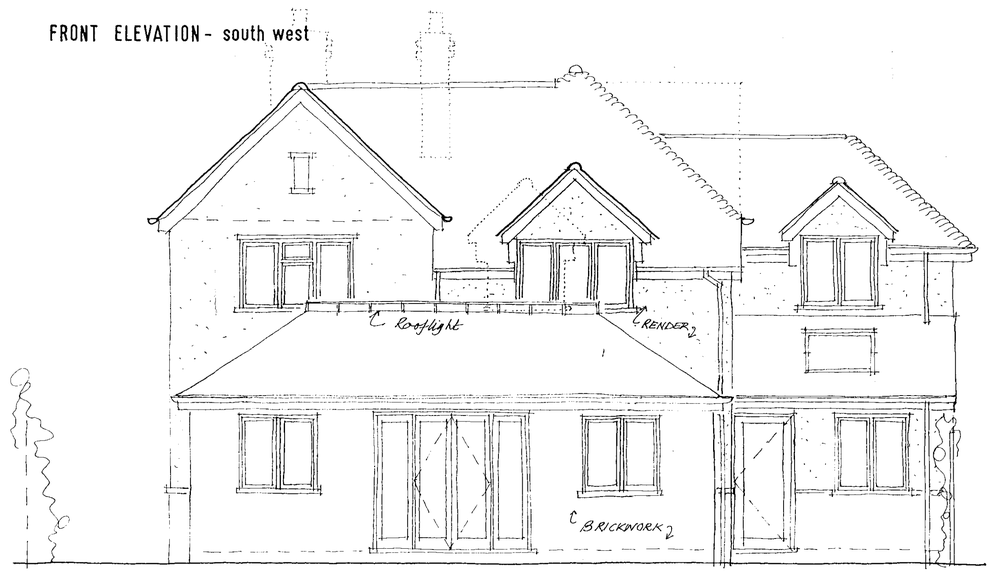

REAR ELEVATION - north east

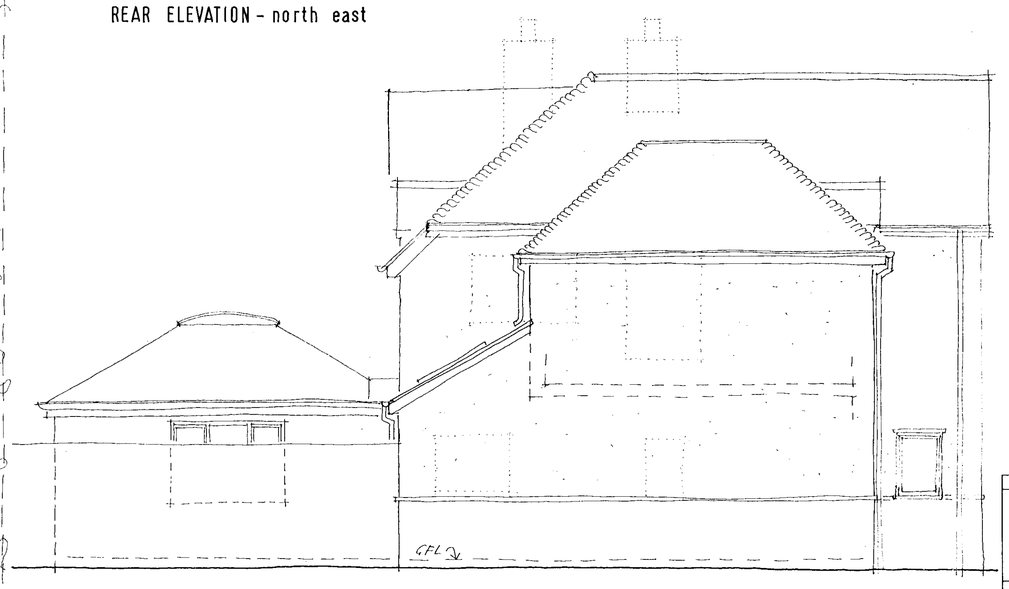

SIDE ELEVATION - north west

REVISED PLAN

0986 1

PLANNING SERVICES	RPT
POL	TLS
DC	SNF
APP	
CS	
19 JUN 2000	
COPIES TO:	ACK:
	FILE:

APPROVED

PLANNING APPLICATION

Do not scale from this drawing. Check all dimensions on site. © SEDGMAN NOBLE architects

SEDGMAN NOBLE architects
The Studio, Spring Meadows Business Centre, Highfield Farm, Wargrave, READING, Berkshire. RG10 8PZ
Tel: 0118 940 4747 Fax: 0118 940 4749

Date: June '00
Scale: 1:50
Drawn: FS

Drawing Title: PROPOSALS Floor Plans & Elevations

Project: BREEZES, MILESTONE AVENUE, CHARVIL

Job No: MAC

Drawing No: SK 3

Revision: b

20/6/00.