

NORTH ELEVATION

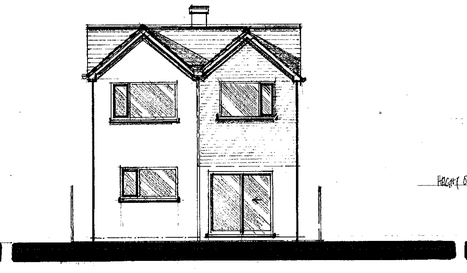

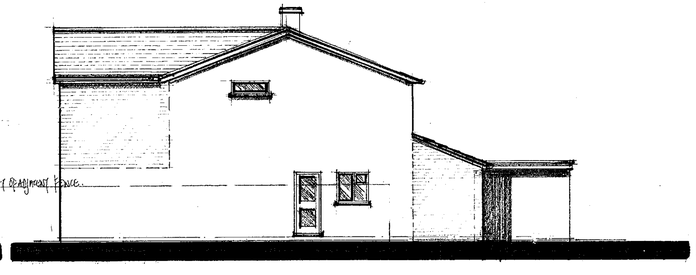

SOUTH ELEVATION

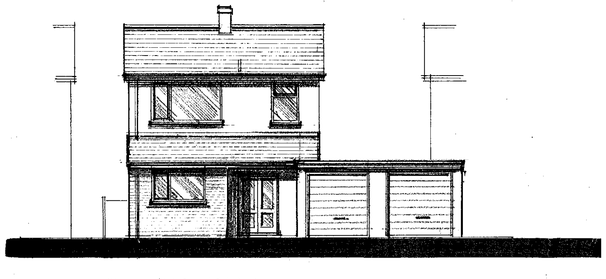

EAST ELEVATION

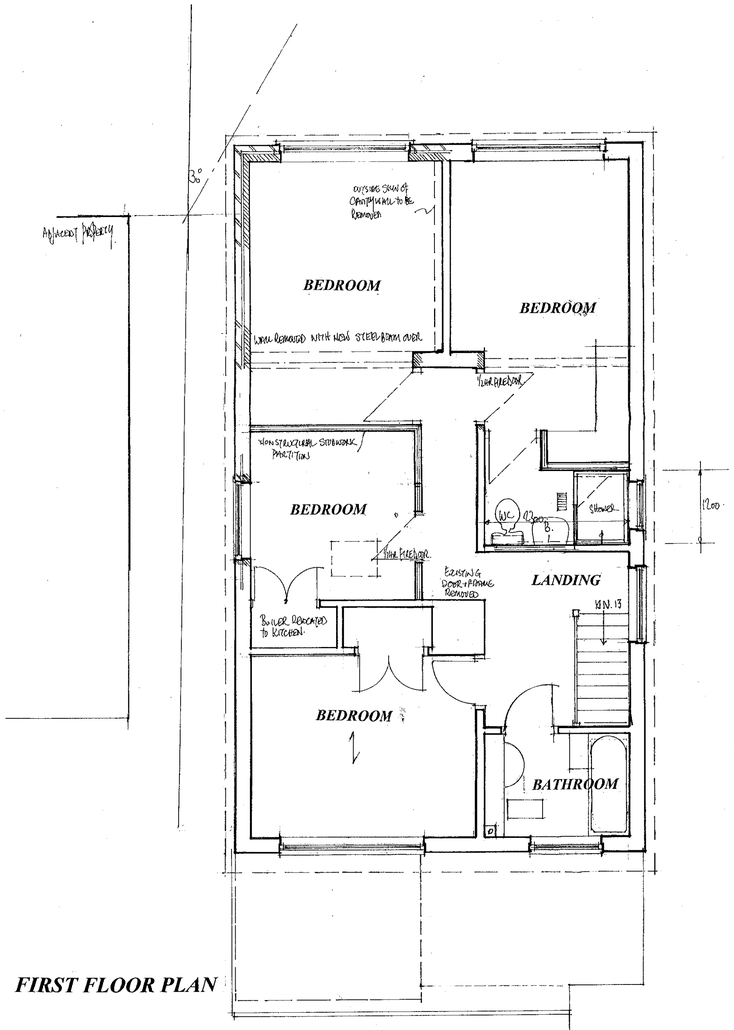

FIRST FLOOR PLAN

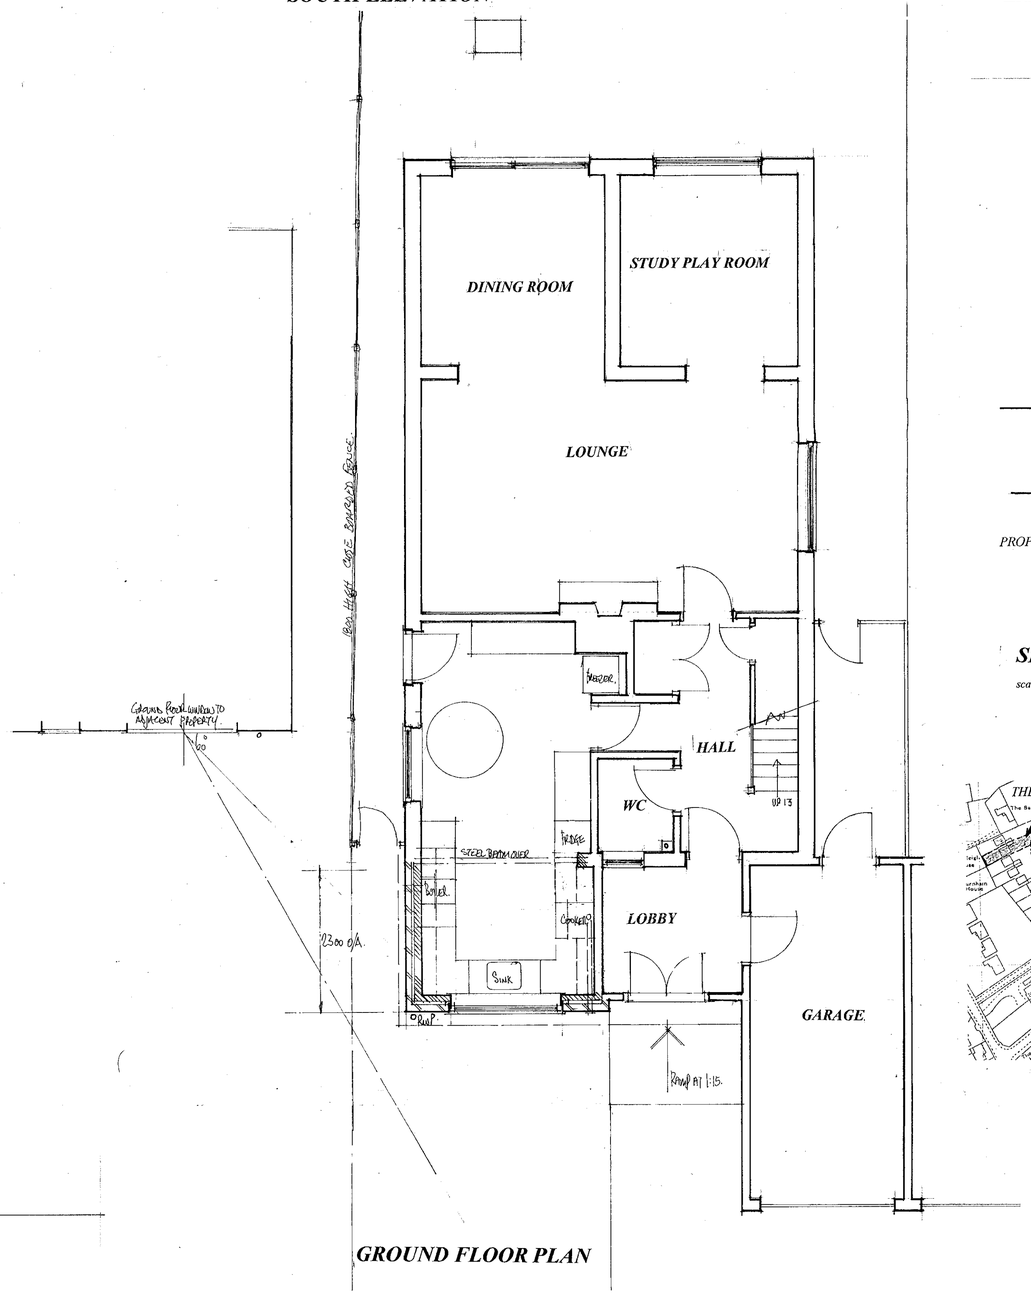

GROUND FLOOR PLAN

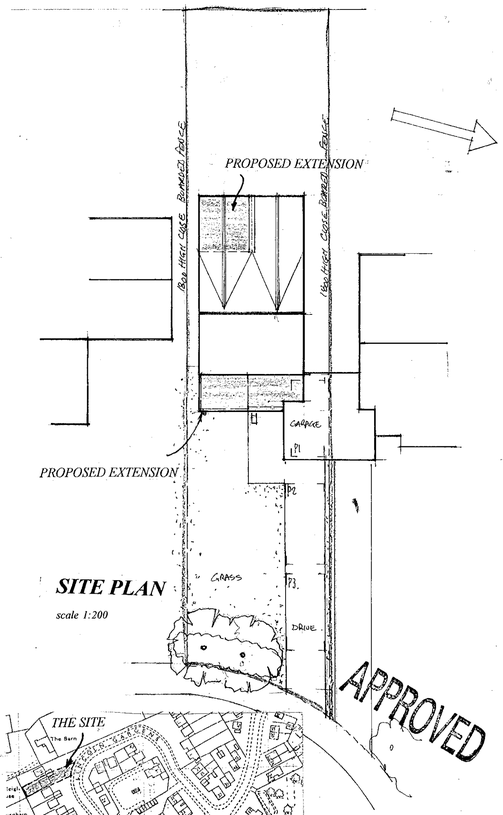

SITE PLAN

scale 1:200

APPROVED

REVISED PLAN

1135 1

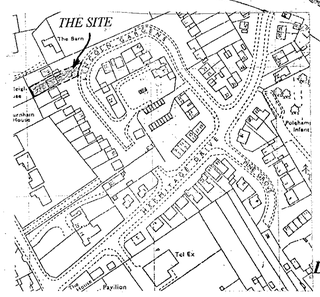

LOCATION PLAN

scale 1:2500

0 10 20 30 40 50 60 70 80 90 100

Proposal: PROPOSED EXTENSION.

Drawing: PLANS AS PROPOSED

Site: 43 LINCOLN GARDENS TWYFORD BERKSHIRE

Date: March 00 Scale: 1:100 & 1:50 Drawing No: D 524-02 A

COLIN DAWSON & ASSOCIATES
Architectural Design & Building Surveying.
MALVERN HOUSE
1 MALVERN WAY
TWYFORD
READING, BERKSHIRE. RG10 9PY.
Tel: (0118) 9343322 Fax: (0118) 9343322

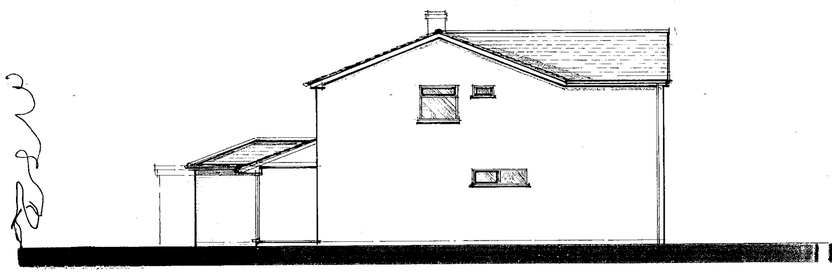

NORTH ELEVATION



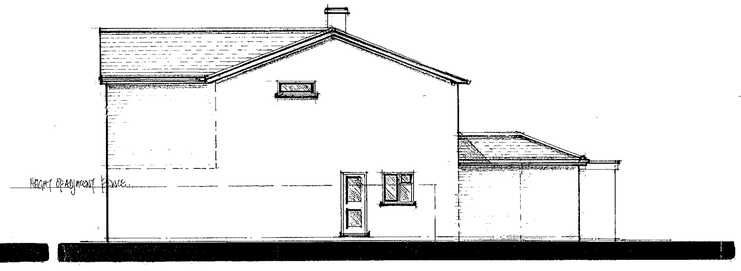

SOUTH ELEVATION



EAST ELEVATION

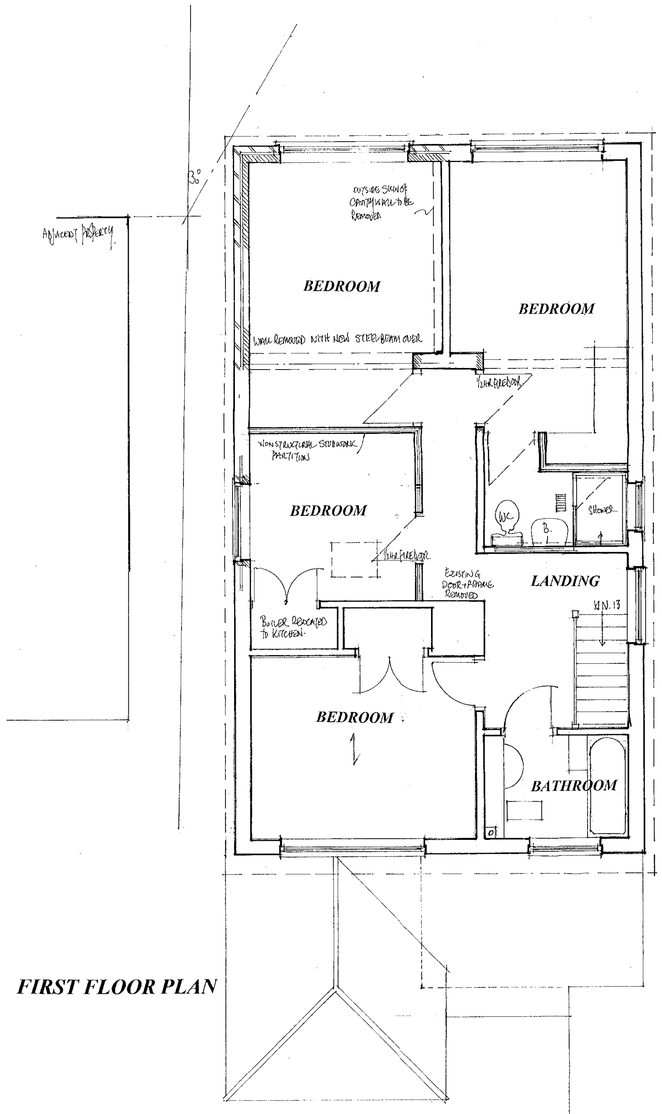

FIRST FLOOR PLAN

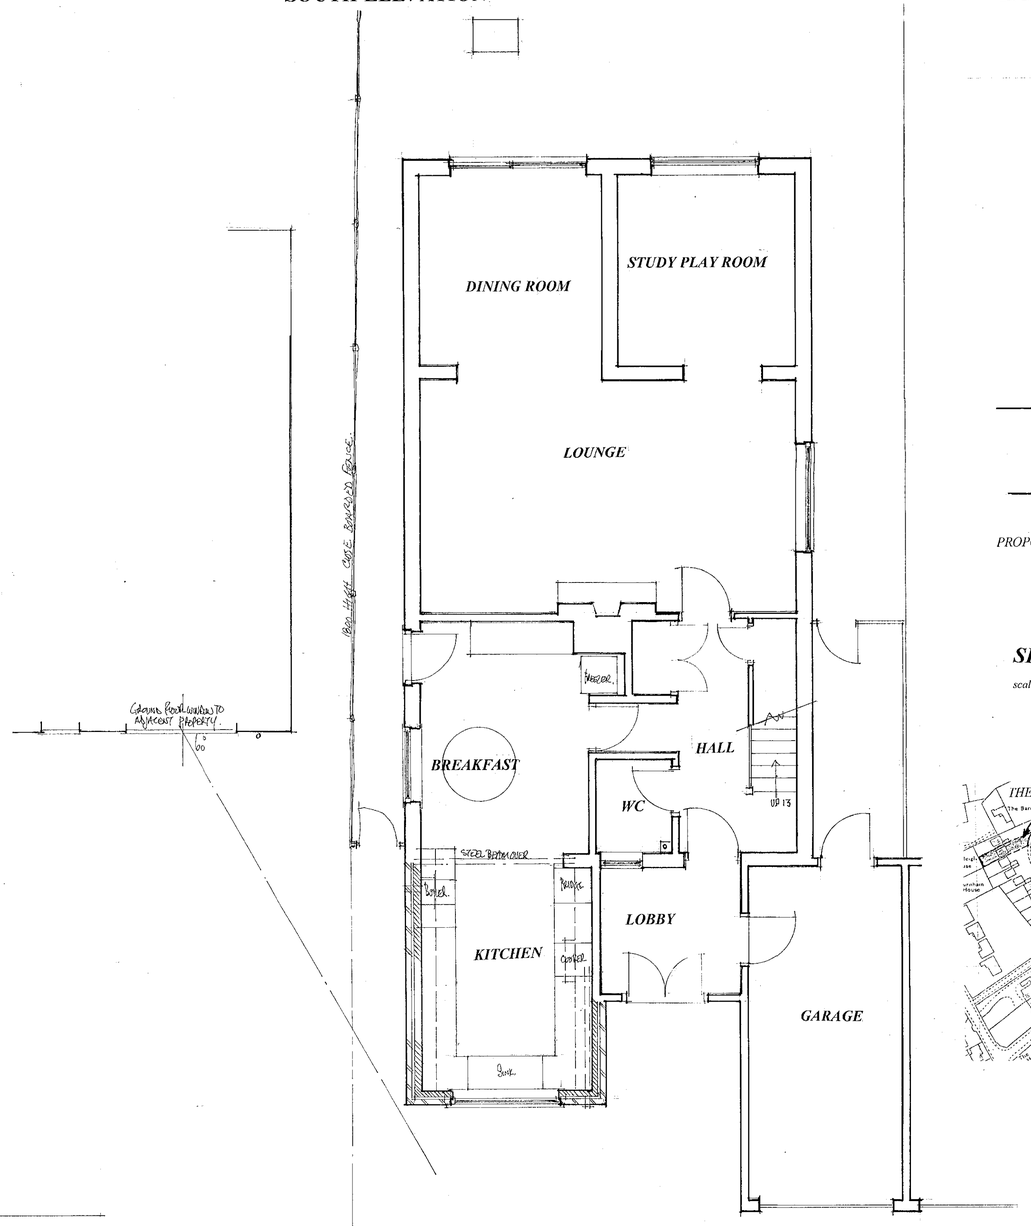

GROUND FLOOR PLAN

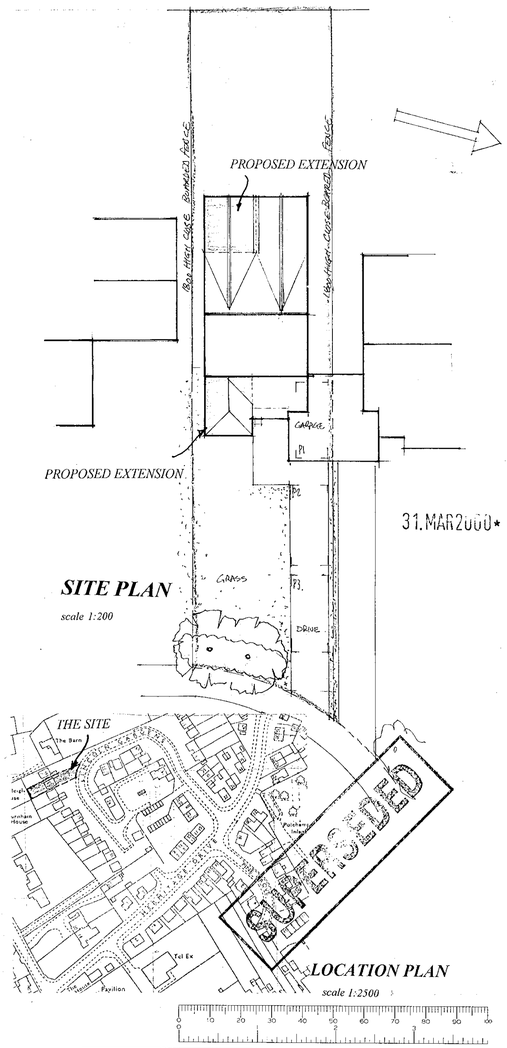

31.MAR2000* 1135

Proposal
PROPOSED EXTENSION.

Drawing
PLANS AS PROPOSED

Site
43 LINCOLN GARDENS TWYFORD BERKSHIRE

Date March 00 Scale 1:100 & 1:50 Drawing No D 524-02

COLIN DAWSON & ASSOCIATES
Architectural Design & Building Surveying.
MALVERN HOUSE
1 MALVERN WAY
TWYFORD
READING. BERKSHIRE. RG10 9PY.
Tel:. (0118) 9343322 Fax: (0118) 9343322

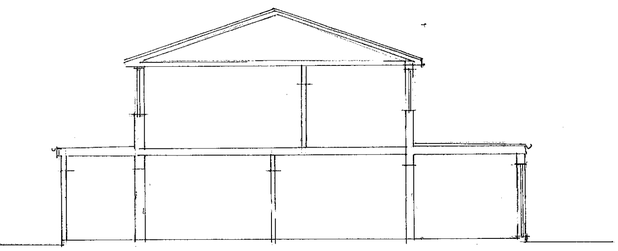

SECTION AA

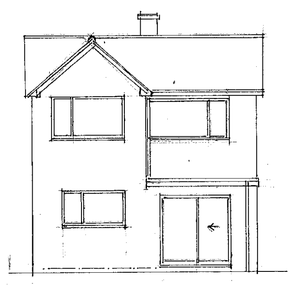

WEST ELEVATION

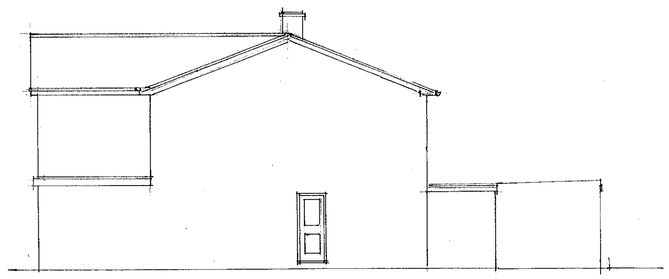

SOUTH ELEVATION

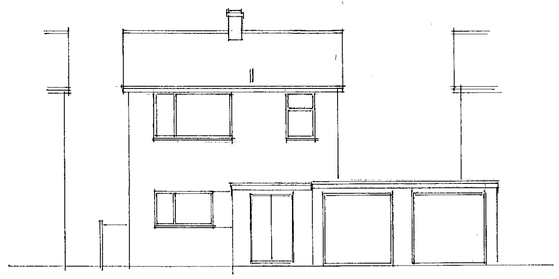

EAST ELEVATION

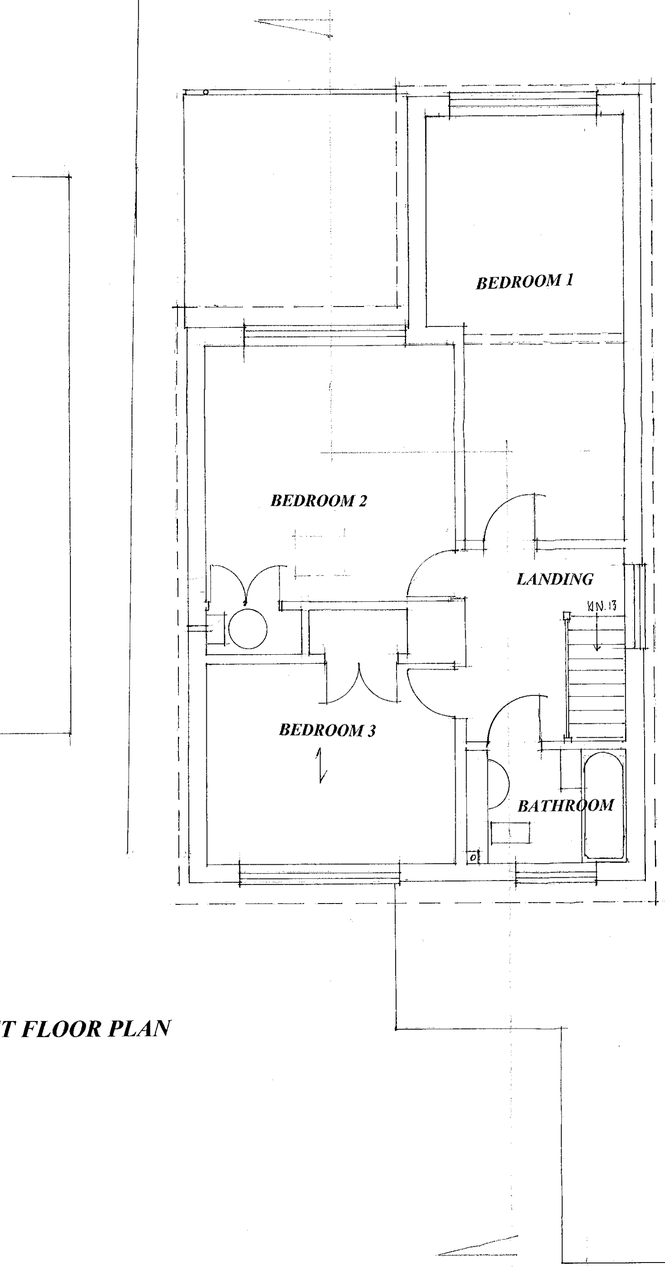

FIRST FLOOR PLAN

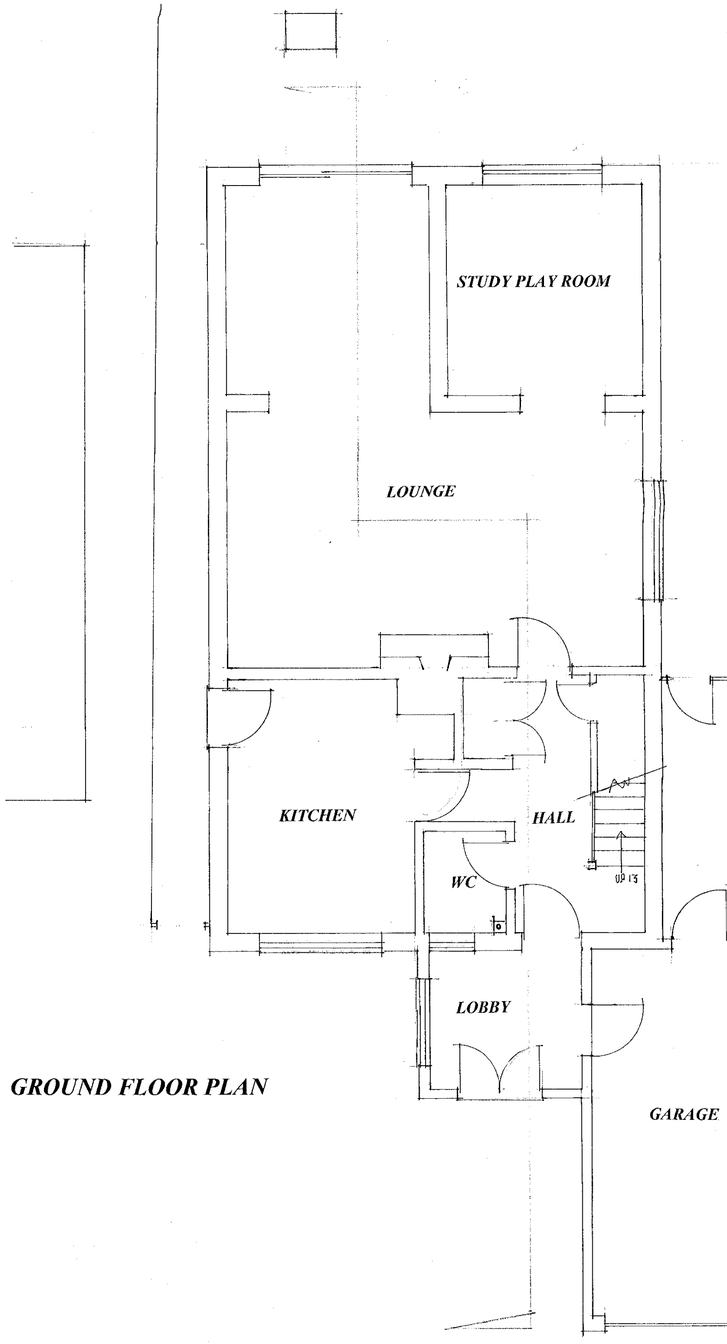

GROUND FLOOR PLAN

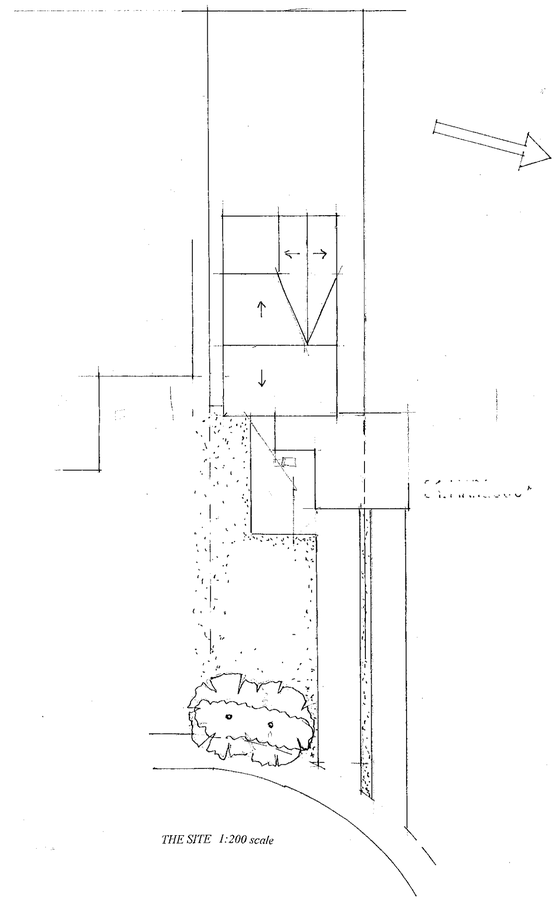

THE SITE 1:200 scale

Proposal
PROPOSED EXTENSION.

Drawing
PLANS AS EXISTING

Site
43 LINCOLN GARDENS TWYFORD BERKSHIRE

Date March 00 Scale 1:50 & 1:100 Drawing No D 524-01

COLIN DAWSON & ASSOCIATES
Architectural Design & Building Surveying.
MALVERN HOUSE
1 MALVERN WAY
TWYFORD
READING. BERKSHIRE. RG10 9PY.
Tel: (0118) 9343322 Fax: (0118) 9343322