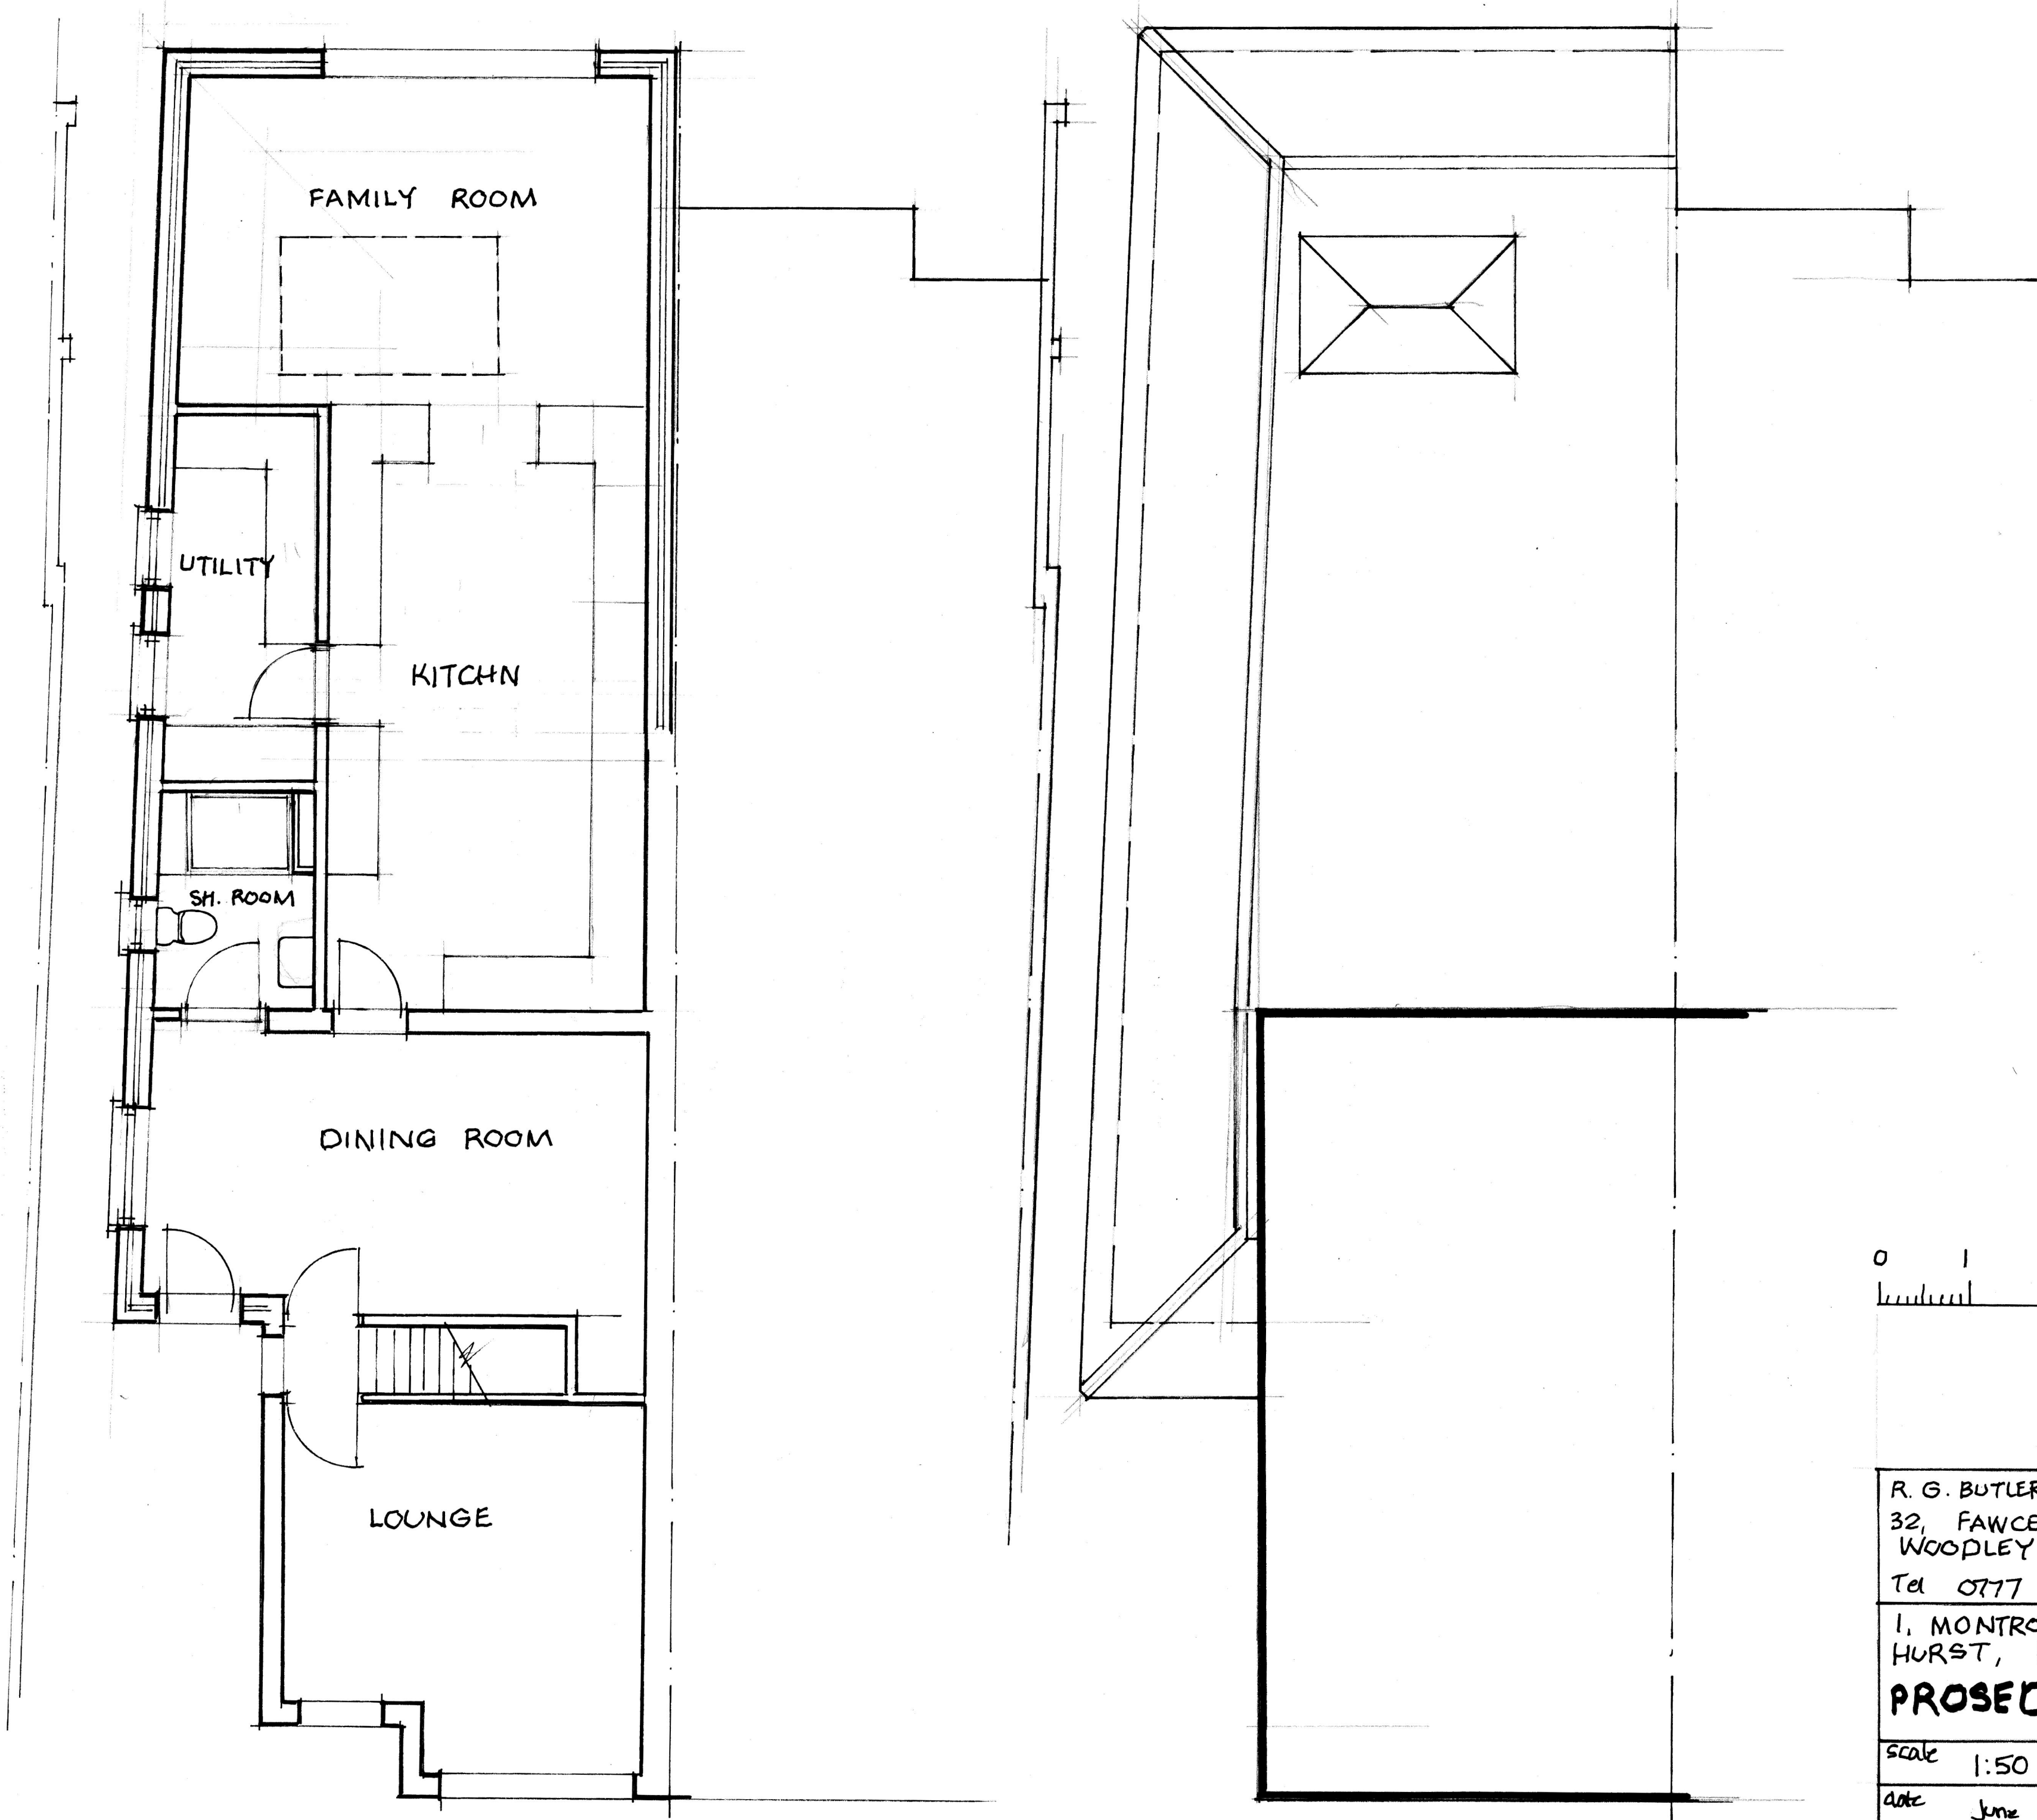


R. G. BUTLER & ASSOCIATES 32, FAWCETT CRESCENT, WOODLEY, RG5 3HU Tel 0777 401 3684	
1, MONTROSE VILLAS, HINTON ROAD, HURST, RG10 0BU	
PROSED PLAN & ROOF	
Scale 1:50 (A2)	Dwg N 1248 / 3
Date June 2025	