


All Intellectual Property Rights (including copyright) in or arising out of this drawing and the building works depicted are owned by Pegasus Planning Group Ltd (Pegasus Group) and may not be reproduced and/or copied without a written licence. Pegasus Group accepts no liability for any use of this drawing other than for its original purpose and by the original client except in circumstances where approval for use has been supplied by Pegasus Group in writing. Use only written dimensions. Drawing prepared for planning application purposes only. DO NOT SCALE (or use) for construction, sales or any other purpose. Any queries to be reported to Pegasus Group for clarification. © Pegasus Planning Group Limited. © Crown copyright and database rights OS 100042093. Promap Licence number 100020448. EmapSite Licence number 01000316/3. Terms & Conditions @pegasusgroup.co.uk

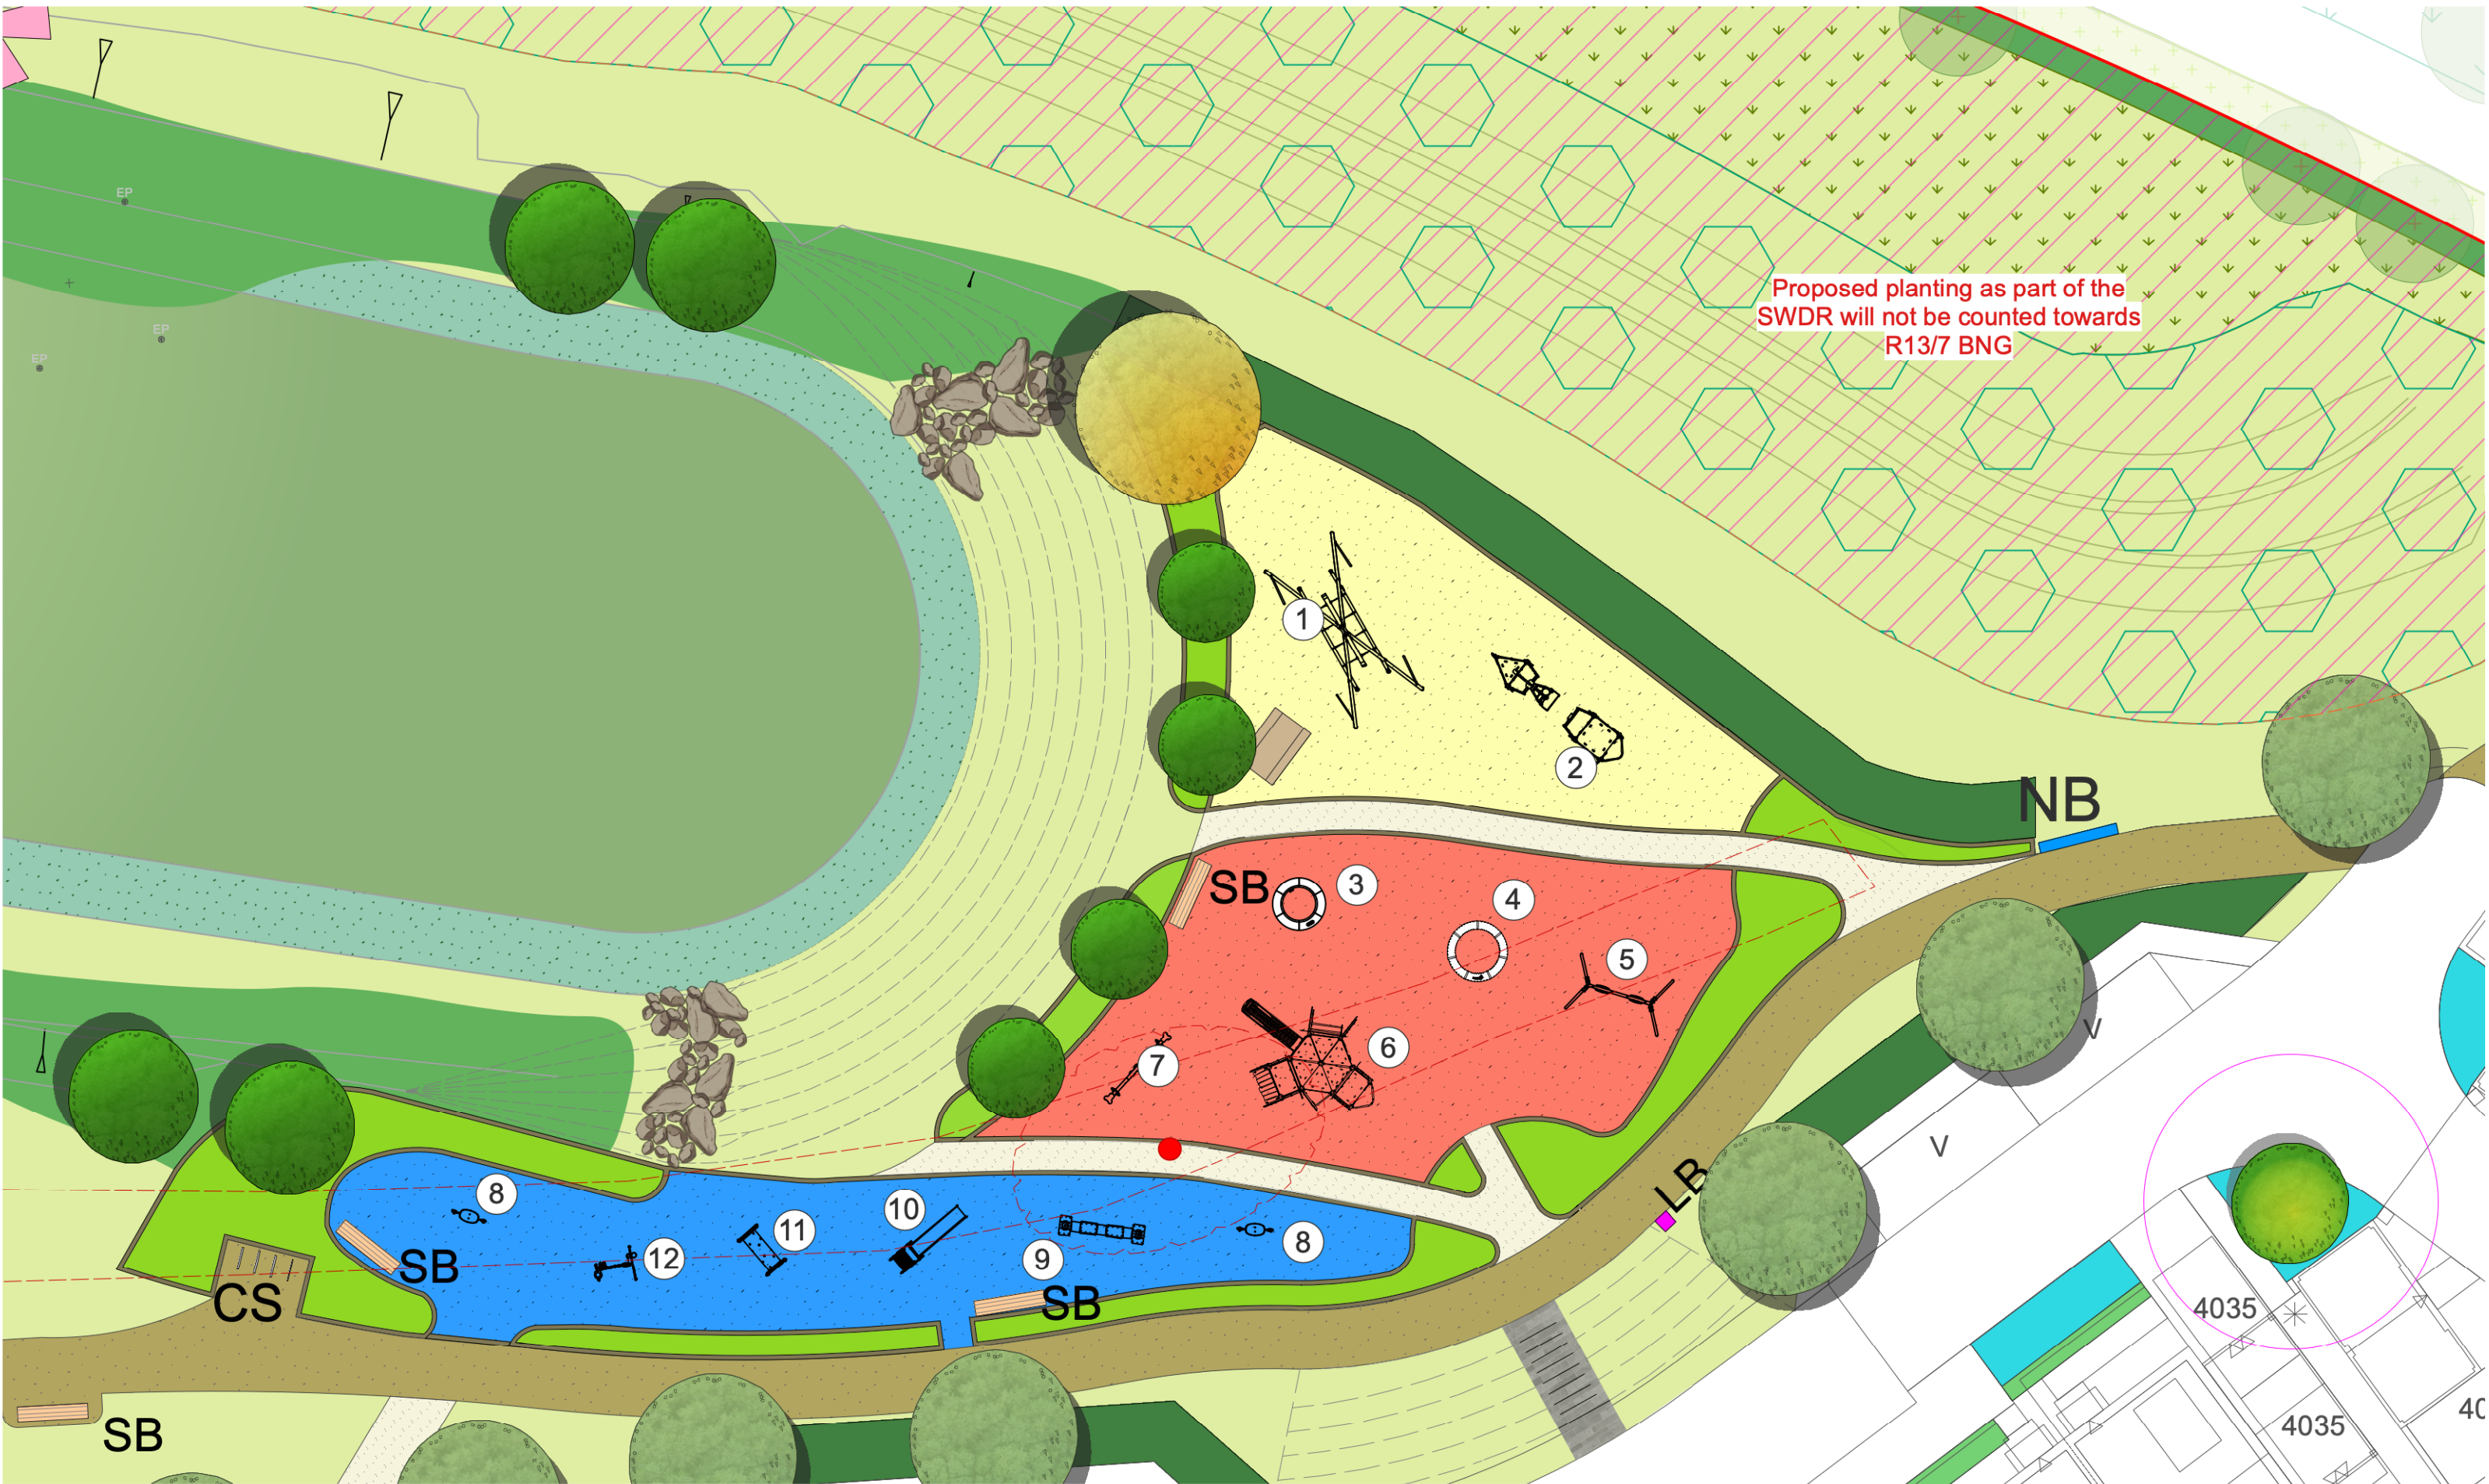

Play Equipment



1) Giant CocoWave Swing (M984)
Supplier: KOMPAN
Age 6+
Swinging
Physical and Social-emotional



2) Cliff Ride (PCM212621)
Supplier: KOMPAN
Age 6+
Climbing
Physical and Social-emotional



3) Membrane Jumper Round (JUM102)
Supplier: KOMPAN
Age 4+
Jumping
Physical and Social-emotional



4) Supernova (GXY916)
Supplier: KOMPAN
Age 6+
Rotation
Physical and Social-emotional



5) Swing (KSW90010)
Supplier: KOMPAN
Age 2+
Swinging
Physical



6) Hangout Tree with Hideaway (PCM52921)
Supplier: KOMPAN
Age 6+
Climbing
Physical and social



7) Seesaw with Springs (KPL111)
Supplier: KOMPAN
Age 3+
Rocking
Physical



8) Mini Hammock (PCM804)
Supplier: KOMPAN
Age 1+
Swinging
Physical and social-emotional



9) Wave Stepper (CRP201201)
Supplier: KOMPAN
Age 2+
Balance
Physical and social-emotional



10) Slide 1.2m High (PCM301)
Supplier: KOMPAN
Age 2+
Sliding
Physical



11) Peekaboo Tunnel (PCM002921)
Supplier: KOMPAN
Age 6 months +
Crawling
Physical and social-emotional



12) Home & Garden (MSV601)
Supplier: KOMPAN
Age 6 months +
Imaginative
Cognitive and social-emotional

KEY

- Planning Red Line
- Existing trees and hedgerow to be removed indicated by red dashed line
- Proposed planting associated with SWDR application (Planning Ref: 250213)
- Urban Tree**
- Proposed feature tree planting
- Proposed tree planting within POS
- Sustainable Urban Drainage Systems**
- Proposed native shrub planting tolerant of wet soils
- Proposed attenuation basin to be lined with geotextile membrane (upper and lower banks to be sown with tussocky grassland - base of the basin to be mown regularly during summer months to allow for informal play)
- Proposed grassed terrace steps
- Proposed boulders within basin
- Urban Ornamental Planting**
- Ornamental planting
- Native Hedgerow**
- Proposed native species rich hedgerow planting
- Other Neutral Grassland**
- Wildflower meadow
- Flowering lawn
- Proposed bulb planting
- Hard landscaping**
- Proposed 2m hoggin footpath
- Proposed 2m flexipave footpath
- Edging to play space, to provide informal seating and levels transition
- Proposed steel frame timber bench
- Proposed contemporary litter bin
- Proposed play space notice board
- Proposed cycle stand
- Proposed play equipment - refer to play specification
- Proposed play safety surfacing - to be a wet pour surface suitable for childrens play to be laid to BS EN1176 + BS EN 1177. The rubber mulch surfaces will be a mixture of green, cream and brown