

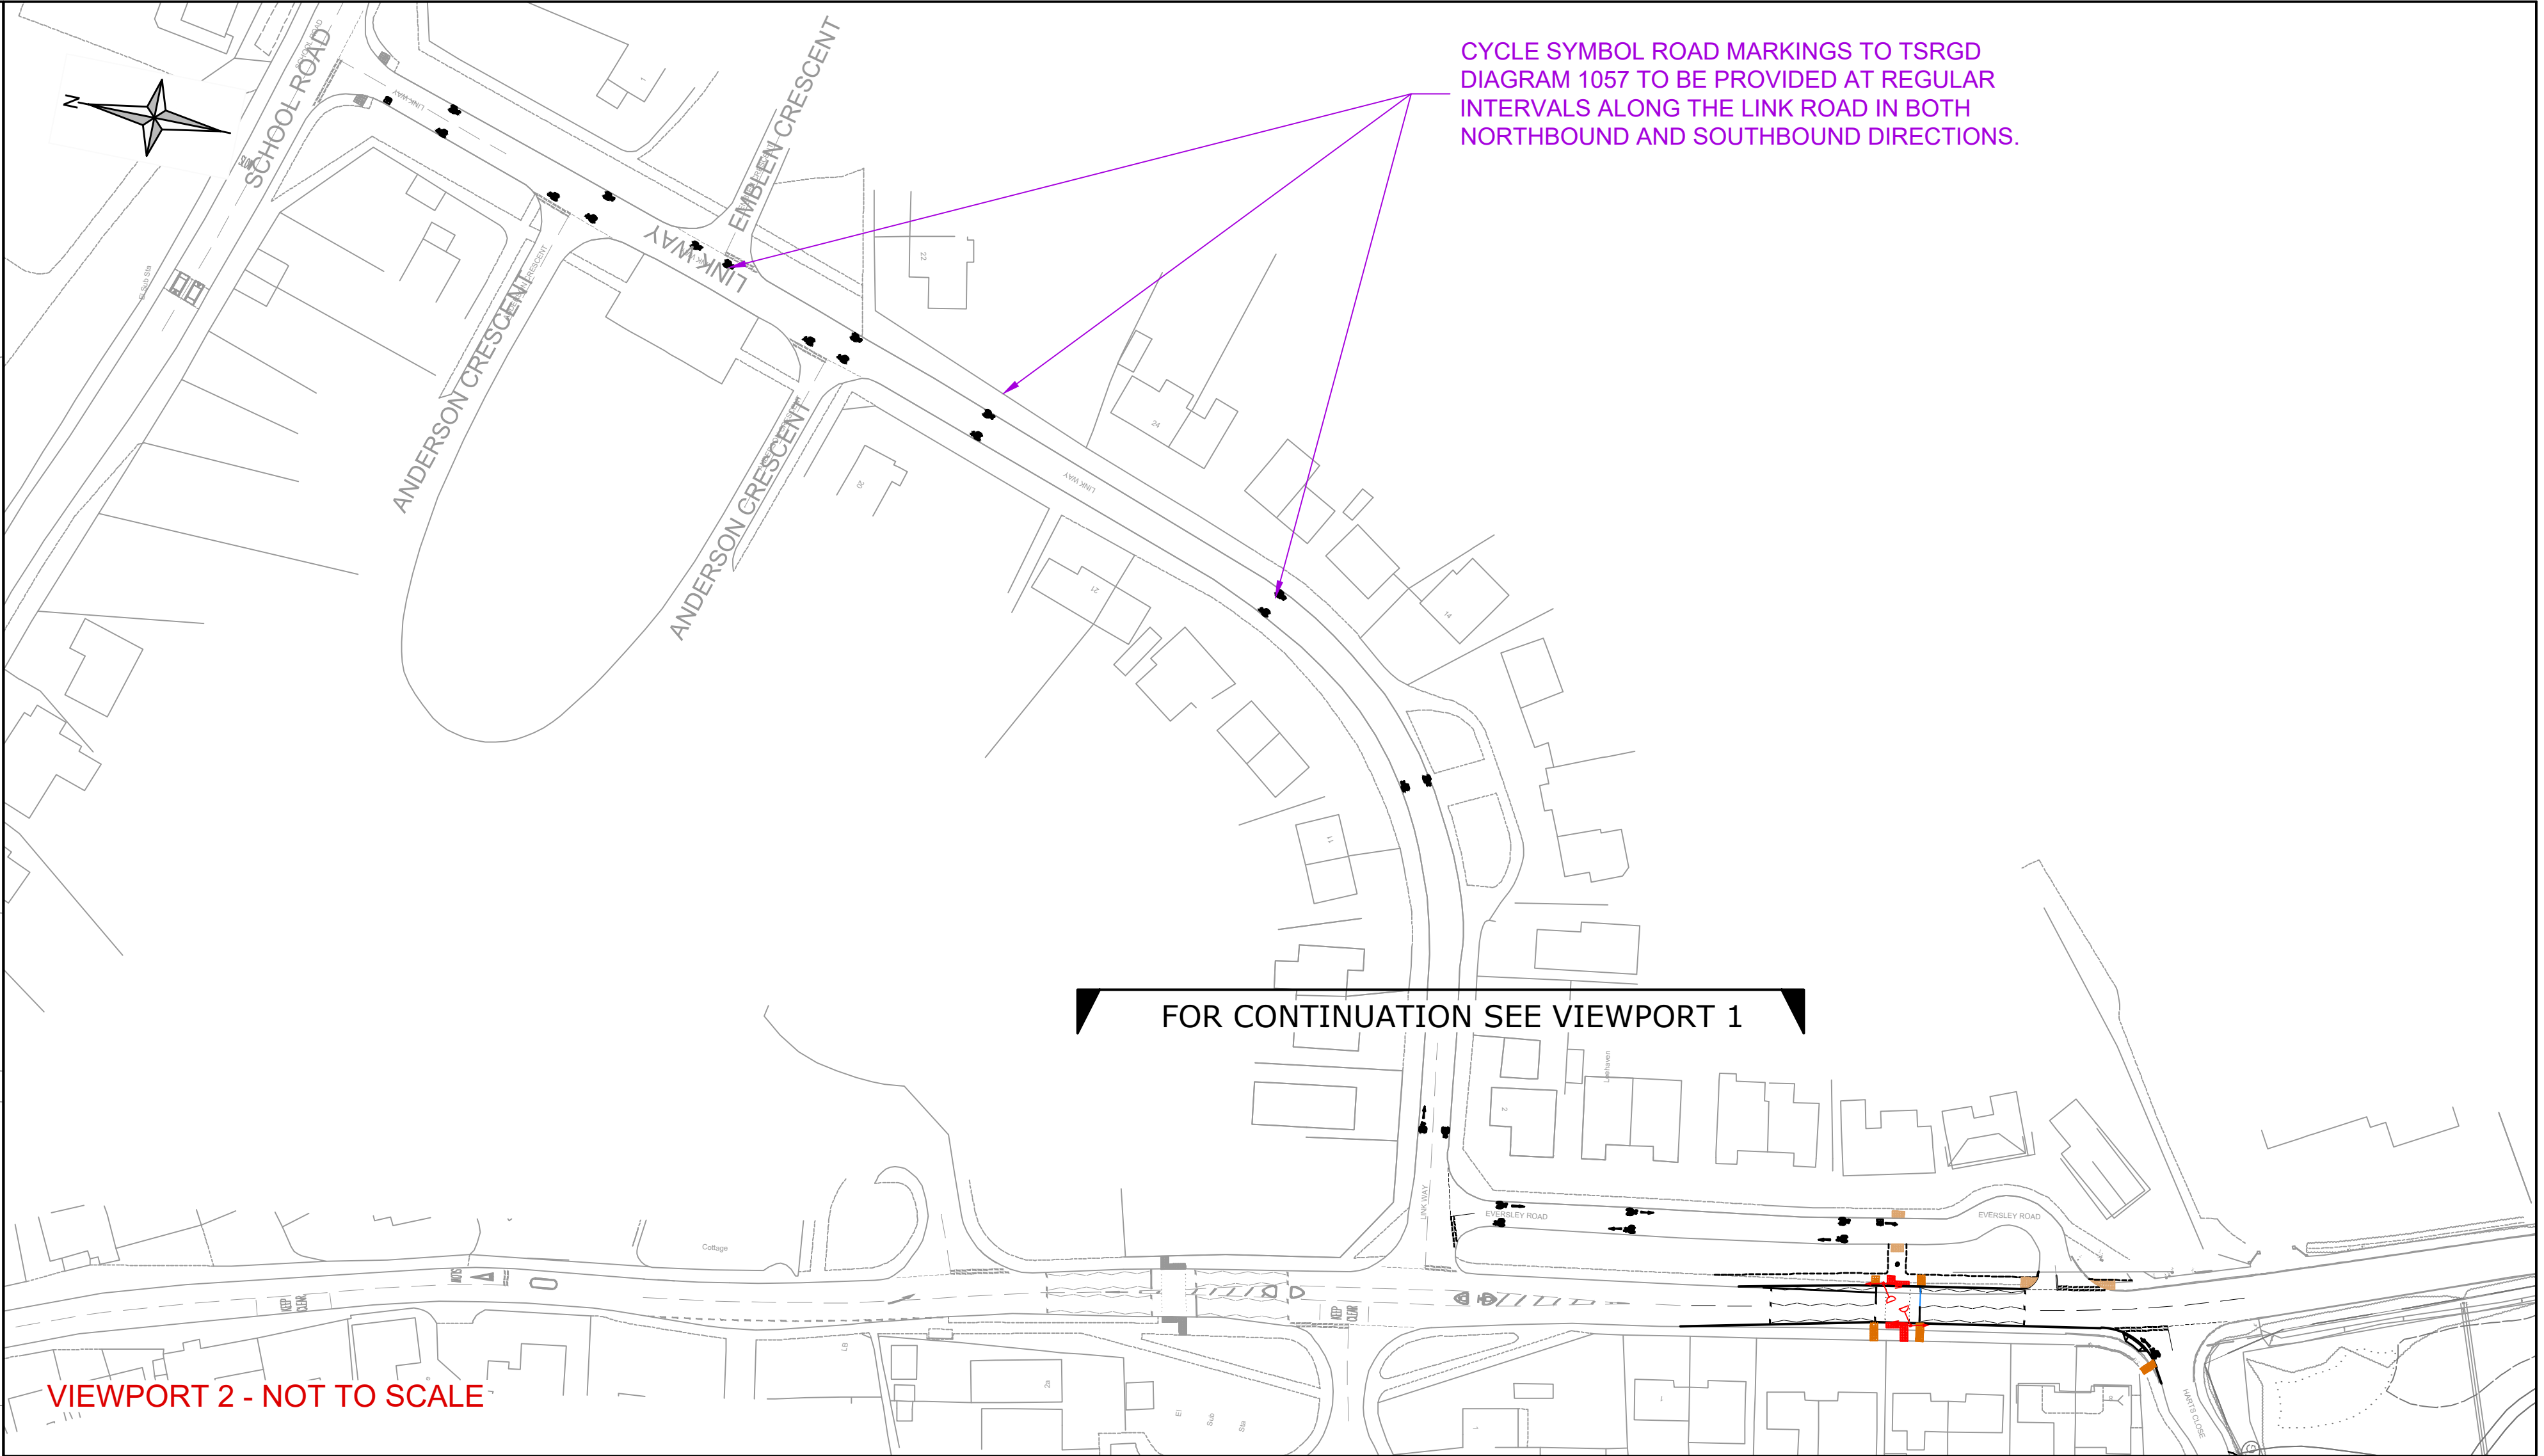


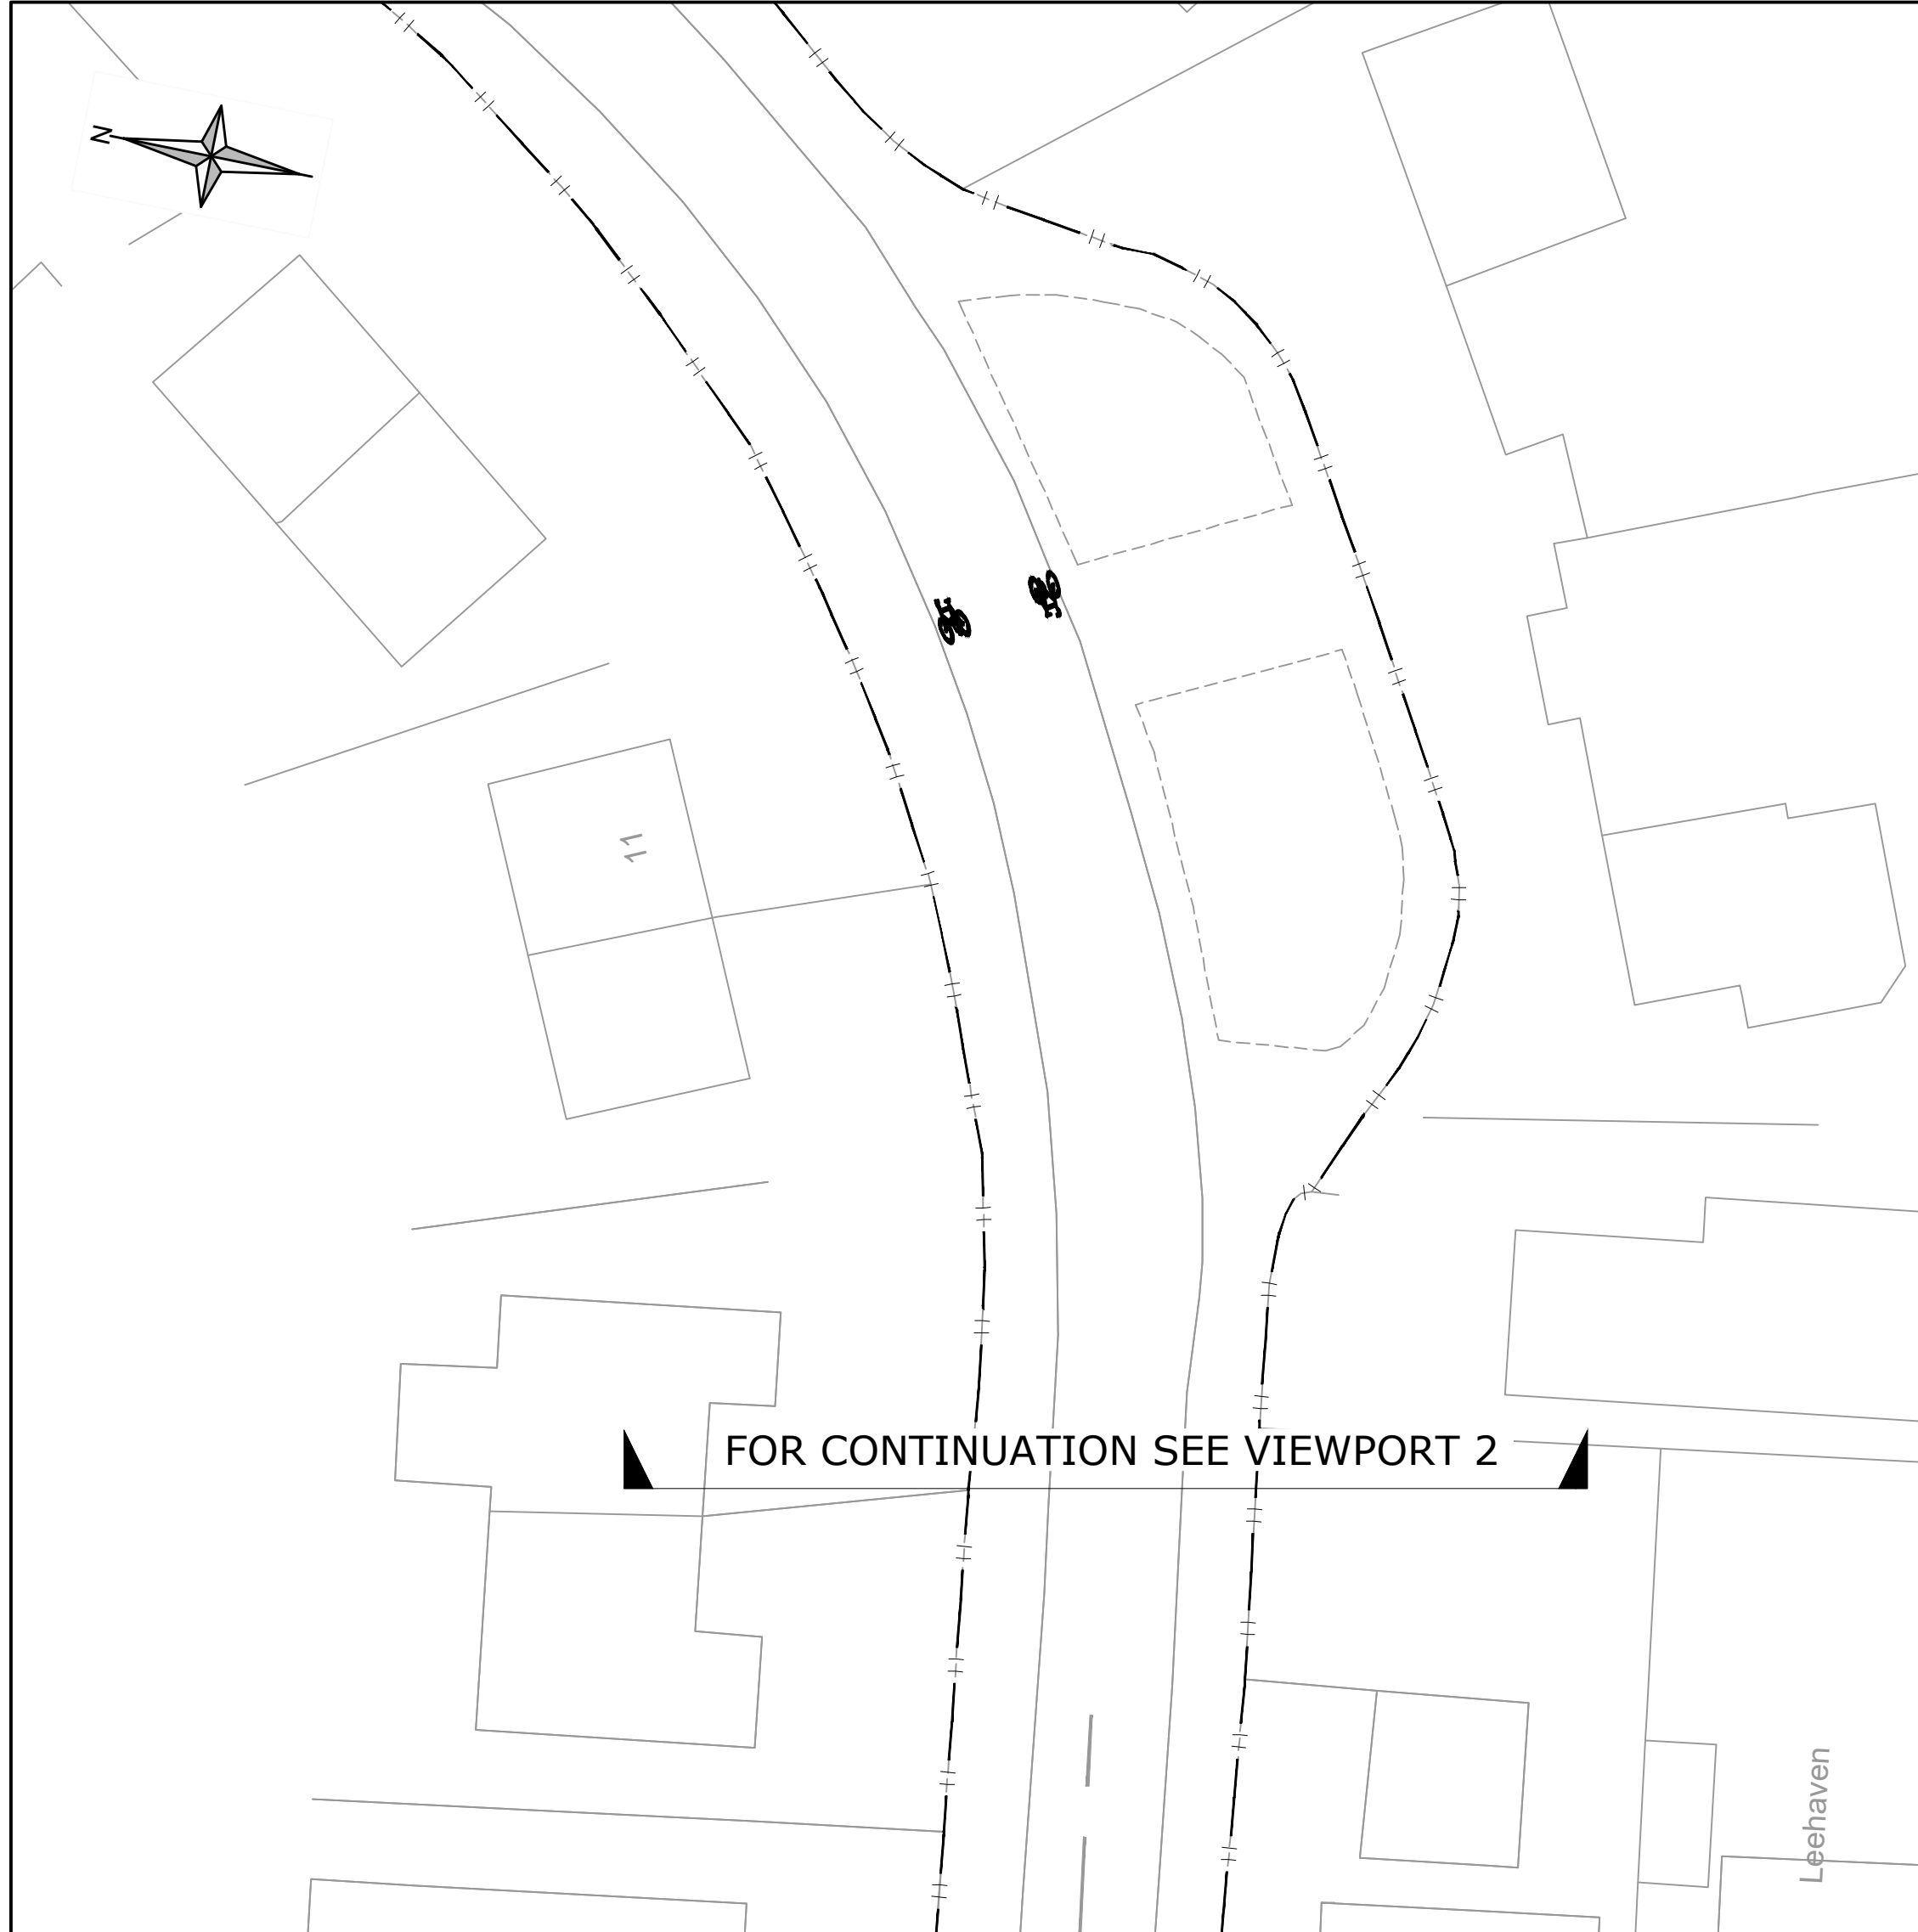

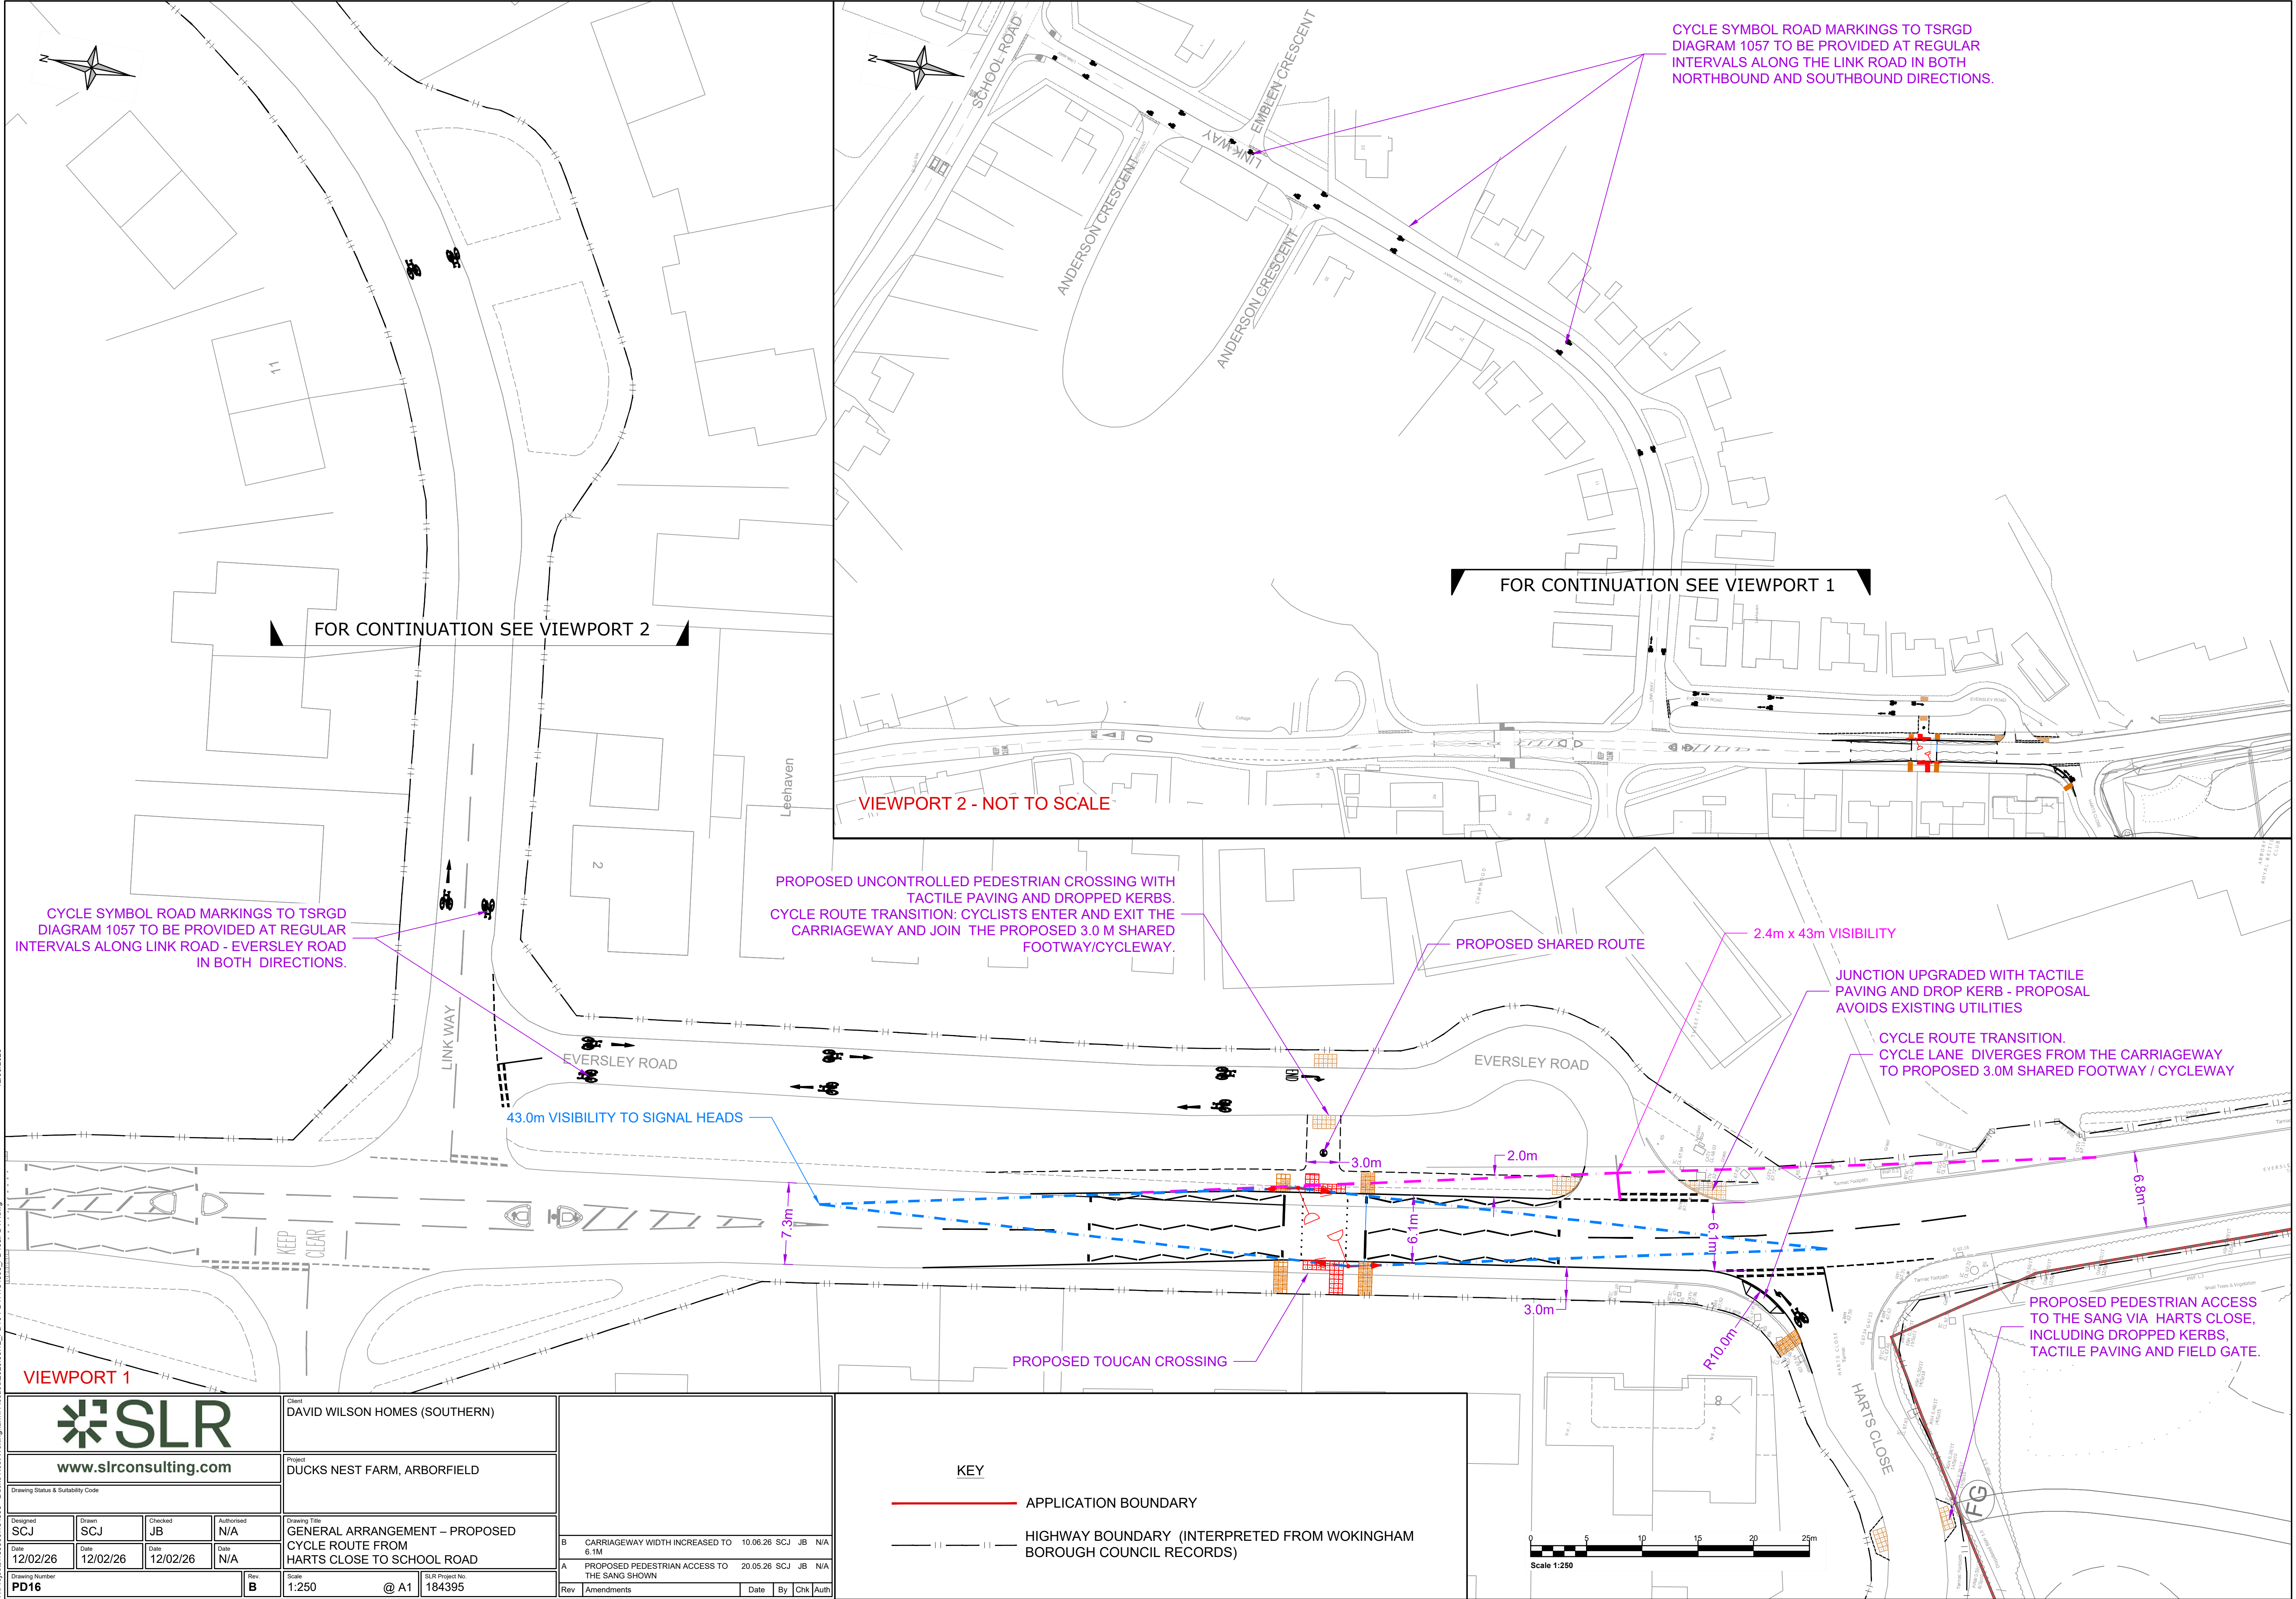

www.slrconsulting.com

Drawing Status & Suitability Code

Designed SCJ	Drawn SCJ	Checked JB	Authorised N/A
Date 12/02/26	Date 12/02/26	Date 12/02/26	Date N/A

Drawing Number
PD16

Client
DAVID WILSON HOMES (SOUTHERN)

Project
DUCKS NEST FARM, ARBORFIELD

Drawing Title
GENERAL ARRANGEMENT – PROPOSED
CYCLE ROUTE FROM
HARTS CLOSE TO SCHOOL ROAD

Rev
B

Scale
1:250

@ A1

SLR Project No.
184395

B	CARRIAGEWAY WIDTH INCREASED TO 6.1M	10.06.26	SCJ	JB	N/A
A	PROPOSED PEDESTRIAN ACCESS TO THE SANG SHOWN	20.05.26	SCJ	JB	N/A
Rev	Amendments	Date	By	Chk	Auth

KEY

APPLICATION BOUNDARY

HIGHWAY BOUNDARY (INTERPRETED FROM WOKINGHAM BOROUGH COUNCIL RECORDS)

0 5 10 15 20 25m

Scale 1:250

FOR CONTINUATION SEE VIEWPORT 1

FOR CONTINUATION SEE VIEWPORT 2

VIEWPORT 1

VIEWPORT 2 - NOT TO SCALE

CYCLE SYMBOL ROAD MARKINGS TO TSRGD DIAGRAM 1057 TO BE PROVIDED AT REGULAR INTERVALS ALONG THE LINK ROAD IN BOTH NORTHBOUND AND SOUTHBOUND DIRECTIONS.

PROPOSED UNCONTROLLED PEDESTRIAN CROSSING WITH TACTILE PAVING AND DROPPED KERBS. CYCLE ROUTE TRANSITION: CYCLISTS ENTER AND EXIT THE CARRIAGEWAY AND JOIN THE PROPOSED 3.0 M SHARED FOOTWAY/CYCLEWAY.

PROPOSED SHARED ROUTE

2.4m x 43m VISIBILITY

JUNCTION UPGRADED WITH TACTILE PAVING AND DROP KERB - PROPOSAL AVOIDS EXISTING UTILITIES

CYCLE ROUTE TRANSITION. CYCLE LANE DIVERGES FROM THE CARRIAGEWAY TO PROPOSED 3.0M SHARED FOOTWAY / CYCLEWAY

PROPOSED PEDESTRIAN ACCESS TO THE SANG VIA HARTS CLOSE, INCLUDING DROPPED KERBS, TACTILE PAVING AND FIELD GATE.

43.0m VISIBILITY TO SIGNAL HEADS

7.3m

3.0m

2.0m

6.1m

3.0m

R10.0m

6.8m

Y:\Projects\1800001\184395 - Ducks Nest Wokingham7 - Issued\2026.06.12_PD16-PD17\184395_PD16&PD17.dwg 12/06/2026