


BASED ON ADVICE FROM WBC HIGHWAYS, IT IS ASSUMED THAT WORKS SHOWN OUTSIDE OF THE ADOPTED HIGHWAY BUT FALL WITHIN LAND OWNED BY WBC CAN BE DELIVERED THROUGH PROVISIONS WITHIN SECTION 111 OF THE LOCAL GOVERNMENT ACT 1972.

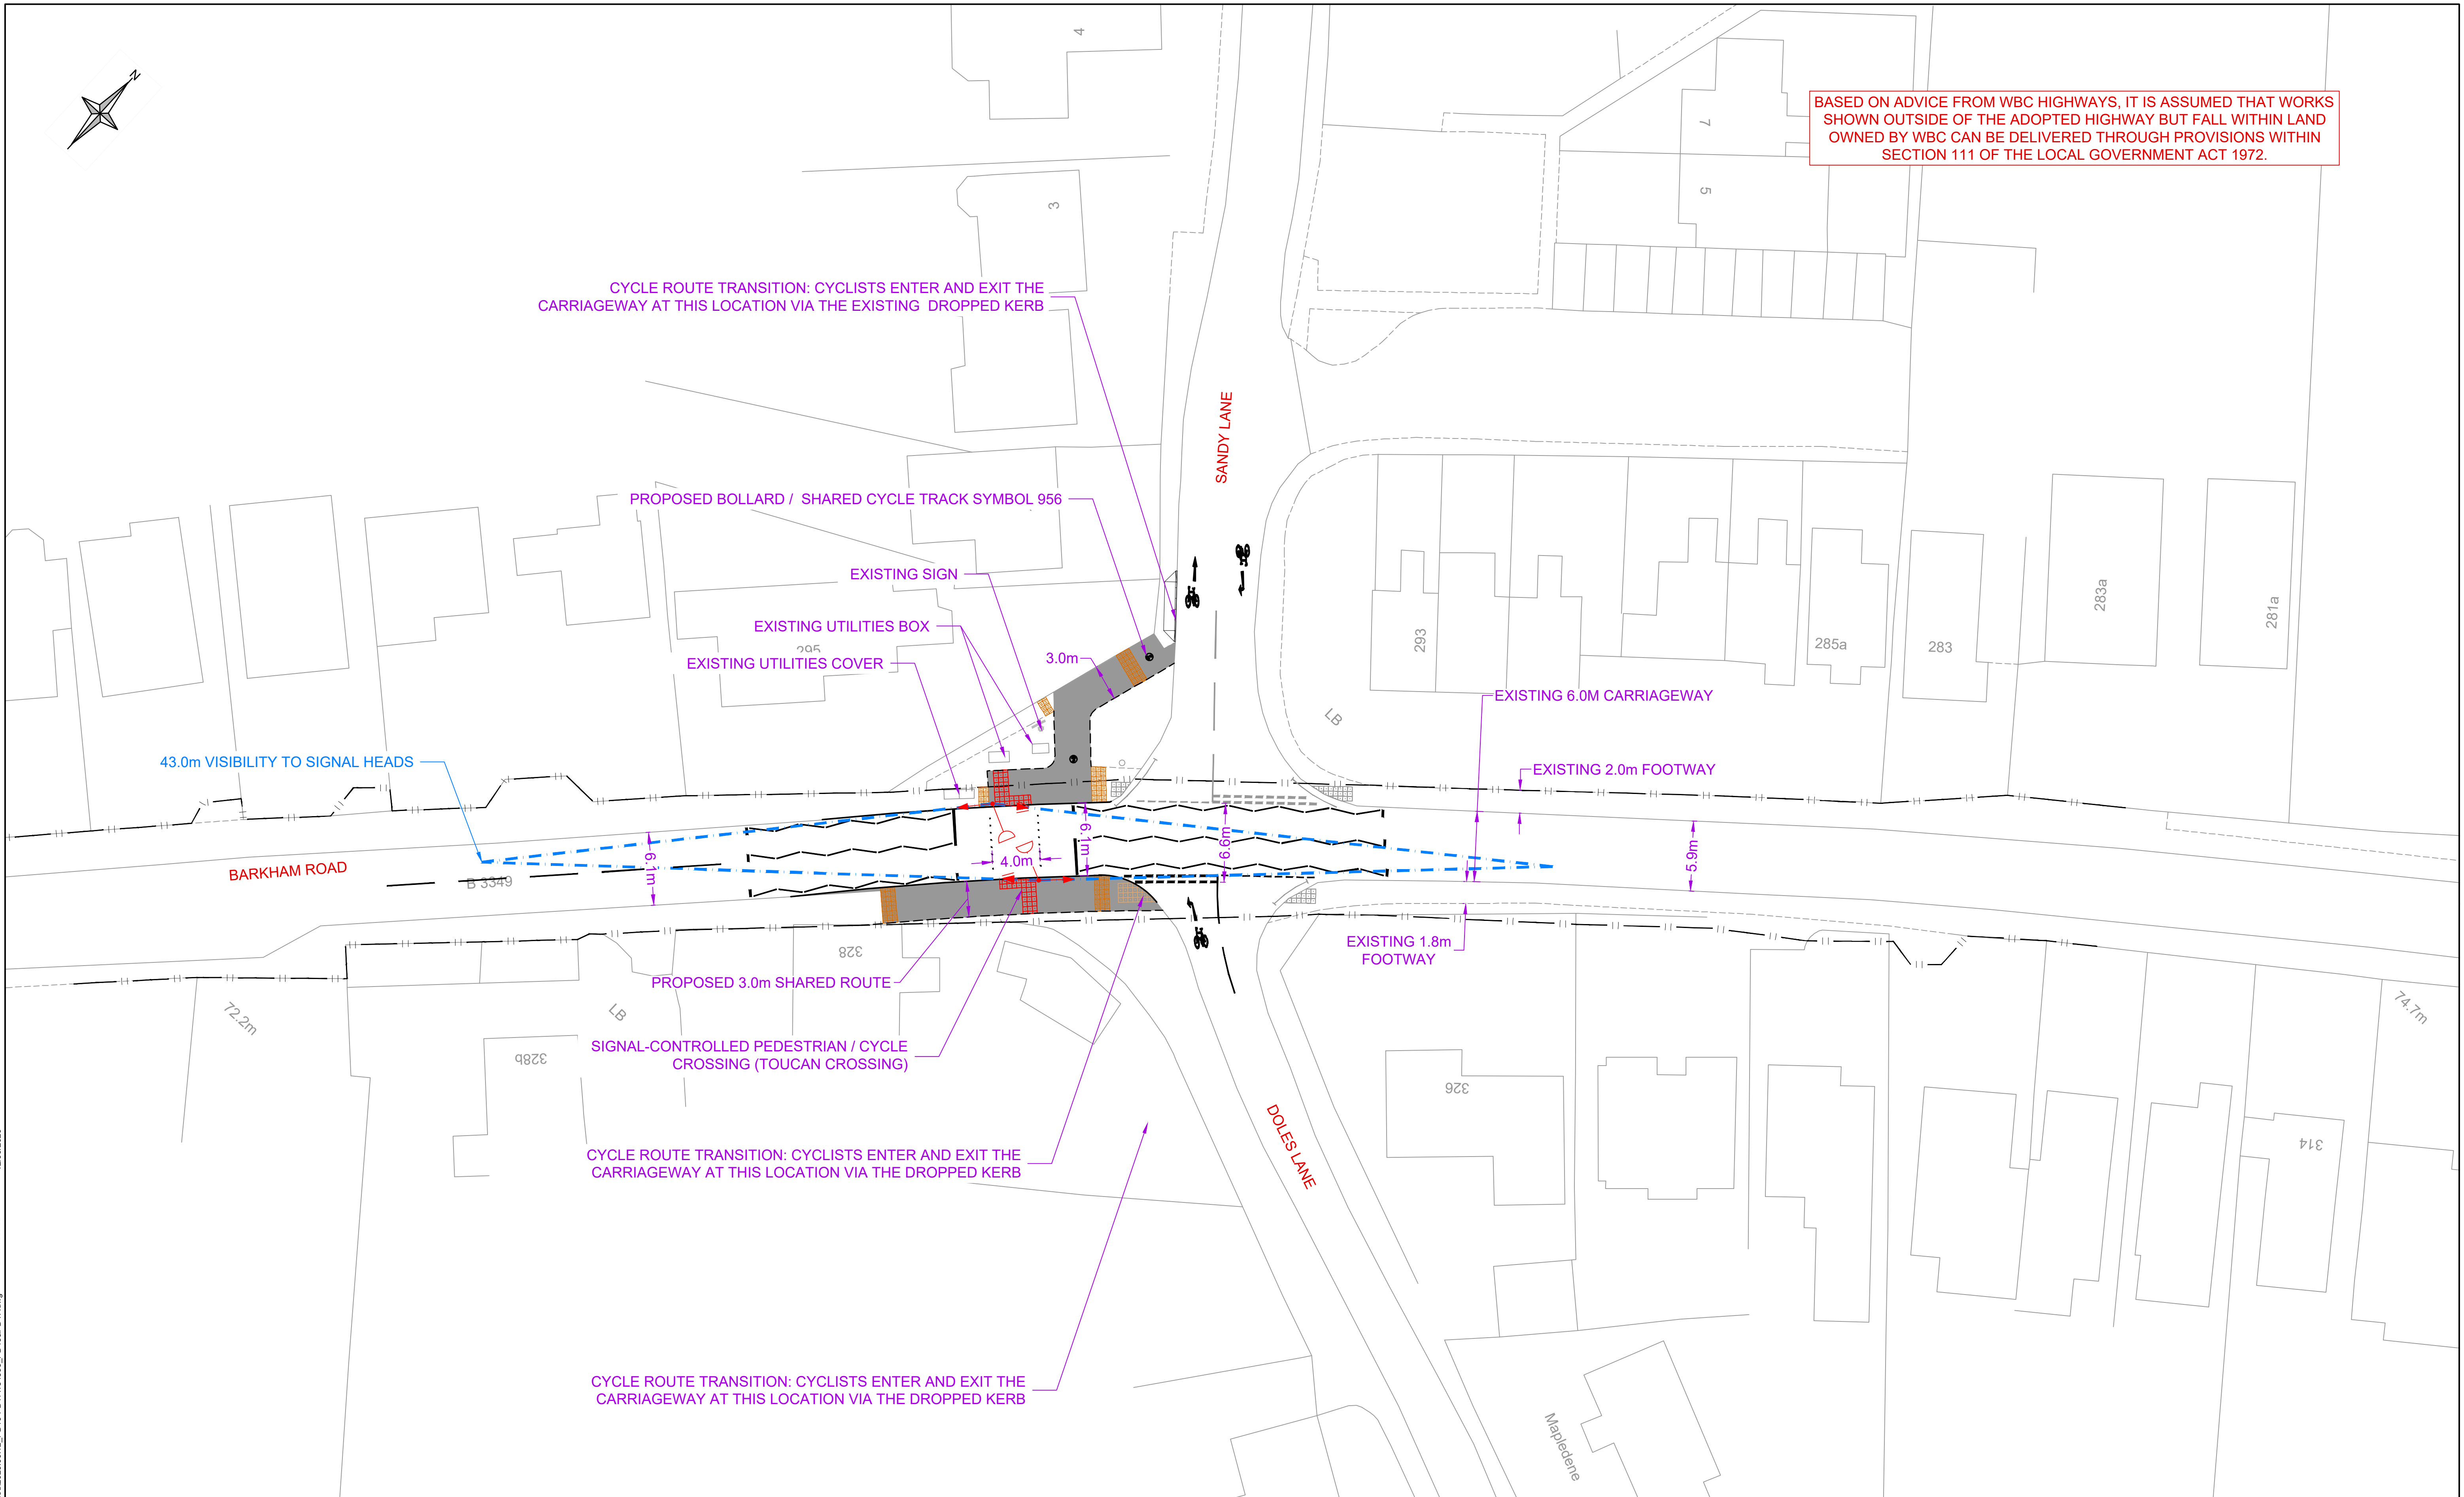

				Client DAVID WILSON HOMES (SOUTHERN)			
www.slrconsulting.com				Project DUCKS NEST FARM, ARBORFIELD			
Drawing Status & Suitability Code							
Designed SCJ	Drawn SCJ	Checked JB	Authorised N/A	Drawing Title GENERAL ARRANGEMENT – POTENTIAL CYCLE ROUTE (SANDY LANE TO DOLES LANE)			
Date 12/02/26	Date 12/02/26	Date 12/02/26	Date N/A				
Drawing Number PD17			Rev C	Scale 1:250	@ A1	SLR Project No. 184395	
Rev		Amendments	Date	By	Chk	Auth	

KEY

APPLICATION BOUNDARY

HIGHWAY BOUNDARY (INTERPRETED FROM WOKINGHAM BOROUGH COUNCIL RECORDS)



Y:\Projects\1800001\184395 - Ducks Nest Wokingham\7. Issues\2026.06.12_PD16-PD17\184395_PD16&PD17.dwg 12/06/2026