
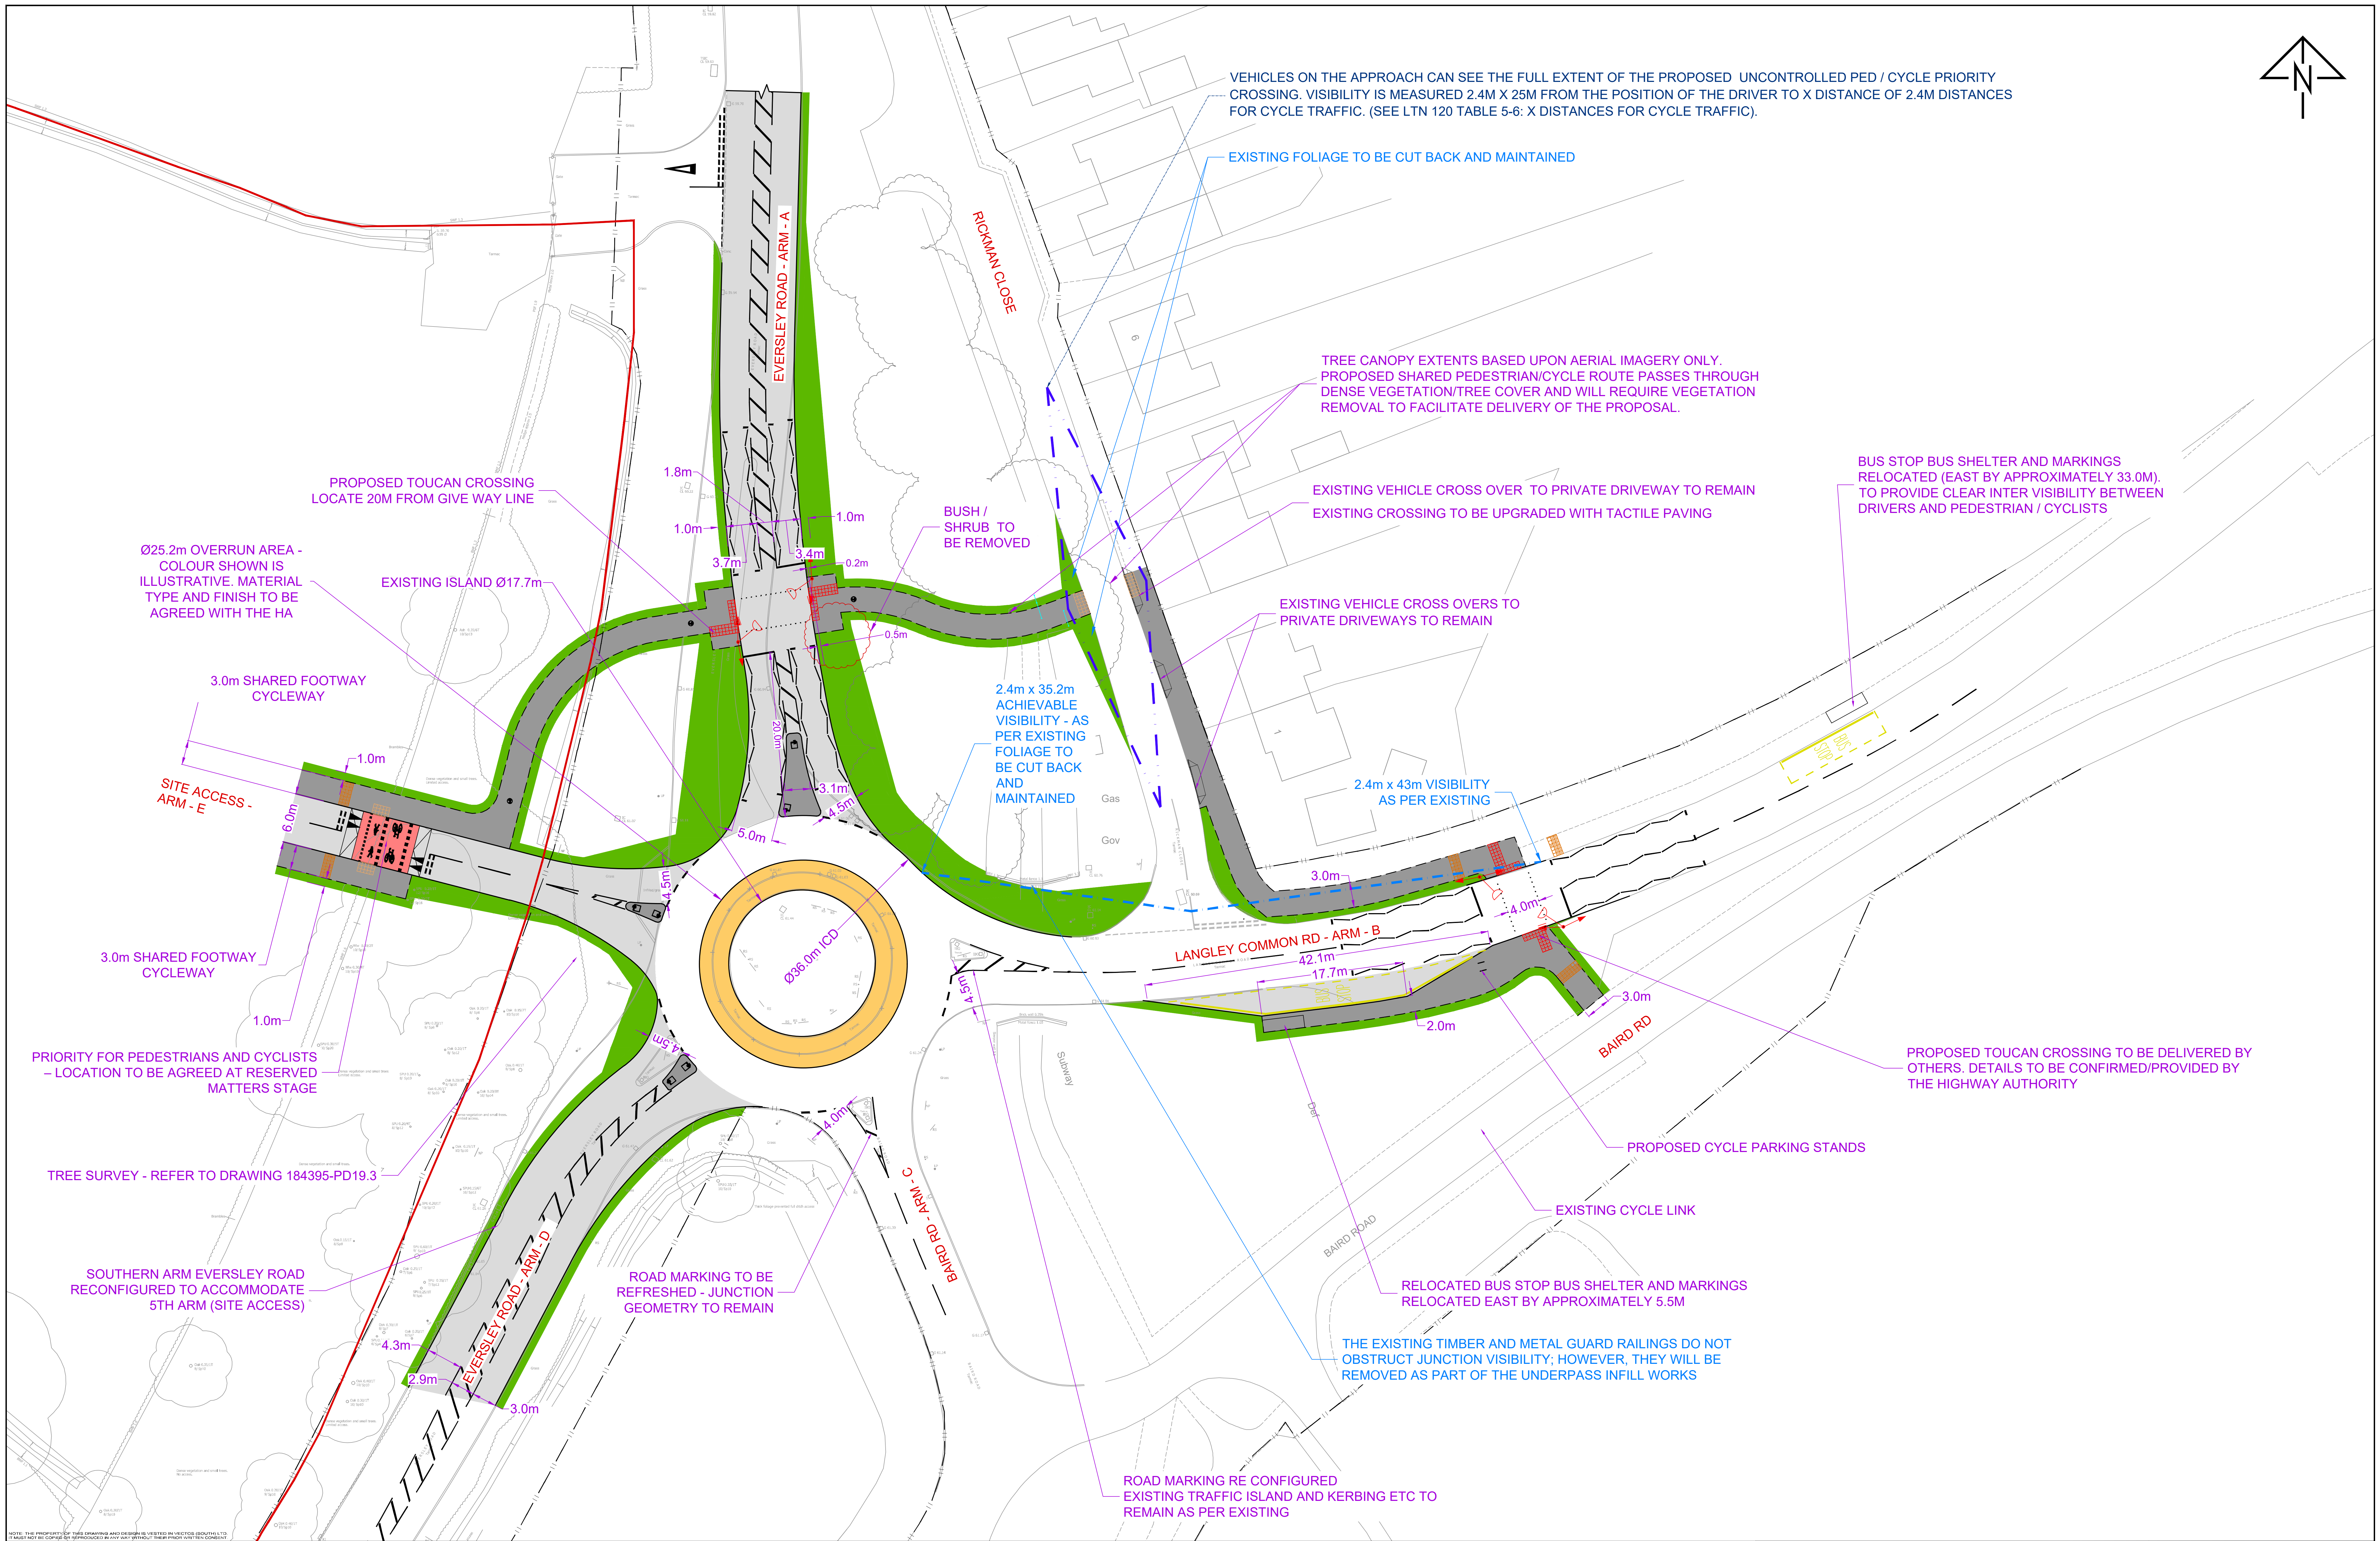


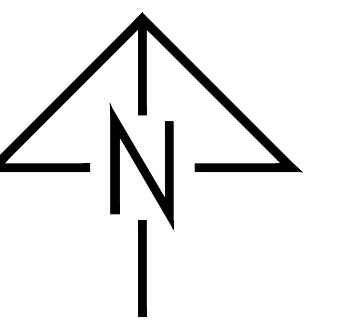

REV	DETAILS	DRAWN	CHECKED	DATE
A	UPDATED FOLLOWING HA COMMENTS	SCJ	JB	20.05.2026
B	UPDATED FOLLOWING HA COMMENTS - VISIBILITY SPLAYS SHOWN FOR PROPOSED CYCLE CROSSINGS ON RICKMAN CLOSE	SCJ	JB	11.06.2026
INFORMATION ONLY				

KEY	
	HIGHWAY BOUNDARY (INTERPRETED FROM WOKINGHAM BOROUGH COUNCIL RECORDS)
	APPLICATION AREA

PROJECT Ducks Nest Farm, Arborfield				CLIENT David Wilson Homes (Southern)	
DRAWING TITLE PROPOSED ALTERATIONS TO EXISTING ROUNDABOUT (COMPACT ROUNDABOUT 36ICD) GENERAL ARRANGEMENT					
DRAWN SCJ	CHECKED JB	DATE 15/05/26	SCALE 1:250 @ A0	DRAWING NUMBER 184395-PD19.1	REVISION B