


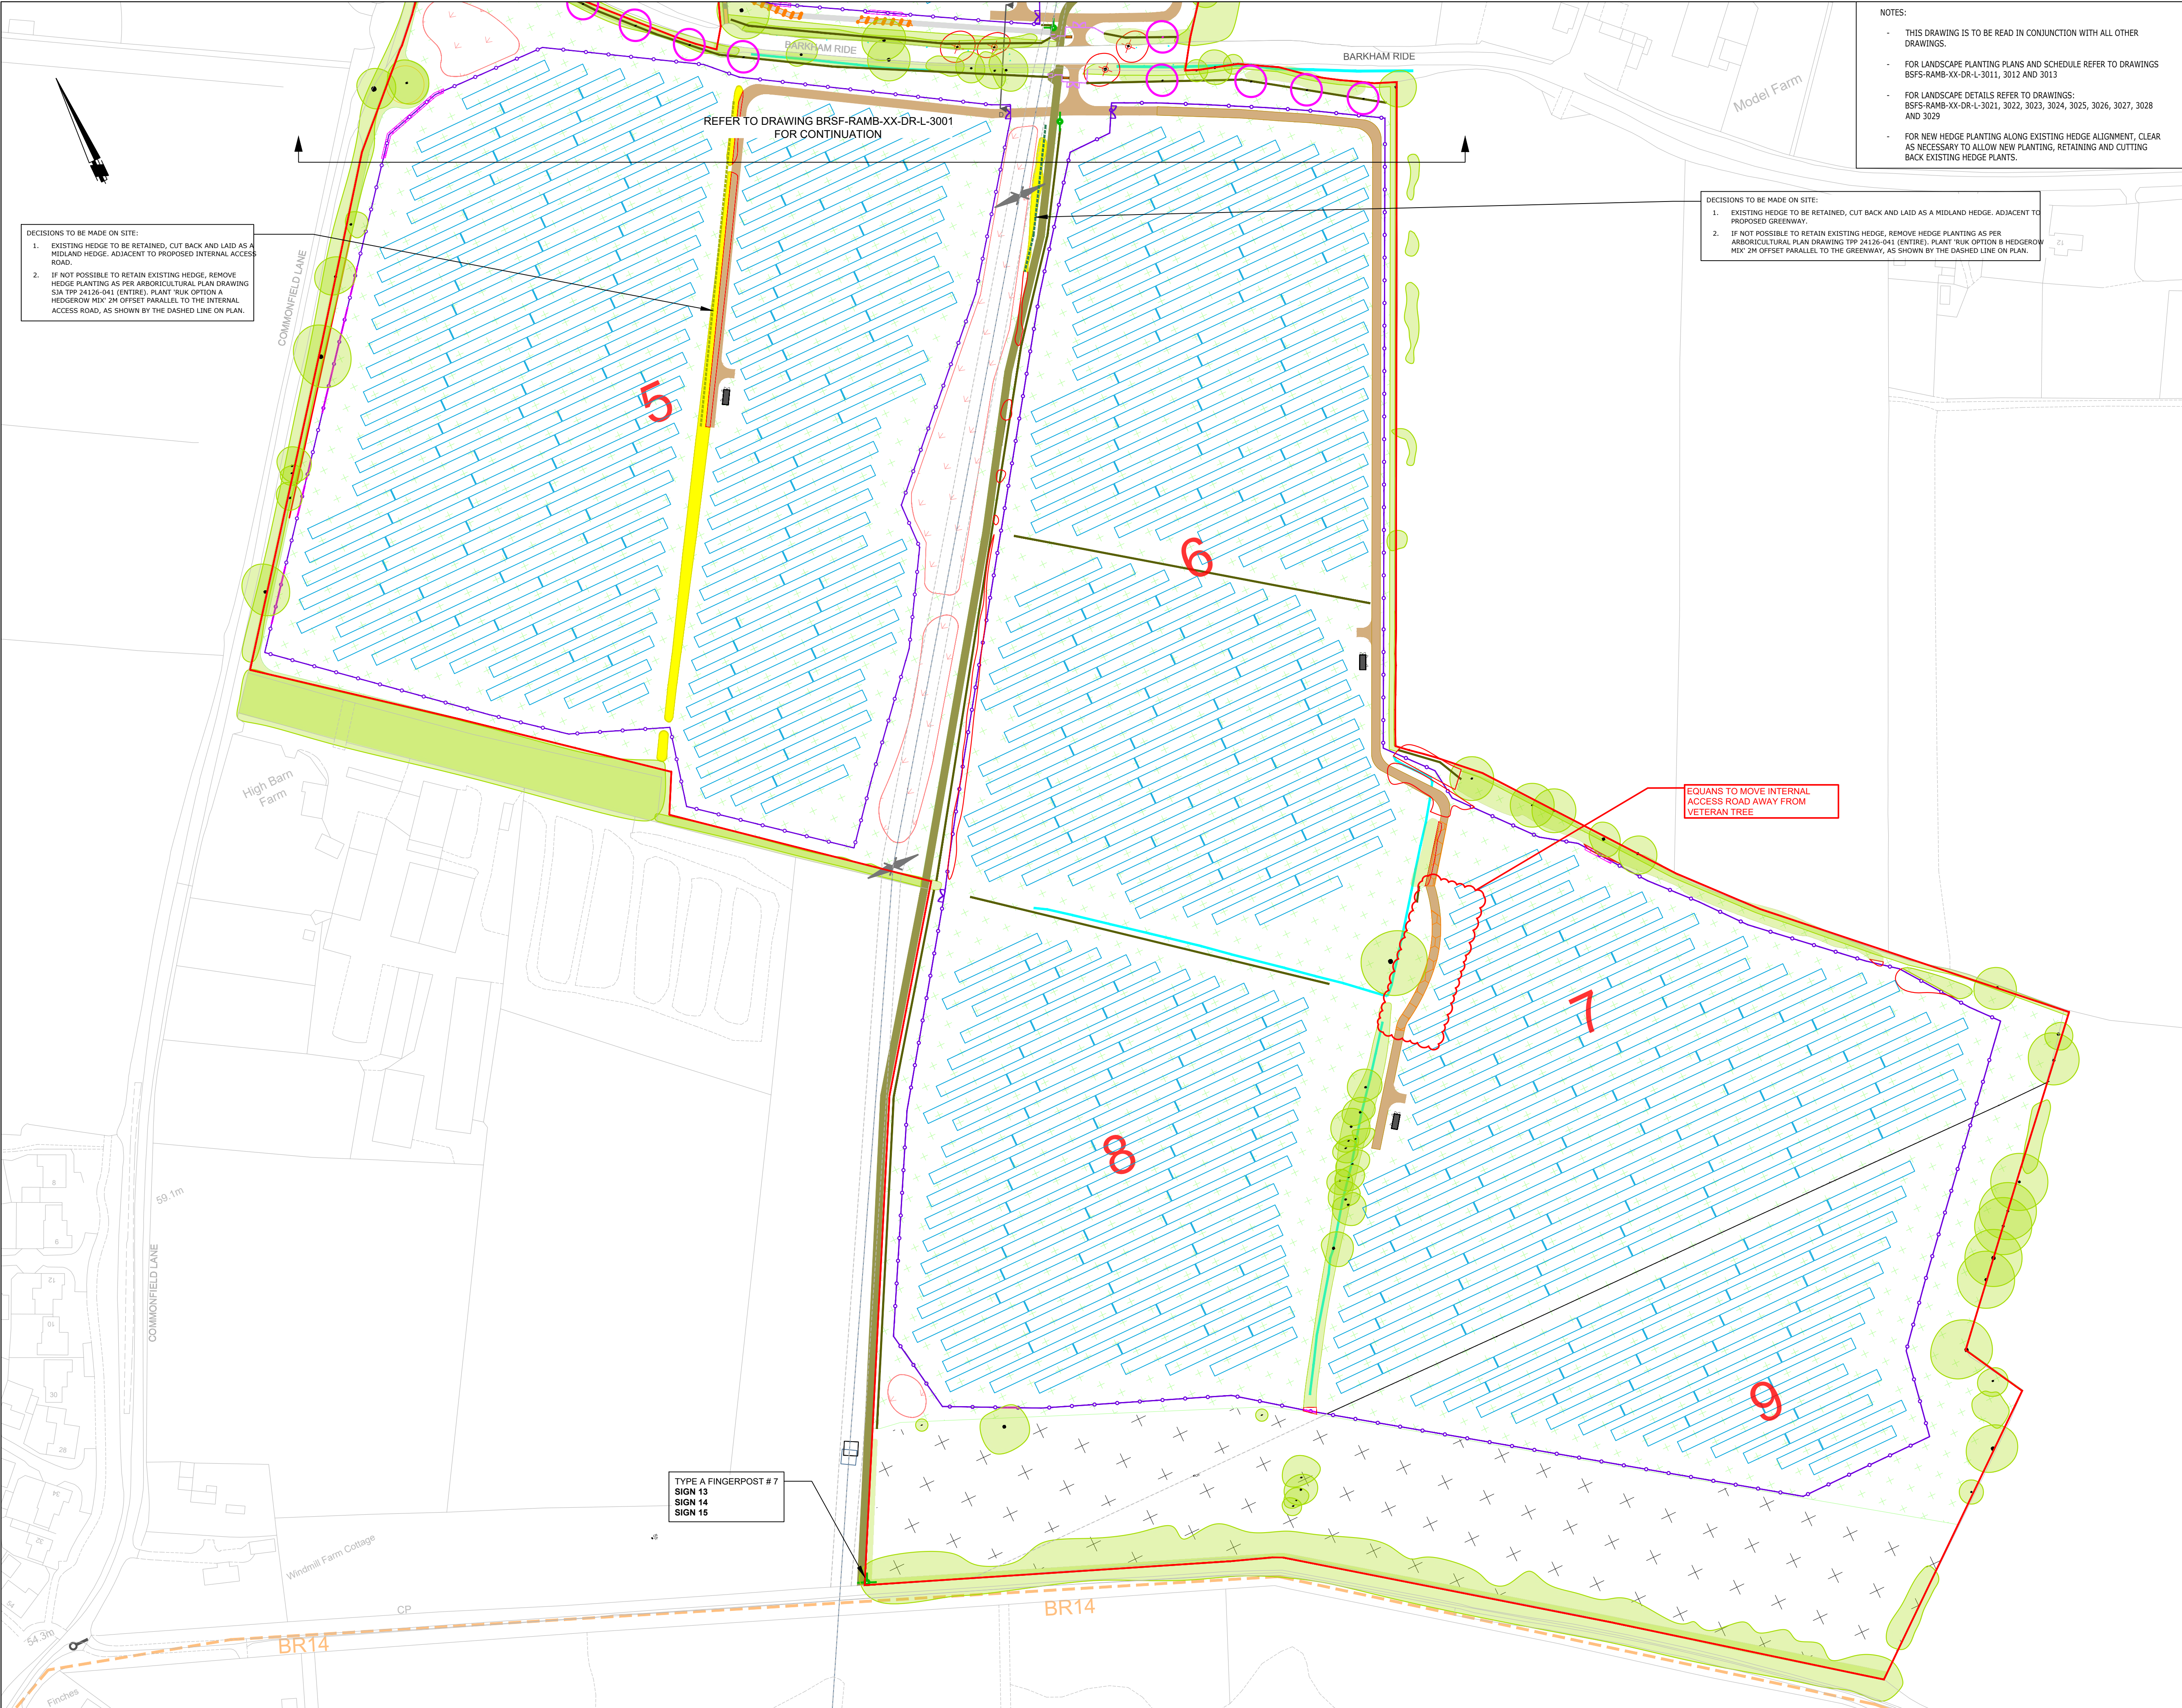

LEGEND	
	SITE BOUNDARY
	FIELD NUMBERING
	EXISTING WATERCOURSE
	EXISTING BROOK PLANTING
	EXISTING AREA - 340M2
	EXISTING VEGETATION (HEDGEROW, INDIVIDUAL TREES)
	EXISTING VEGETATION TO BE REMOVED (HEDGEROW, INDIVIDUAL TREES)
	PROPOSED INTERNAL ACCESS ROAD
	PROPOSED GREENWAY (EXCAVATION CONSTRUCTION)
	PROPOSED GREENWAY (NO DIG CONSTRUCTION)
	PROPOSED HOGGIN PATH (EXCAVATION CONSTRUCTION)
	PROPOSED HOGGIN PATH (NO DIG CONSTRUCTION)
	MANUAL EXCAVATION
	NO DIG EXTENT
	PROPOSED SECURITY FENCING
	PROPOSED BOUNDARY FENCING
	PROPOSED SECURITY GATE 01
	PROPOSED SECURITY GATE 02
	PROPOSED BROOK ENHANCEMENT MIX
	PROPOSED NATIVE PLANTING BUFFER
	PROPOSED WOODLAND CORE
	PROPOSED WOODLAND EDGE
	EXISTING MEADOW RESOWN WITH PROPOSED GENERAL PURPOSE MEADOW (EM2) AS REQUIRED.
	PROPOSED WILDFLOWER FOR CLAY SOILS (EM4)
	PROPOSED WILDFLOWERS FOR SANDY SOILS (EM7)
	PROPOSED CARBON SINK MIX
	PROPOSED NATIVE HEDGEROW
	PROPOSED OPTION A NATIVE HEDGEROW
	PROPOSED OPTION B NATIVE HEDGEROW
	EXISTING HEDGE TO BE LAID TO MIDLAND HEDGE STYLE
	PROPOSED EXTRA HEAVY STANDARD TREE
	PROPOSED STANDARD TREE
	PROPOSED FEATURE LOG HABITAT
PROW & SIGNAGE	
	PROPOSED SIGNAGE TYPE A
	PROPOSED SIGNAGE TYPE B
	EXISTING SIGNAGE

Rev	Description	Date	By	App
P01	First Issue	17.05	CHK	TM
P02	Amendments from first review	04.06	SL	IL
P03	Client Comments	11.07	LG	IL
P04	Council Comments	15.10.24	TM	IL
P05	Updated notes and key. Added labels to planting	21.10.24	LG	IL

BARKHAM_SOLAR_FARM

RAMBOLL

tel 020 7631 5291 fax 020 7323 4645 london@ramboll.co.uk
www.ramboll.co.uk

LANDSCAPE
GENERAL ARRANGEMENT
SHEET_2_OF_2

Scale: 1:1250@A1	Date: 21/10/2024	Drawn: LG	Checked: TM
Drawing No.: BFSF-RAMB-XX-DR-L-3002	Rev: P05		