
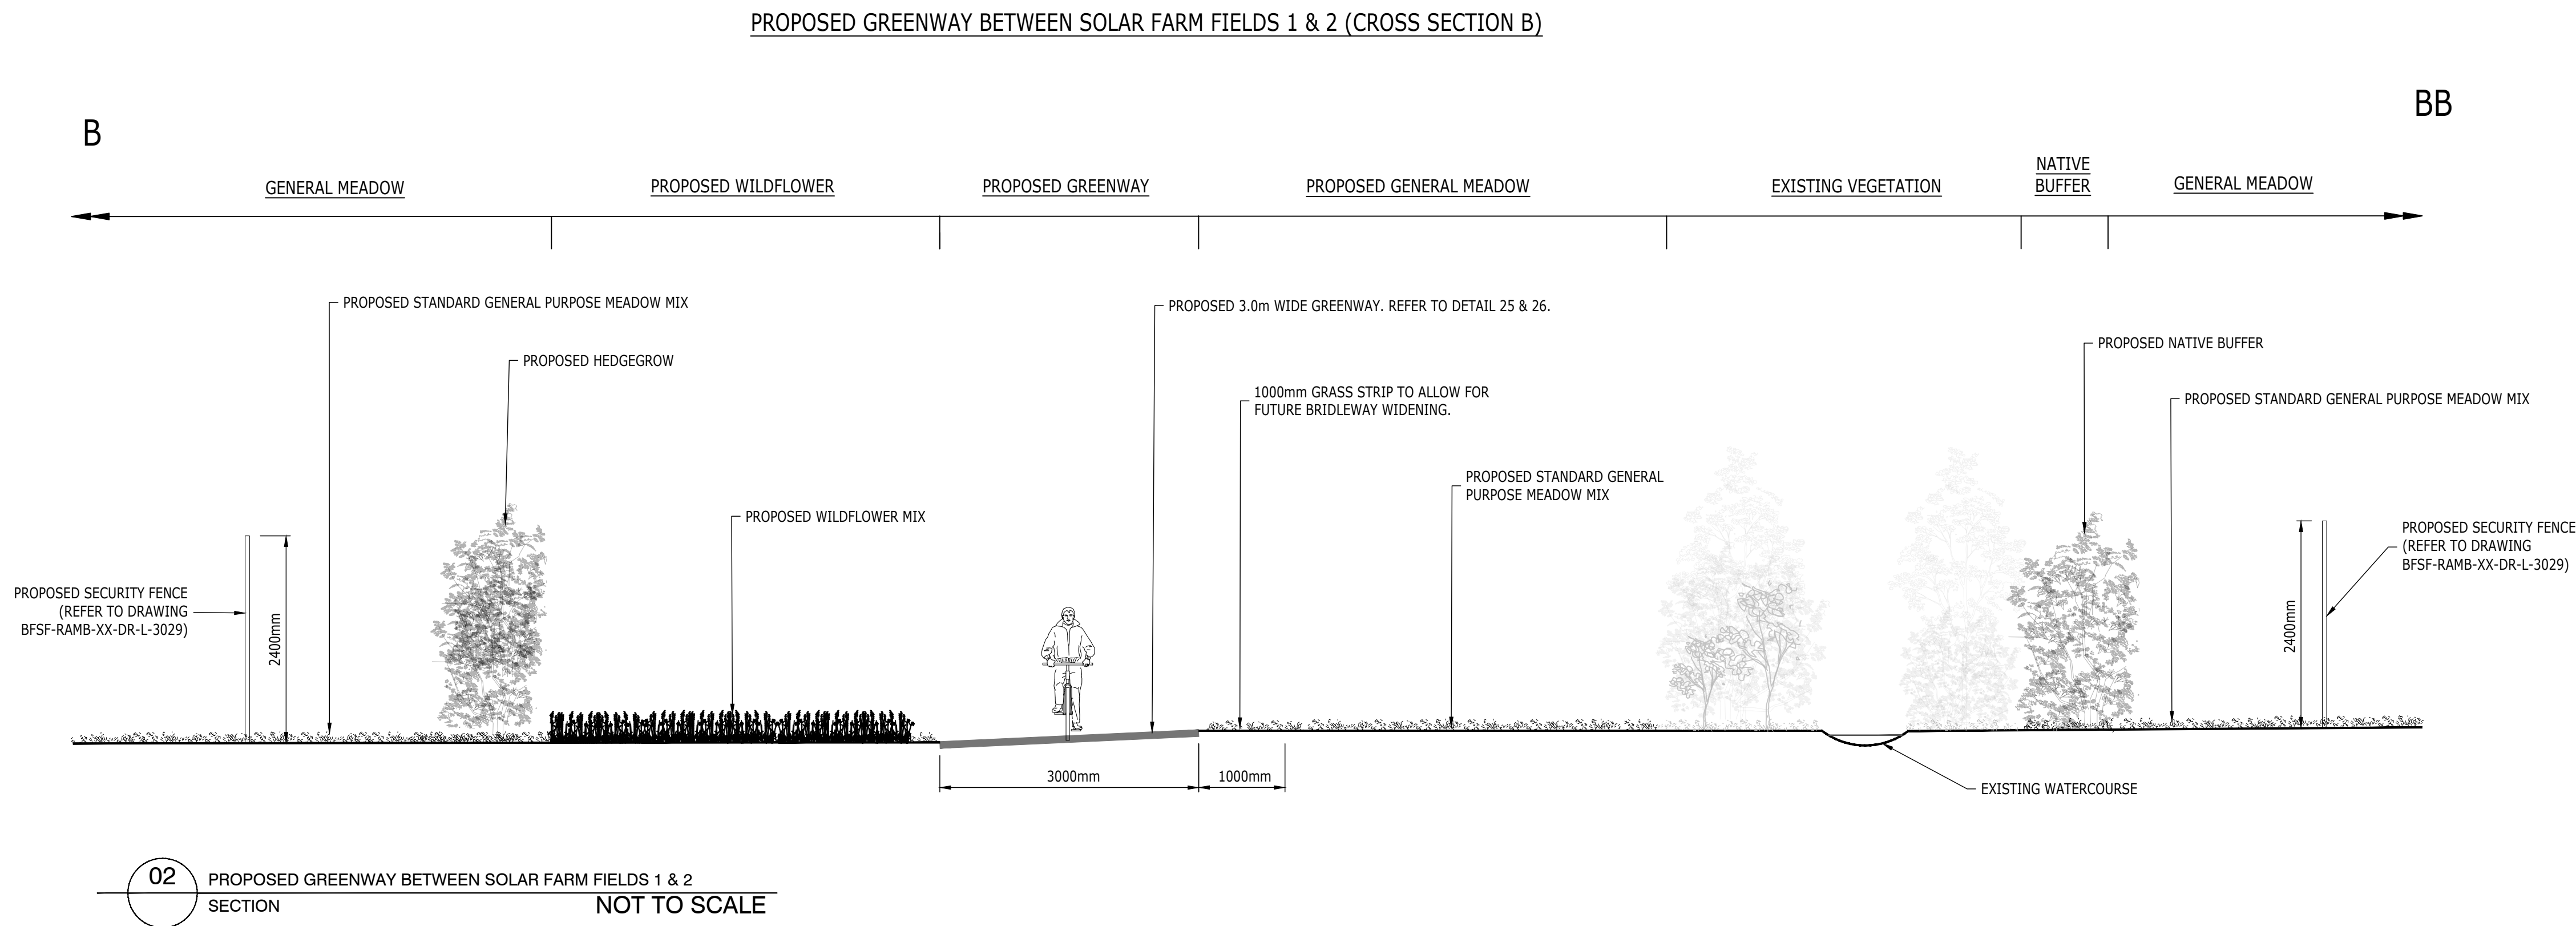


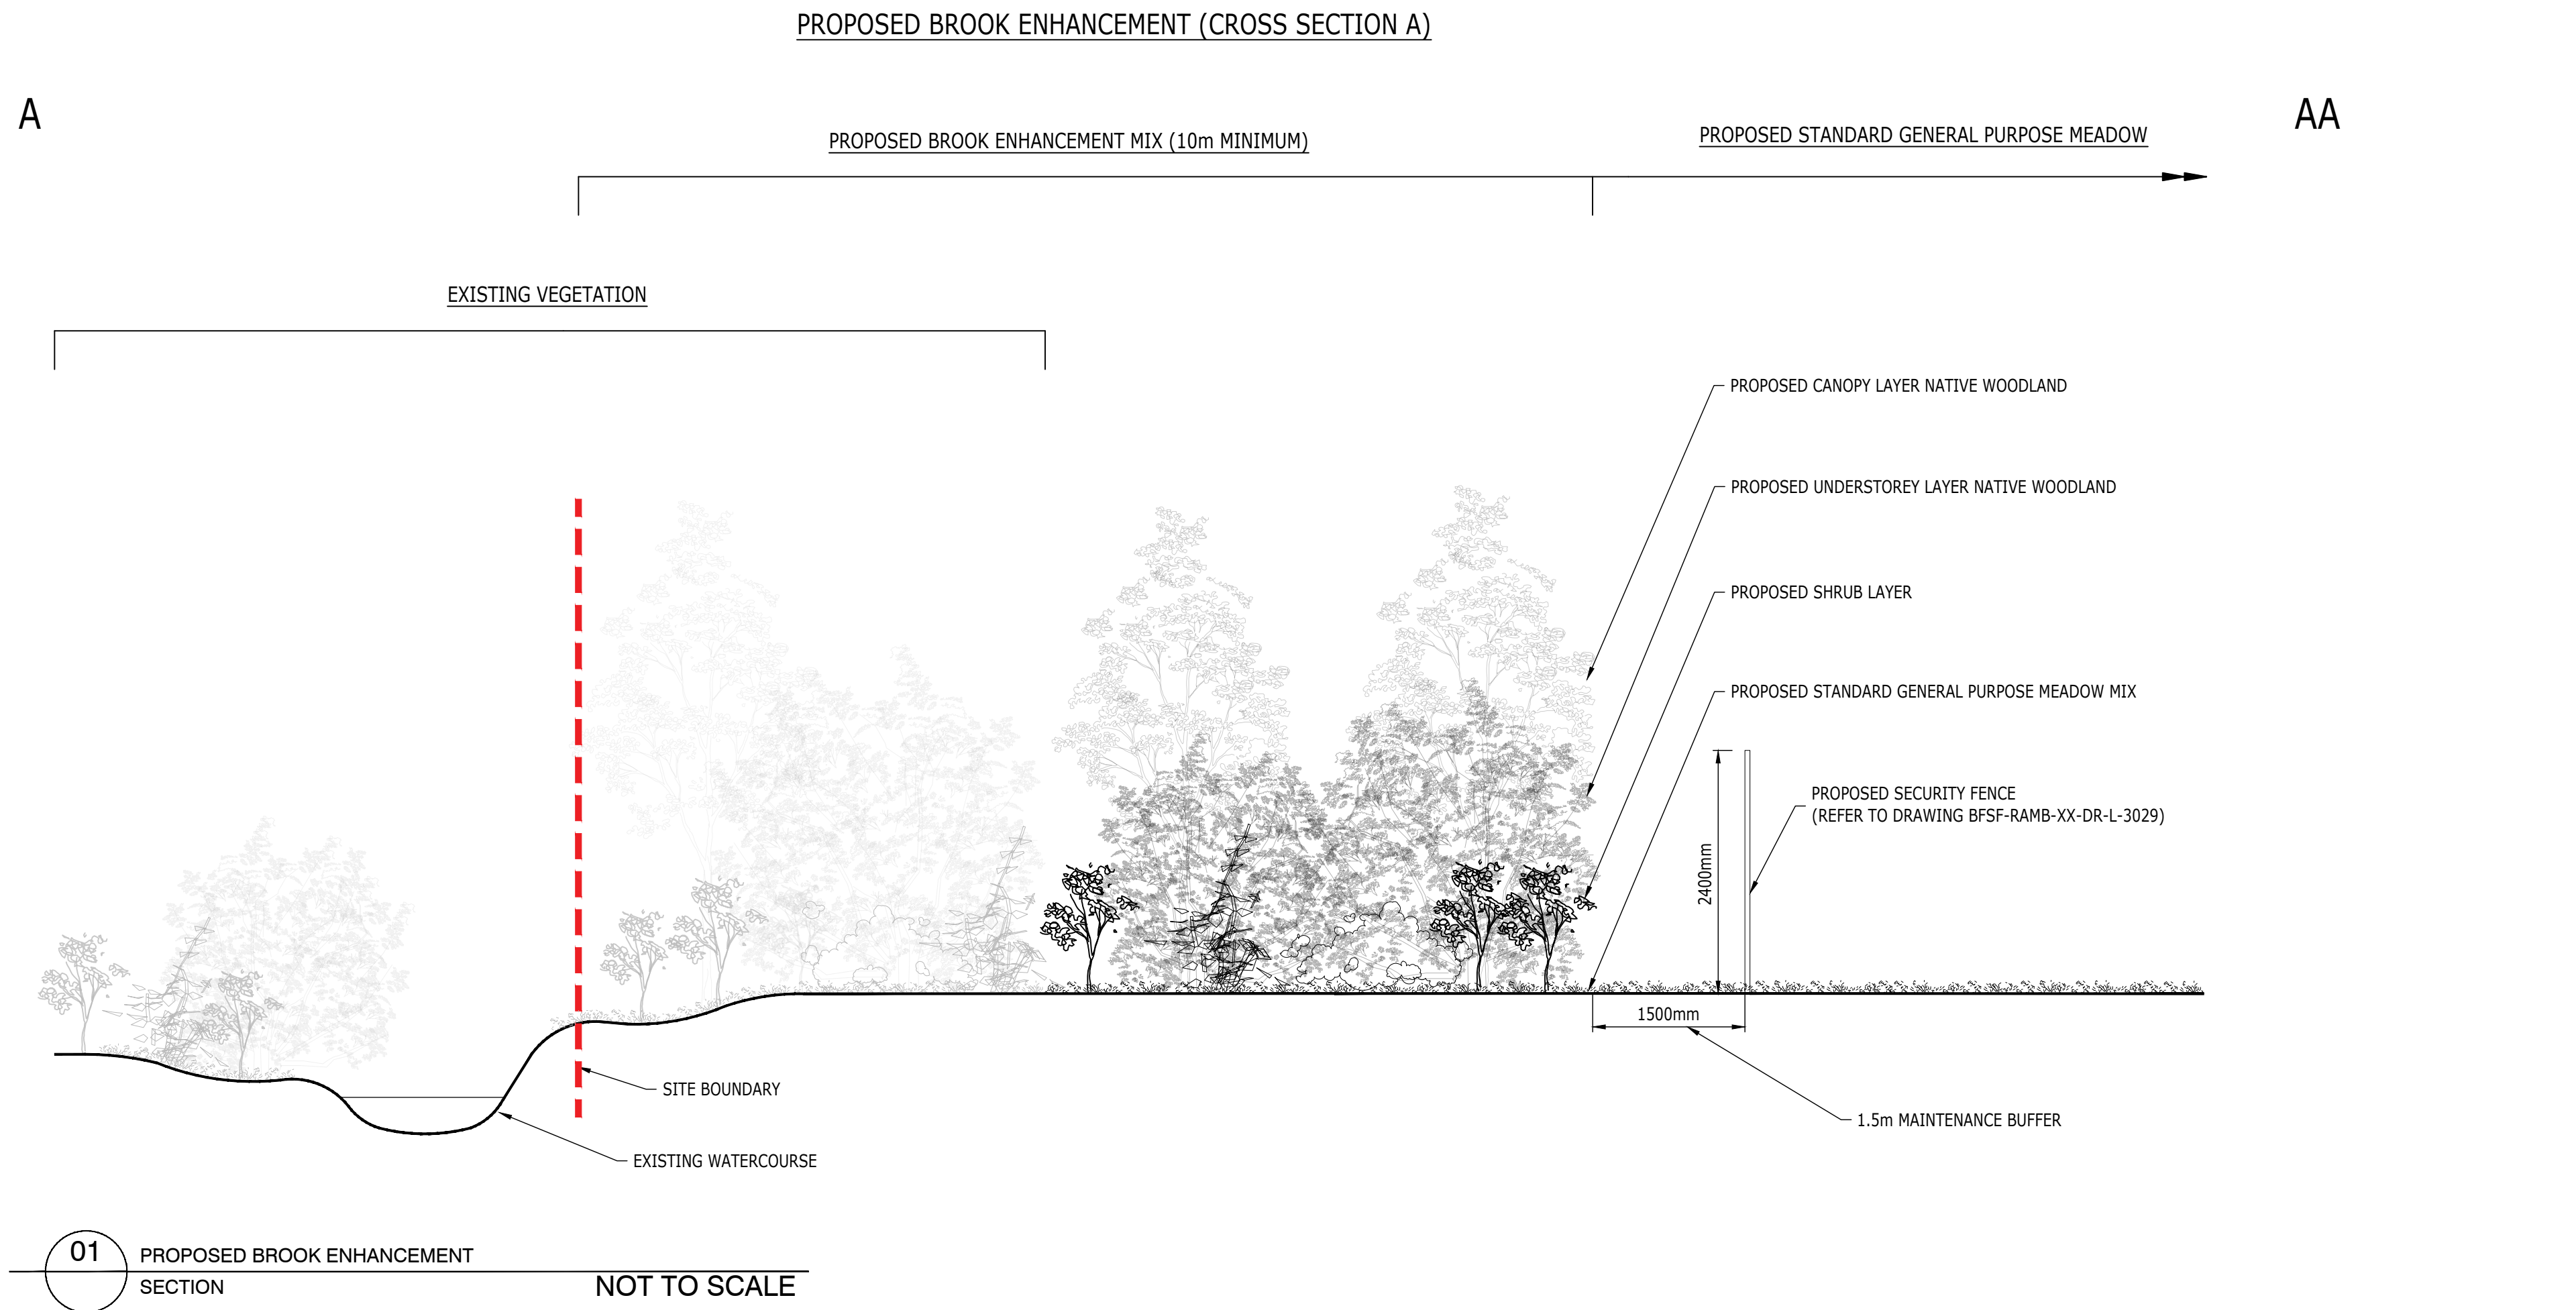

NOTES:

- DRAWING NOT TO SCALE.
- THIS DRAWING IS FOR INDICATIVE PURPOSES ONLY AND SHOULD NOT BE USED FOR CONSTRUCTION.
- THIS DRAWING IS TO BE READ IN CONJUNCTION WITH ALL OTHER DRAWINGS.
- FOR GENERAL ARRANGEMENT PLANS REFER TO DRAWINGS BFSF-RAMB-XX-DR-L-30001 AND 30002.
- FOR PLANTING PLANS AND LOCATIONS REFER TO DRAWINGS BFSF-RAMB-XX-DR-L-3011 AND 3012.
- FOR PLANTING SCHEDULE REFER TO DRAWING BFSF-RAMB-XX-DR-L-3013.
- FOR SECURITY FENCING DETAILS REFER TO DRAWING BFSF-RAMB-XX-DR-L-3029.
- FOR GREENWAY DETAIL REFER TO DRAWING BFSF-RAMB-XX-DR-L-3026.

Rev	Description	Date	By	App
P01	First Issue	17.05	SL	TM
P02	Amendments from first review	04.06	SL	TM
P03	Amendments from WBC comments	14.10	SL	TM
			AB	
			LG	

BARKHAM_SOLAR_FARM

RAMBOLL

tel 020 7631 5291 fax 020 7323 4645 london@ramboll.co.uk
www.ramboll.co.uk

LANDSCAPE_DETAILS
SHEET_1_OF_9

Scale:	Date:	Drawn:	Checked:
AS_SHOWN	14/10/2024	SCL	TM
Drawing No.:	Rev:		
BFSF-RAMB-XX-DR-L-3021	P03		