


Proposed Plan

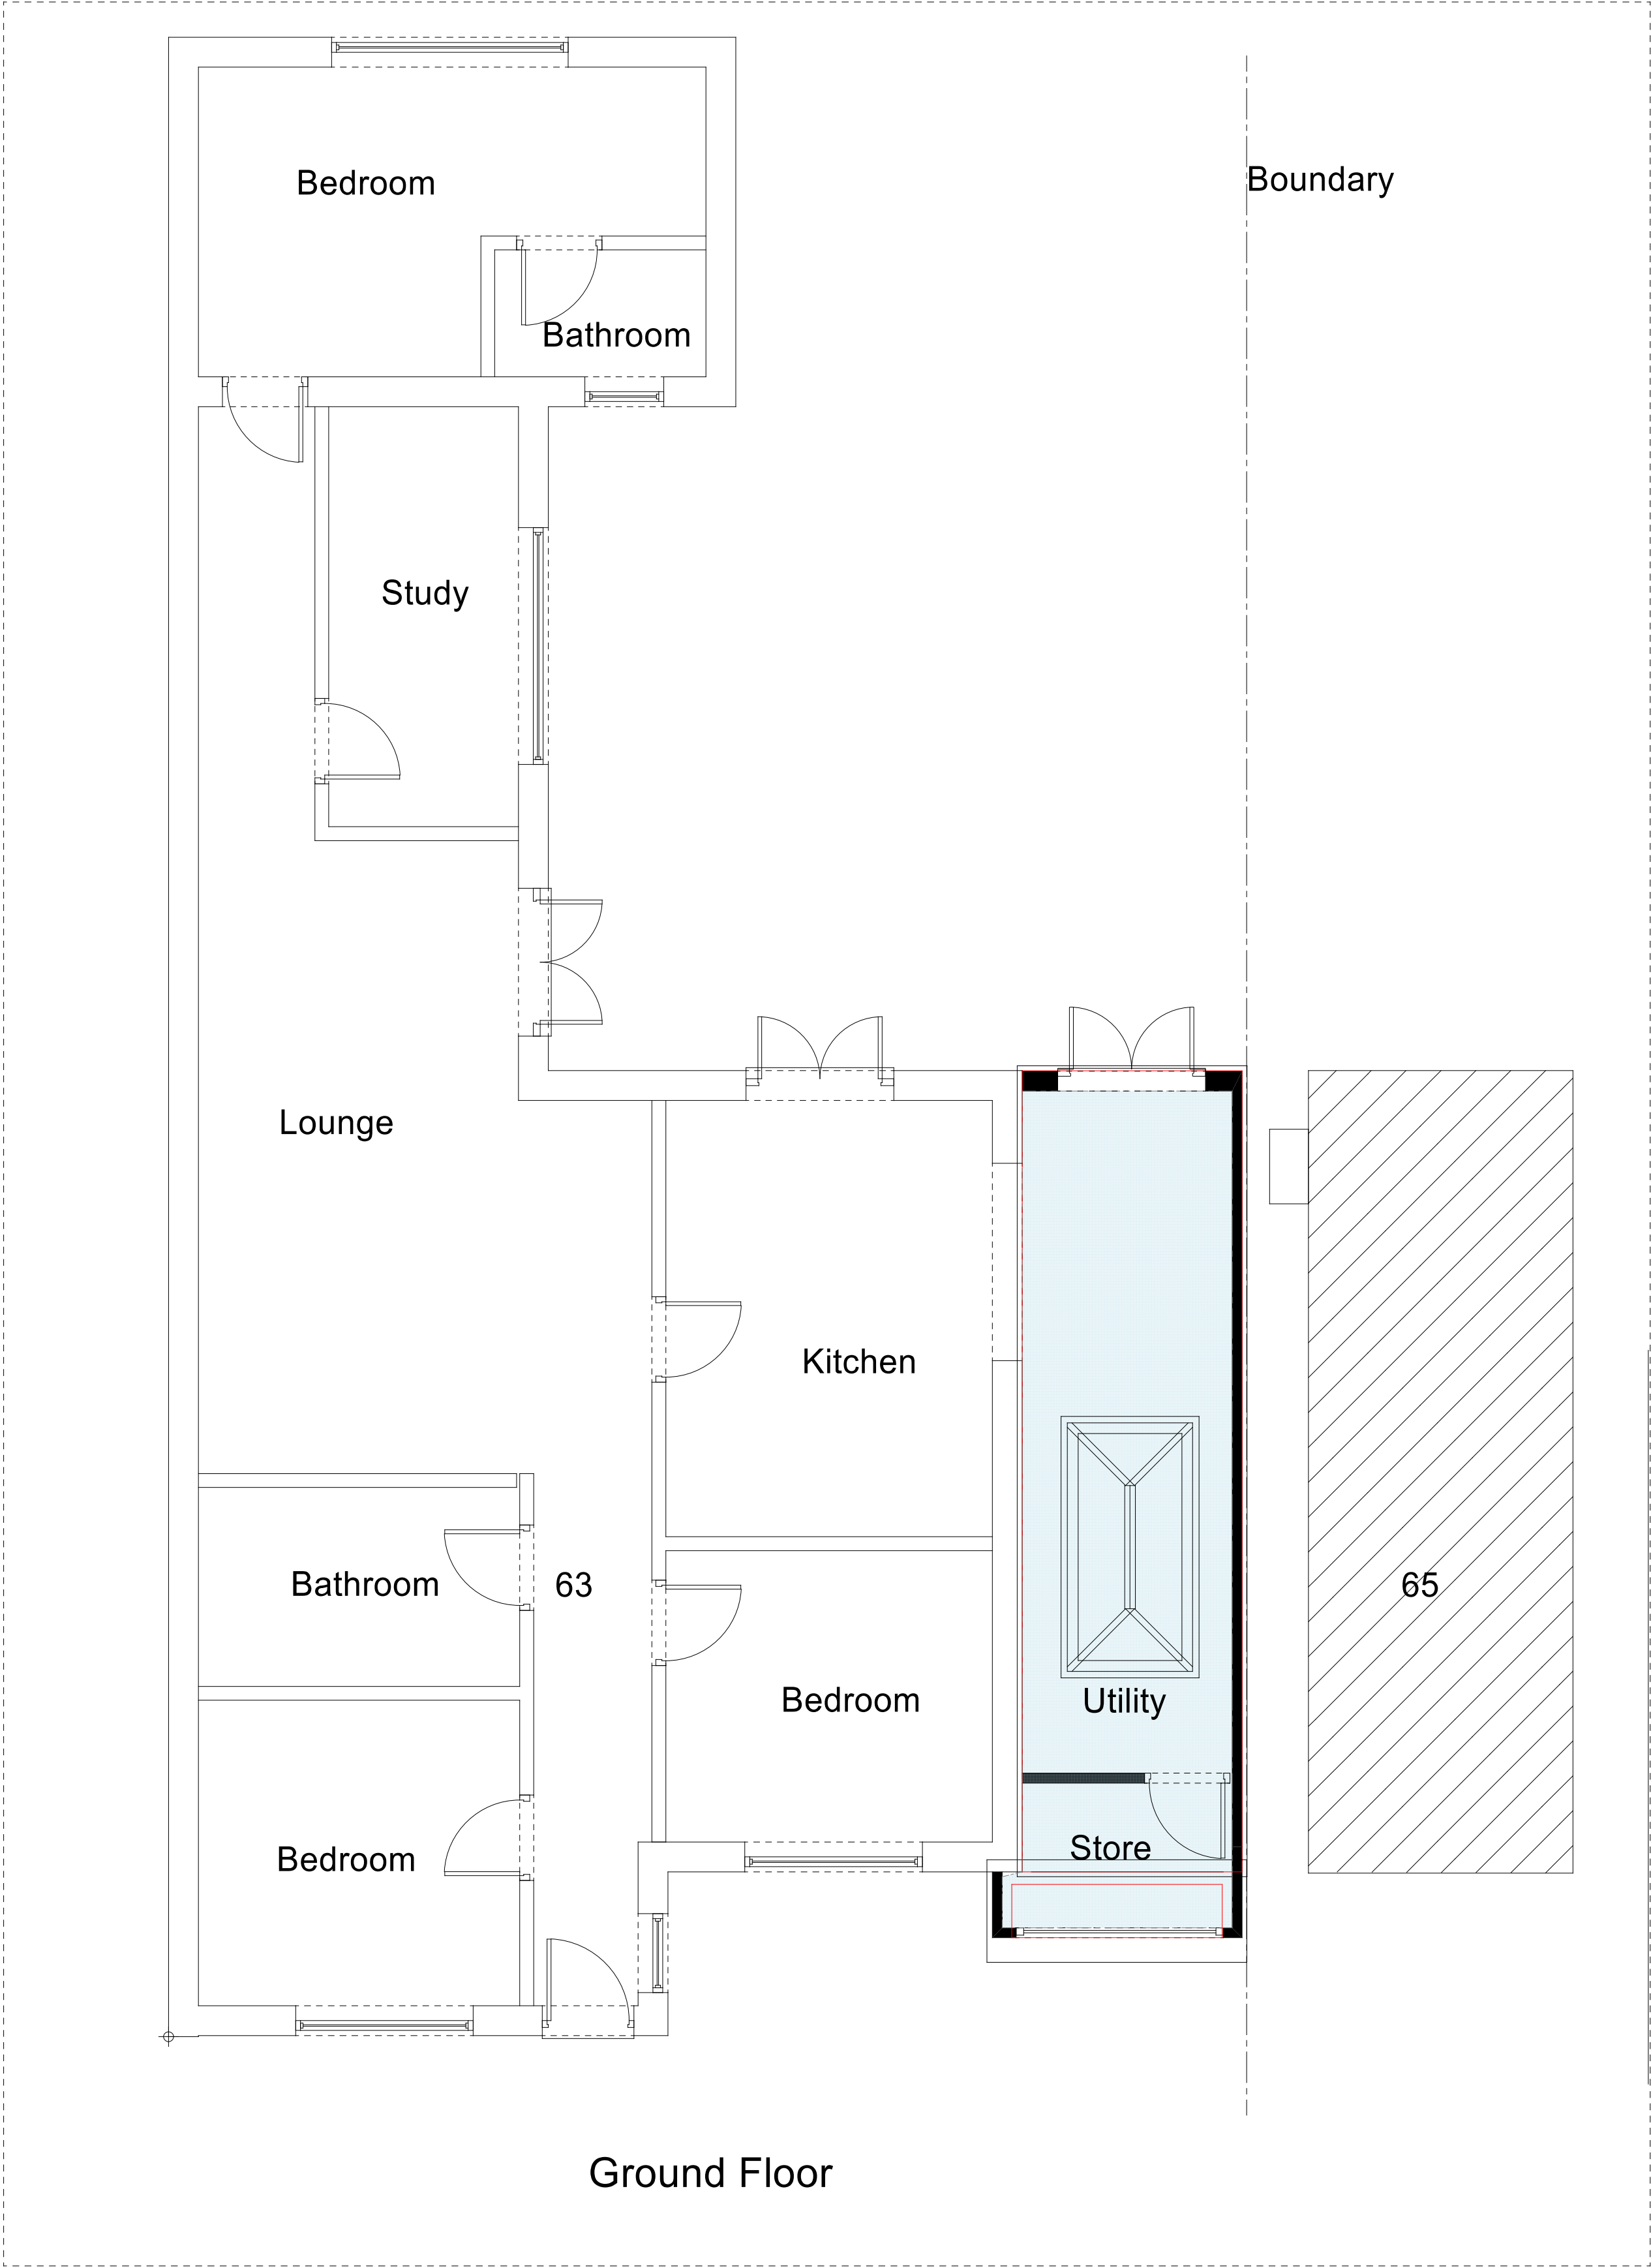

Notes

Cantley Design

Cantley Design

Project
Conversion
63 Mill Lane
Earley
RG6 7JF
Drawing Title
proposed
Client
Mr and Mrs McKeever
Drawing No.
01/2/2025/RDO/nco/PP/D3
Date
Feb 25
Scale
1:50
Drawn by
Bob Owles
Checked by
NCO

Page Size - A1 3000 mm

Cantley Drawing Services
20 Cantley Crescent
Wokingham
RG41 1NX
0781 803 2212

Page Size - A1
1: 50 @ A1

