


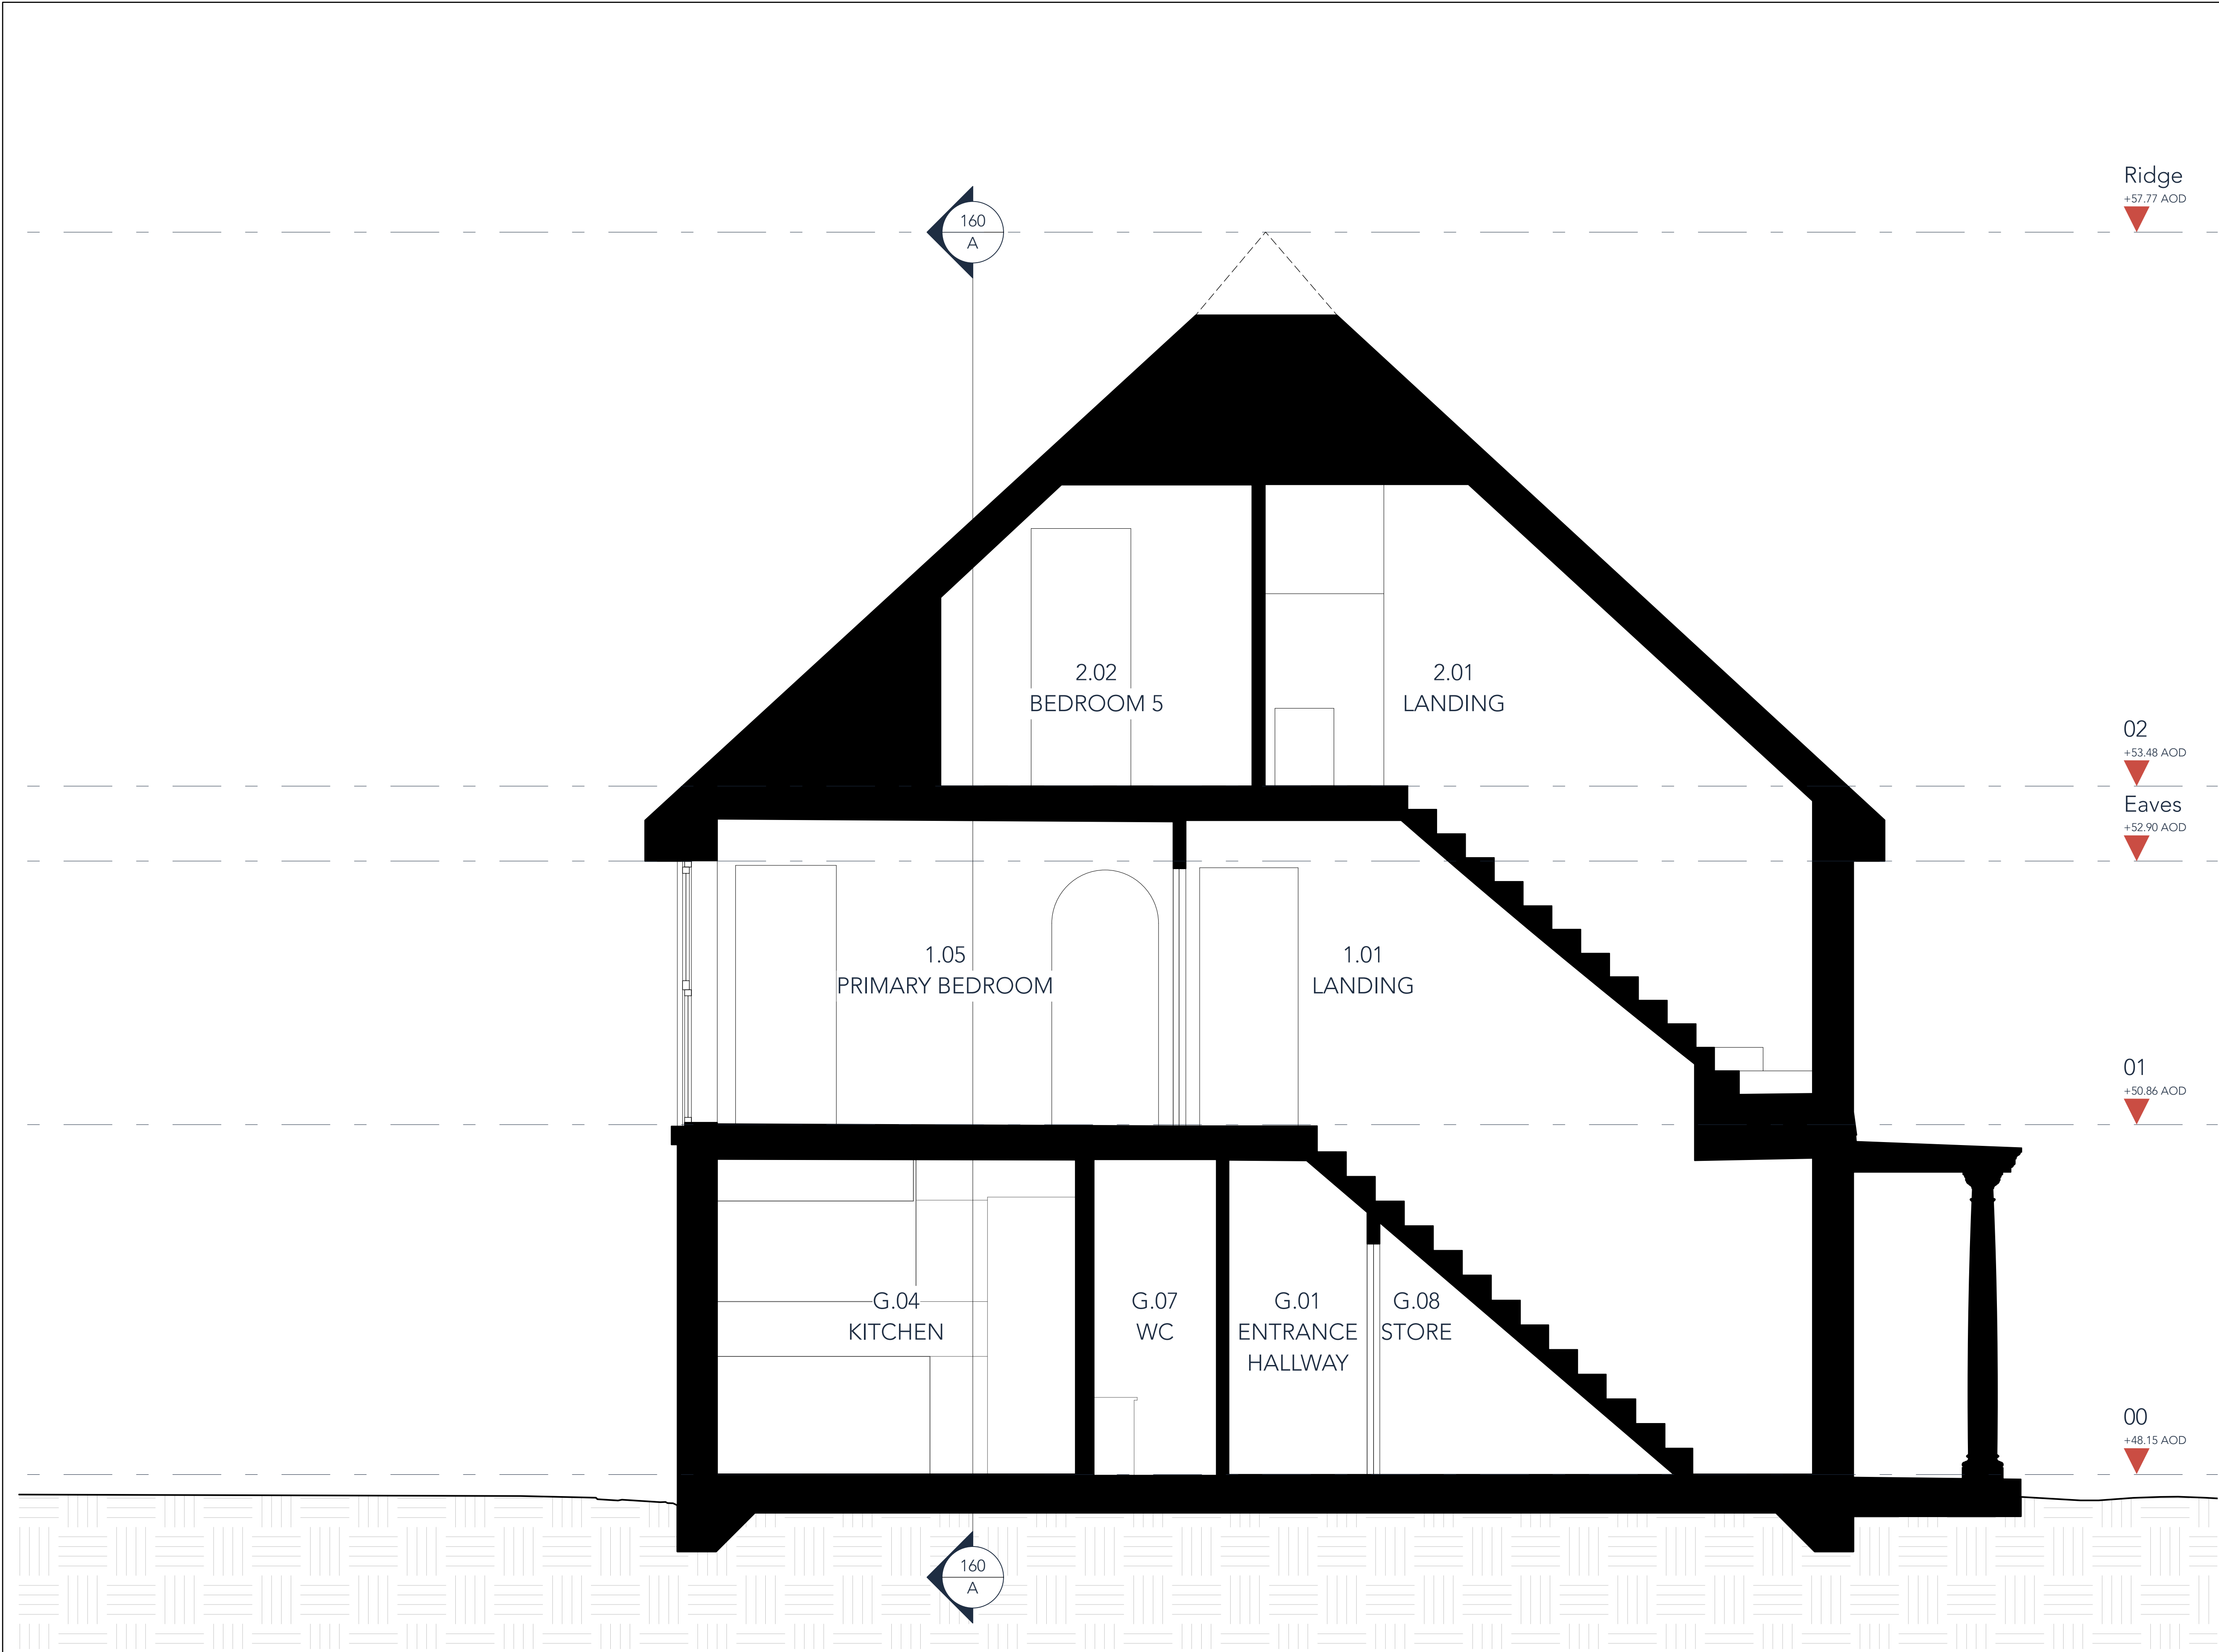

KEY

B
A

17/02/2025
21/12/2024

SRH
SRH

Issued for PLANNING
Pre App Submission

revision	date	check	description
01			

1:25 @ A1 / 1:50 @ A3

STUDIO

DO NOT SCALE FROM THIS DRAWING. All dimensions and levels to be checked on site prior to commencement of any works and/or preparation of shop drawings. Any discrepancies in coordinates, levels or dimensions must be reported to the Architect immediately. This drawing is to be read in conjunction with all relevant Architect's drawings, specifications and other Consultant's information.

project title
Warren Lodge

drawing title/location
Existing Section BB

prepared on behalf of
Lindsey Morrow + Alun Lloyd

stage	3					
date	12/12/2024					
scale	size	status	revision			
1:25	A1	S0: For review & comment	B			
project no	orig	funct	spatial	form	disc	number
J24009	HAK	XX	BB	DR	A	0161