


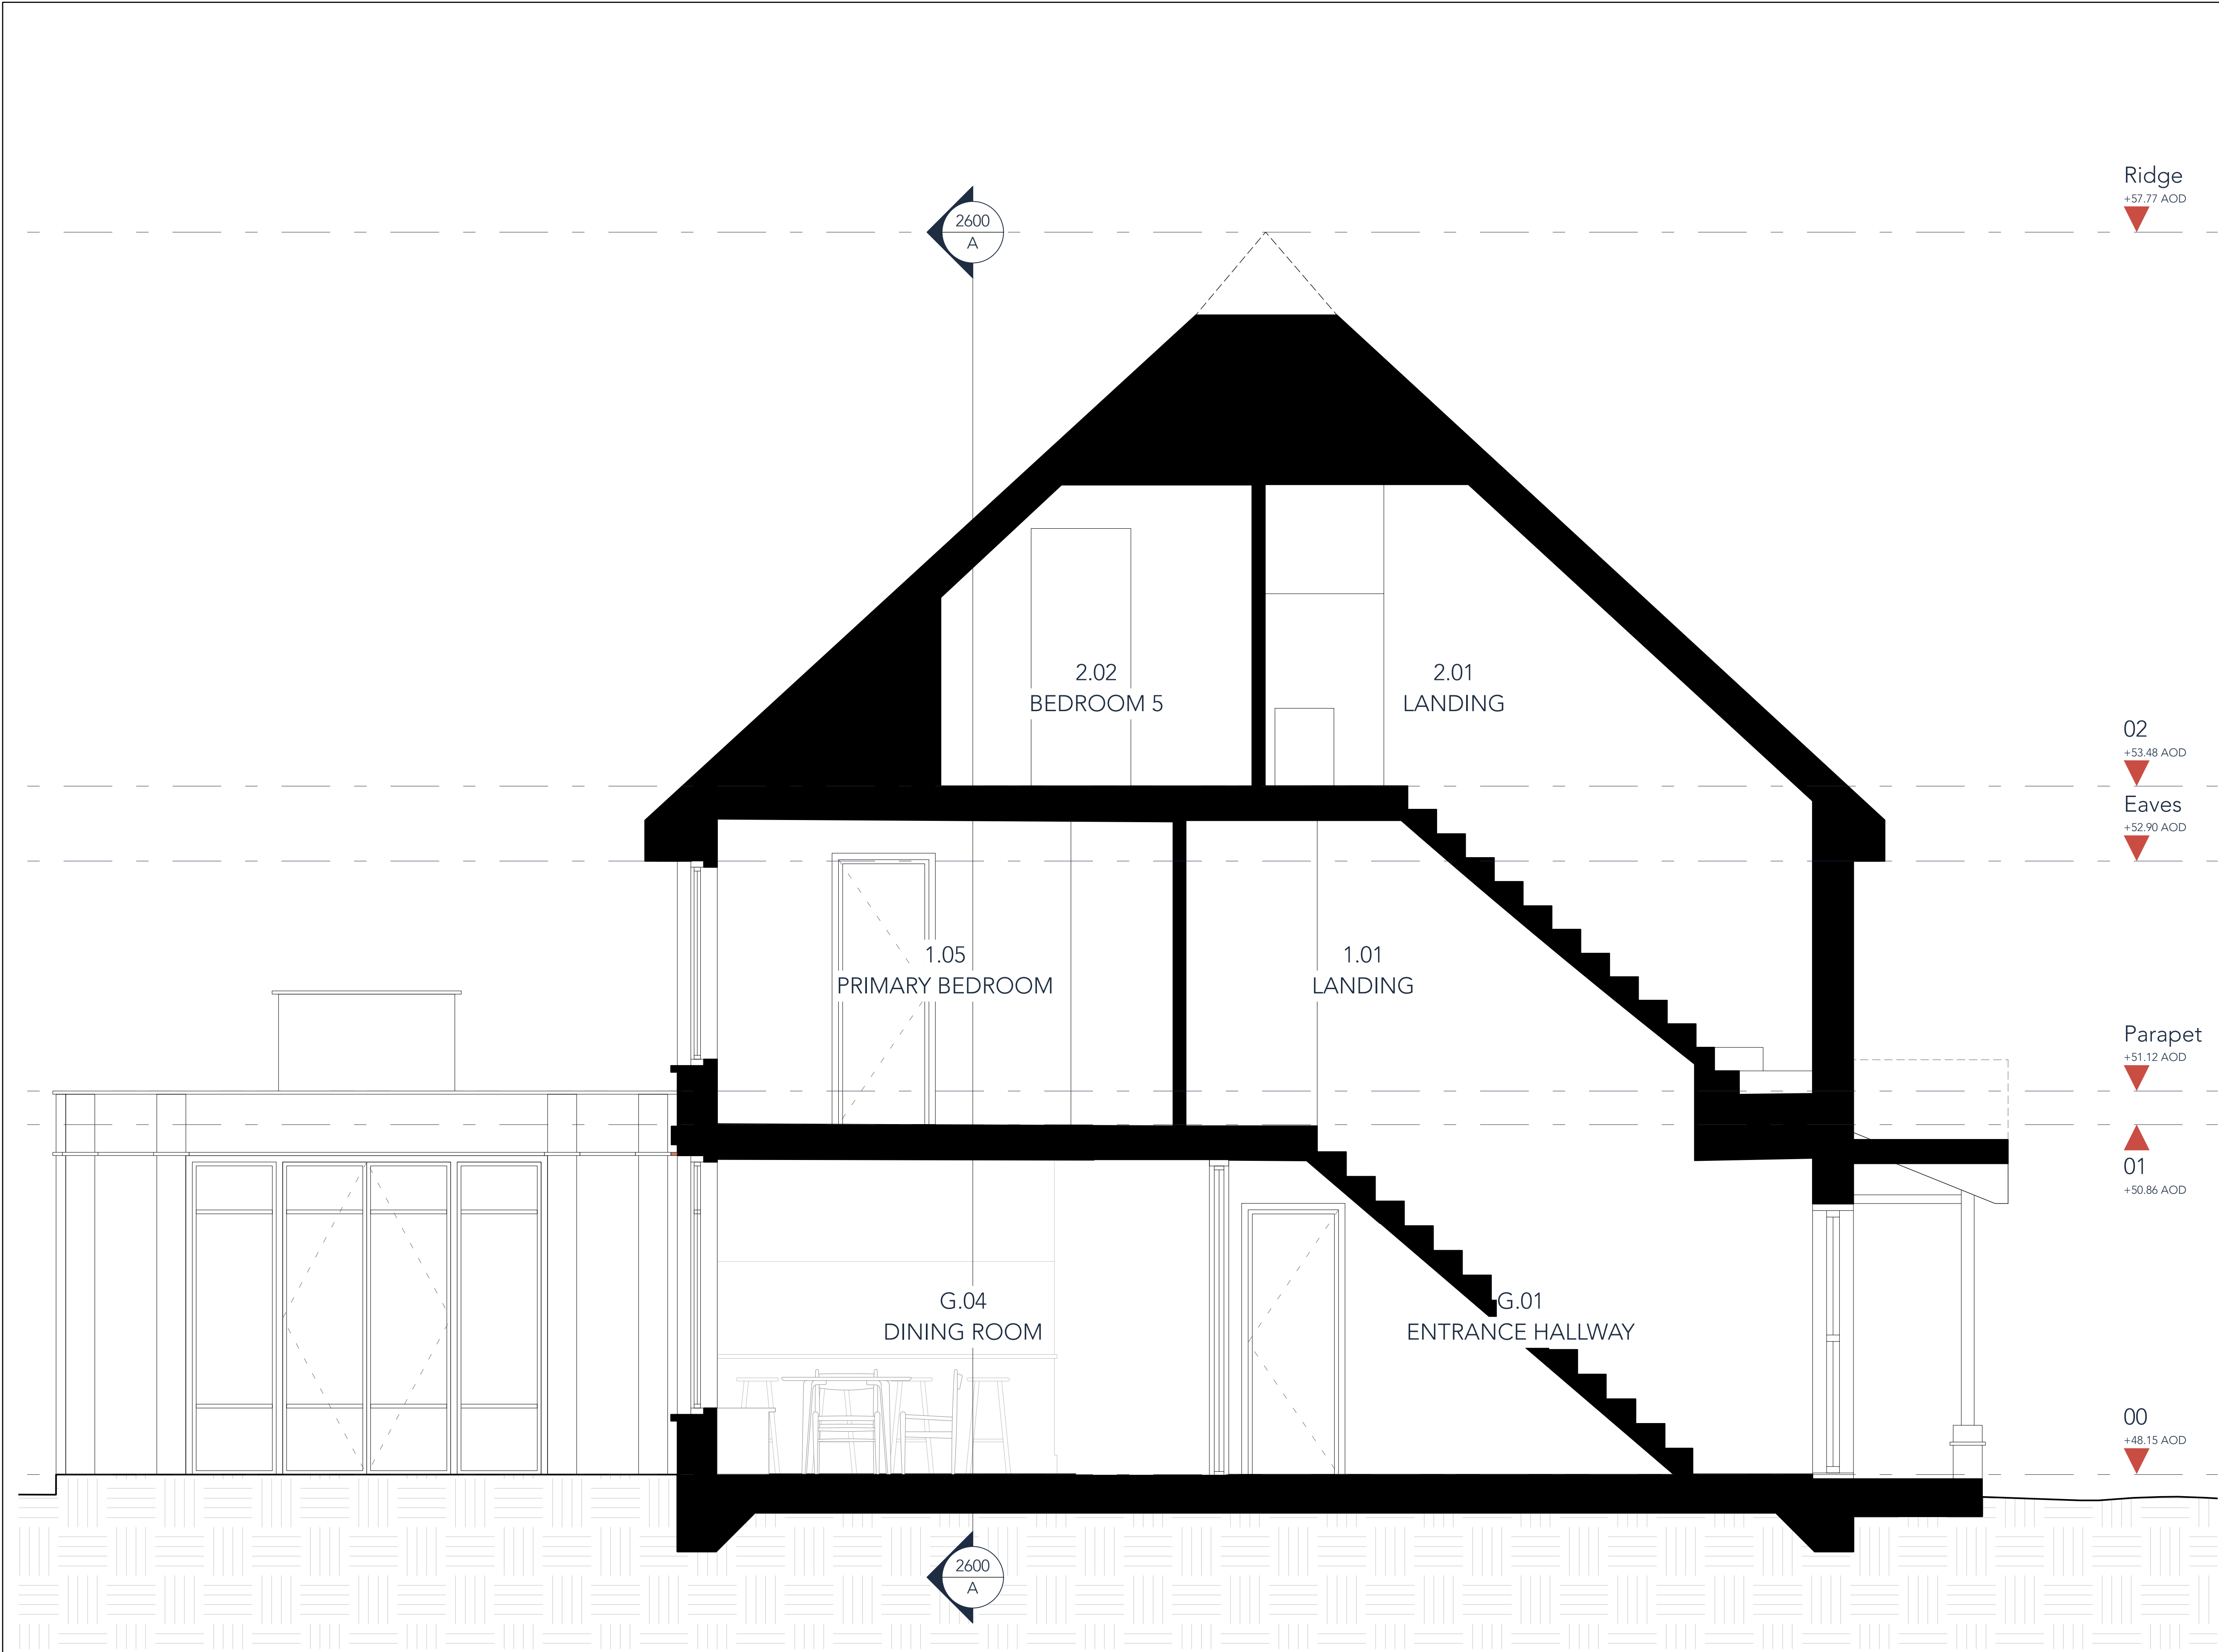

KEY						
C	25/02/2025	SRH	Updated to Render Extension			
B	18/02/2025	SRH	Draft Planning			
A	21/12/2024	SRH	Pre App Submission			
revision	date	check	description			