


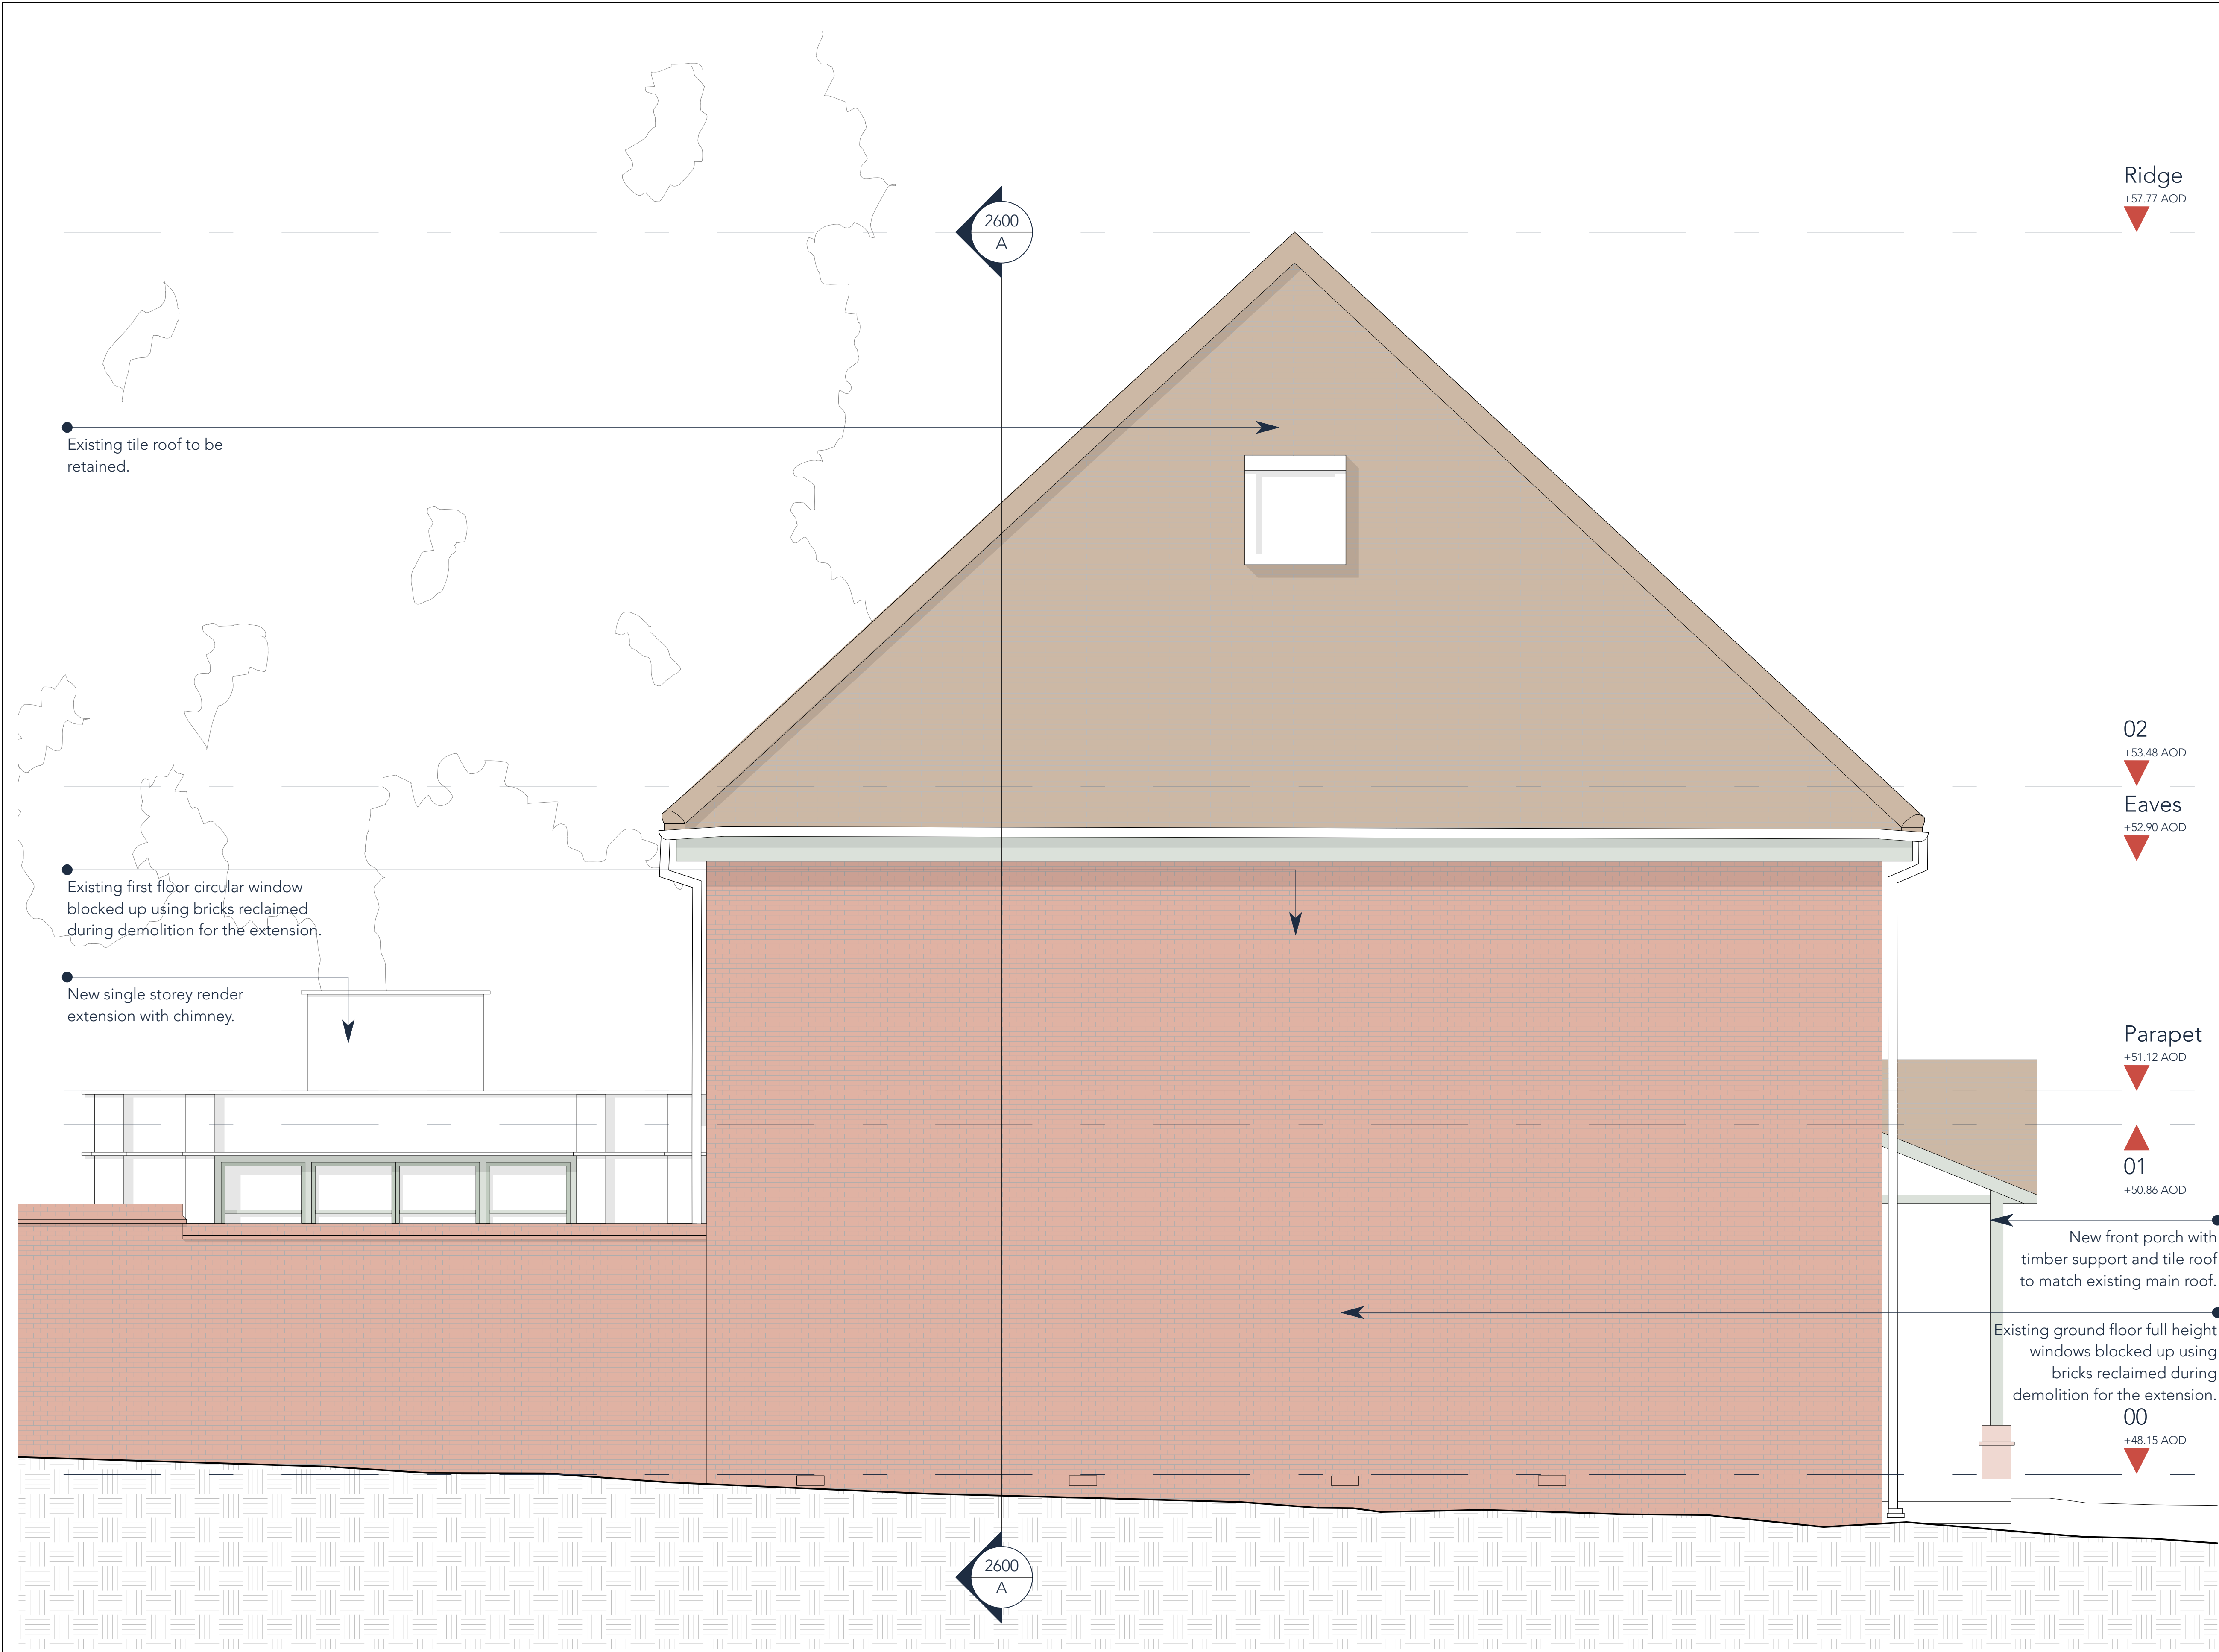

KEY							
C	25/02/2025	SRH	Updated to Render Extension				
B	18/02/2025	SRH	Draft Planning				
A	21/12/2024	SRH	Pre App Submission				
revision	date	check	description				
1:25 @ A1 / 1:50 @ A3							
DO NOT SCALE FROM THIS DRAWING. All dimensions and levels to be checked on site prior to commencement of any works and/or preparation of shop drawings. Any discrepancies in coordinates, levels or dimensions must be reported to the Architect immediately. This drawing is to be read in conjunction with all relevant Architect's drawings, specifications and other Consultant's information.							
project title Warren Lodge							
drawing title/location Proposed Street Elevation (South)							
prepared on behalf of Lindsey Morrow + Alun Lloyd							
stage		3					
date		11/12/2024					
scale	size	status				revision	
1:25	A1	S0: For review & comment				C	
project no	orig	funct	spatial	form	disc	number	
J24009	HAK	XX	SO	DR	A	2702	