


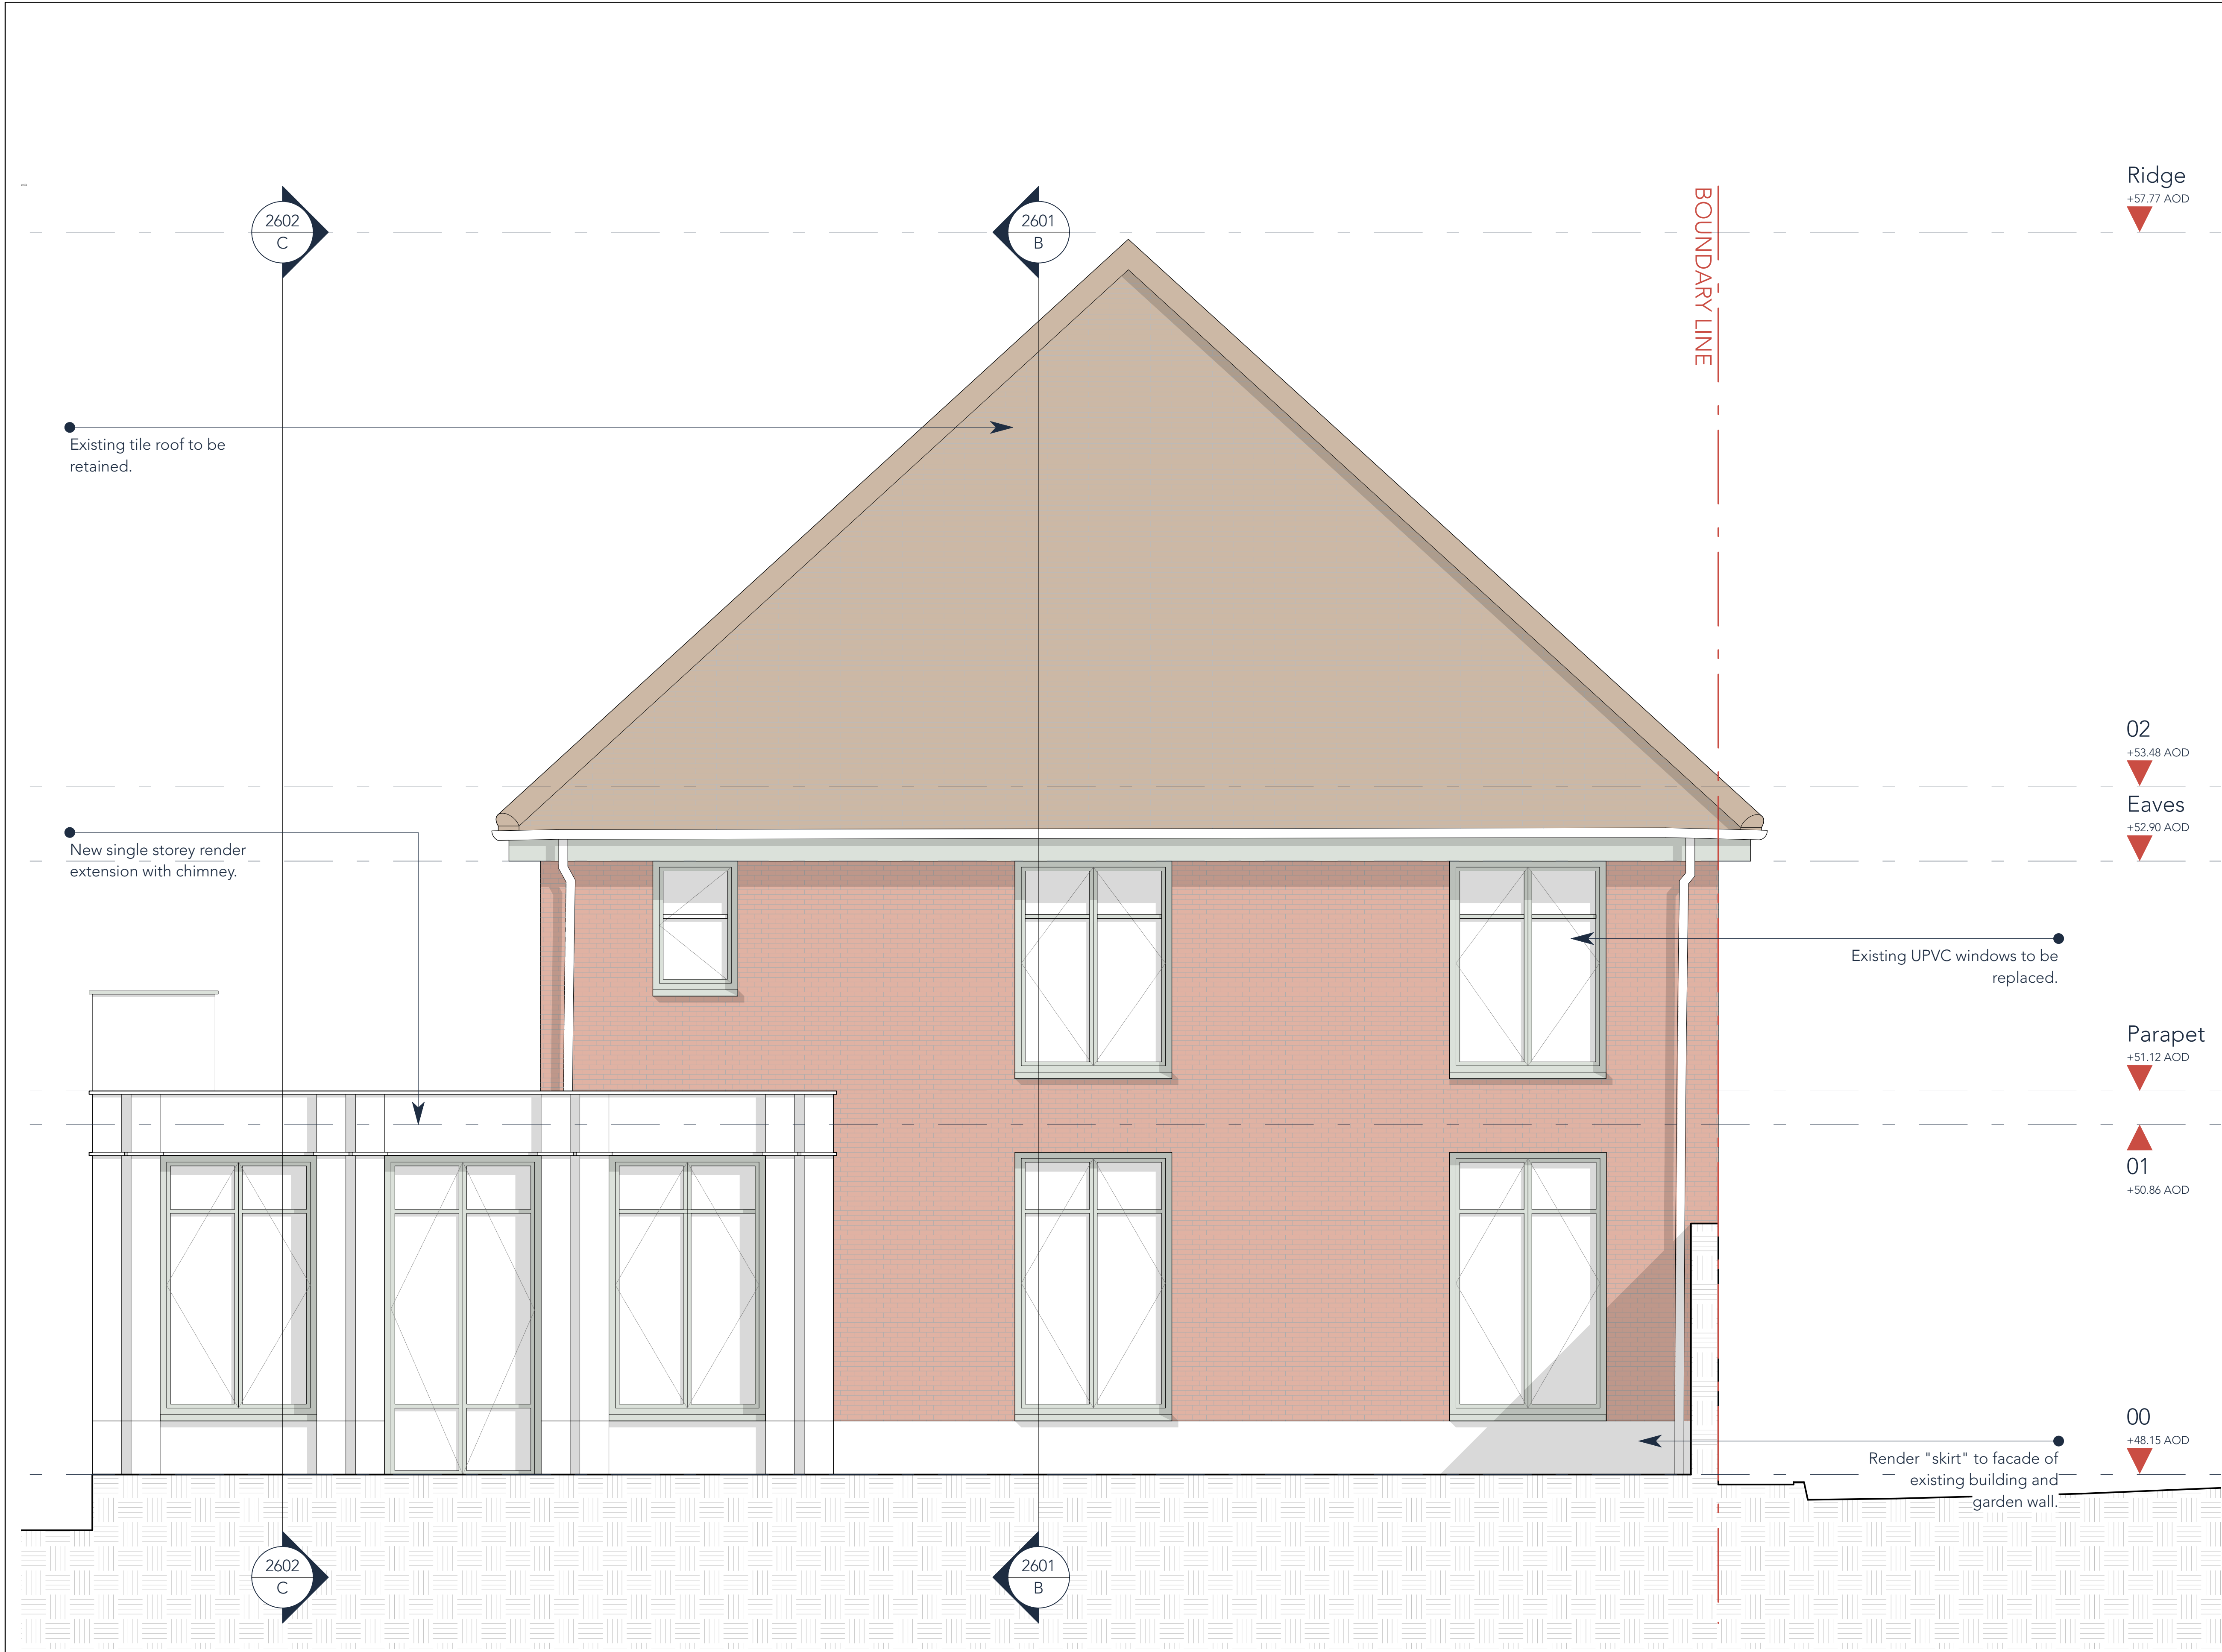

KEY

C	25/02/2025	SRH	Updated to Render Extension
B	18/02/2025	SRH	Draft Planning
A	21/12/2024	SRH	Boundary Line Added; Pre App Submission

revision	date	check	description