




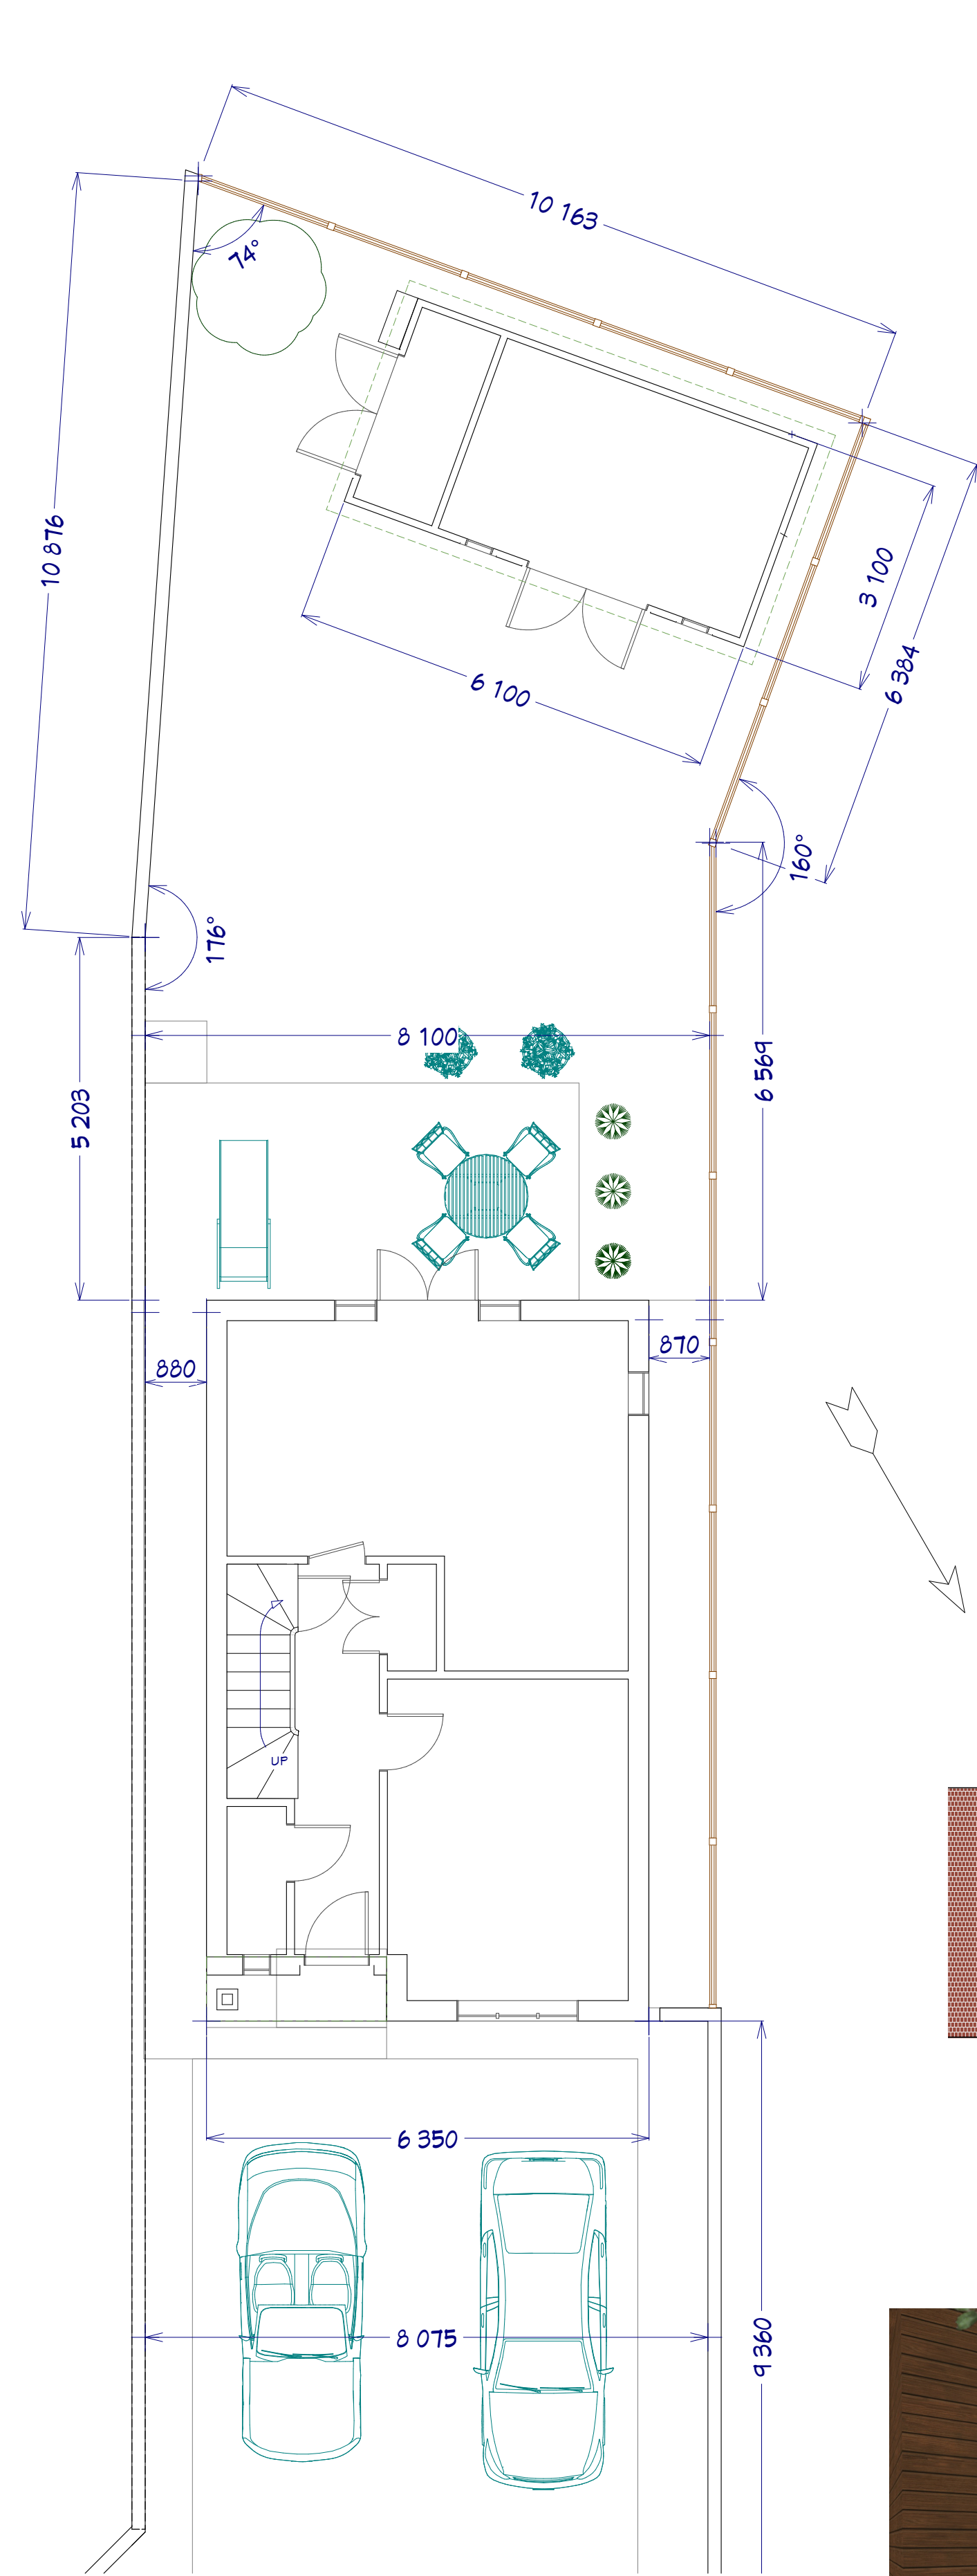

Plot Plan

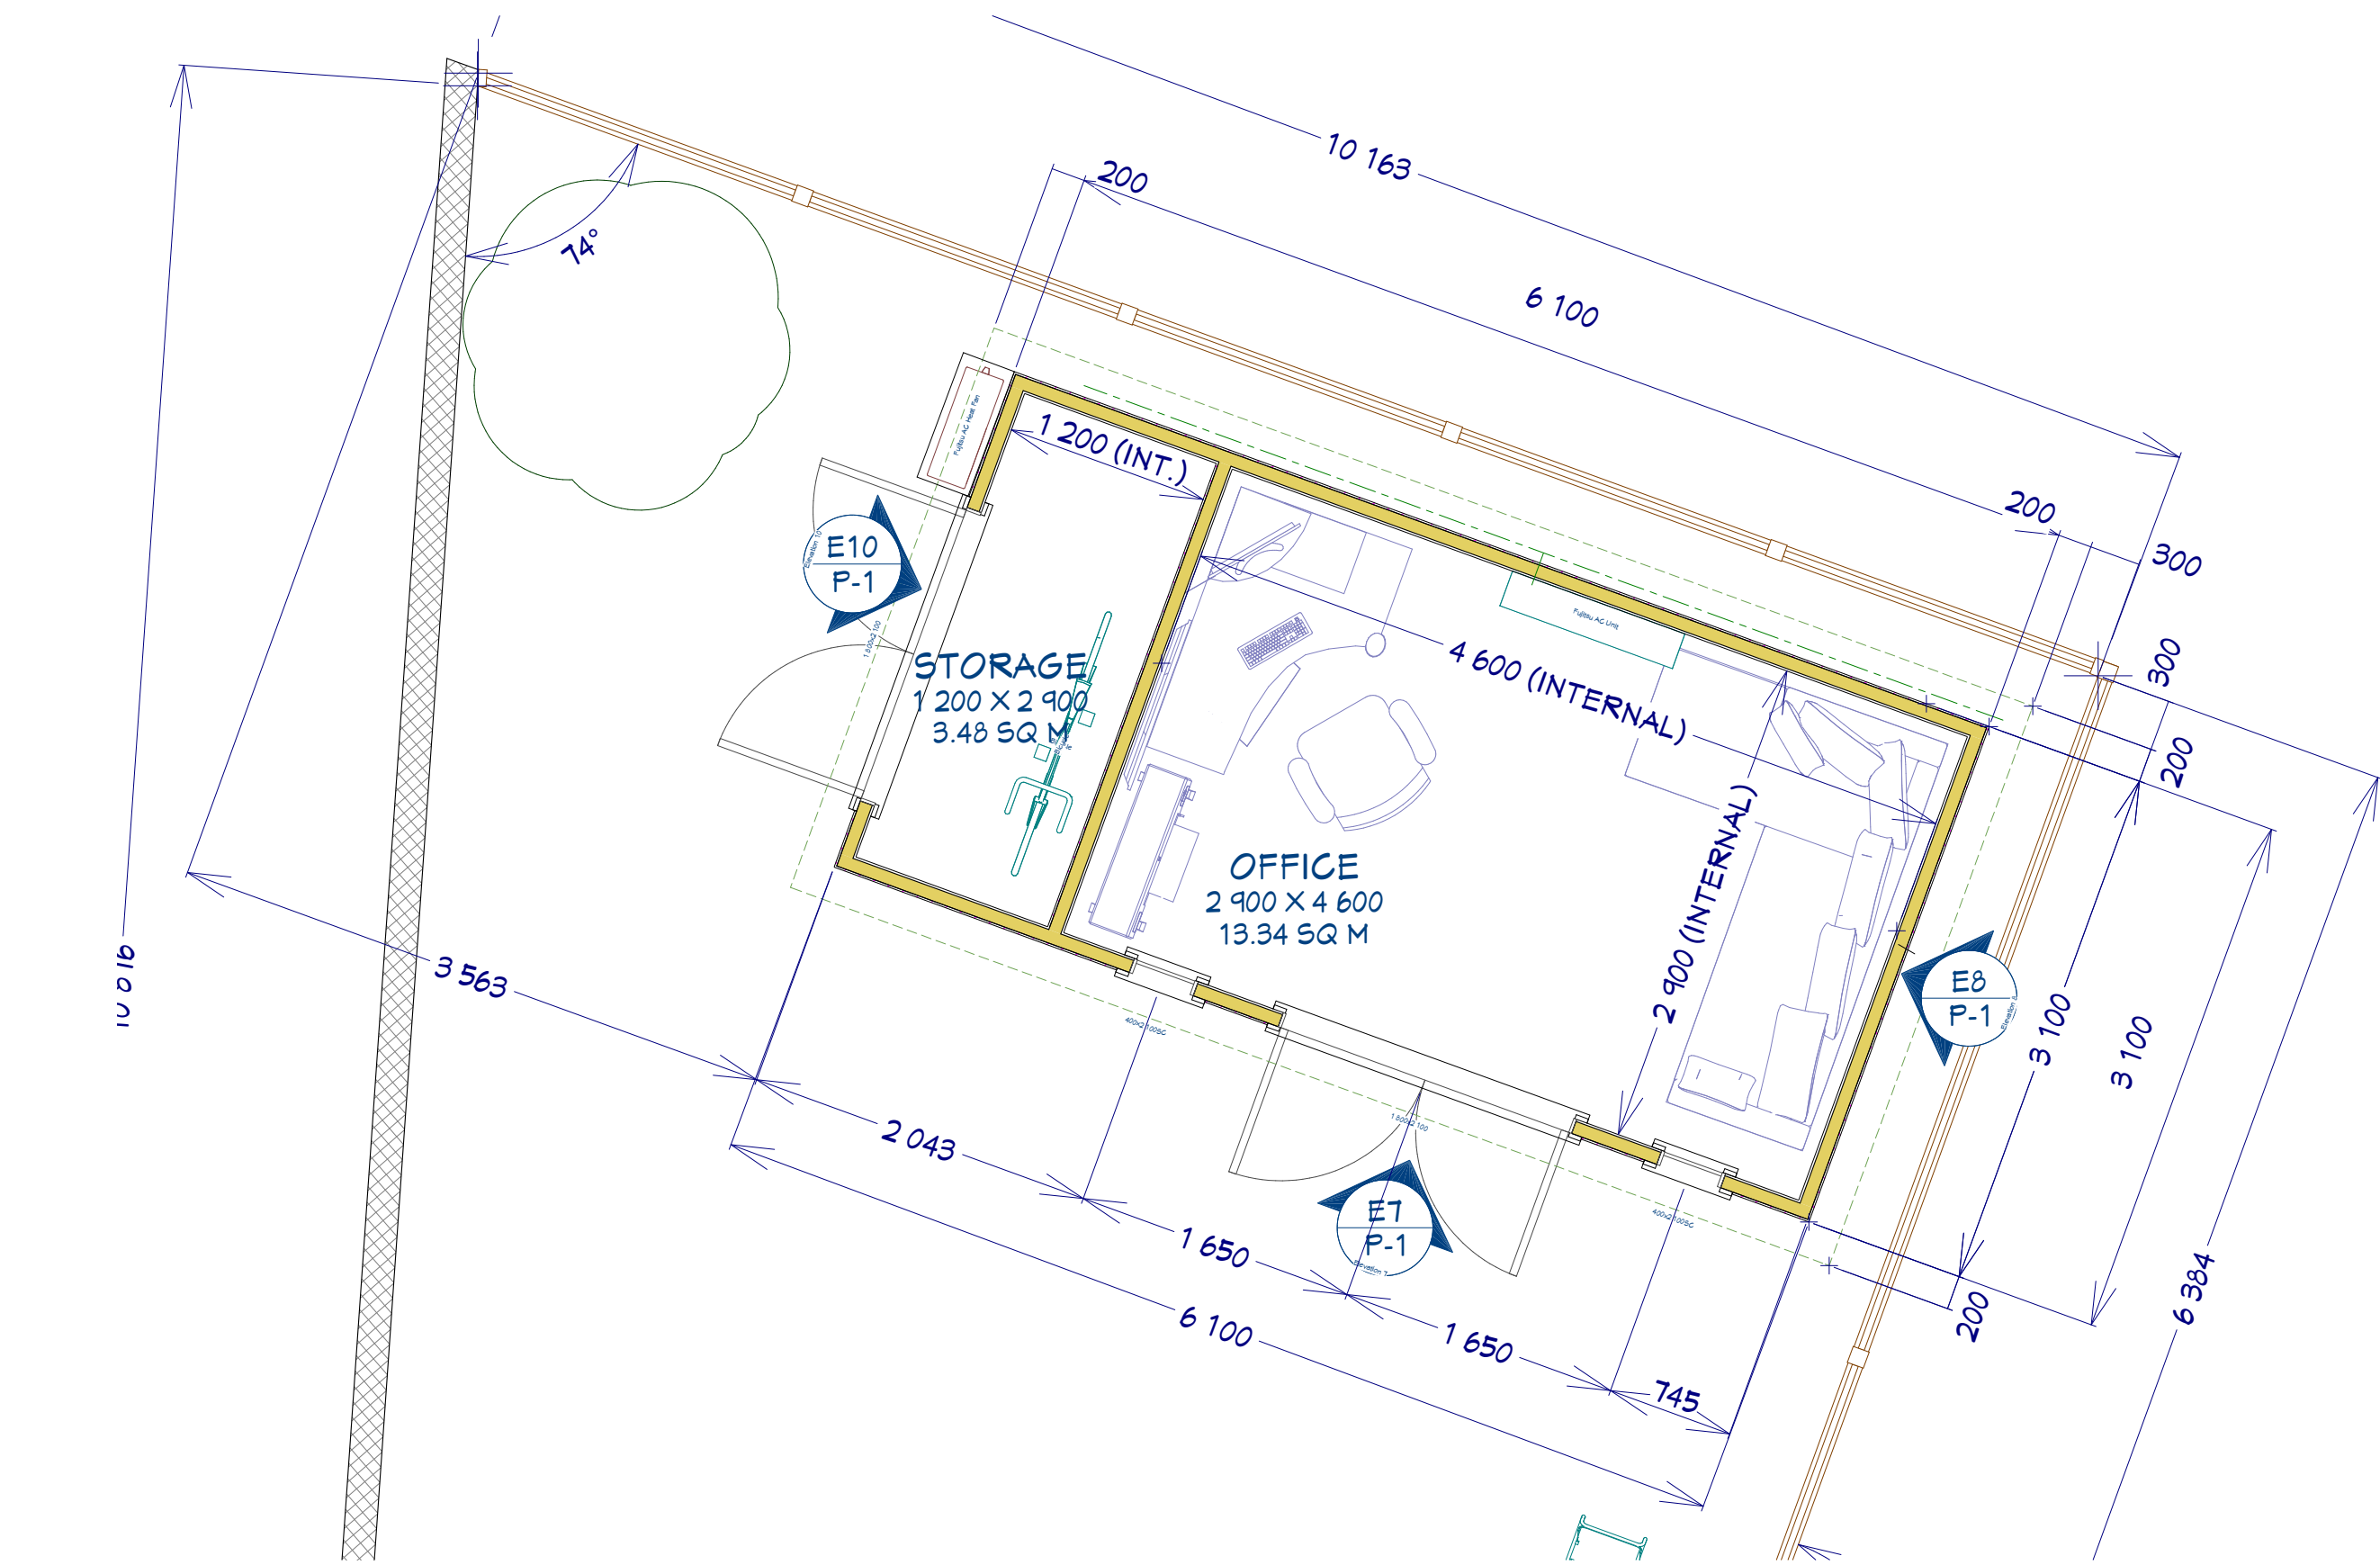


Outbuilding Plan

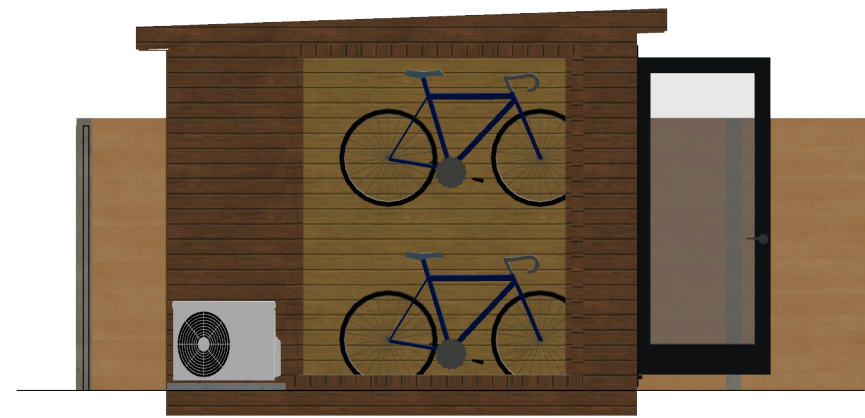

Elevation 10



Elevation 7

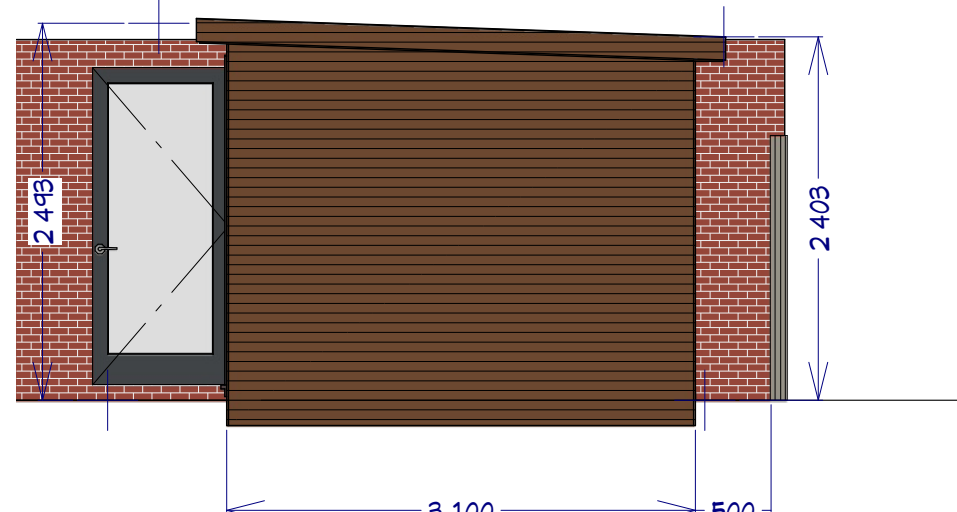


Elevation 8



3D View 5




3D View 6

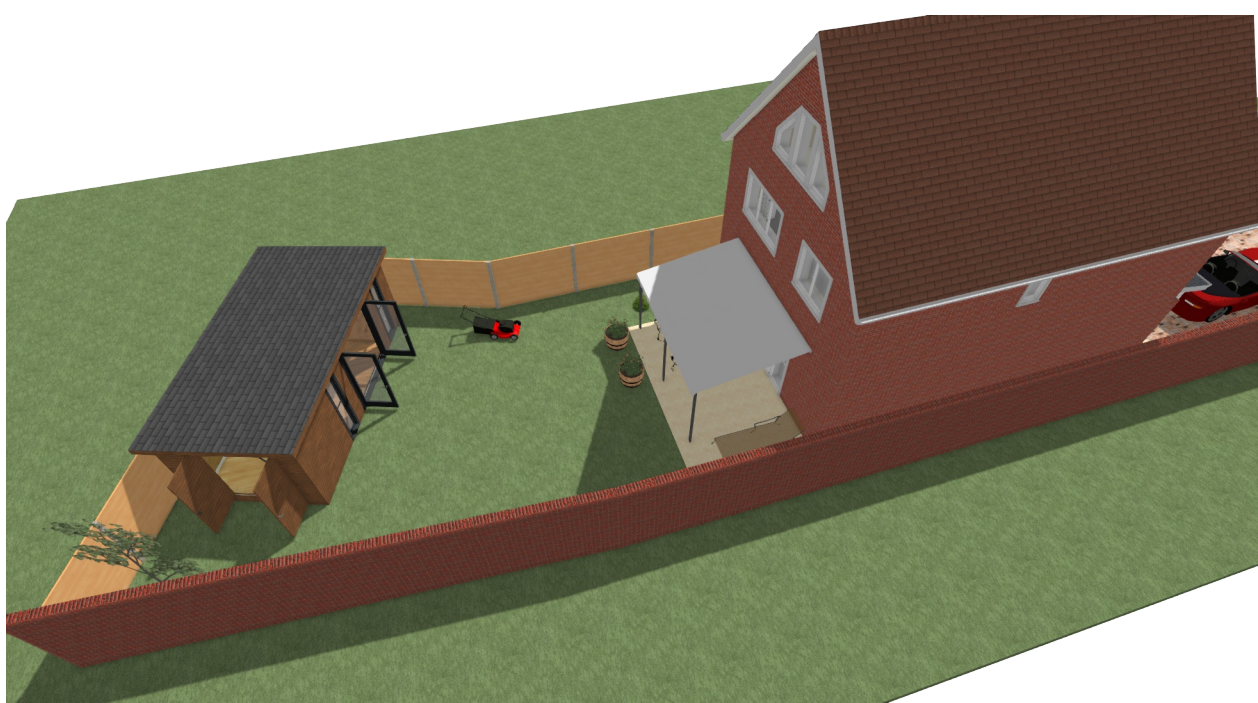


3D View 1



3D View 2

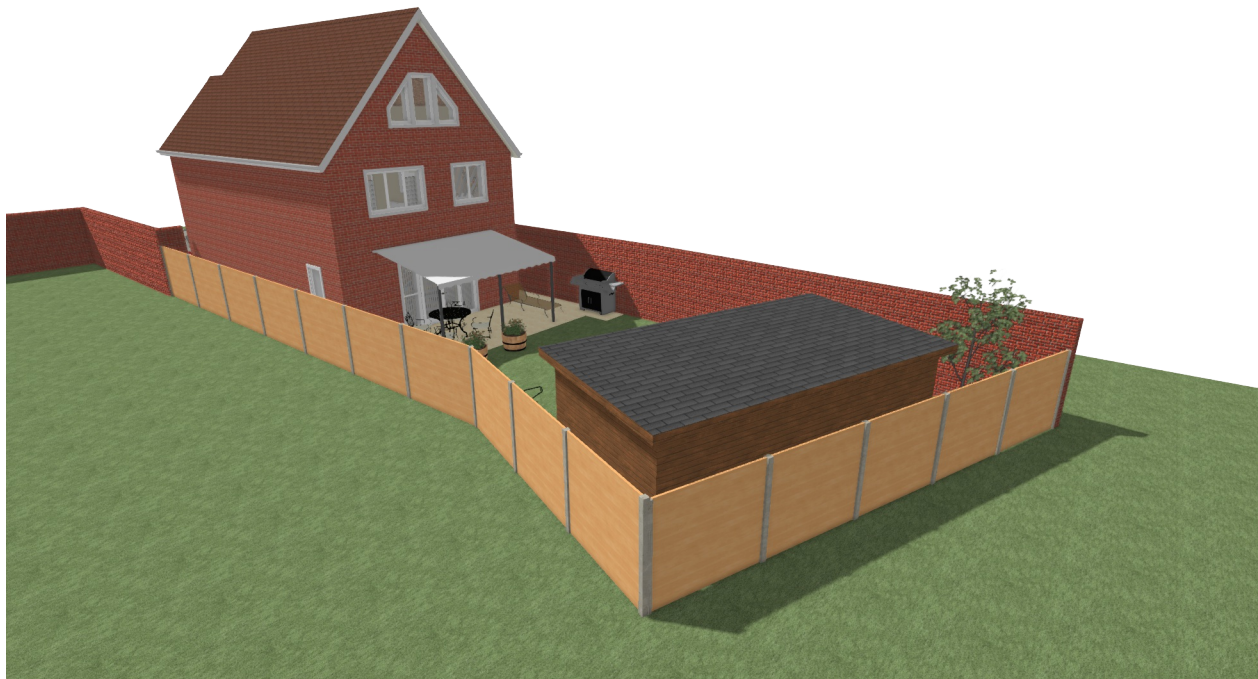

3D View 3

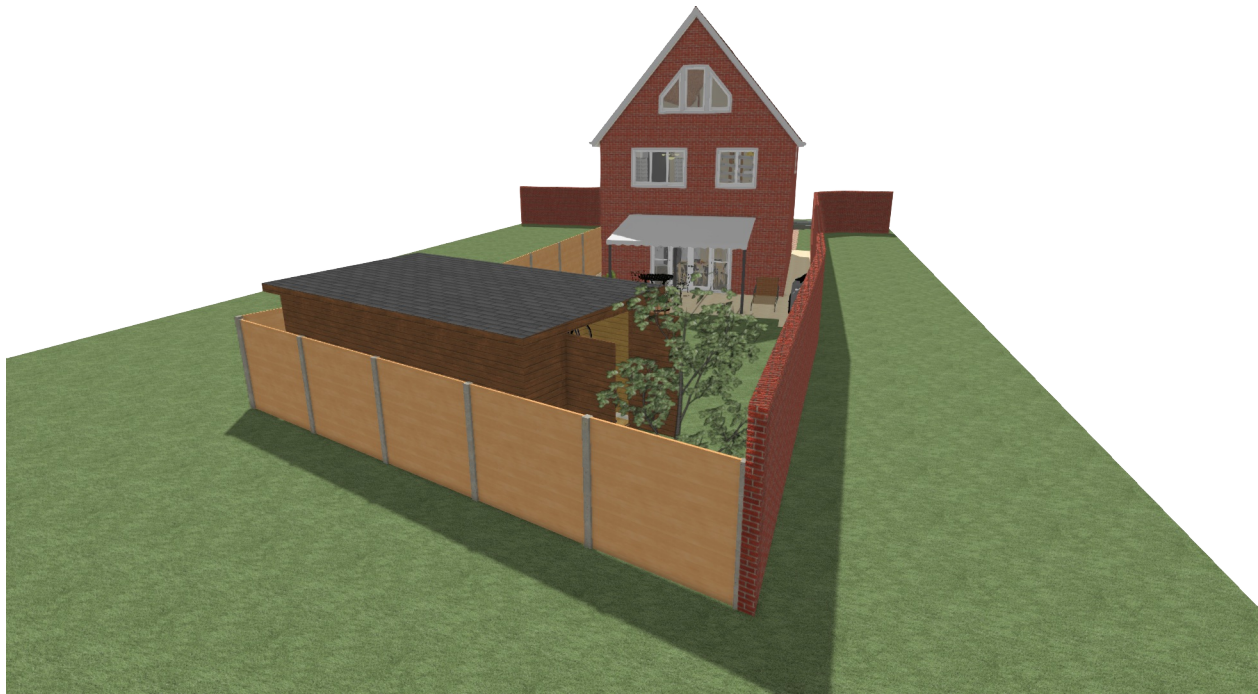

3D View 4

REVISION TABLE		DESCRIPTION
NUMBER	DATE	REVISION
1	22/02/2020	SIZE REDUCED TO 6.1M X 3.1M

SHEET TITLE	
SHEET TITLE	

PROJECT DESCRIPTION:	
PROJECT DESCRIPTION:	

DRAWINGS PROVIDED BY:	
DRAWINGS PROVIDED BY:	

DATE:	
22/02/2020	

SCALE:	
SCALE:	

SHEET:	
P-1	