

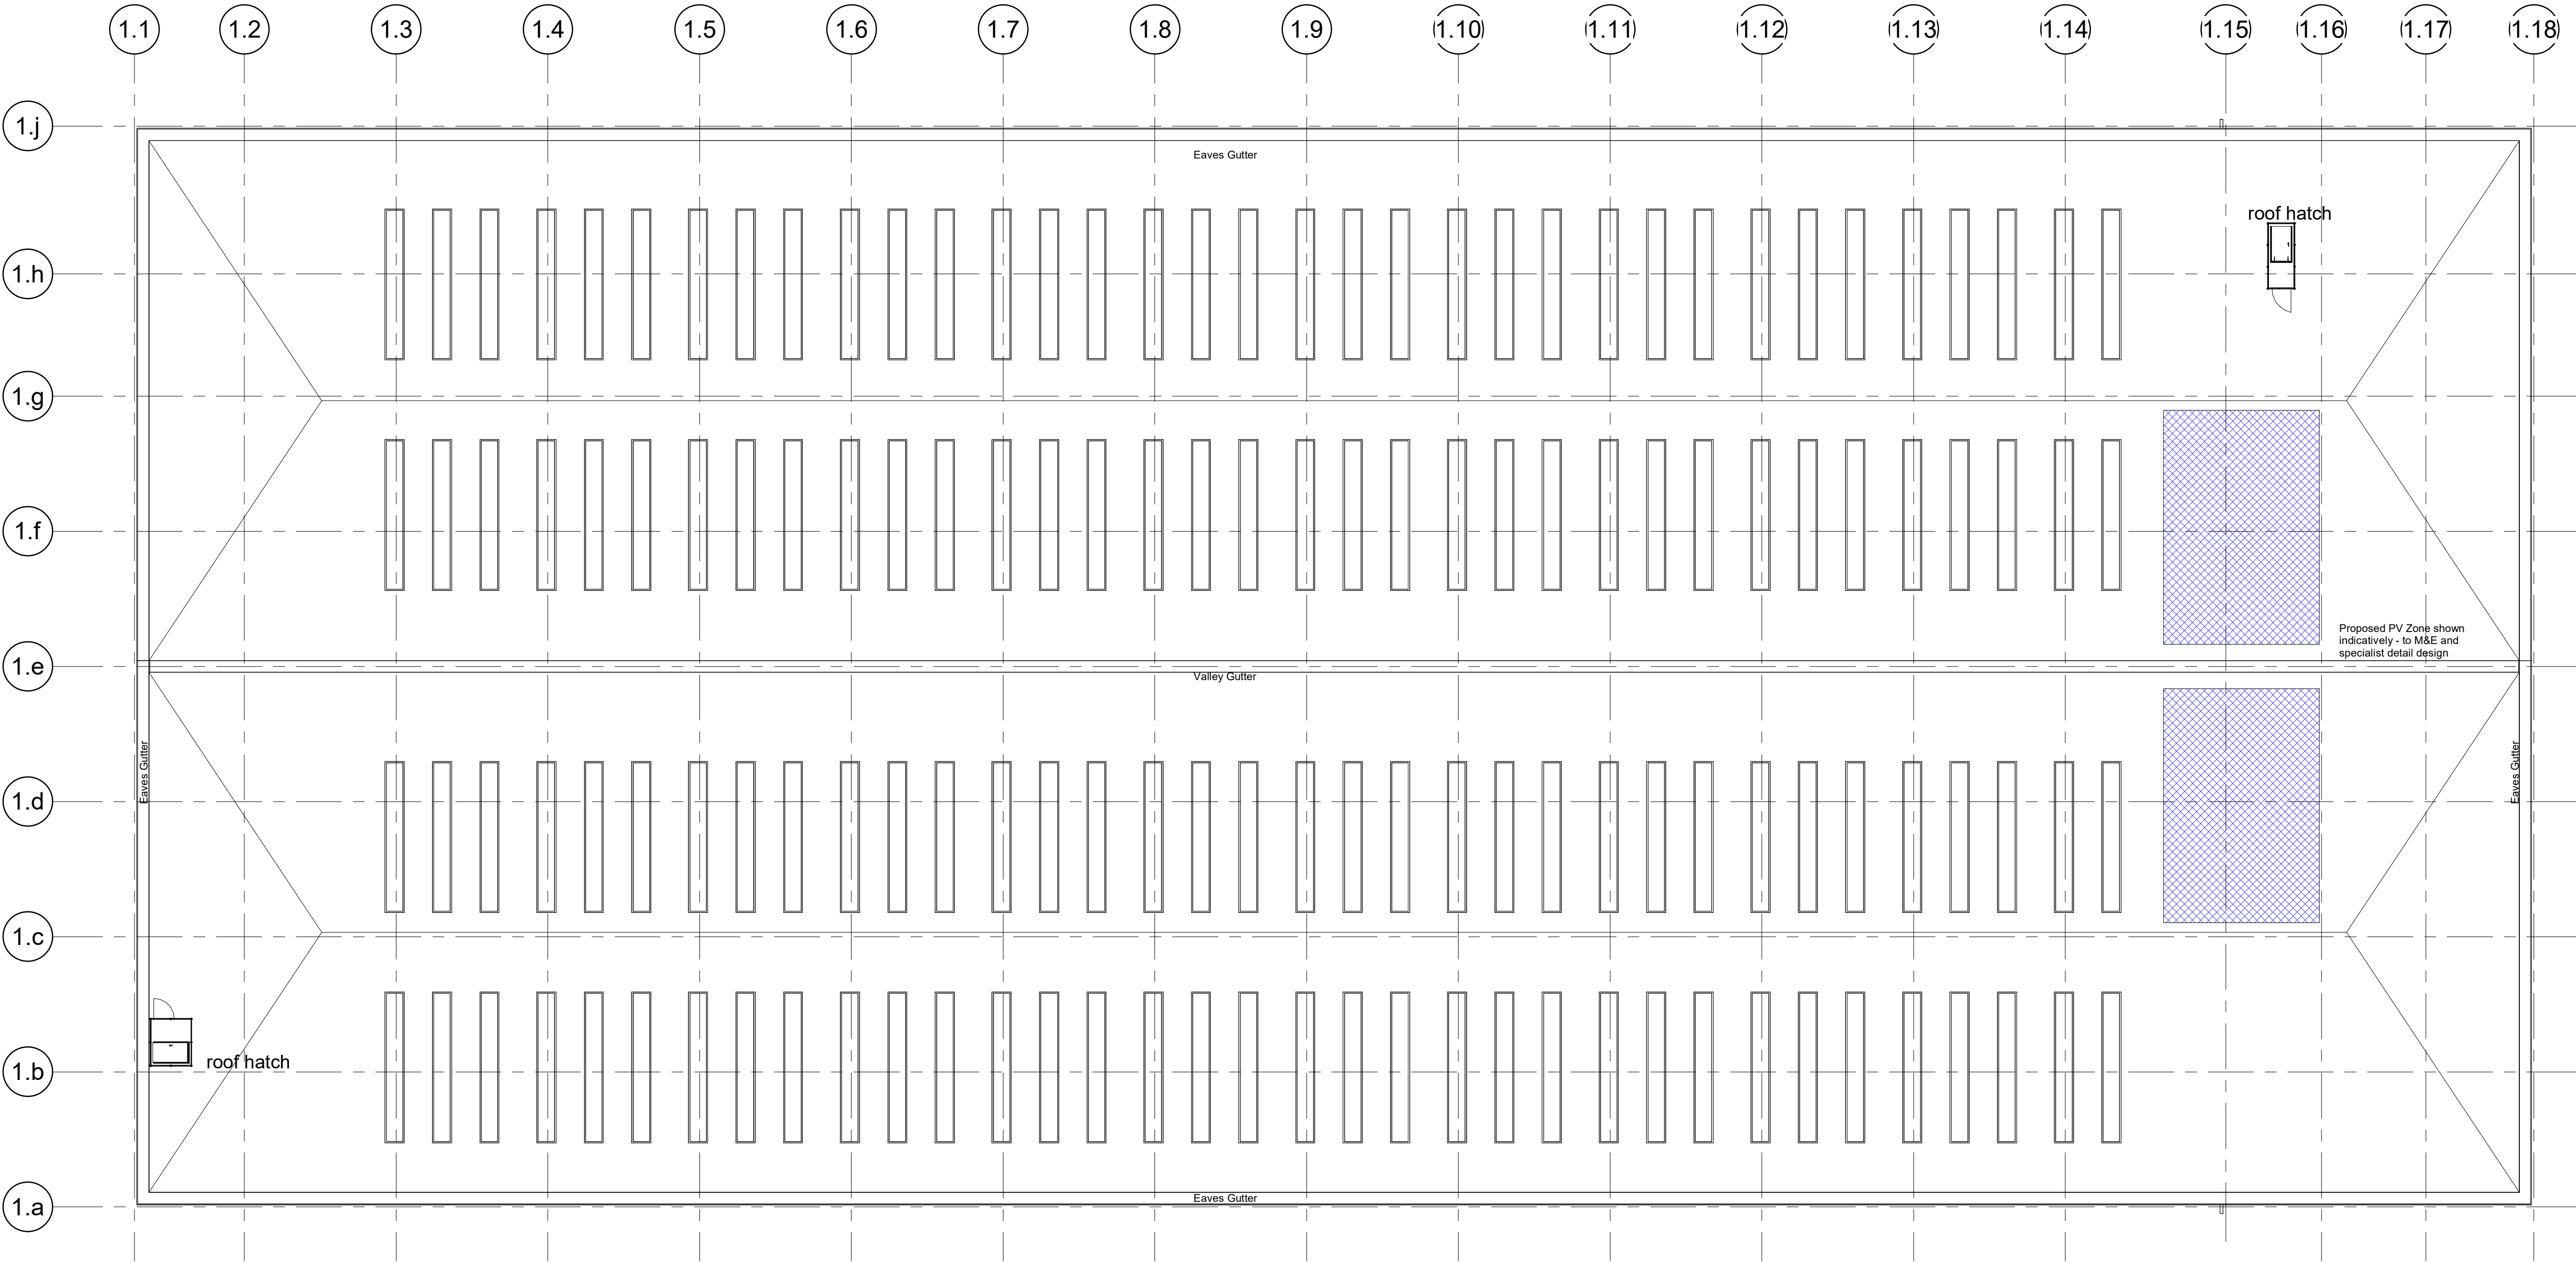


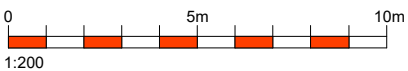

NOTE
Siphonic Gutters and rainwater
downpipes to perimeter of roof and roof
valley to specialist detail design


NOTES:
Copyright Chetwoods (Birmingham) Limited. No implied licence exists.
Contractors must verify all dimensions on site before commencing any work or
shop drawings. This drawing is not to be scaled. Use figured dimensions only,
subject to statutory approvals and survey.
Building areas are liable to adjustment over the course of the design process
due to the ongoing construction detailing developments.
Please note the information contained within this drawing is solely for the
benefit of the employer and should not be relied upon by third parties.
The CDM hazard management procedures for the Chetwoods aspects of the
design of this project are to be found on the "Chetwoods - Hazard Analysis and
Design Risk Assessment" and/or drawings. The full project design items
comprehensive set of hazard management procedures are available from the
Principal Designer appointed for the project.

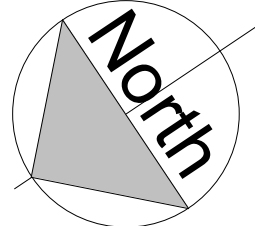

MATERIALS KEY:

Roof material: ---

Rooflights: Translucent, triple-skinned,
non-fragile, factory-assembled GRP
rooflights - Min. 15% roof area

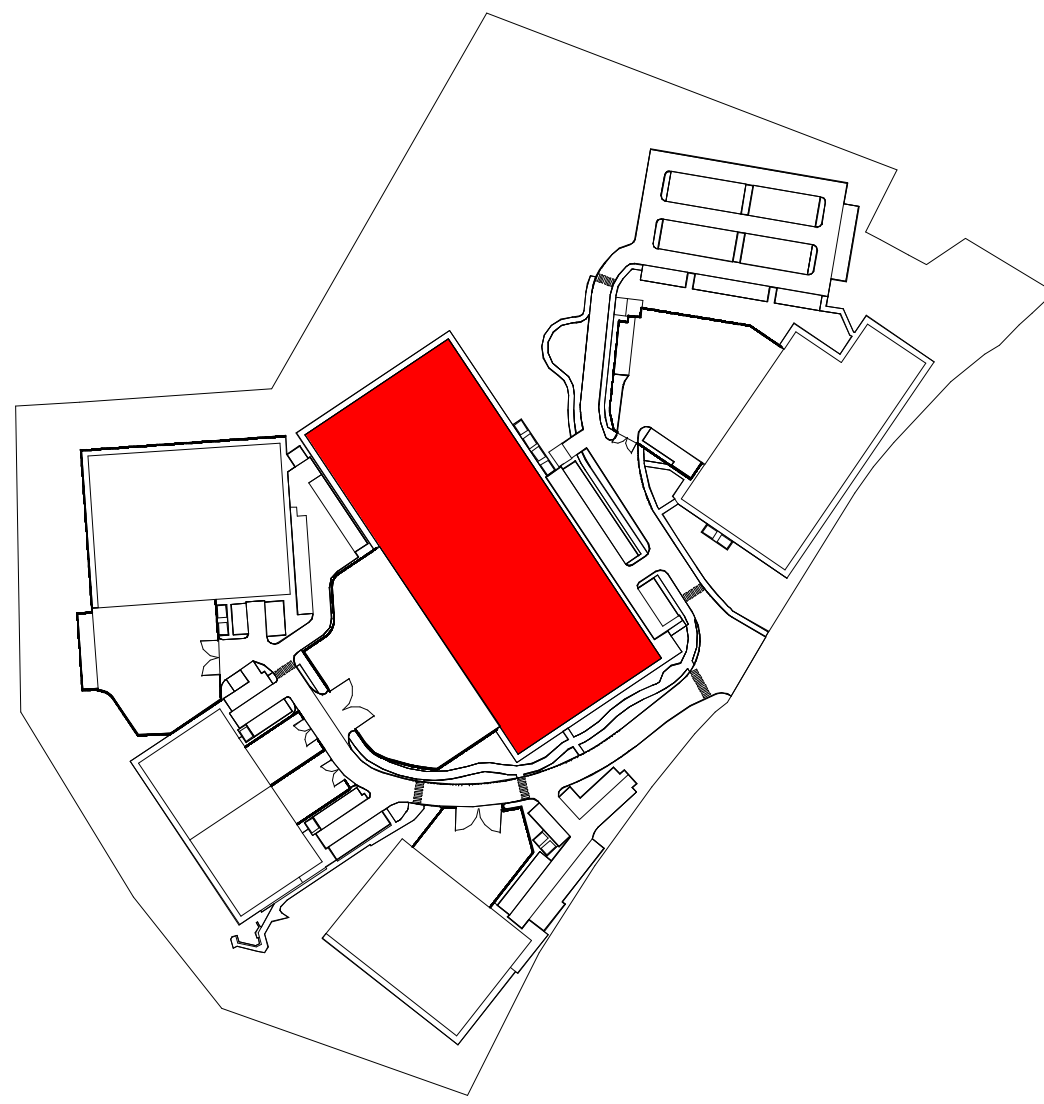

1 ROOF LEVEL GA PLAN

1 : 200

PL5	NMA ISSUE	21/10/25	CG/ST
PL4	ISSUED FOR PLANNING	22/01/25	HD/TM
PL3	ISSUED INCORPORATING FURTHER CLIENT	20/01/25	HD/TM
PL2	ISSUED INCORPORATING CLIENT COMMENTS	17/01/25	HD/TM
PL1	FIRST ISSUE	18/12/24	HD/TM

Rev	Revision Description	Date	Author/ Reviewer
-----	----------------------	------	---------------------

PLANNING

32 Frederick Street,
Birmingham, B1 3RH

+44 (0)121 234 7500
www.chetwoods.com



Project
SHINFIELD PARK, READING

Client
WRENBRIDGE

Drawing Title
UNIT 1 - ROOF GA PLAN

Scale	Size	Drawn	Checked	Date
As indicated	A1	HD	AR	22/10/24

Project	Originator	Functional	Spatial	Form	Discipline	Number	Rev.
5704	CA	01	RF	DR	A	00102	PL5