



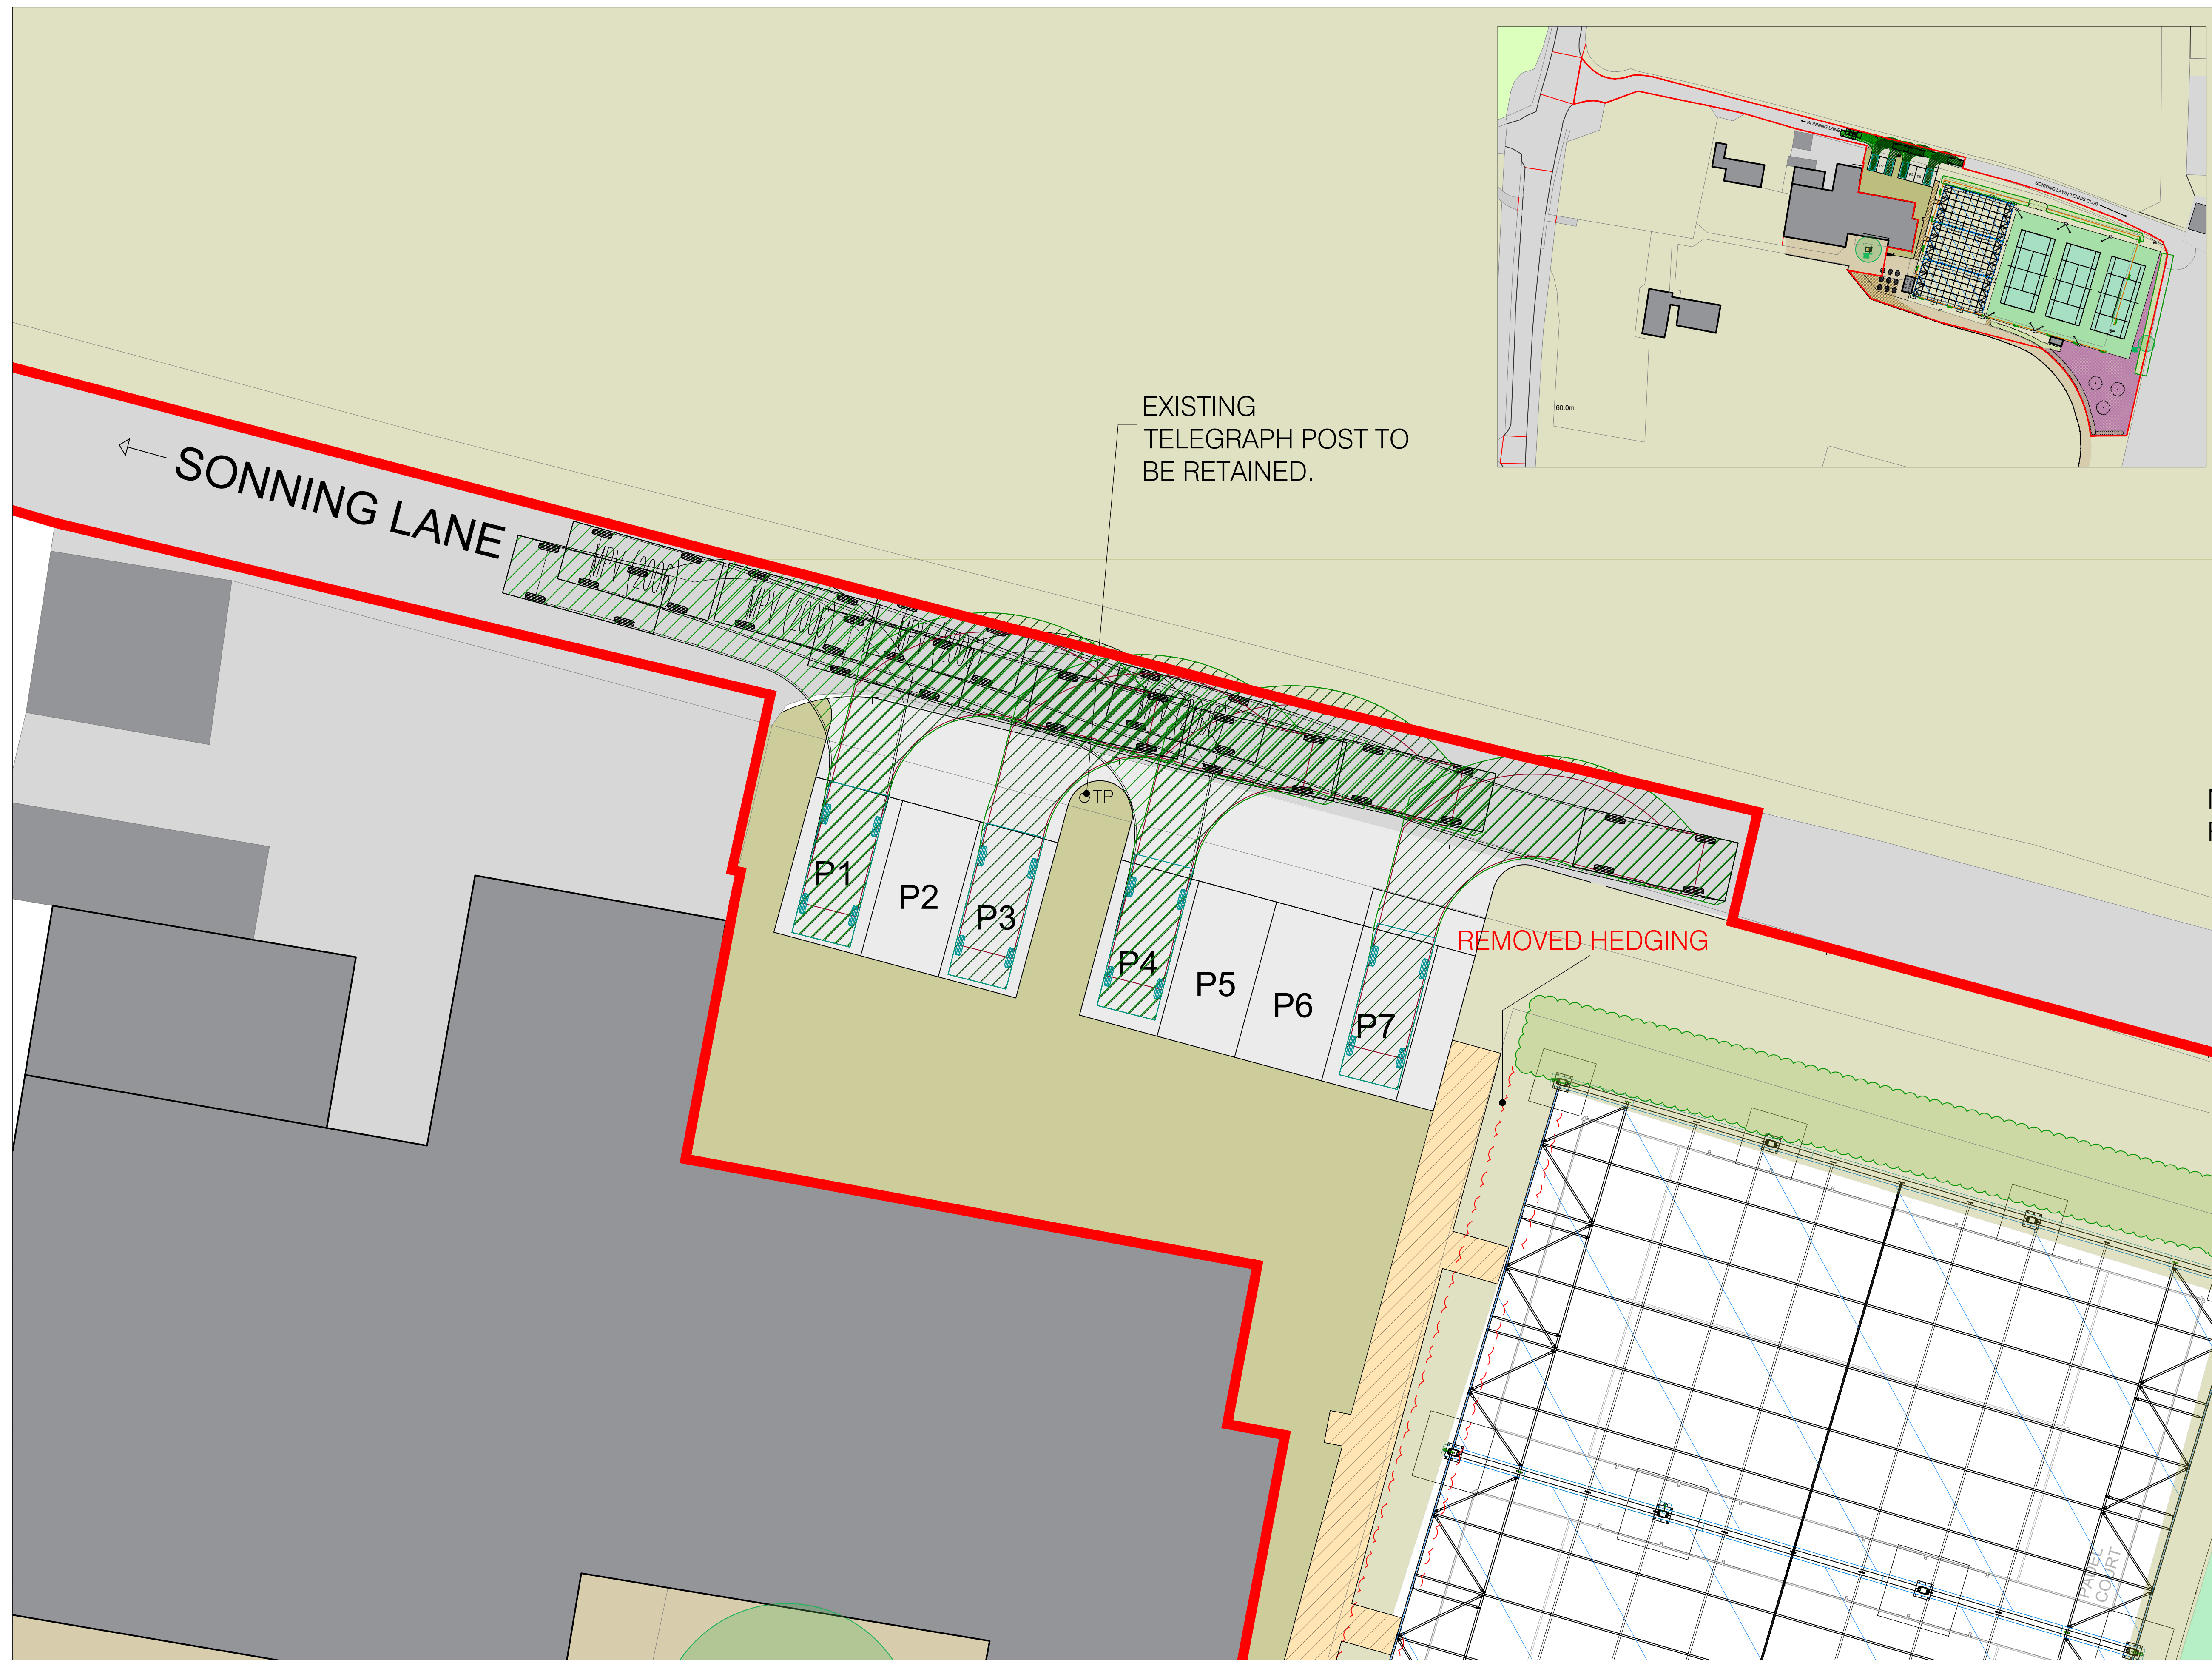

## PARKING LAYOUT

|     |          |                                                         |     |
|-----|----------|---------------------------------------------------------|-----|
|     |          |                                                         |     |
|     |          |                                                         |     |
|     |          |                                                         |     |
| P2  | 06.01.25 | BOUNDARY AMENDED TO LA COMMENTS - ACCESS ROAD INCLUDED. | GID |
| P1  | 16.12.24 | ISSUED FOR PLANNING.                                    | GID |
| Rev | Date     | Description                                             | By  |

## PLANNING

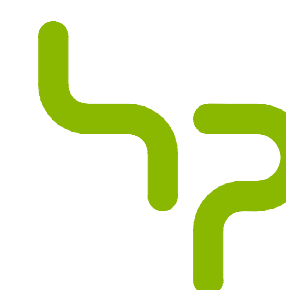

hparchitecture.co.uk / 01344 752 271  
Manhattan House, 140 High Street, Crowthorne,  
Berkshire RG45 7AY

Client

PADELSTARS

### Brode

PADEL COURTS,  
BERKSHIRE COUNTY SPORTS CLUB

Draw

## Drawing PARKING LAYOUT

|             |            |             |            |
|-------------|------------|-------------|------------|
| Scale       | Date       | Drawn By    | Checked By |
| 1:100@A1    | 06/01/2025 | GJD         | SS         |
| Project No. |            | Drawing No. | Revision   |
| 24.415      |            | 03          | P2         |