
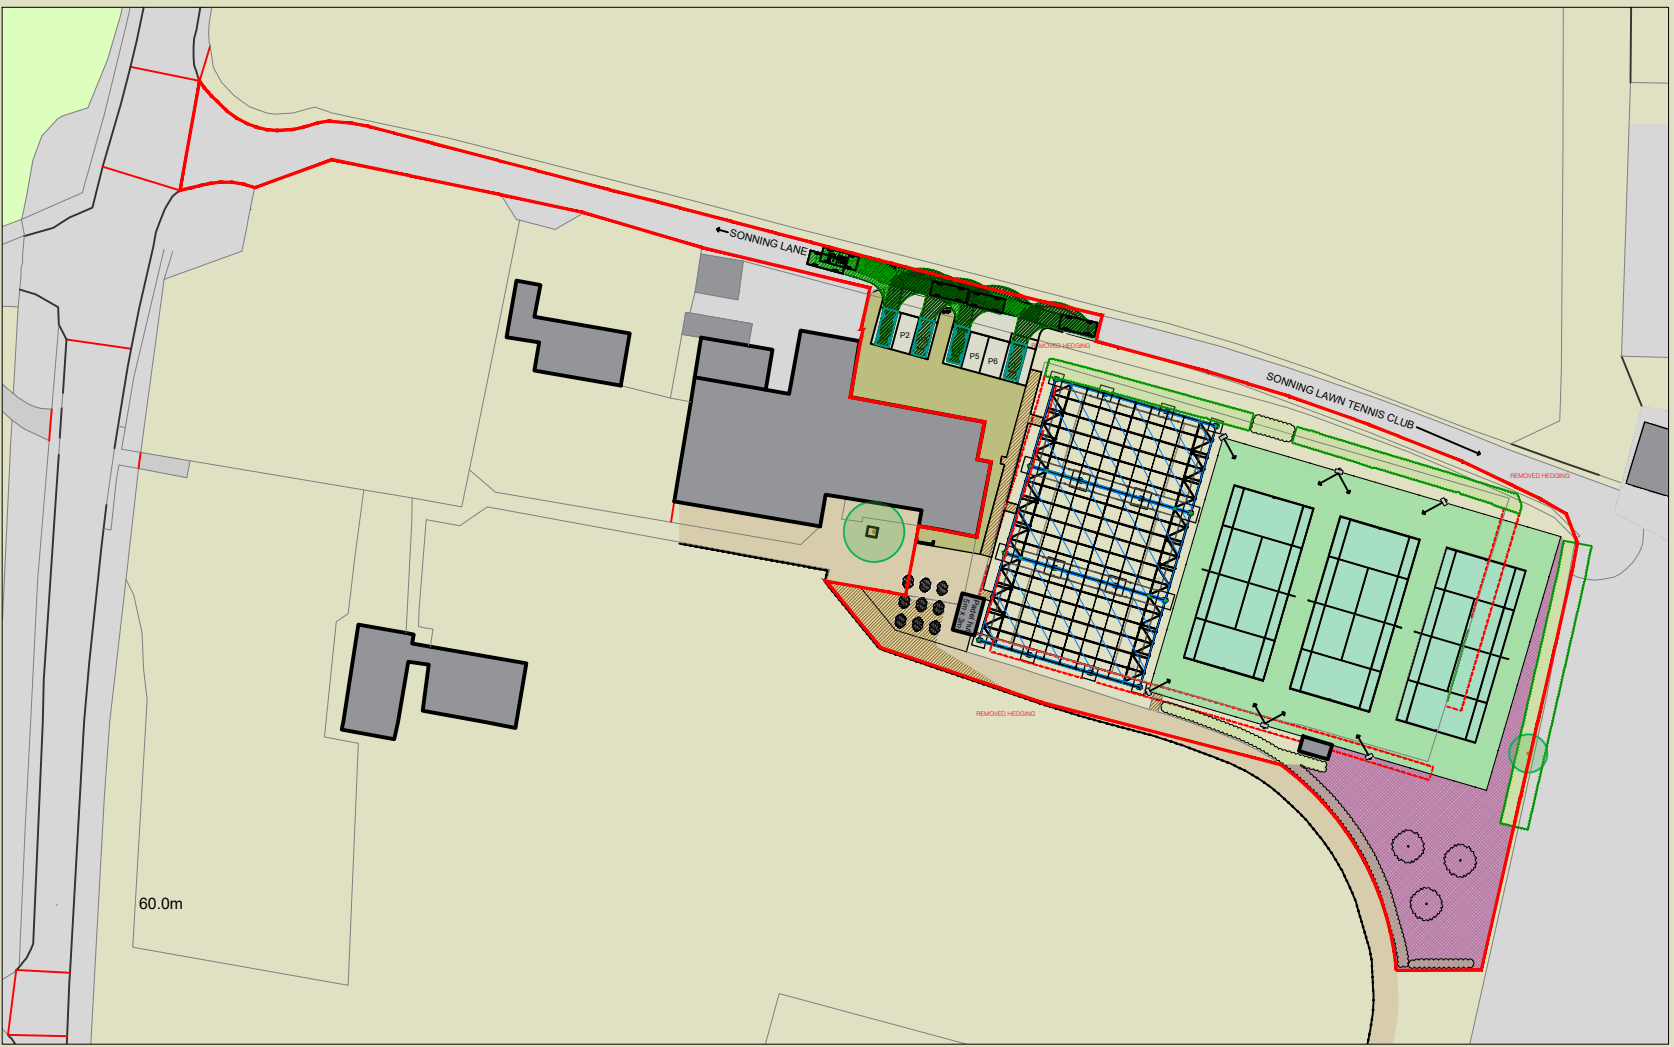


SITE LAYOUT

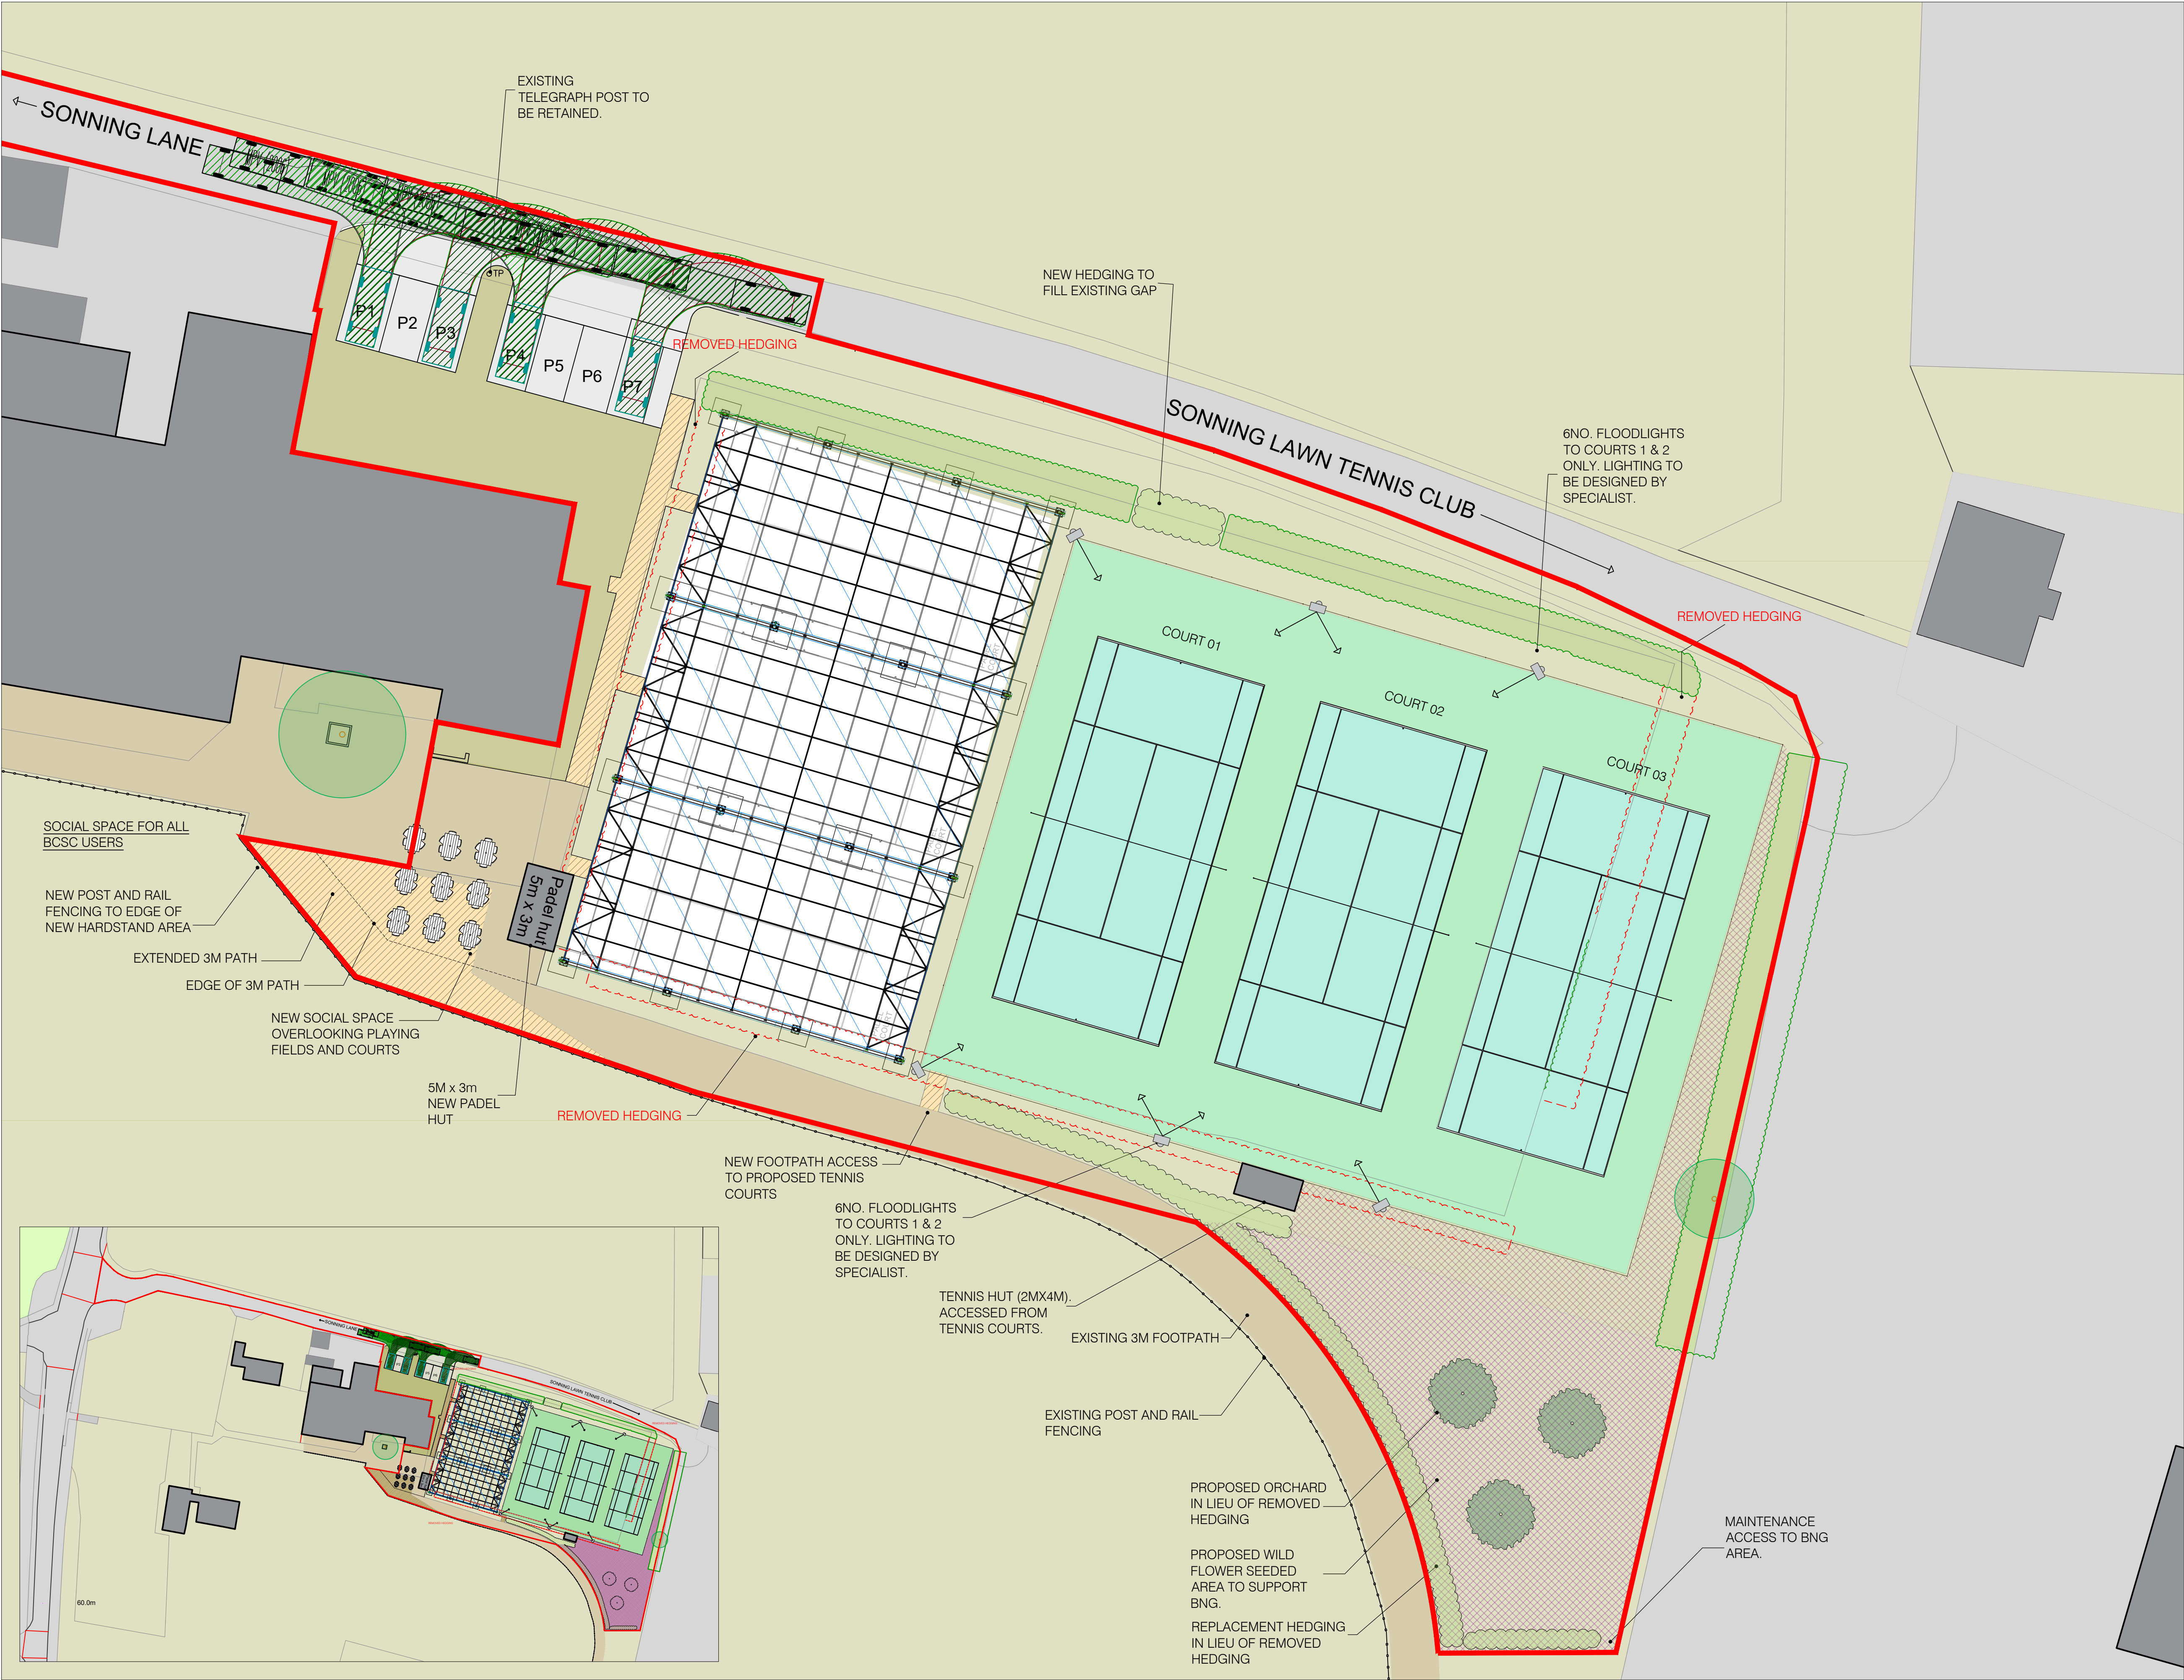

© This drawing is copyright and is not to be reproduced or disclosed to third parties without hparchitectures prior permission.  
Do not scale from this drawing, other than for Local Authority Planning purposes.  
This drawing is to be read in conjunction with all relevant consultants, specialist manufacturers drawings and specifications.  
Any discrepancies in dimensions or details on or between these drawings should be drawn to our attention.  
All dimensions are in millimetres unless noted otherwise.  
Any surveyed information incorporated within this drawing cannot be guaranteed as accurate unless confirmed by fixed dimension.

- SITE BOUNDARY
- PROPOSED PADEL COURTS
- REPLACEMENT TENNIS COURTS
- INDICATIVE FLOODLIGHTING
- PROPOSED HEDGING
- PROPOSED TREES
- EXTENDED HARDSTANDING
- WILD FLOWER - BNG AREA

|     |          |                                                         |     |
|-----|----------|---------------------------------------------------------|-----|
| P6  | 06.01.25 | BOUNDARY AMENDED TO LA COMMENTS - ACCESS ROAD INCLUDED. | GJD |
| P5  | 13.11.24 | AMENDED TO ACCORD WITH BNG METRICS.                     | GJD |
| P4  | 06.11.24 | AMENDED TO CLIENT COMMENTS RECEIVED 05.11.24.           | GJD |
| P3  | 24.10.24 | AMENDED TO CLIENT COMMENTS RECEIVED 18.10.24.           | GJD |
| P2  | 16.10.24 | AMENDED TO CLIENT COMMENTS RECEIVED 07.10.24.           | GJD |
| P1  | 16.09.24 | ISSUED TO THE CLIENT FOR COMMENT.                       | GJD |
| Rev | Date     | Description                                             | By  |

PLANNING



hparchitecture.co.uk / 01344 752 271  
Manhattan House, 140 High Street, Crowthorne,  
Berkshire RG45 7AY

Client

**PADELSTARS**

Project

**PADEL COURTS,  
BERKSHIRE COUNTY SPORTS CLUB**

Drawing

**SITE LAYOUT**

|             |             |          |            |
|-------------|-------------|----------|------------|
| Scale       | Date        | Drawn By | Checked By |
| 1:200@A1    | 06/01/2025  | GJD      | SS         |
| Project No. | Drawing No. | Revision |            |
| 24.415      | 02          | P6       |            |