



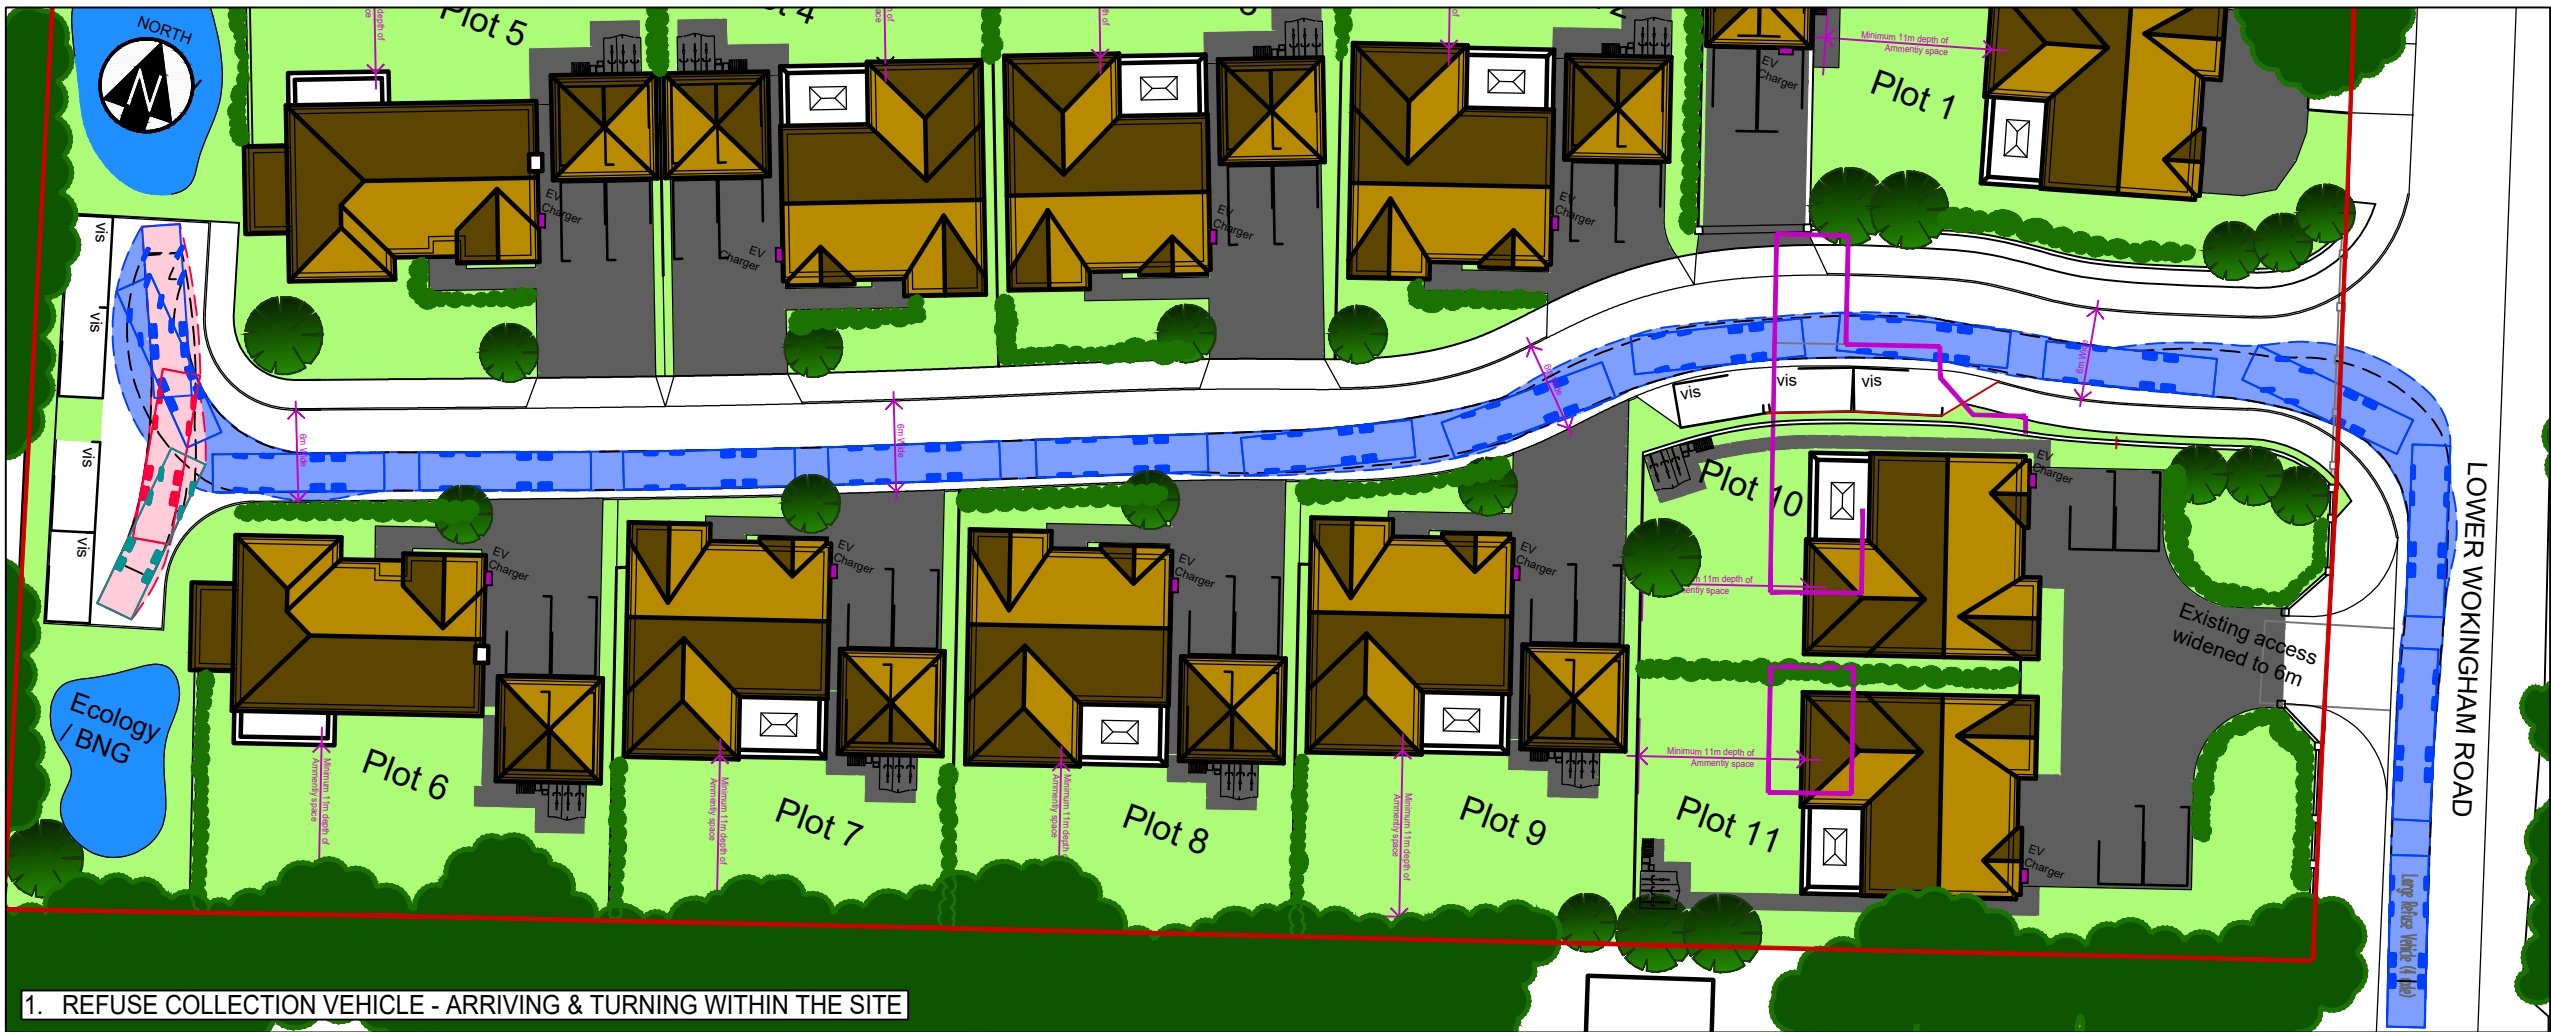

1. REFUSE COLLECTION VEHICLE - ARRIVING & TURNING WITHIN THE SITE

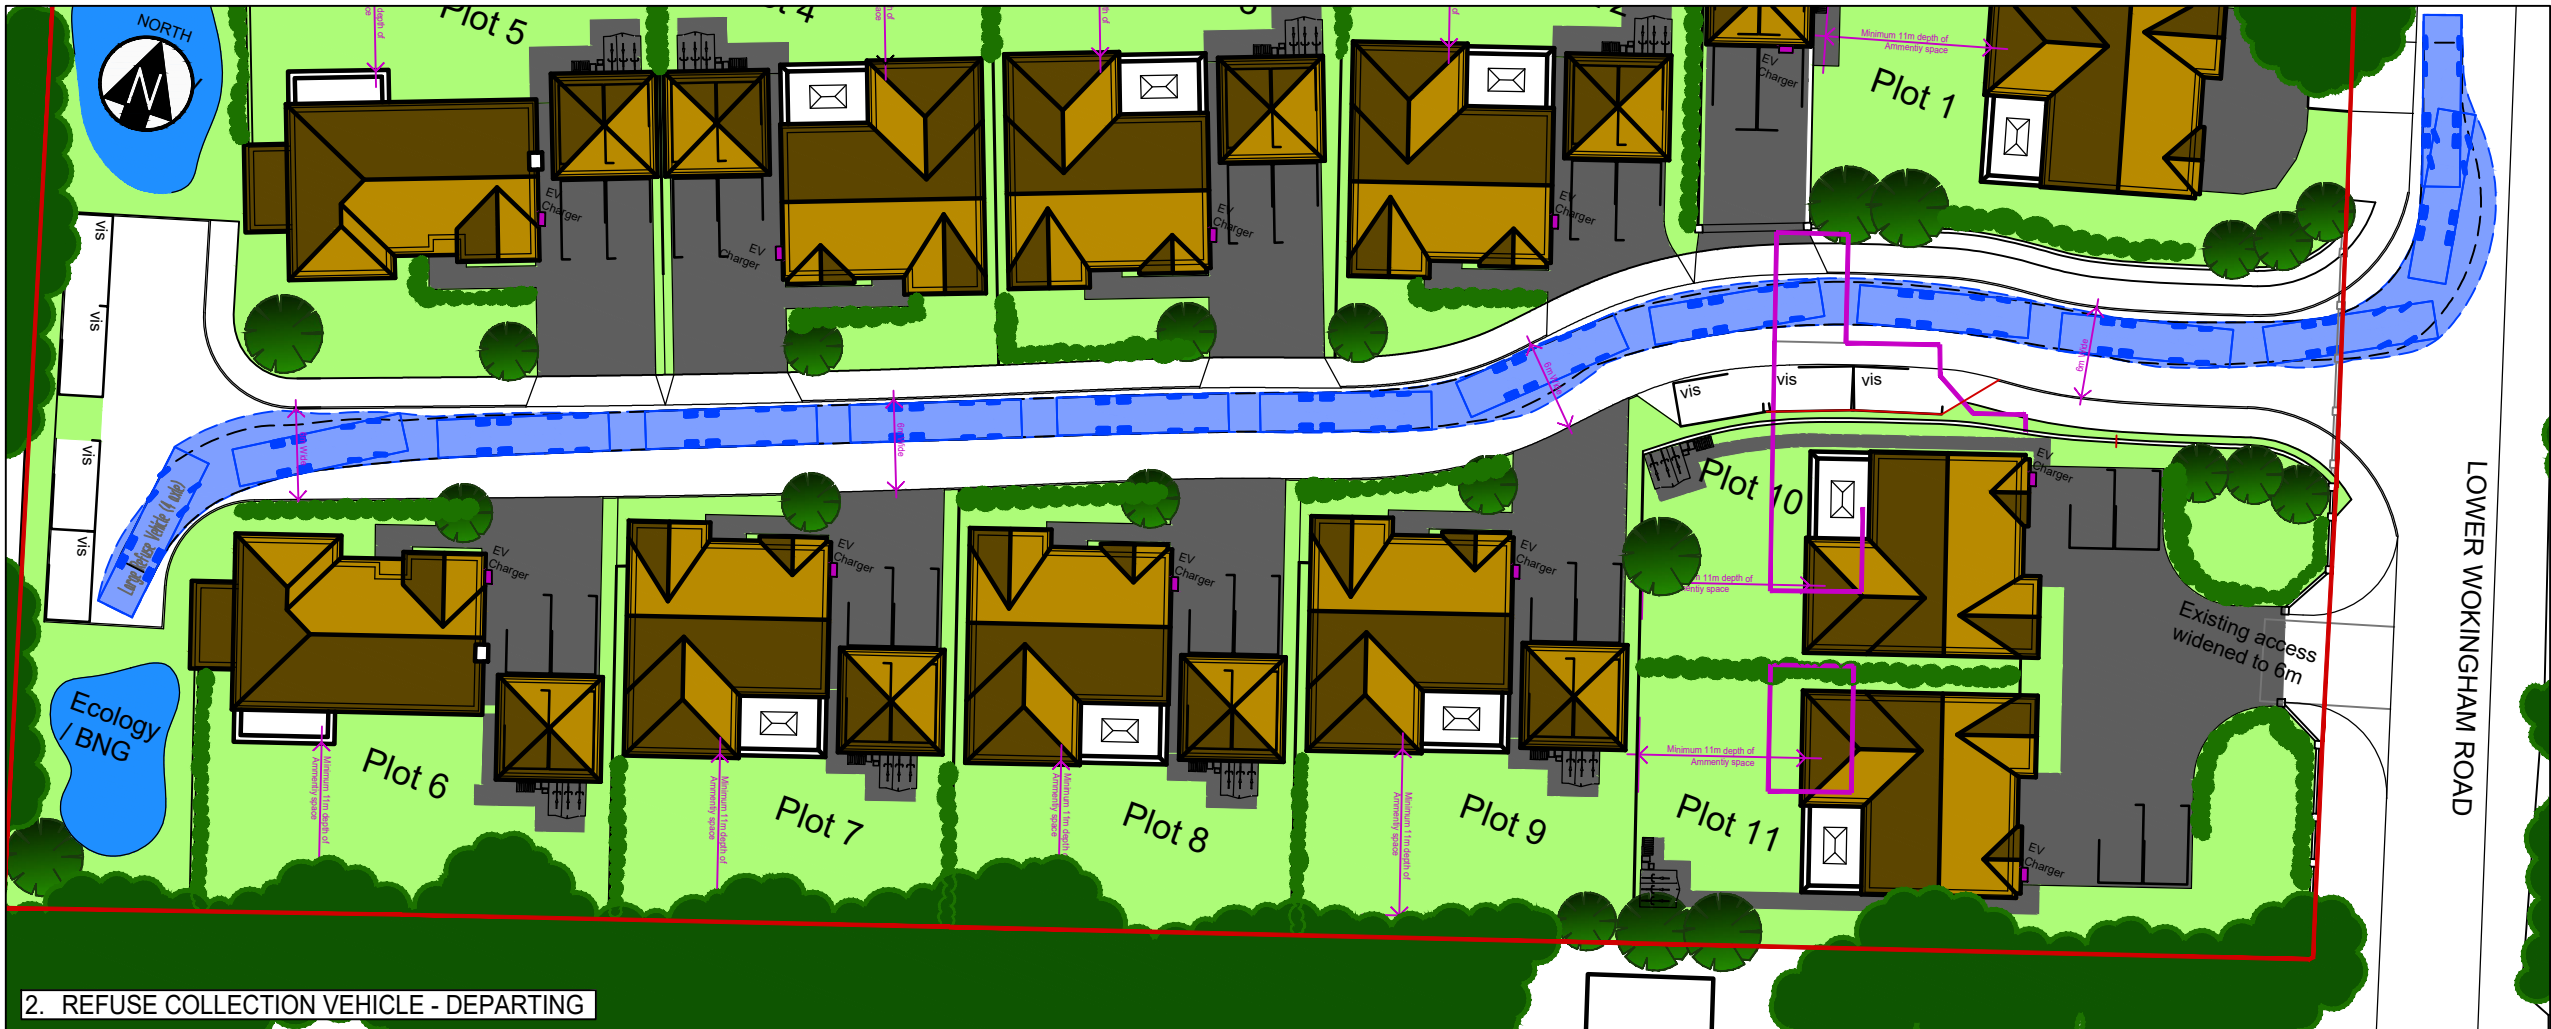

2. REFUSE COLLECTION VEHICLE - DEPARTING


DO NOT SCALE.

VEHICLE: 4-AXLE REFUSE VEHICLE

FORWARD	REVERSE
---------	---------

Large Refuse Vehicle (4 axle)
Overall Length 11.347m
Overall Width 2.500m
Overall Body Height 3.751m
Min Body Ground Clearance 0.304m
Track Width 2.500m
Lock to Lock Time 6.00s
Wall to Wall Turning Radius 11.330m

NOTES:

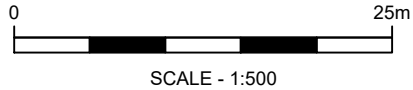

P2	29.07.26	Layout updated	RS
P1	23.07.26	First issue	RS
Rev.	Date	Revision details	By



Client

Project
PROPOSED RESIDENTIAL DEVELOPMENT,
HILLSIDE,
LOWER WOKINGHAM ROAD,
WOKINGHAM,
BERKSHIRE

Drawing title
Swept Path Analysis of a
Refuse Collection Vehicle

Drawing no.	Revision
HILL - SPA-01	P2

Status	Date	Issue Date
INFORMATION	23.07.26	23.07.26
Scale	Drawn by	Checked by
1:500 @ A3	RS	JR