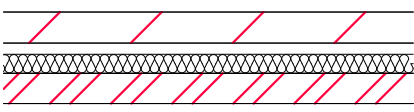
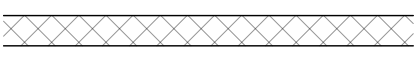
 



WALL SPECIFICATIONS	
	NEW EXTERNAL WALL BRICK: Brickwork facing INSULATION: Kooltherm K108 75mm CAVITY: 25mm BLOCK: TOPCRETE Standard Dense Concrete Block k-value 1.16 w/m2k U-VALUE = 0.216 w/m2k
	INTERNAL WALL TYPE 1 BLOCK: 100mm
	INTERNAL PARTITION: WALL TYPE 1 METAL STUD X X

NOTE:


Window must be
U-value of $\leq 1.4 \text{ W/m}^2\text{K}$

1 GRANGE COTTAGES


- GENERAL NOTES
- FOLLOWING COMMENCEMENT OF WORK ON SITE, ISSUED DRAWINGS AND DETAILS MAY BE SUBJECT TO CHANGE DUE TO SITE CONDITIONS OR CONTRACTOR DESIGN MODIFICATIONS.
 - ALL WORKS **MUST BE** CARRIED OUT TO THE SATISFACTION OF LOCAL AND STATUTORY AUTHORITIES, IN ACCORDANCE WITH CURRENT BUILDING REGULATIONS AND CODES OF PRACTICE.
 - ALL DIMENSIONS ARE TO BE VERIFIED WITH THE CONTRACTOR ON SITE PRIOR TO MANUFACTURE OR INSTALLATION.
 - QUADRANT DESIGN MUST BE INFORMED OF ANY AMENDMENTS TO THE DESIGN ON SITE.

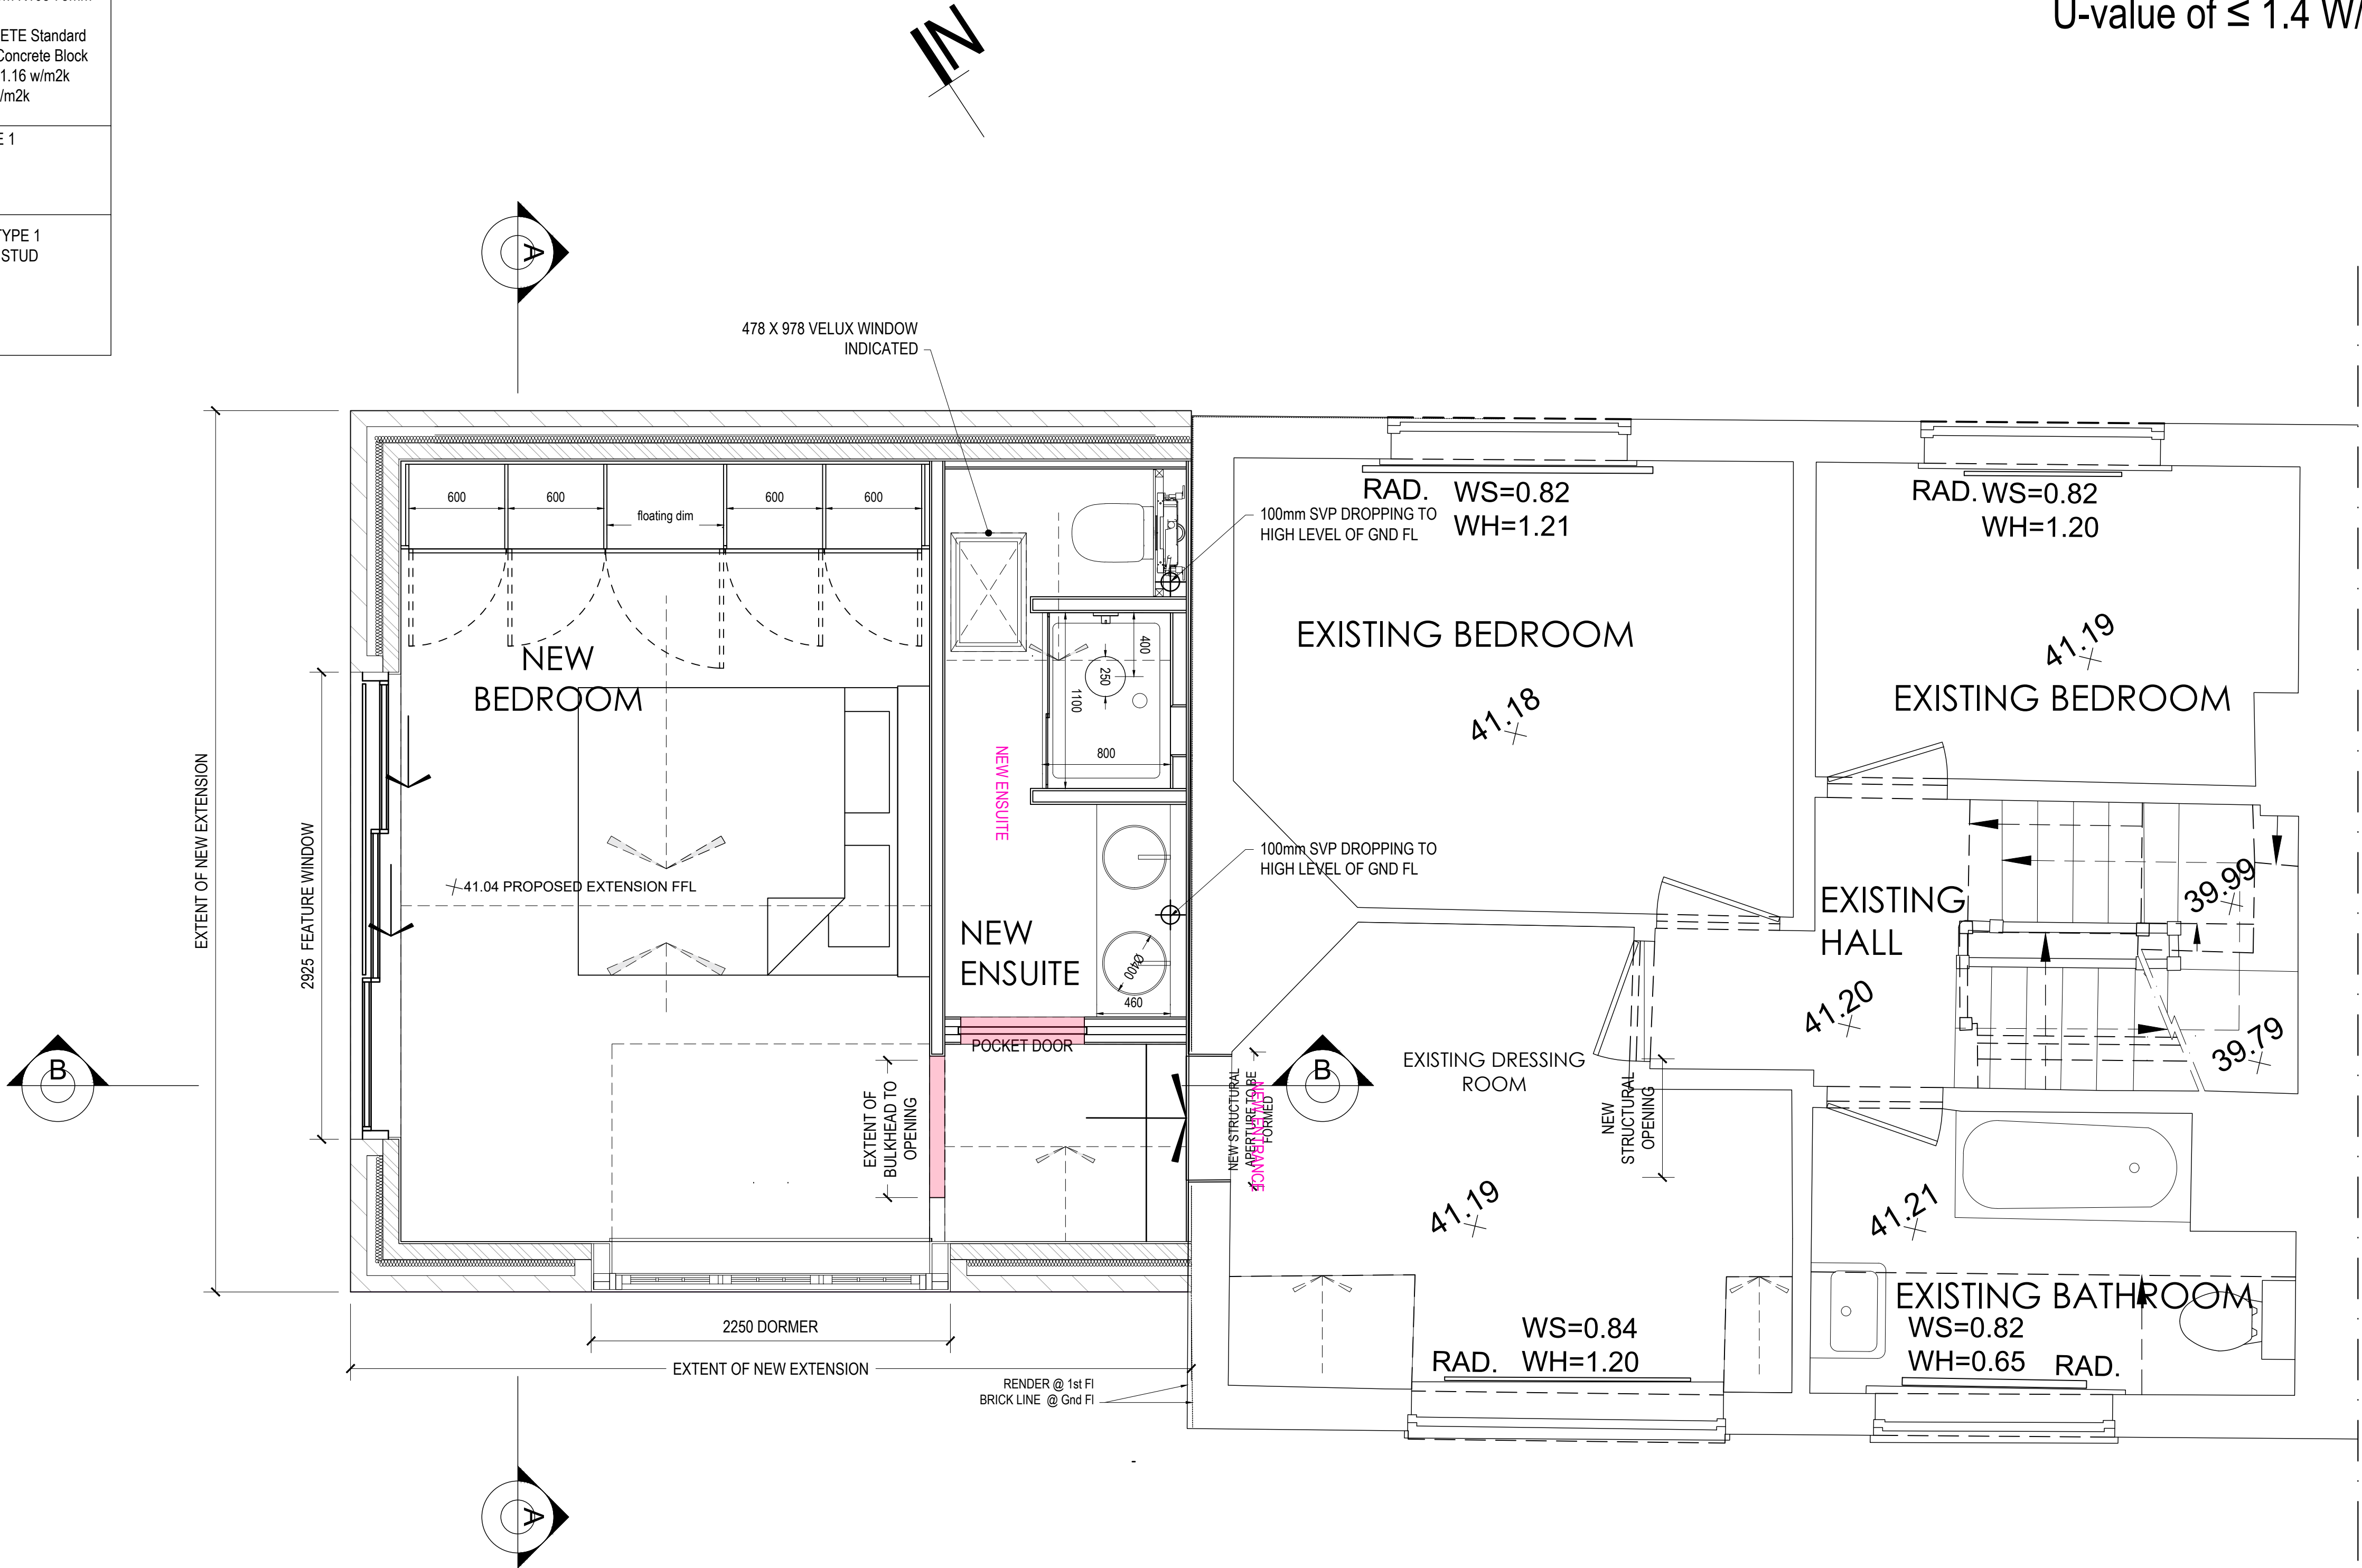

FIRST FLOOR GA PLAN

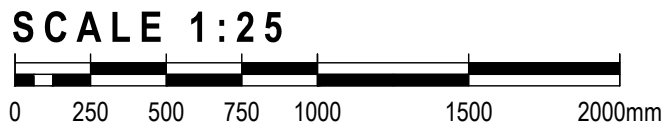

WORK STAGE	A NEW FEATURE WINDOW TO 1st FL NEW BEDROOM AMENDED TO SLIDING WITH PROTECTIVE BALUSTRADE ADDED		29.12.2
	CONSTRUCTION ISSUE		
CLIENT	MR & MRS HINDMARSH		
PROJECT	1 GRANGE COTTAGES, BROADCOMMON ROAD, HURST, RG10 0RD		
SHEET TITLE	FIRST FLOOR GENERAL ARRANGEMENT PLAN		
SCALE	AS SHOWN AT A1	DRAWN BY	RM
SHEET NO:	J001956 A2_03	REVISION:	A

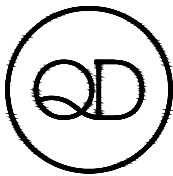

INTERIOR ARCHITECTURE & DESIGN

QUADRANT DESIGN
23 KINGS ROAD,
READING,
RG1 3AR

(+44)0118 9591 581
hello@quadrantdesign.co.uk
www.quadrantdesign.co.uk