
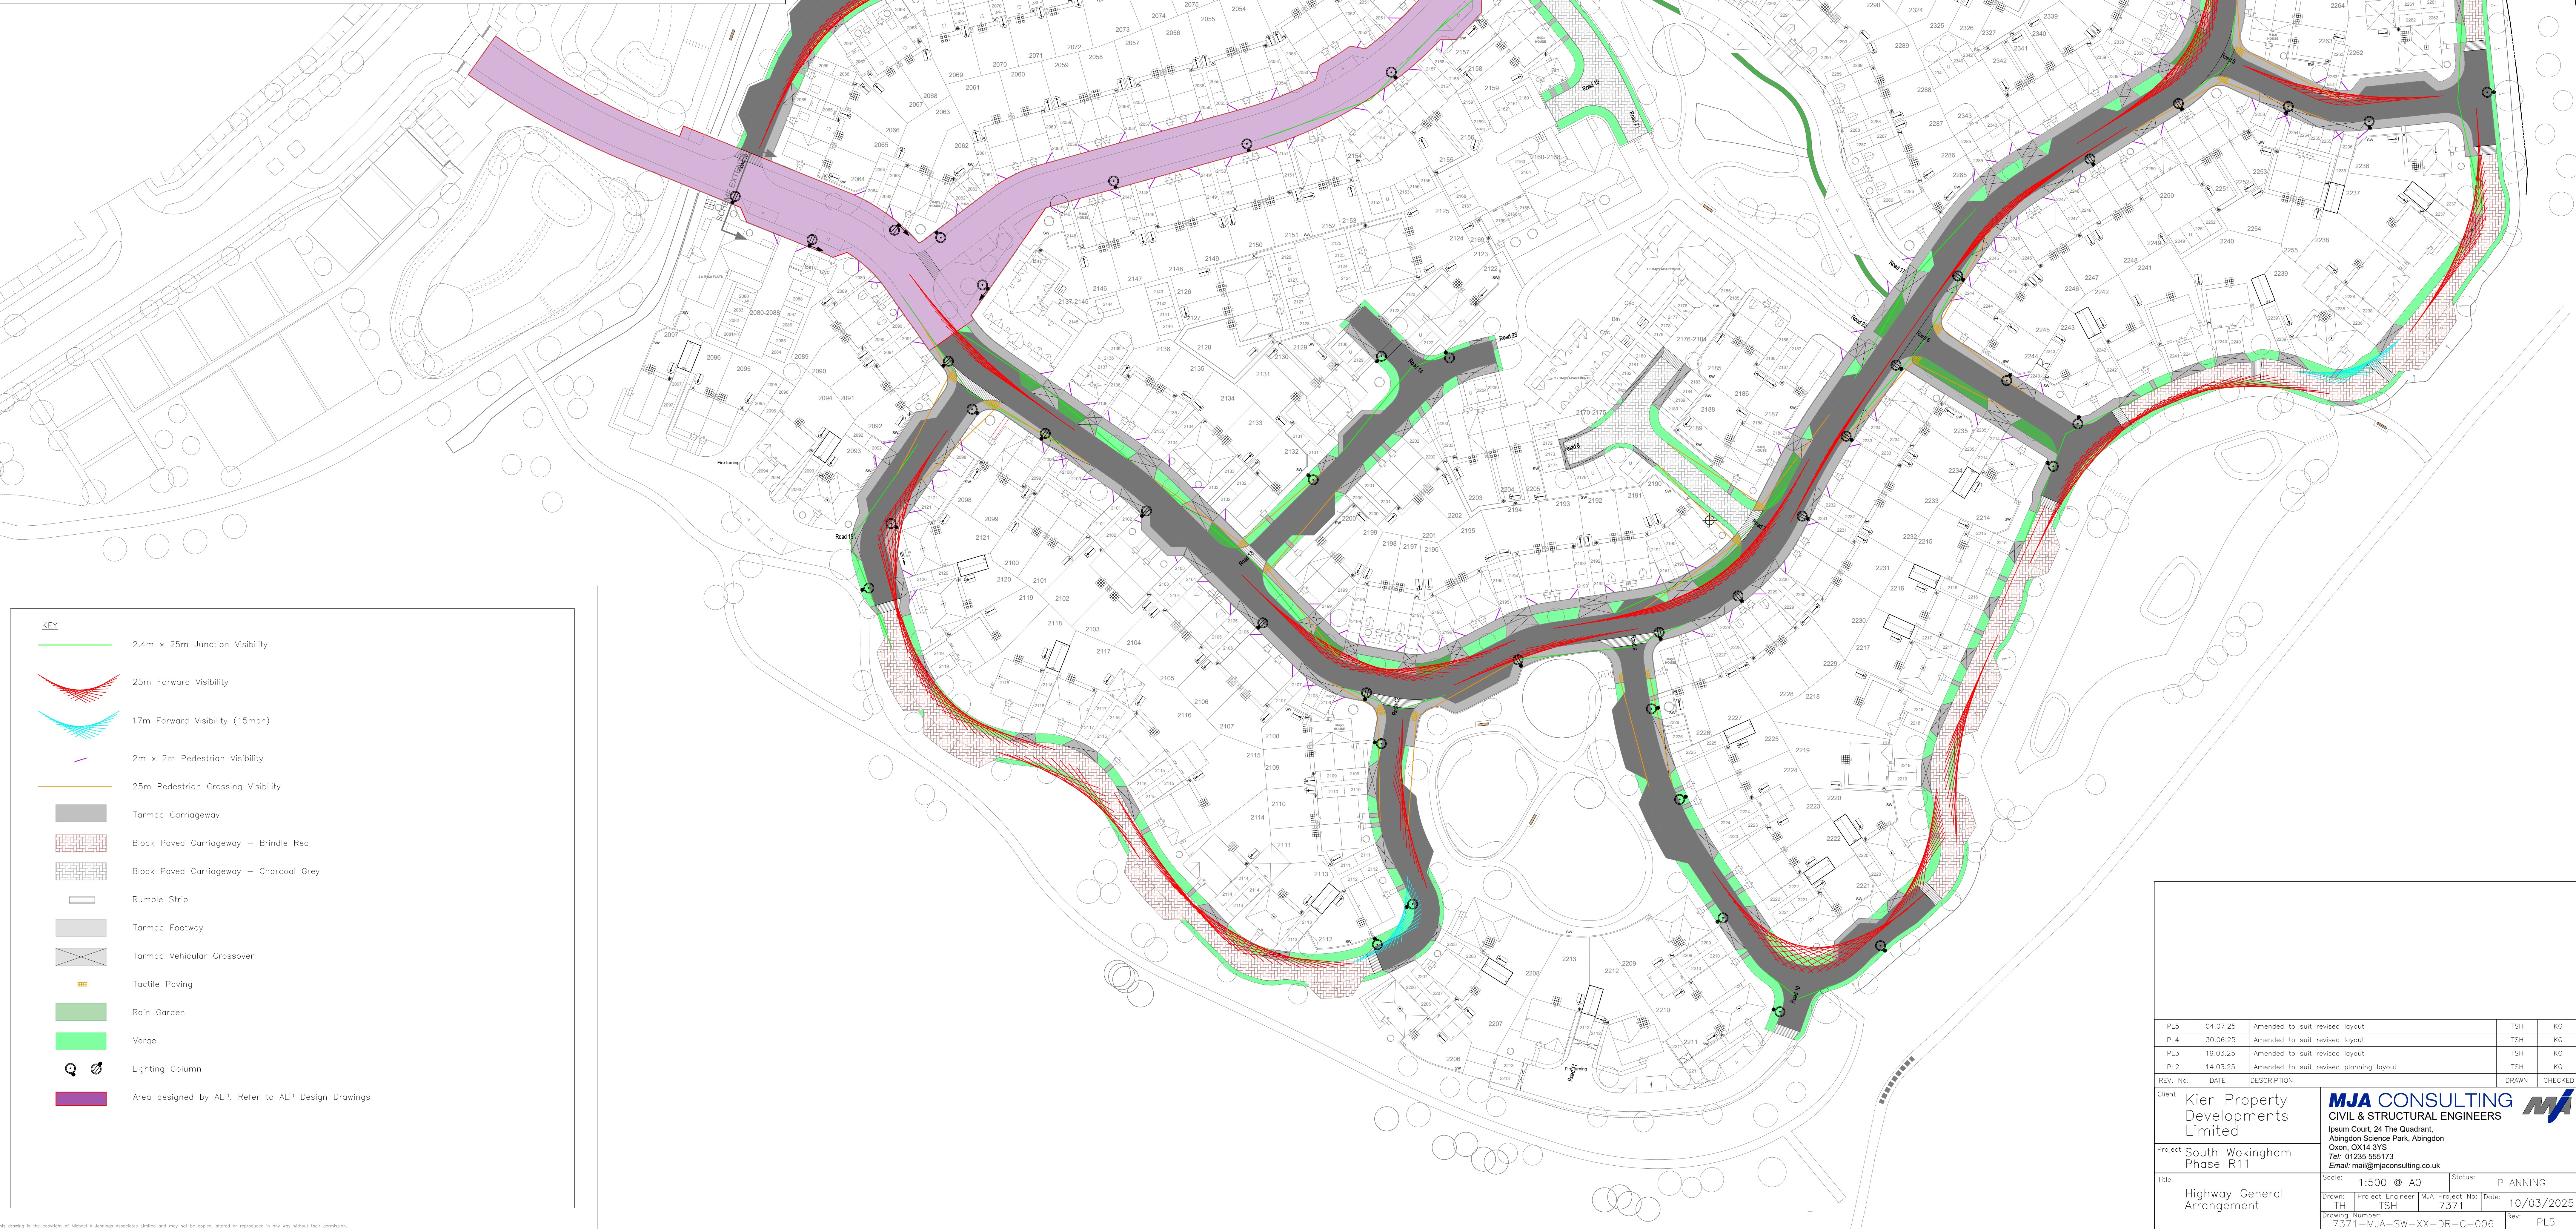


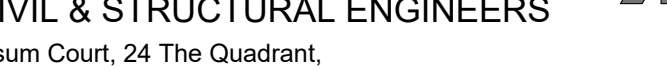

PL5	04.07.25	Amended to suit revised layout	TSH	KG
PL4	30.06.25	Amended to suit revised layout	TSH	KG
PL3	19.03.25	Amended to suit revised layout	TSH	KG
PL2	14.03.25	Amended to suit revised planning layout	TSH	KG
REV. NO.	DATE	DESCRIPTION	DRAWN	CHECKED
Client	Kier Property Developments Limited			
Project	South Wokingham Phase R11			
Title	Highway General Arrangement		Scale:	1:500 @ A0
			Status:	PLANNING
	Drawn:	TH	Project Engineer	TSH
	Drawn Number:	3711-MJA-SW-XX-R-03731	Drawn Date:	10/03/2025
	Drawn By:	SW-XX-R-03731	Rev:	PL5