
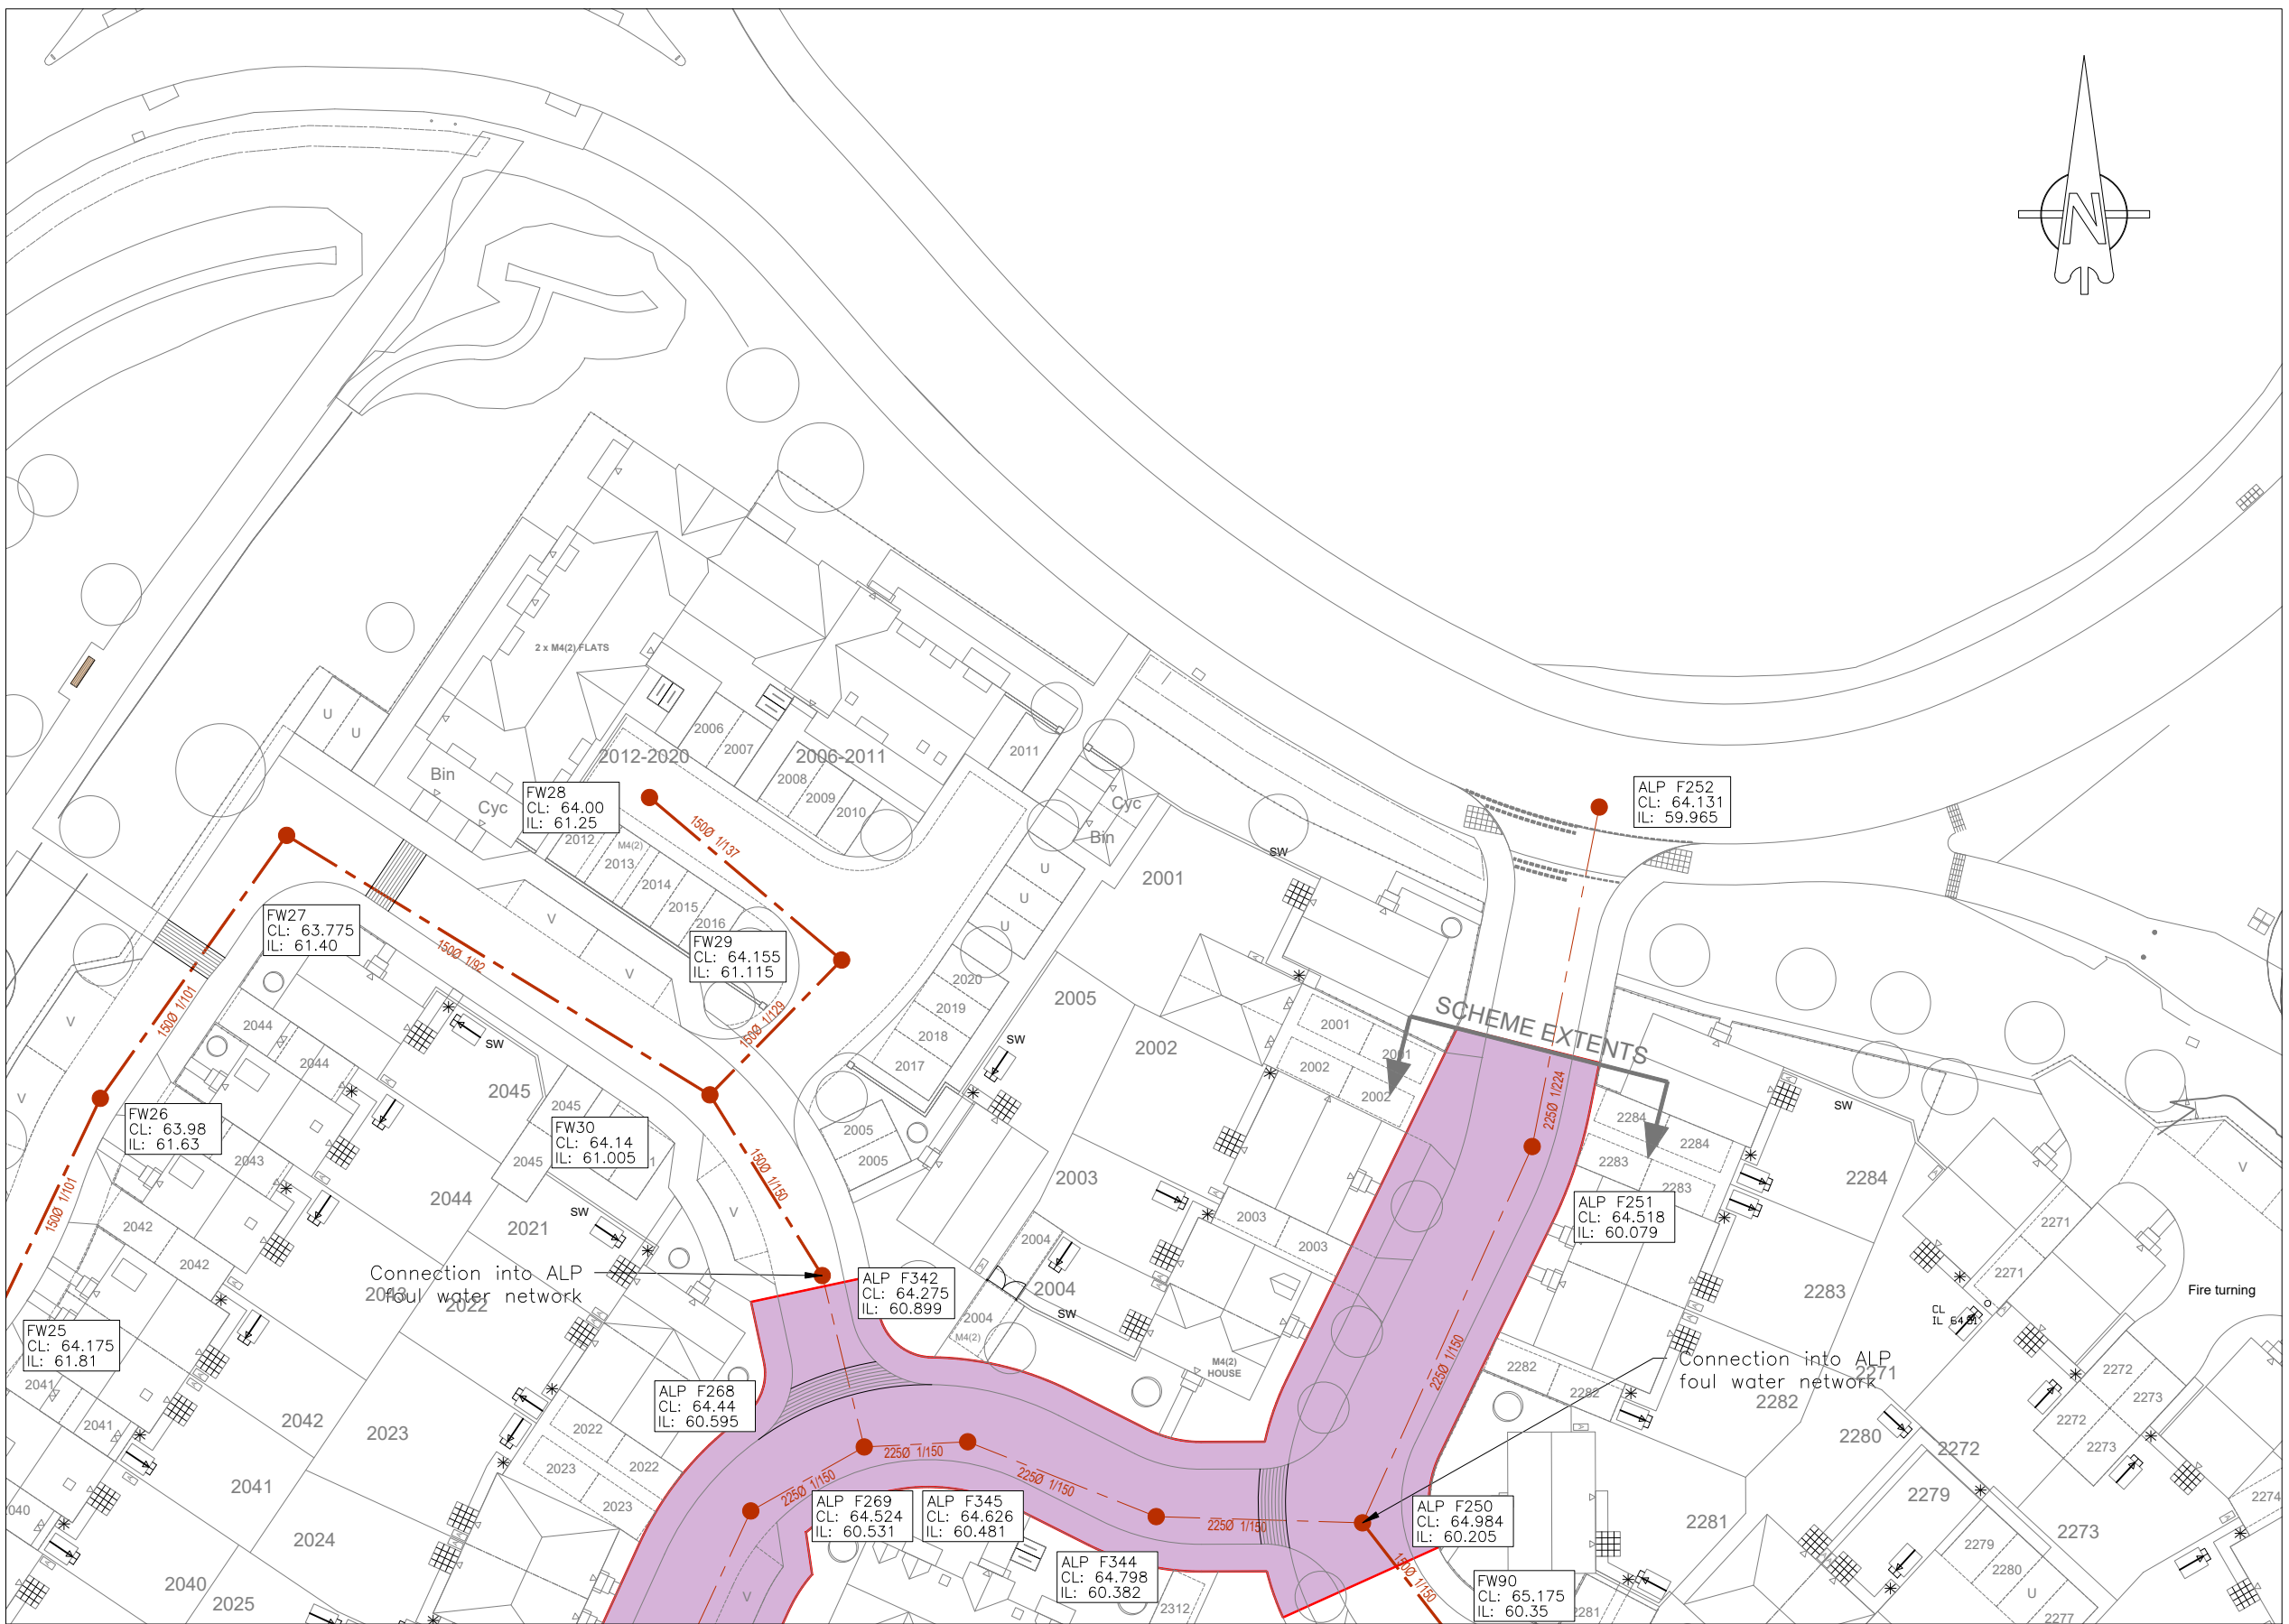


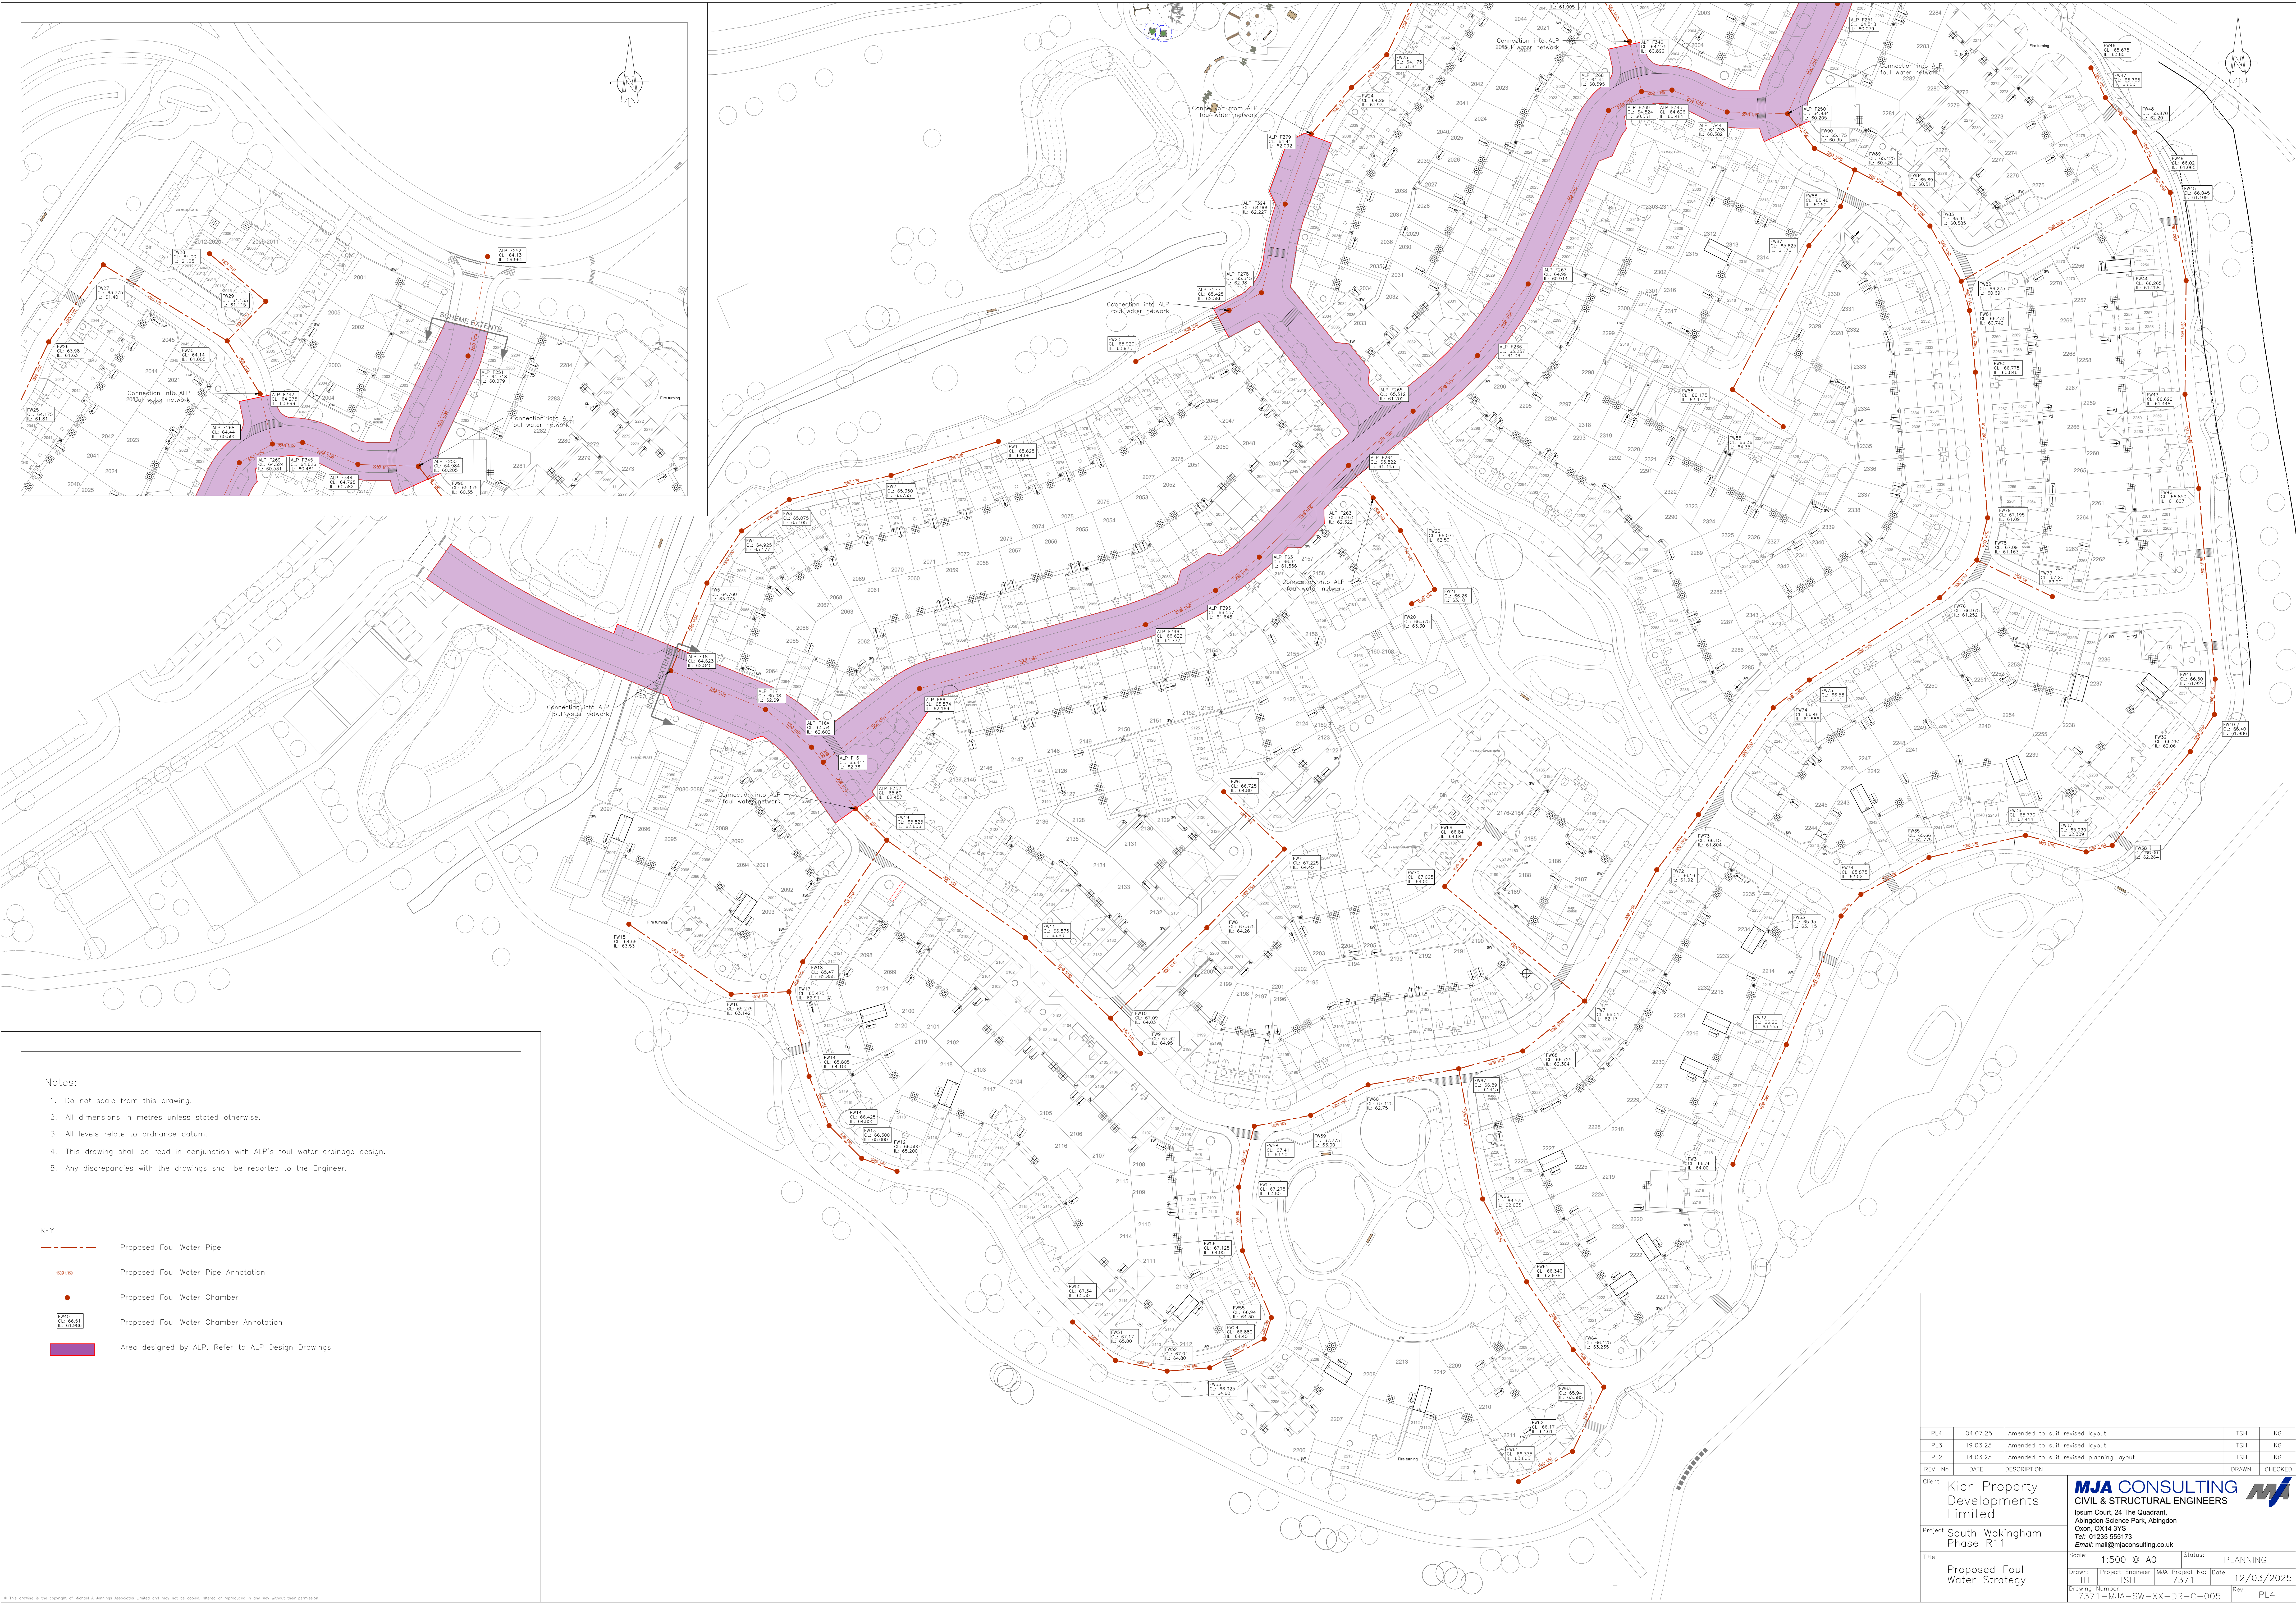

- Notes:
1. Do not scale from this drawing.
 2. All dimensions in metres unless stated otherwise.
 3. All levels relate to ordnance datum.
 4. This drawing shall be read in conjunction with ALP's foul water drainage design.
 5. Any discrepancies with the drawings shall be reported to the Engineer.

- KEY
- Proposed Foul Water Pipe
 - Proposed Foul Water Pipe Annotation
 - Proposed Foul Water Chamber
 - Proposed Foul Water Chamber Annotation
 - Area designed by ALP. Refer to ALP Design Drawings

PL4	04.07.25	Amended to suit revised layout	TSH	KG
PL3	19.03.25	Amended to suit revised layout	TSH	KG
PL2	14.03.25	Amended to suit revised planning layout	TSH	KG
REV. No.	DATE	DESCRIPTION	DRAWN	CHECKED
Client	Kier Property Developments Limited			
Project	South Wokingham Phase R11			
Title	Proposed Foul Water Strategy			
Scale	1:500	A0	Status	PLANNING
Drawn	TH	Project Engineer	MJA Project No.	7371
Drawing Number	7371-MJA-SW-XX-DR-C-005	Date	12/03/2025	Rev
				PL4