


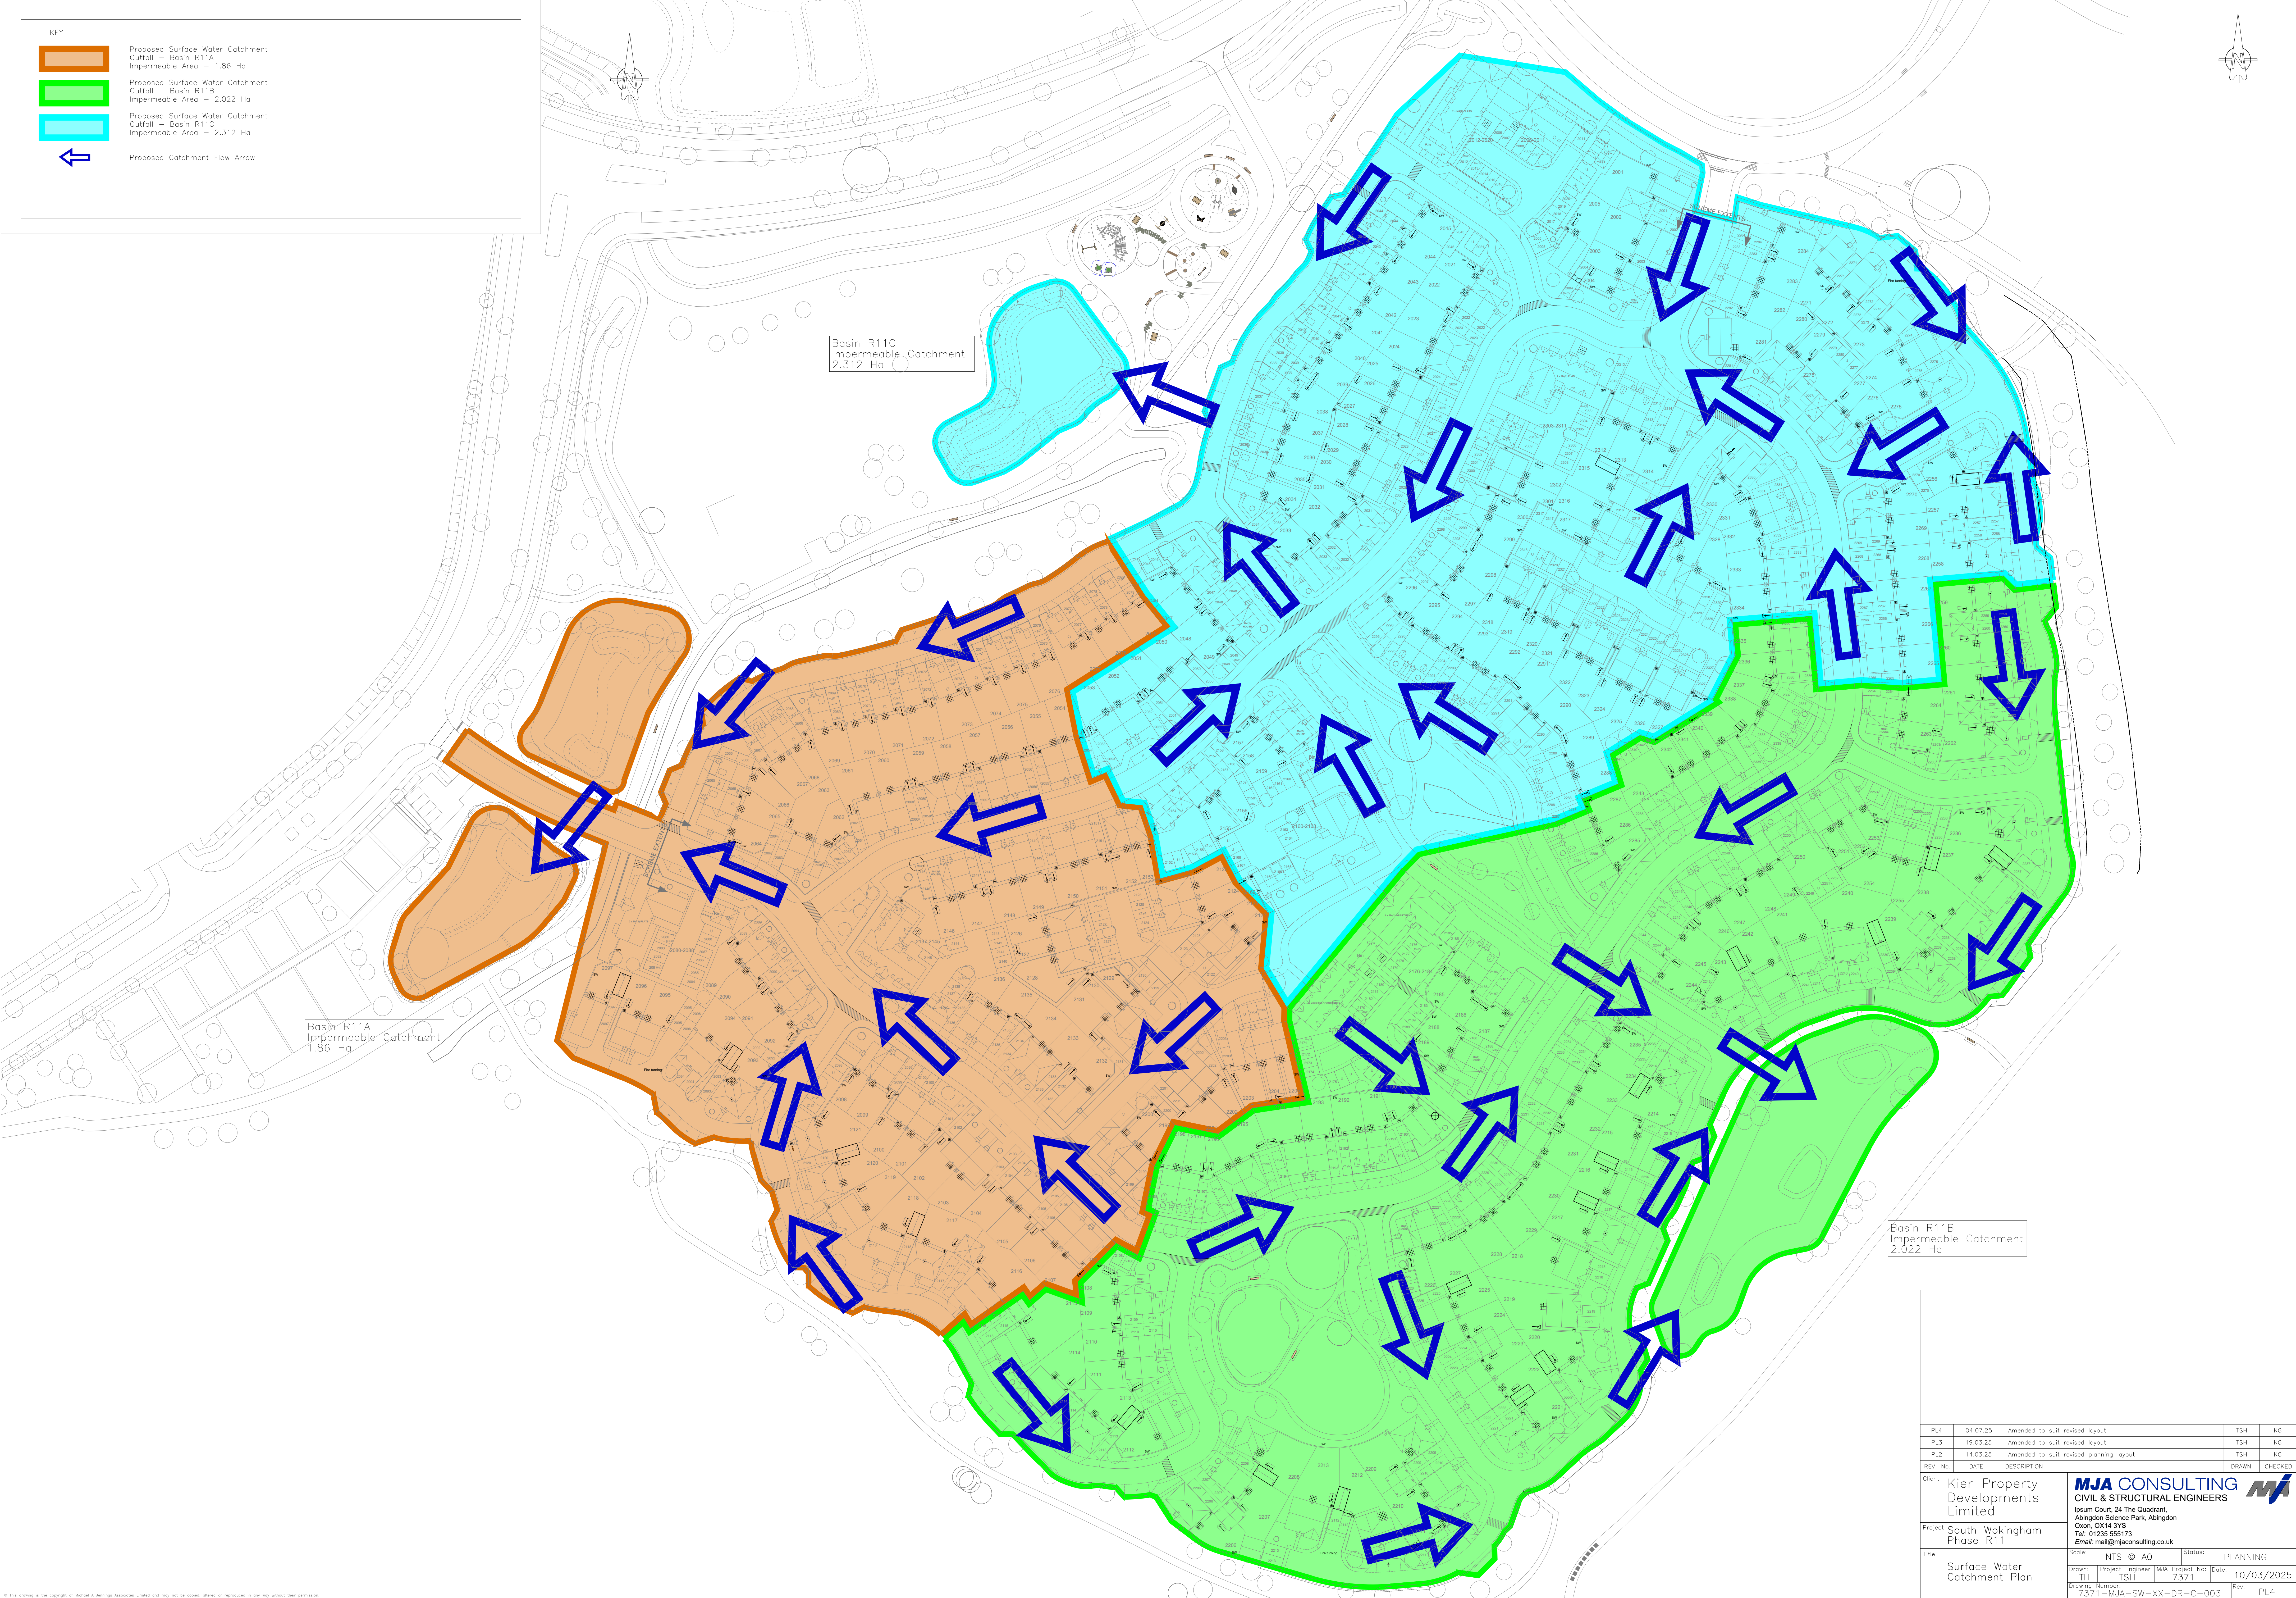

PL4	04.07.25	Amended to suit revised layout	TSH	KG
PL3	19.03.25	Amended to suit revised layout	TSH	KG
PL2	14.03.25	Amended to suit revised planning layout	TSH	KG
REV. No.	DATE	DESCRIPTION	DRAWN	CHECKED
Client: Kier Property Developments Limited				
Project: South Wokingham Phase R11				
Title: Surface Water Catchment Plan				
Scale:	NTS @ A0	Status:	PLANNING	
Drawn:	TH	Project Engineer:	MJA	Project No:
Drawing Number:	7371-MJA-SW-XX-DR-C-003	Date:	10/03/2025	Rev:
				PL4

MJA CONSULTING

CIVIL & STRUCTURAL ENGINEERS

Ipsum Court, 24 The Quadrant,
Abingdon Science Park, Abingdon
Oxon, OX14 3YB
Tel: 01235 555173
Email: mail@mjaconsulting.co.uk