


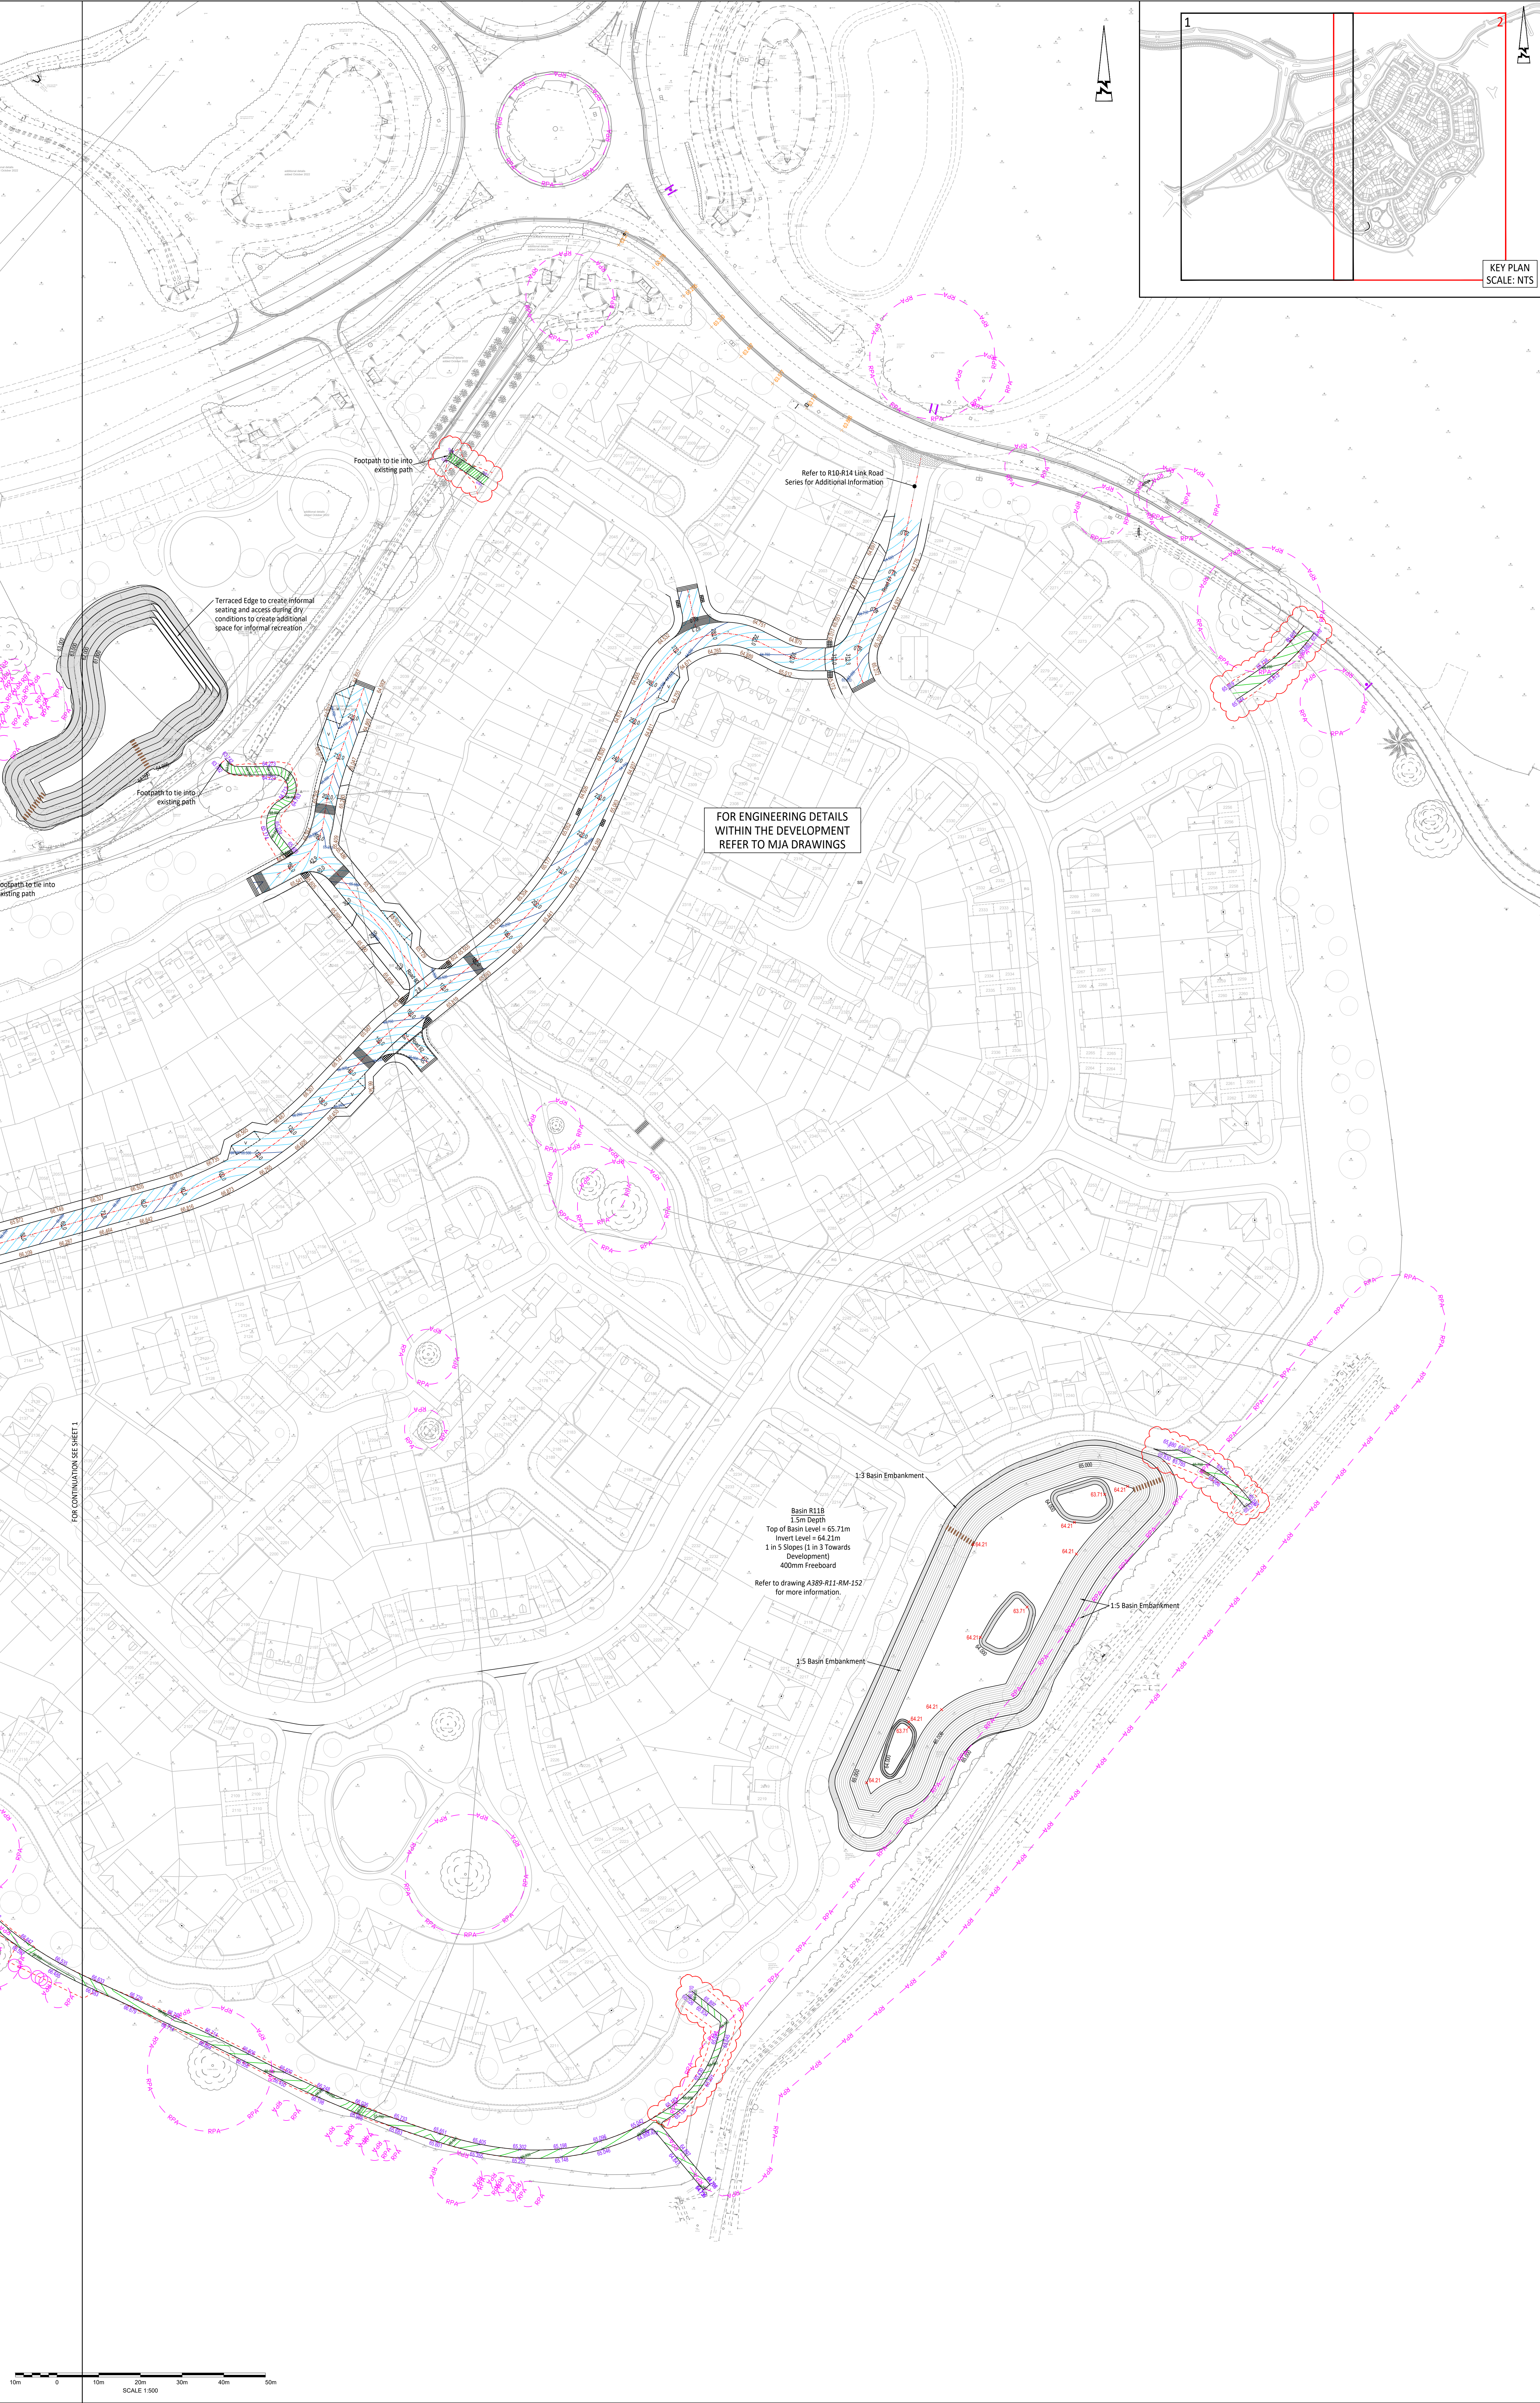

© ABLEY LETCHFORD PARTNERSHIP LTD.
This drawing should not be reproduced without consent.

GENERAL NOTES:

- Do not scale.
- This drawing is to be read in conjunction with and checked against all other drawings, Engineering details, Specification and any structural, geotechnical or other specialist document provided.
- The proposed works on this drawing could impact on existing services/ statutory undertakers apparatus, therefore the contractor should check the position of existing services on site prior to starting work.
- Any anomaly or contradiction between any of the above is to be reported to the Engineer.

GENERAL KEY:

- Tree root protection area
- Proposed embankment - no steeper than 1:3 slopes
- Link Road Back of Cycleway Levels
- Proposed Spot Levels
- Existing Levels

CARRIAGEWAY KEY:

- Alignment change
- Major contour (250mm interval)
- Minor contour (50mm interval)
- Back of footway levels

BASIN AND SWALE KEY:

- Major contour (1000mm interval)
- Minor contour (100mm interval)

LANDSCAPED FOOTPATHS KEY:

- Major contour (250mm interval)
- Minor contour (50mm interval)
- Footpath channel levels

B	07/24	LAYOUT UPDATED, LEVELS AND CONTOURS TO SUBMITAL LEVELS	JAB	RF
A	03/24	FIRST ISSUE	JAB	RF

AL ABLEY LETCHFORD PARTNERSHIP

3 Tealgate, Chamham Park
Hungerford, Berkshire RG17 0YT
www.alpce.co.uk Tel: 01488 684390

Client
KIER PROPERTY DEVELOPMENTS LIMITED

Project
SOUTH WOKINGHAM SDL PHASE 2B R11 RESERVED MATTERS APPLICATION

File
PROPOSED LEVELS AND CONTOURS SHEET 2

Status

Scale	Date	Drawn	Checked
1:500 @ A0	MARCH 2023	JJS	RF

Drawing No
A389-R11-RM-402

Revision
A