


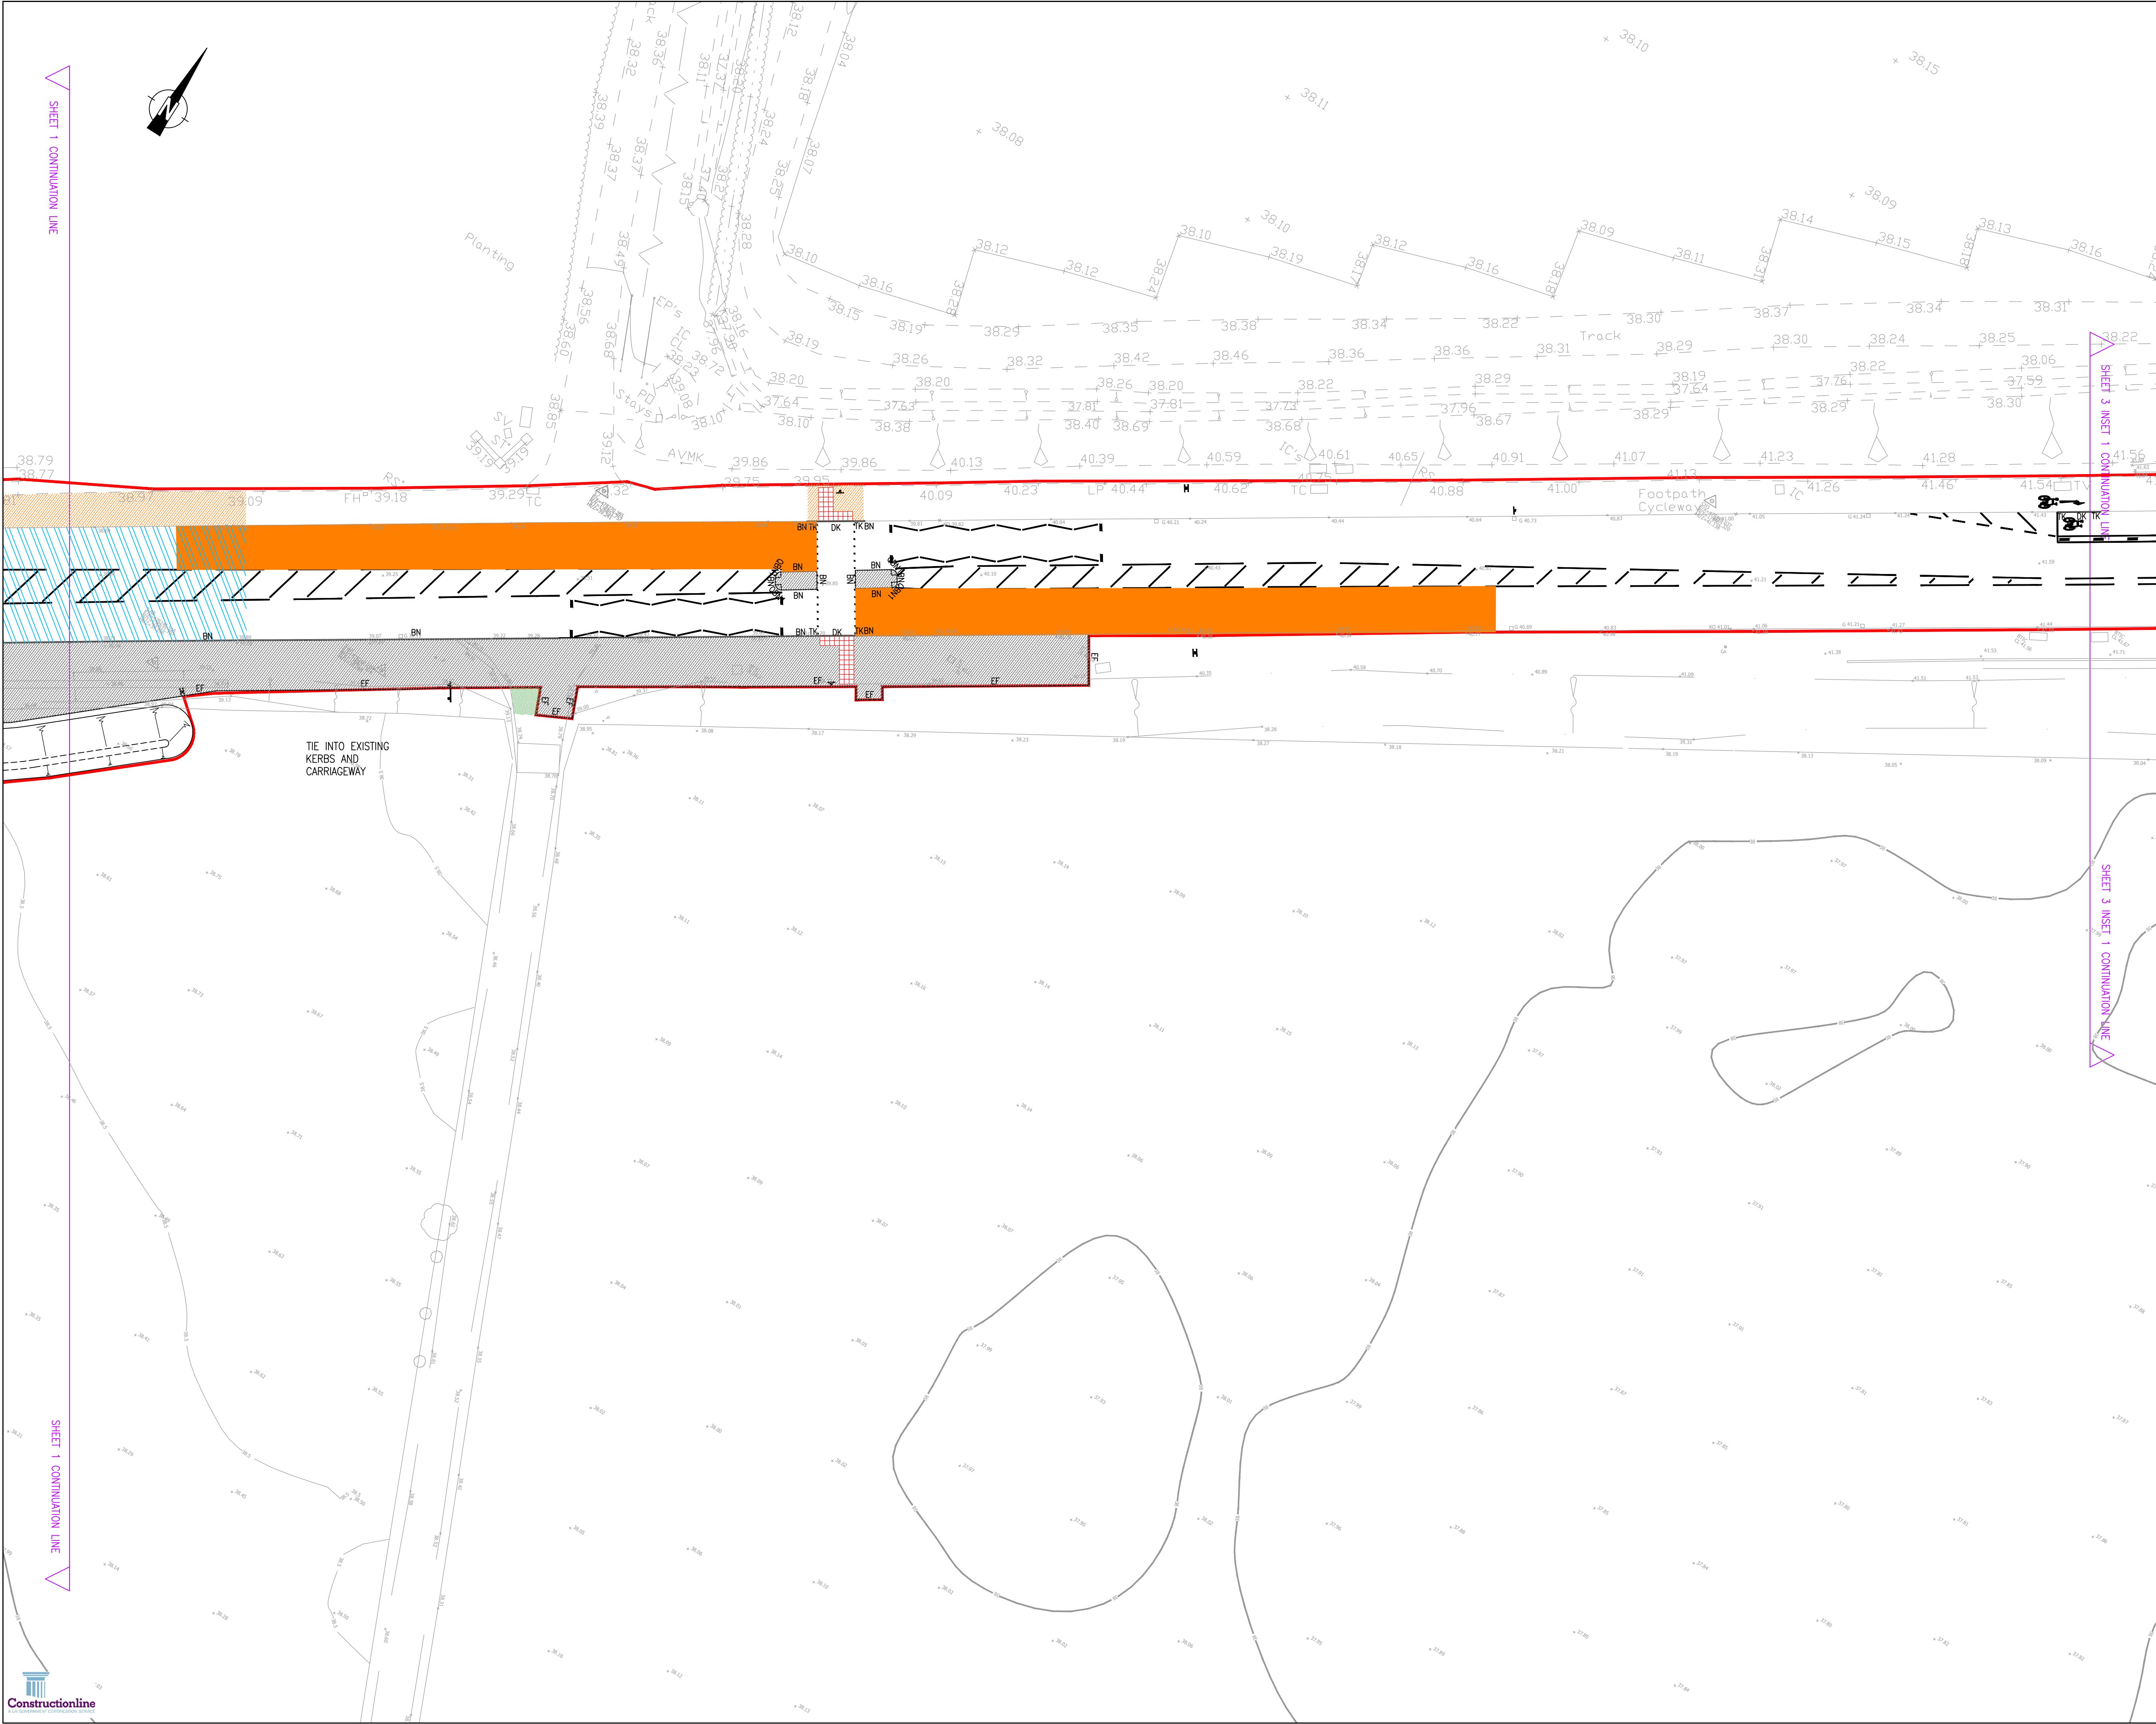

NOTES:

- DO NOT SCALE FROM THIS DRAWING
- ALL DIMENSIONS ARE IN METRES, UNLESS STATED OTHERWISE
- THIS DRAWING IS TO BE READ IN CONJUNCTION WITH ALL RELEVANT SCHEME DRAWINGS AND SPECIFICATIONS

KEY:

- FULL DEPTH CARRIAGEWAY CONSTRUCTION
- CARRIAGEWAY RESURFACING
- GRASS VERGE CONSTRUCTION
- FULL DEPTH FOOTWAY CONSTRUCTION
- CARRIAGEWAY HIGH FRICTION SURFACING
- CARRIAGEWAY TIE-IN
- FOOTWAY TIE-IN
- FOOTWAY RESURFACING
- TACTILE PAVING AT CONTROLLED CROSSING (COLOURED RED)
- TACTILE PAVING AT UNCONTROLLED CROSSING (COLOURED BUFF)

KERBING:

- EF EDGING KERB - 0mm UPSTAND
- BN BULL NOSED KERB - 125mm UPSTAND
- TK TRANSITION KERB - 125mm TO 0mm UPSTAND
- DK DROPPED KERB (PEDESTRIAN CROSSING) - 0 TO 6mm UPSTAND
- QBN BULL NOSED QUADRANT KERB - 125mm UPSTAND WITH 455mm RADIUS

SHEET KEY

|     |                                                                 |     |     |          |
|-----|-----------------------------------------------------------------|-----|-----|----------|
| B   | SECONDARY SITE ACCESS AND LAYBY REMOVED, CROSSING SHIFTED ALONG | KJM | TA  | 30.07.25 |
| A   | UPDATED TO SUIT RSA & CLIENT COMMENTS                           | TV  | TA  | 08.07.24 |
| Rev | Description                                                     | Drn | Chk | Date     |

REVISIONS

|                    |   |                         |  |
|--------------------|---|-------------------------|--|
| Preliminary Issue  | ✓ | Submitted for S104      |  |
| Planning Issue     |   | Issued for Tender       |  |
| Submitted for S38  |   | Issued for Construction |  |
| Submitted for S278 |   | As Built                |  |

DRAWING STATUS

**STUART MICHAEL ASSOCIATES**  
CONSULTING ENGINEERS

Stuart Michael Associates Ltd  
Coombe House, Coombe Square, Thatcham, Berkshire RG19 4JF  
T: 01635 867 711    e: mail@stuartmichael.co.uk  
F: 01635 861 715    w: www.stuartmichael.co.uk

**croudacehomes**

JOB TITLE  
BRIDGE FARM, TWYFORD

DRAWING TITLE  
S278 KERB TYPES AND PAVEMENT FINISHES  
SHEET 2 OF 3

|             |            |       |    |         |       |               |      |
|-------------|------------|-------|----|---------|-------|---------------|------|
| DATE        | APRIL 2024 | DRAWN | TV | CHECKED | TA    | ISSUE CHECKED |      |
| DRAWING No. | 5563.614   | REV   | B  | SCALE   | 1:250 |               | © A1 |

© This drawing is the copyright of Stuart Michael Associates Limited. It may not be reproduced or amended without the written approval of Stuart Michael Associates