


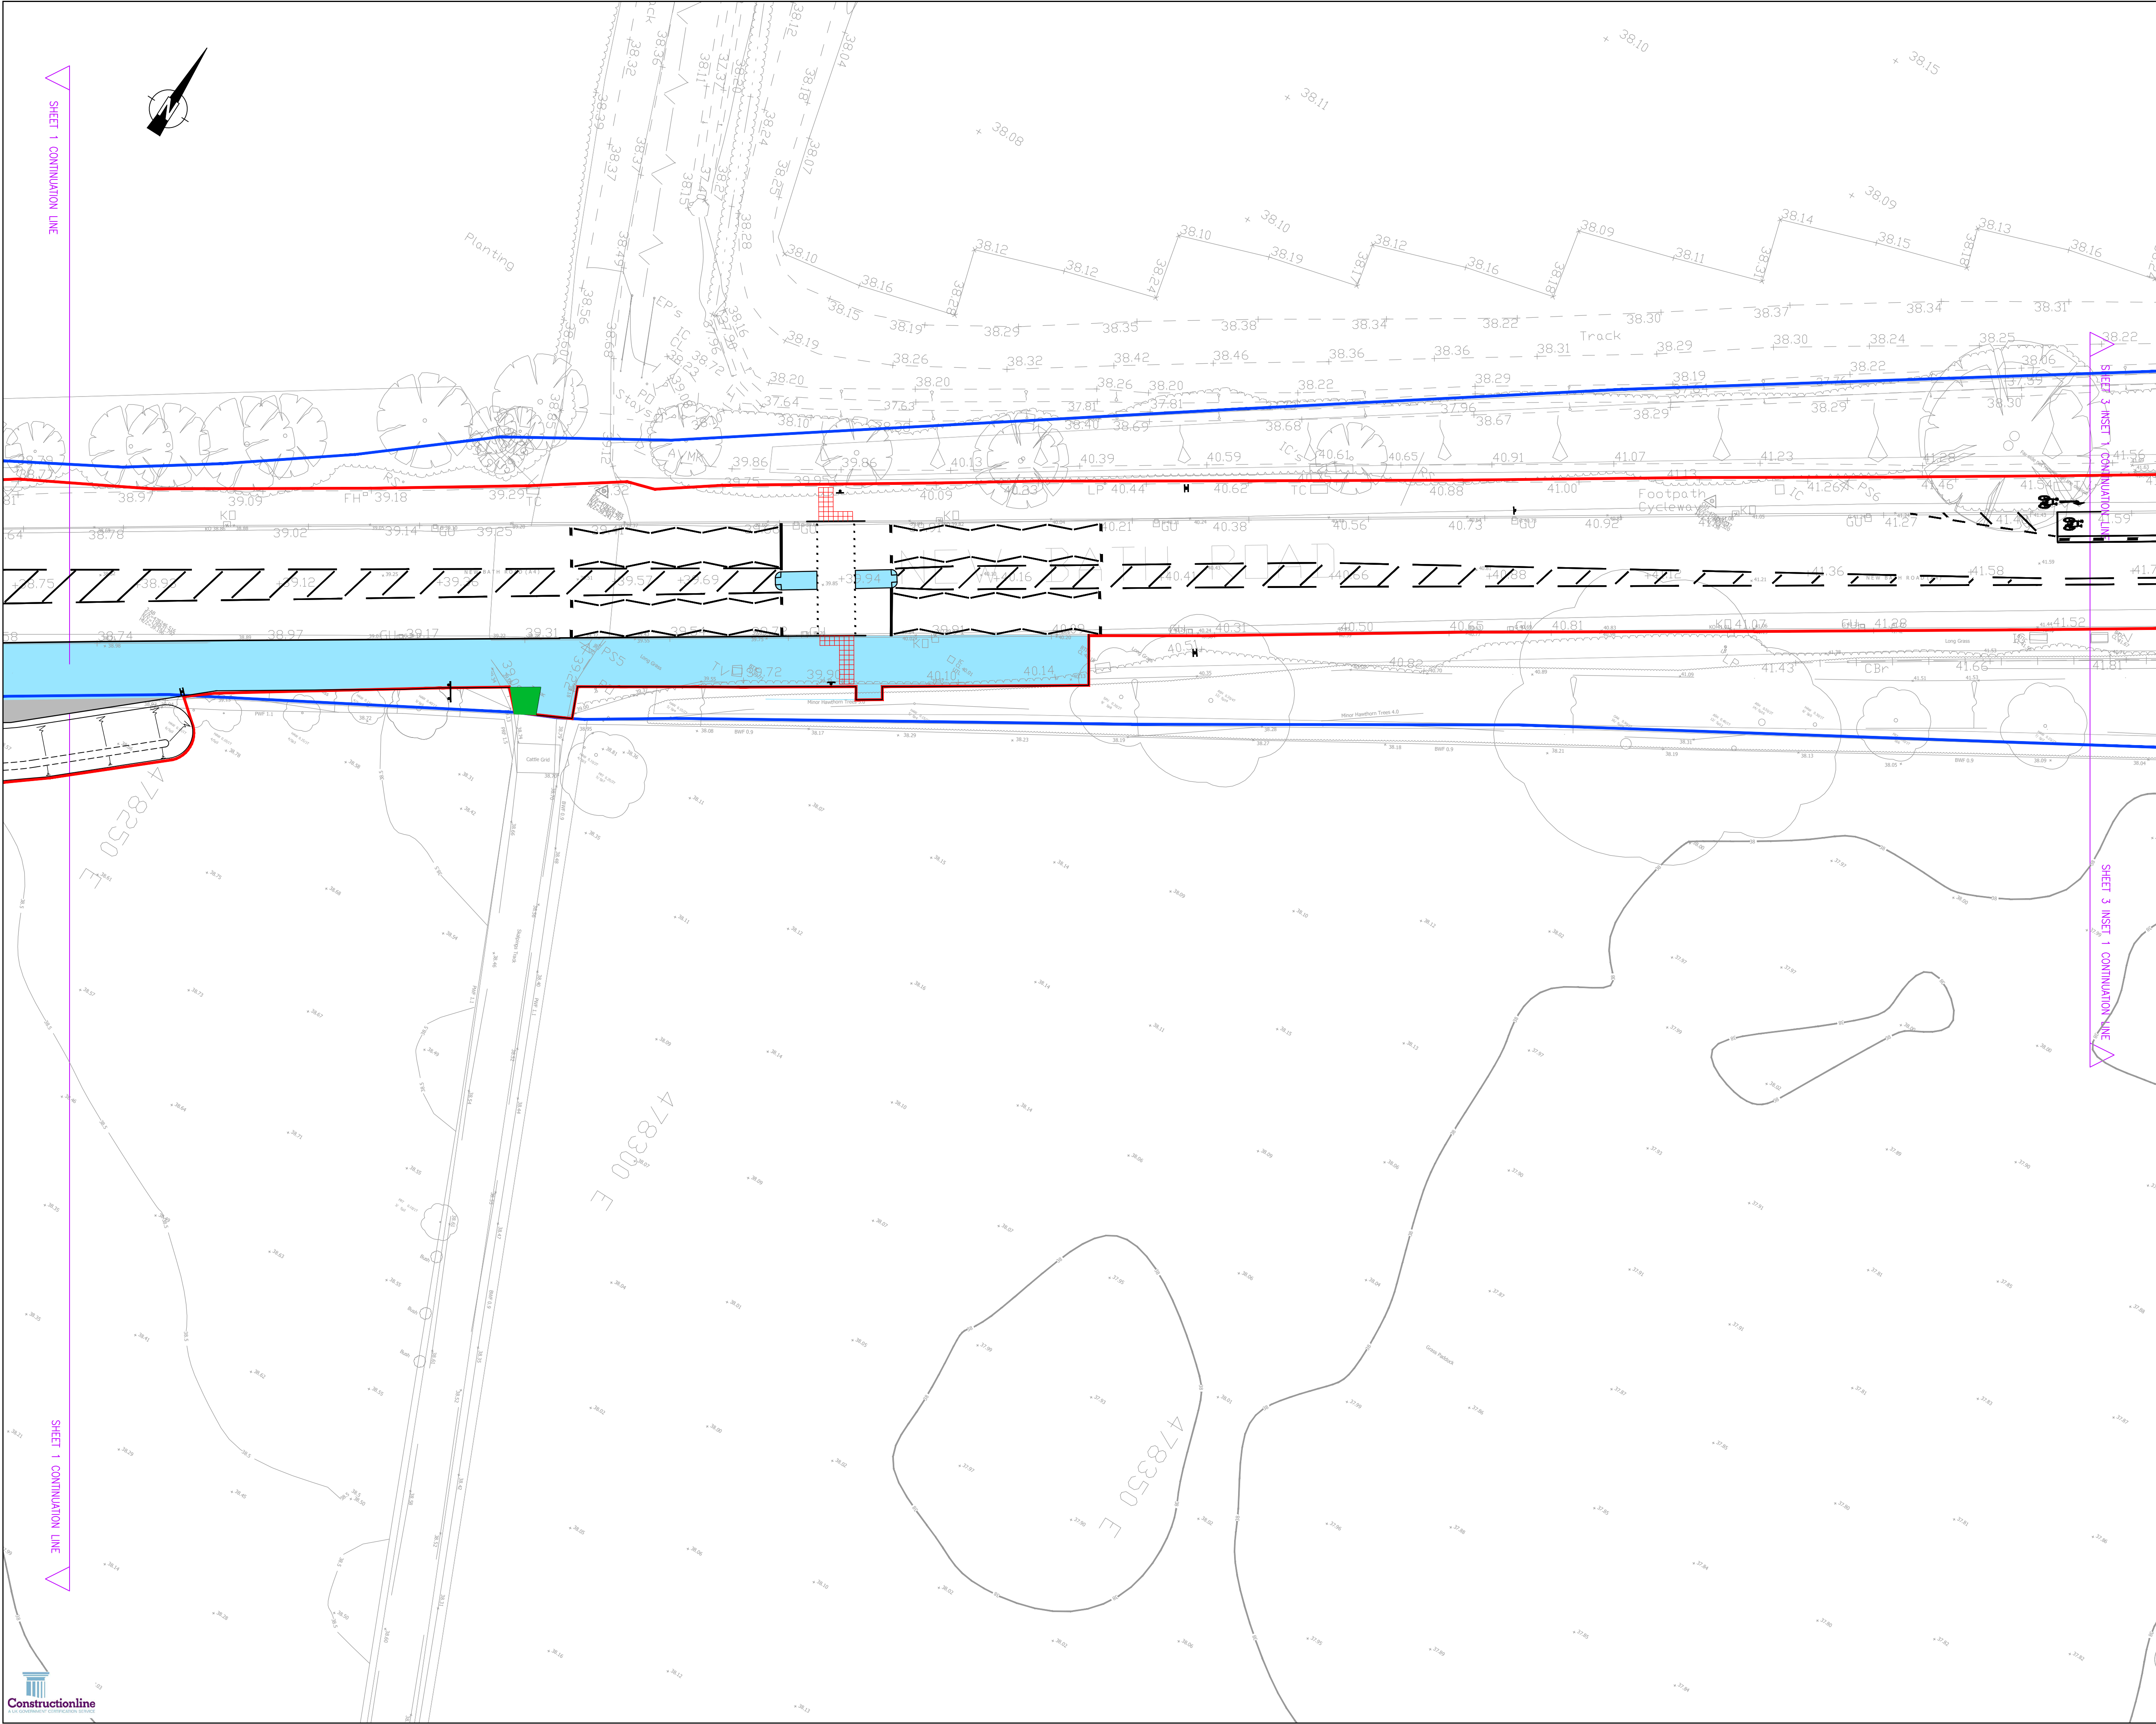


- NOTES:
- DO NOT SCALE FROM THIS DRAWING
 - ALL DIMENSIONS ARE IN METRES, UNLESS STATED OTHERWISE
 - THIS DRAWING IS TO BE READ IN CONJUNCTION WITH ALL RELEVANT SCHEME DRAWINGS AND SPECIFICATIONS

S278 KEY

- PROPOSED CARRIAGEWAY
- PROPOSED FOOTPATH
- PROPOSED VERGE

S38 KEY

- PROPOSED CARRIAGEWAY
- PROPOSED FOOTPATH
- PROPOSED VERGE

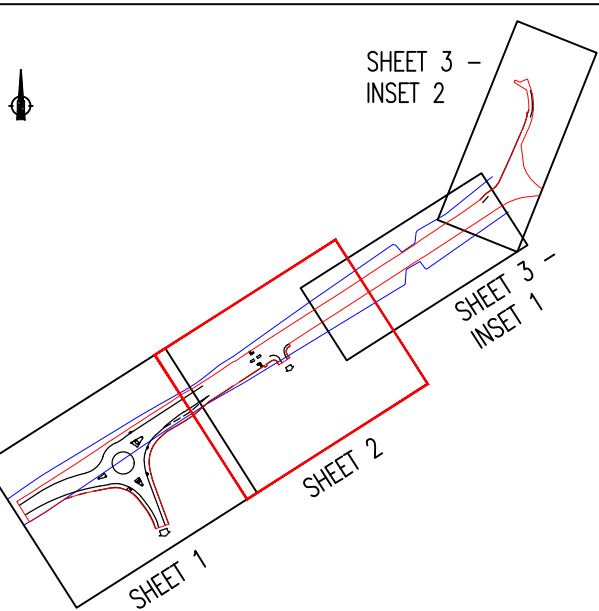

SHEET KEY

B	SECONDARY SITE ACCESS AND LAYBY REMOVED, CROSSING SHIFTED ALONG	KJM	TA	30.07.25
A	UPDATED TO SUIT RSA & CLIENT COMMENTS	TV	TA	08.07.24
Rev	Description	Drn	Chk	Date

REVISIONS				
Preliminary Issue	✓	Submitted for S104		
Planning Issue		Issued for Tender		
Submitted for S38		Issued for Construction		
Submitted for S278		As Built		

DRAWING STATUS

STUART MICHAEL ASSOCIATES
CONSULTING ENGINEERS

Stuart Michael Associates Ltd
Coombe House, Coombe Square, Thatcham, Berkshire RG19 4JF
T: 01635 867 711 e: mail@stuartmichael.co.uk
F: 01635 861 715 w: www.stuartmichael.co.uk



BRIDGE FARM, TWYFORD

S278 AGREEMENT PLAN
SHEET 2 OF 3

DATE	APRIL 2024	DRAWN	TV	CHECKED	TA	ISSUE CHECKED	
DRAWING No.	5563.623	REV	B	SCALE	1:250		© A1

This drawing is the copyright of Stuart Michael Associates Limited. It may not be reproduced or amended without the written approval of Stuart Michael Associates

