


NOTES

-This drawing is **not** for construction.
-Contractor to ensure materials to be used are as close a match as possible to that of existing materials, both in colour and texture.
-Information on drawing to be verified on site. Any discrepancies to be reported to client.
-Copyright Protected.




PURPOSE
FOR ISSUE

PLANNING

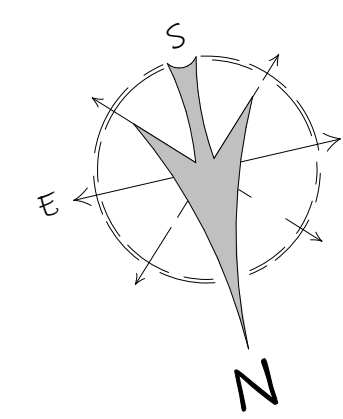

0m 1m 2m 3m 4m 5m

VISUAL SCALE 1:50 @ A1

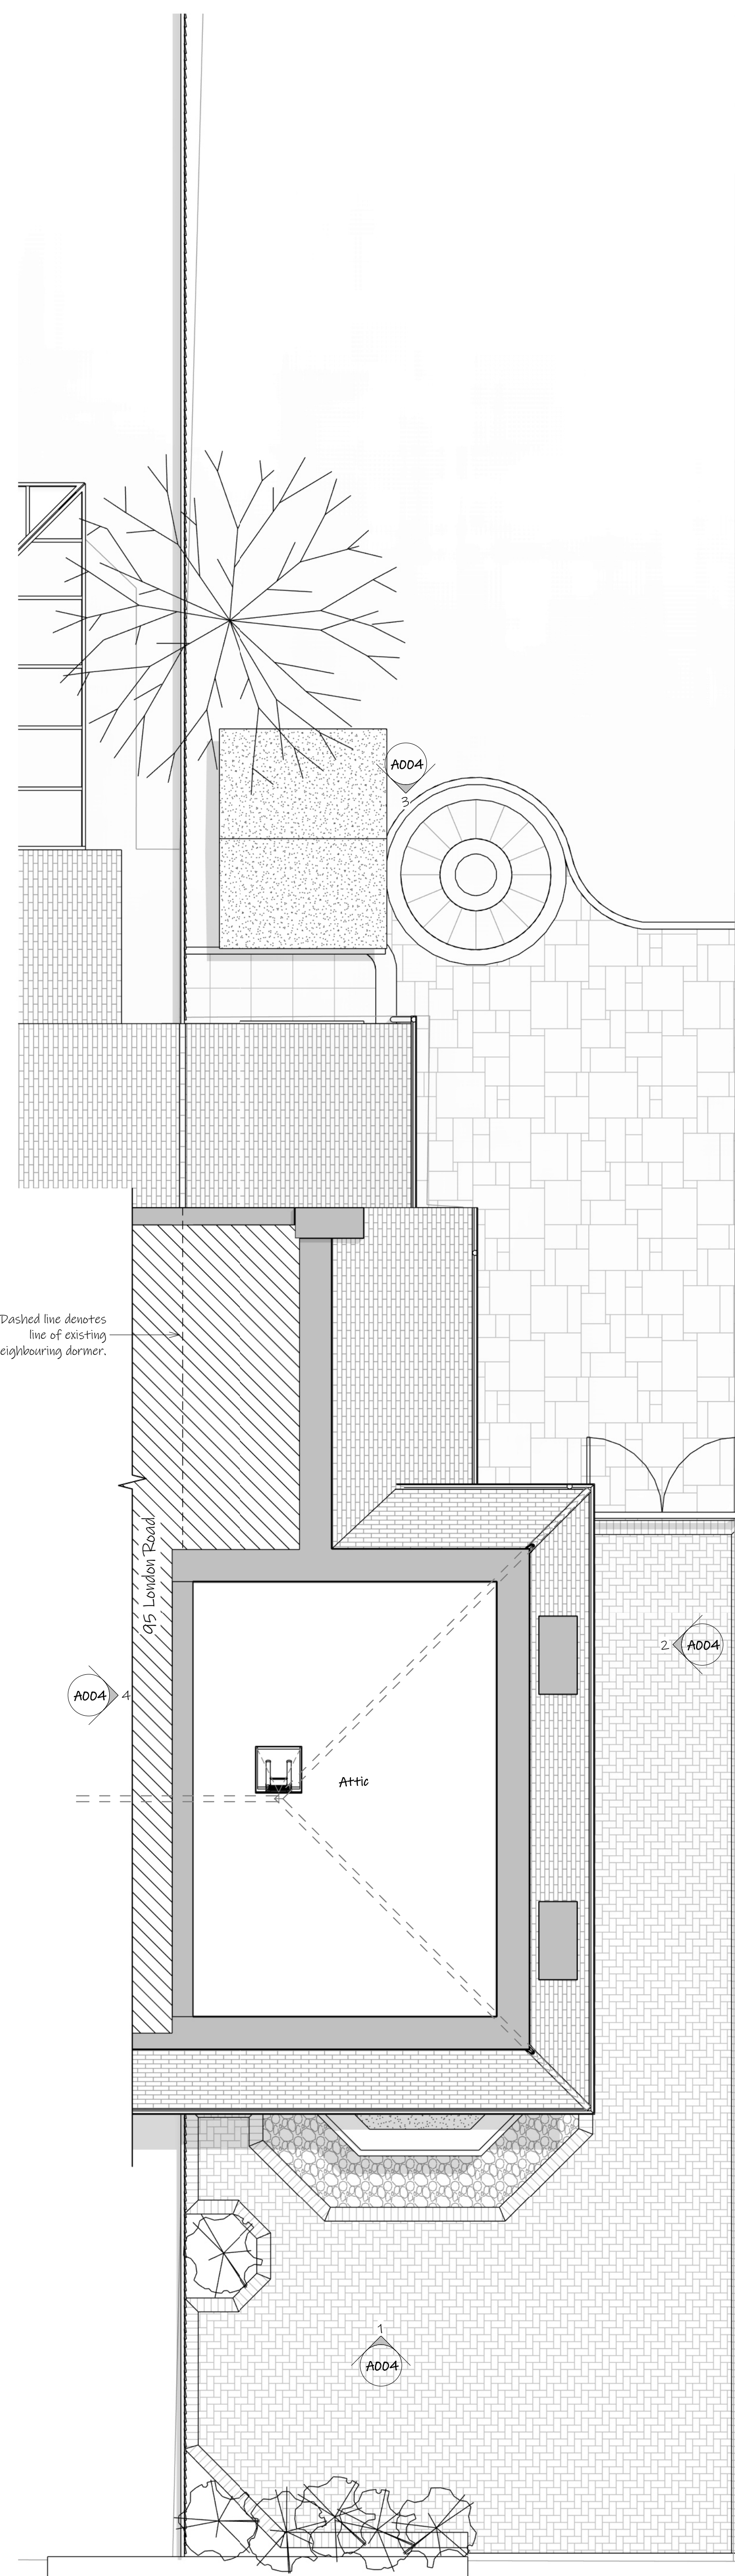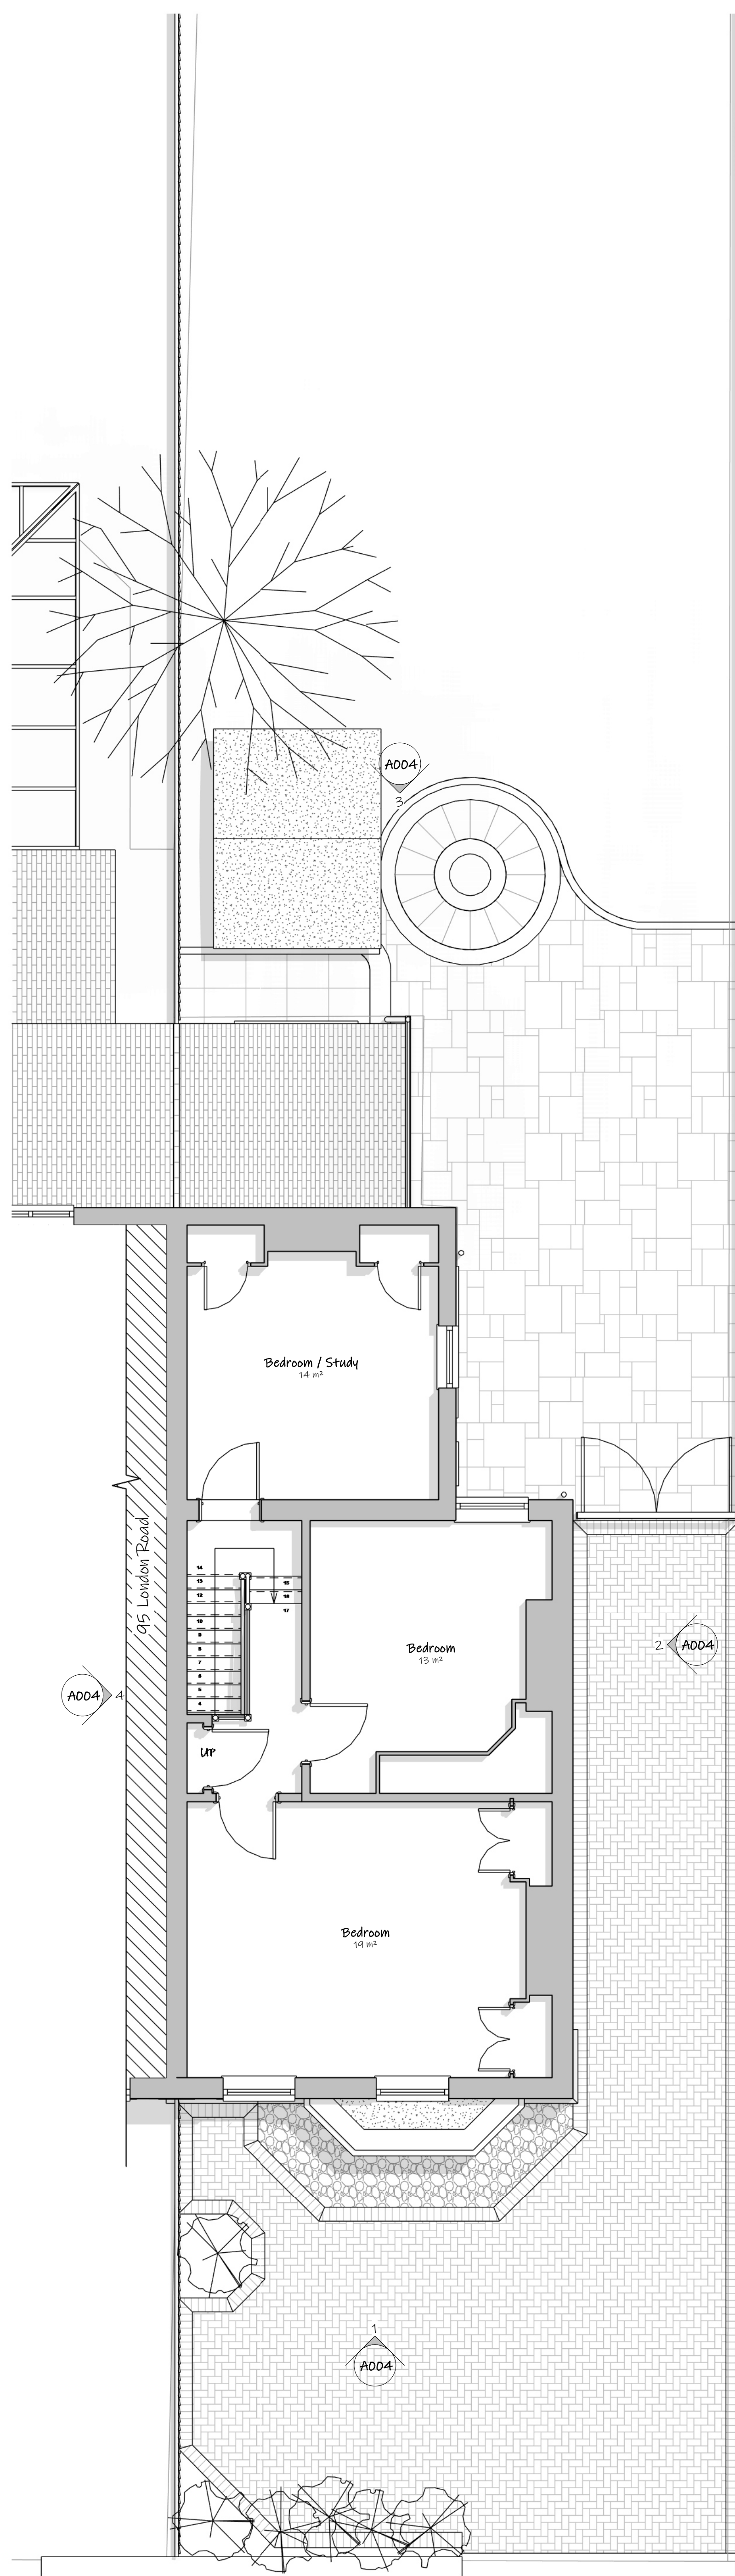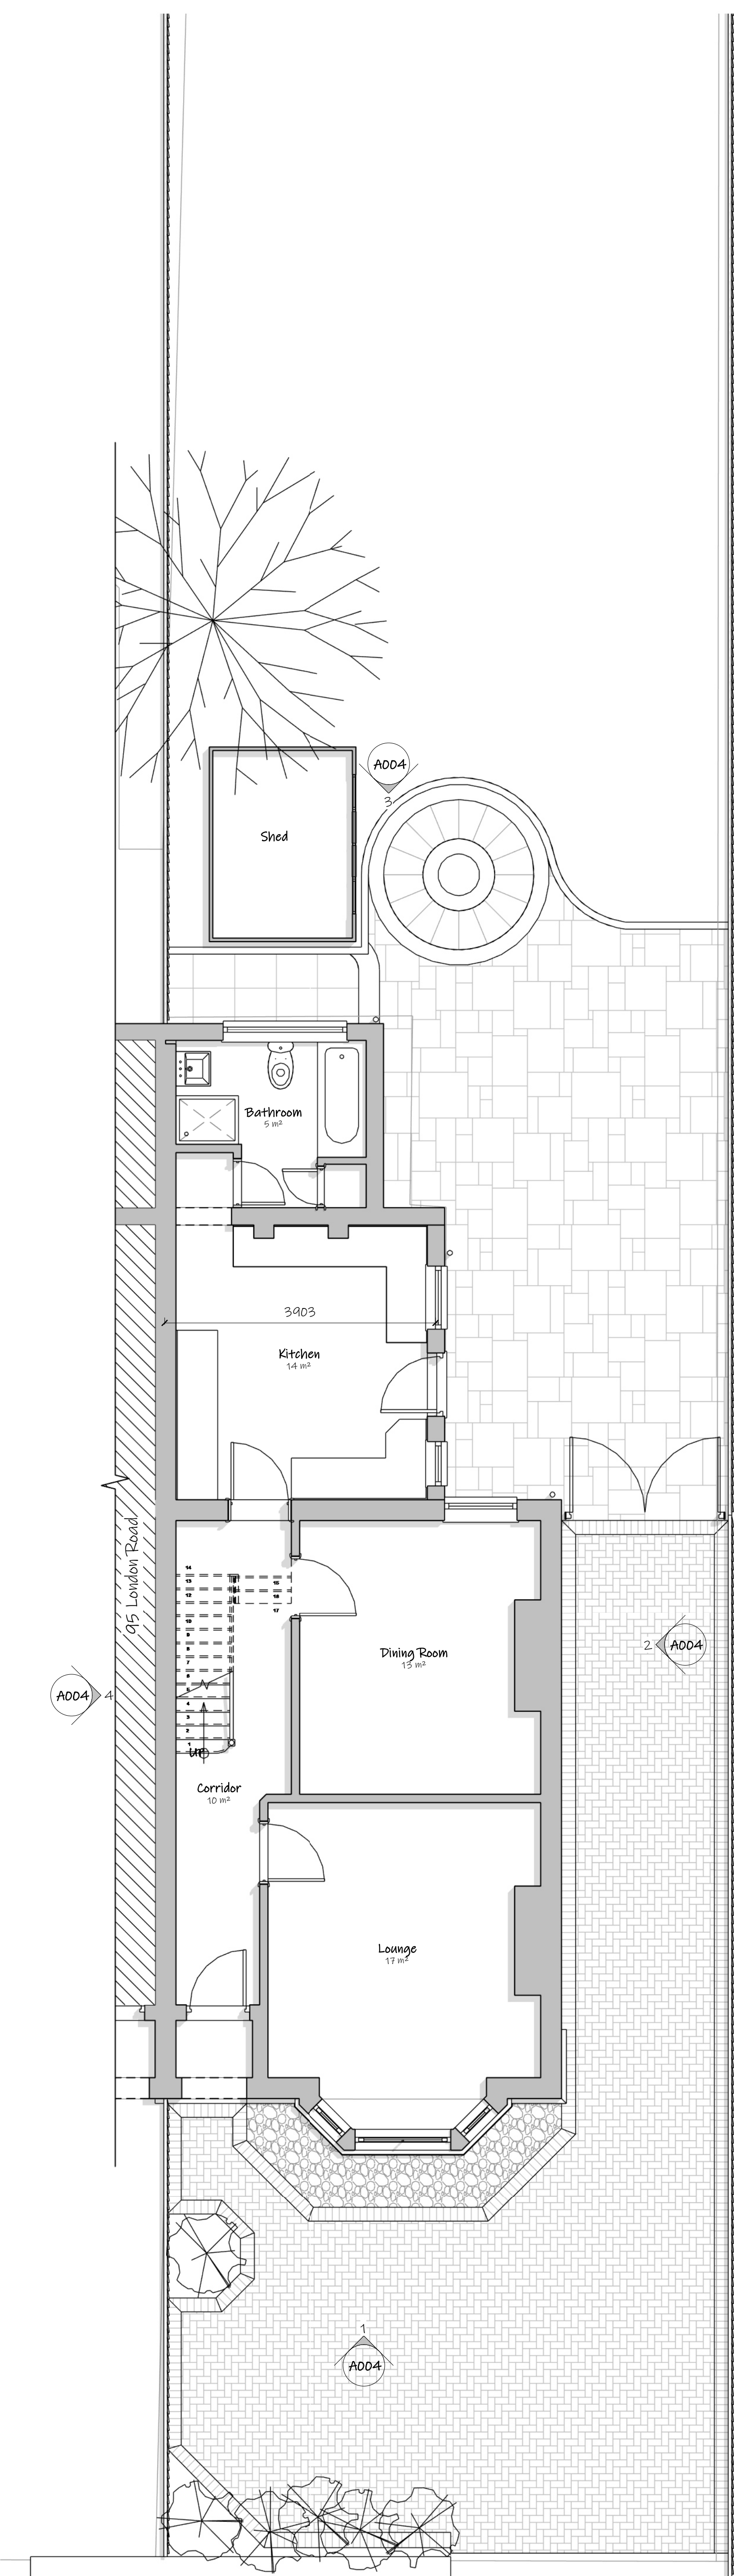

B Updated to show existing neighbour's
dormer living through with existing dormer
ridgepole 02.01.25

A Issued for planning 16.11.24

Rev Description Date

Design & Planning
rs.design.planning@gmail.com

CLIENT
Ria Family

PROJECT
93 London Road, RG40 1YB,
Wokingham

TITLE
Existing Ground & First Floor
Plans

DRAWN BY
RS

CHECKED BY
RS

STATUS
P

SCALE (2D A0)
1:50

DATE
28.07.24

DRAWING NUMBER
A002

REV
B