



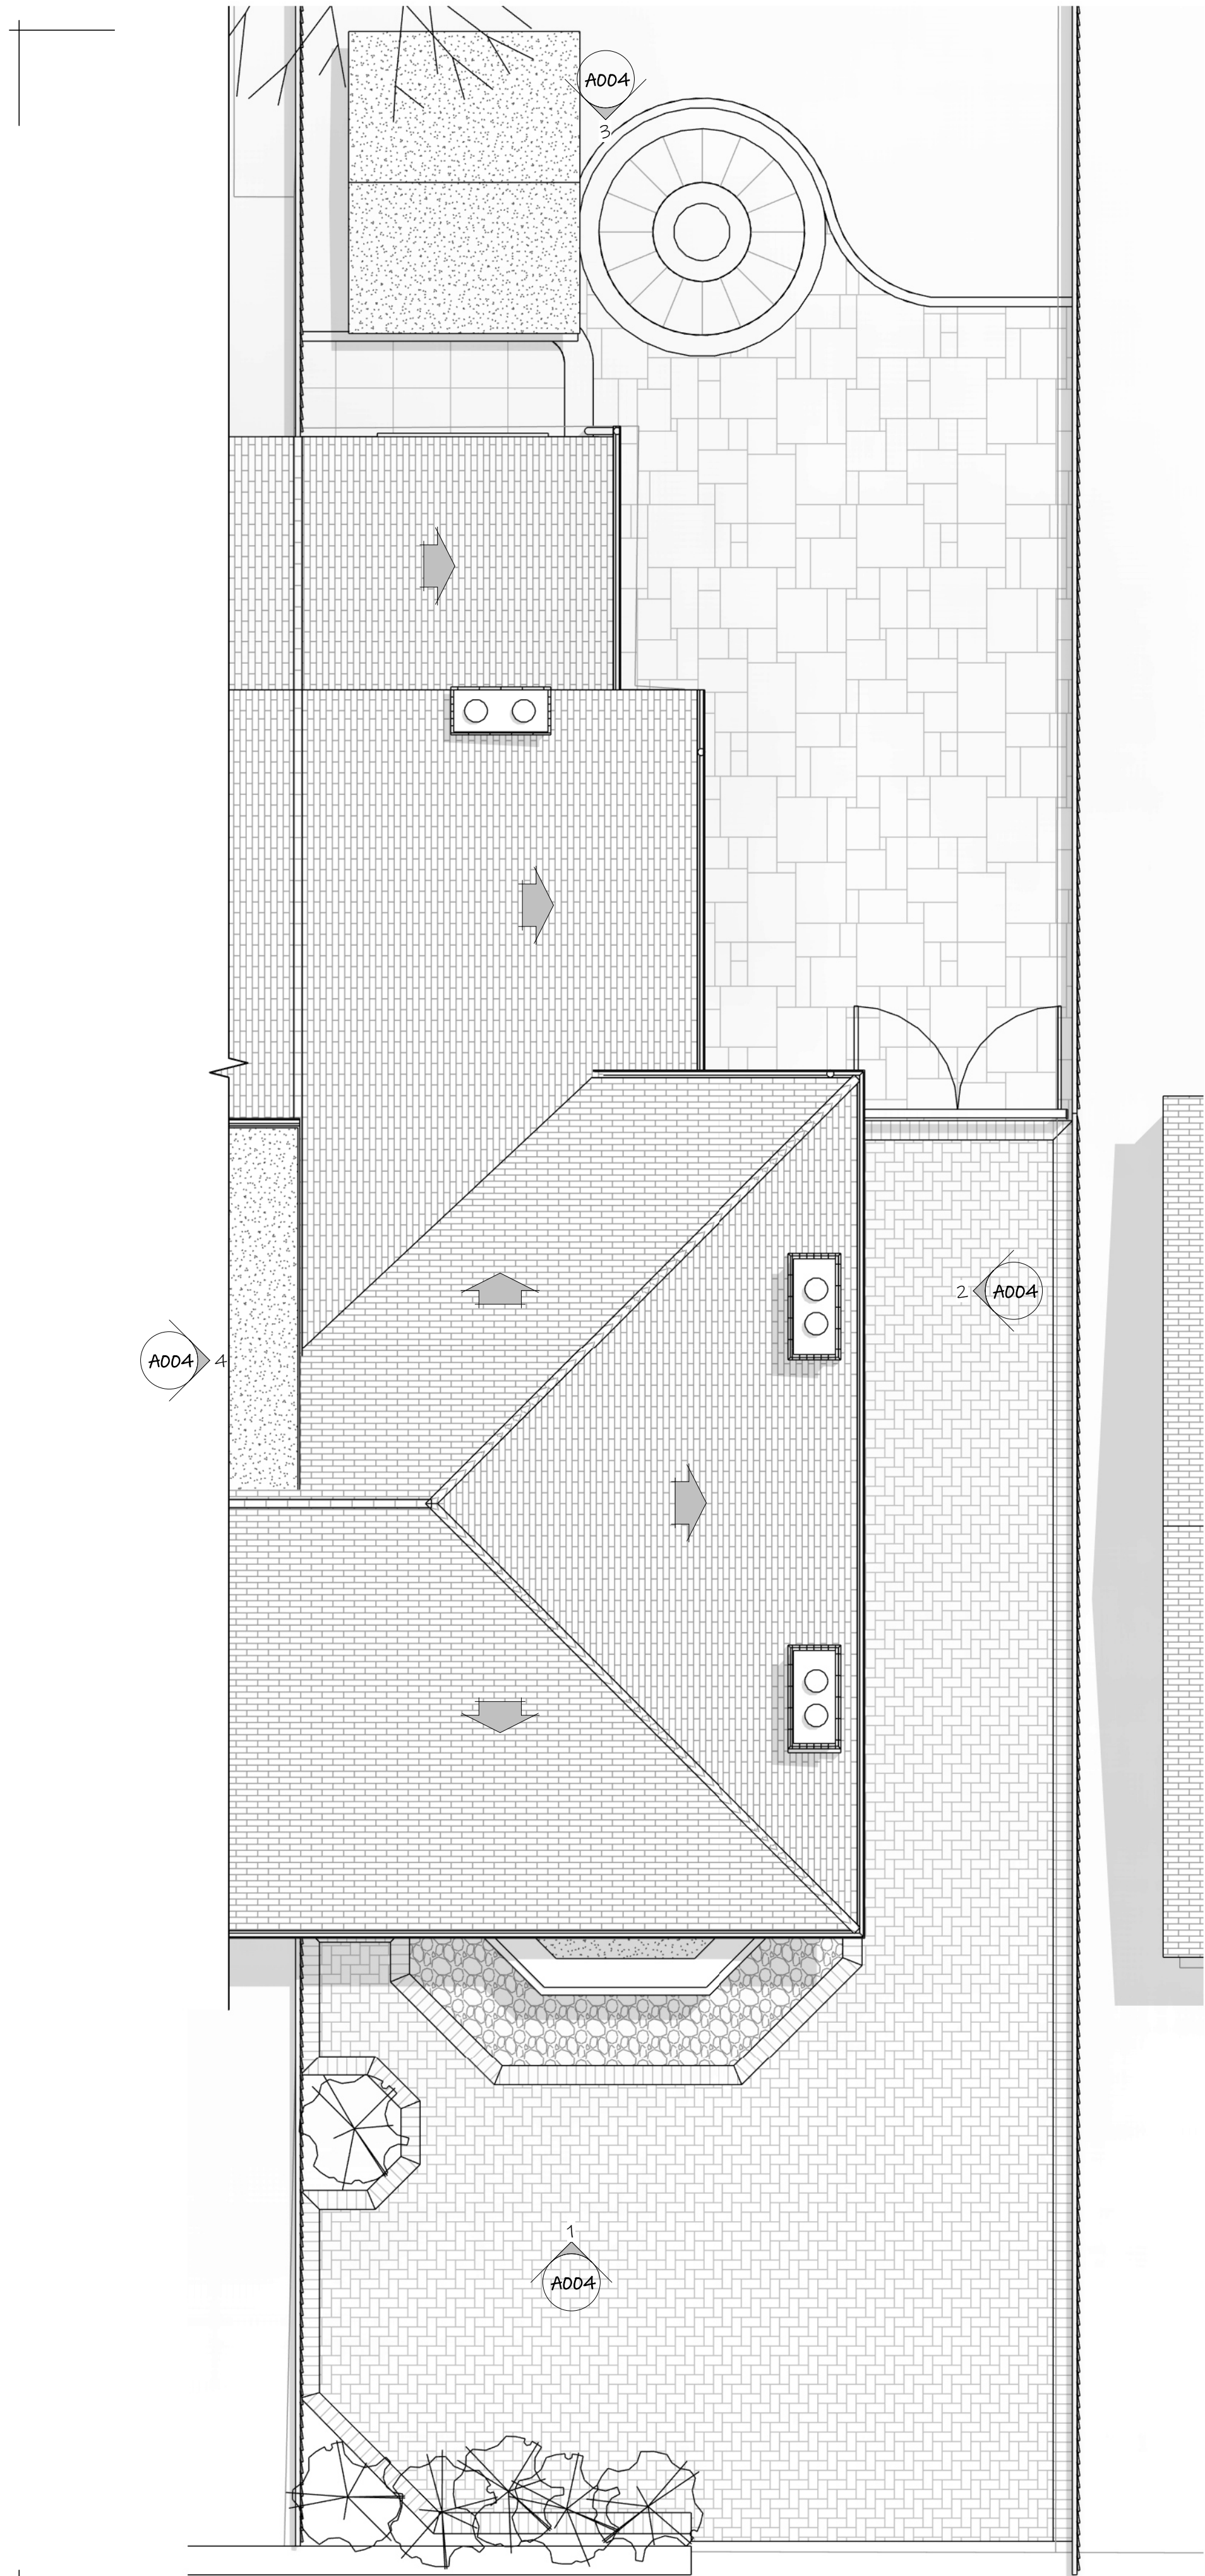

1 Existing Roof
1:50



2 Front View

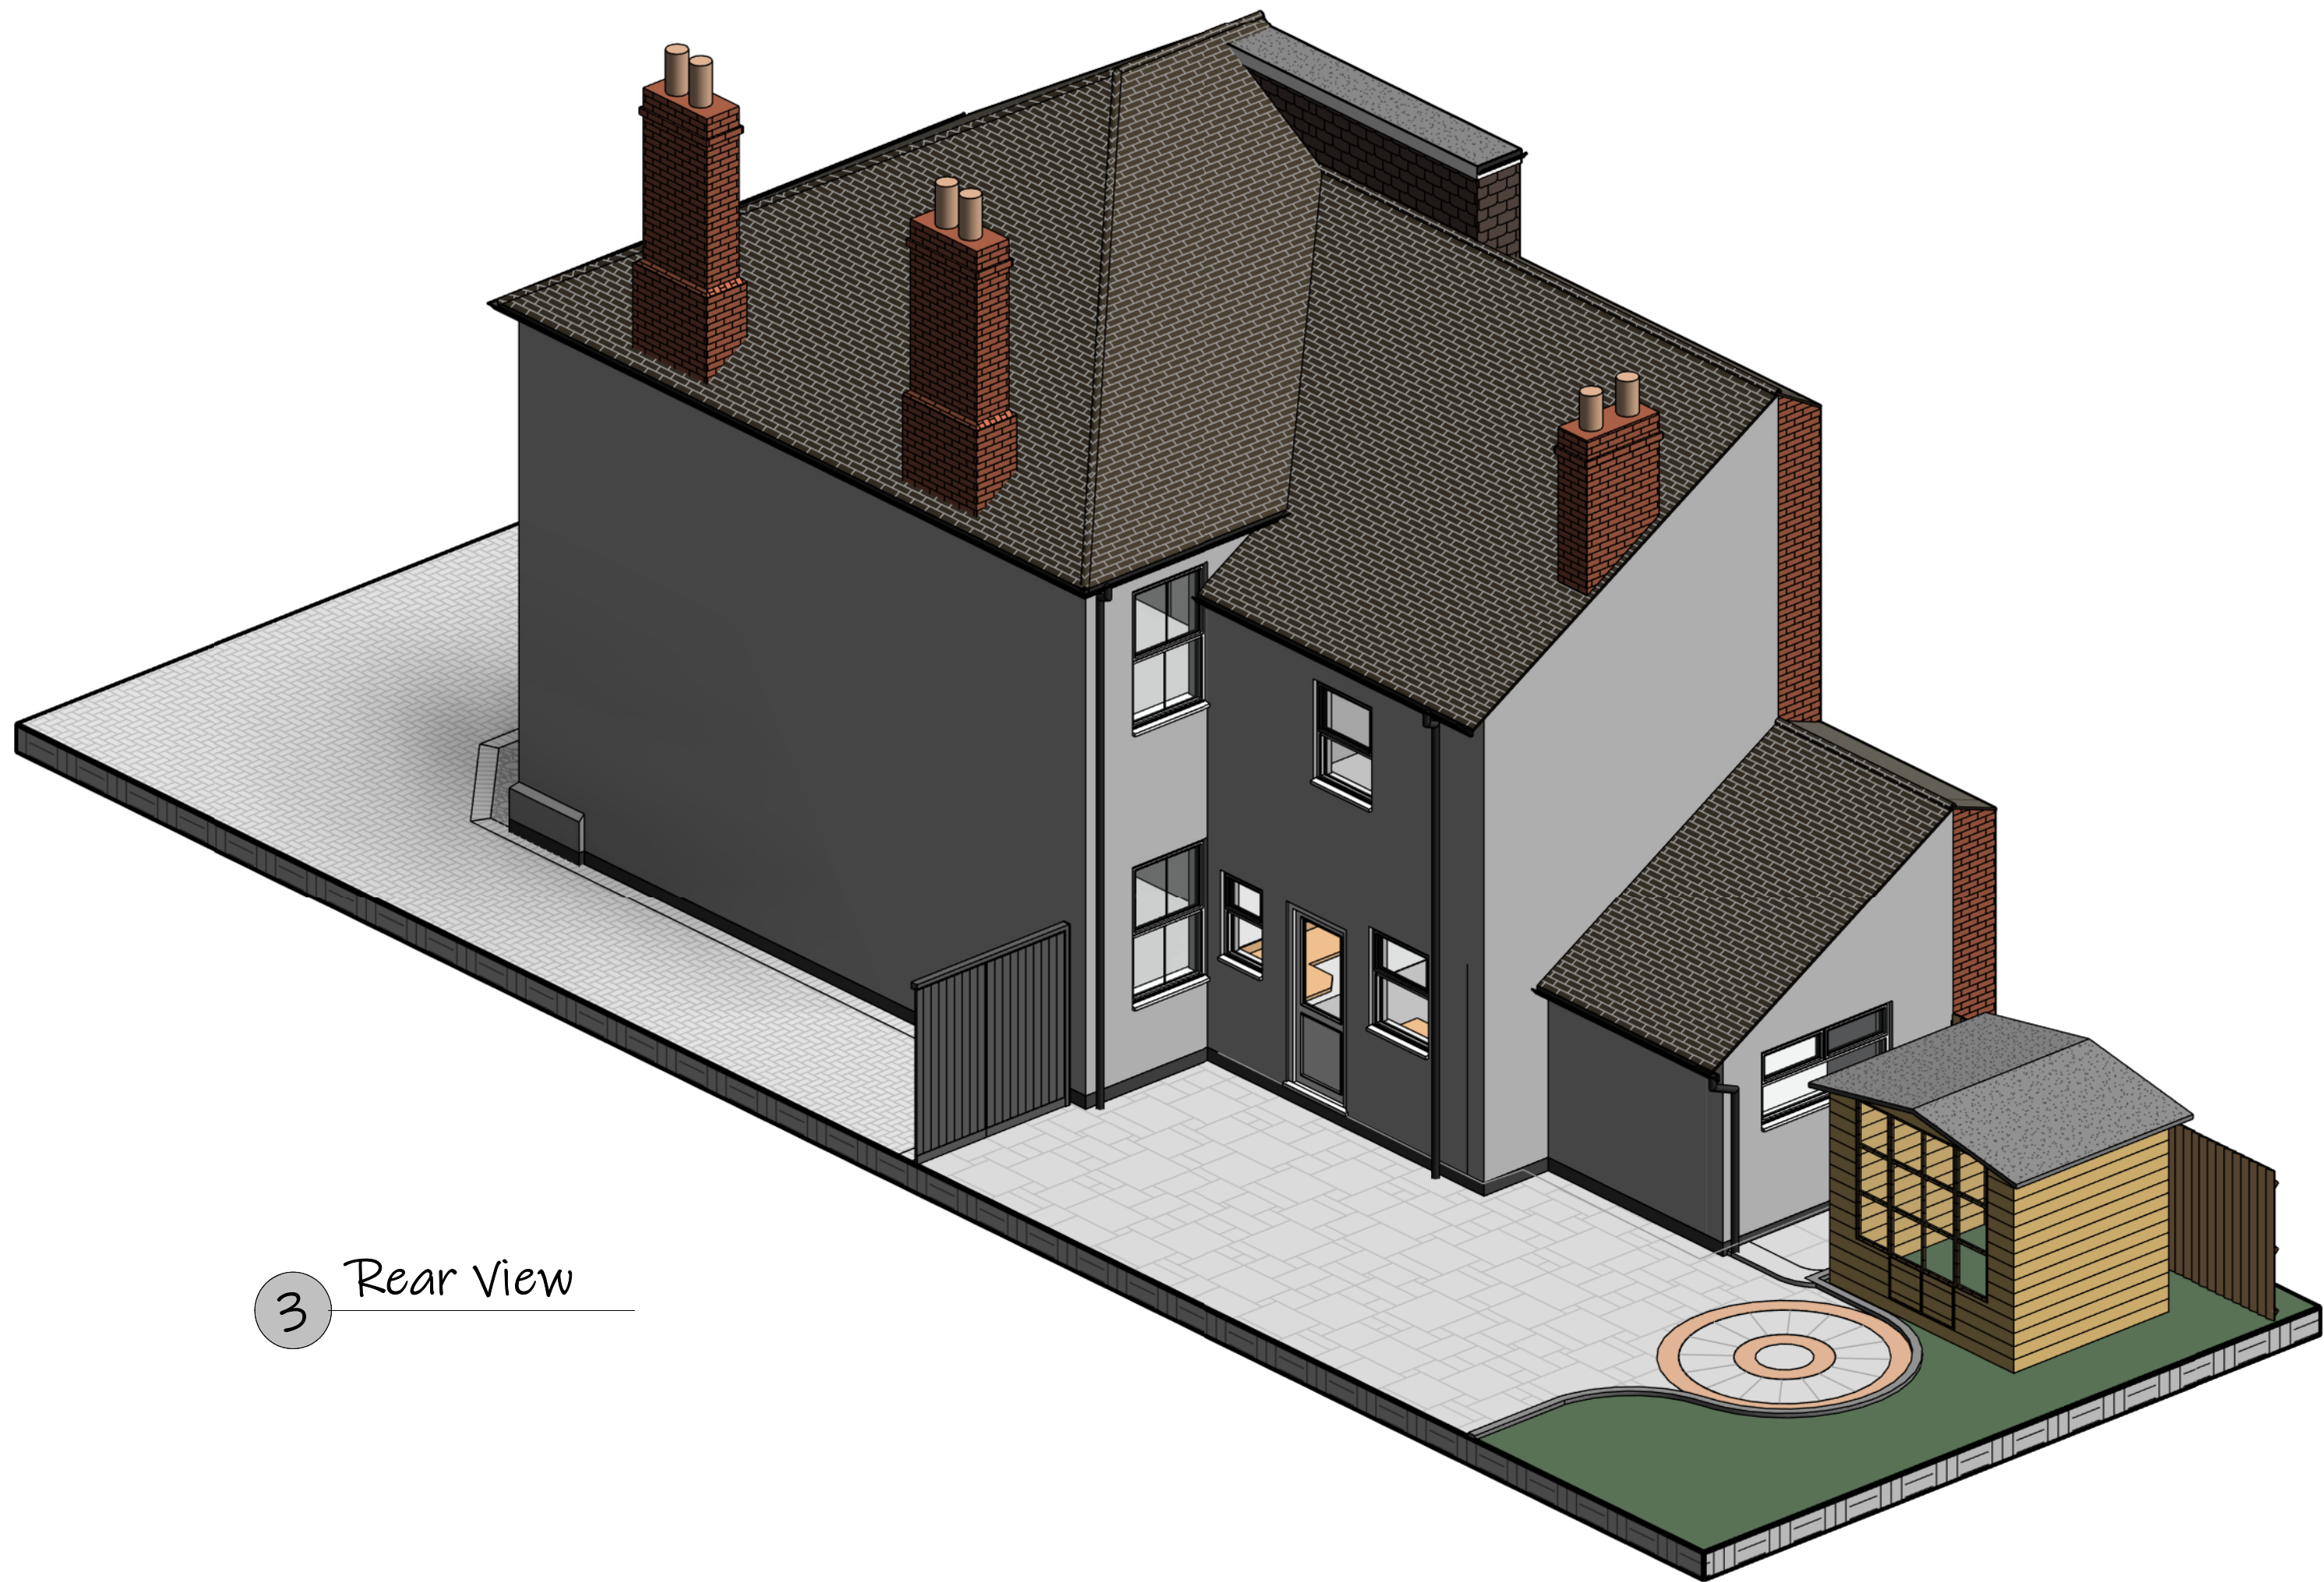


3 Rear View

NOTES

-This drawing is **not** for construction.
-Contractor to ensure materials to be used are as close a match as possible to that of existing materials, both in colour and texture.
-Information on drawing to be verified on site. Any discrepancies to be reported to client.
-Copyright Protected.

PURPOSE
FOR ISSUE

PLANNING

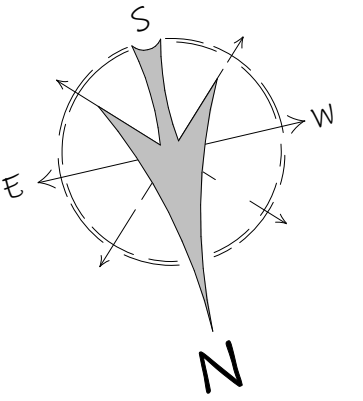

0m 1m 2m 3m 4m 5m

VISUAL SCALE 1:50 @ A1

B	Updated to show existing neighbour's dormer lining through with existing demise ridge line	02.01.25
A	Issued for planning	16.11.24
Rev	Description	Date



Design & Planning
rs.design.planning@gmail.com

CLIENT

Ria Family

PROJECT

93 London Road, RG40 1YB,
Wokingham

TITLE

Existing roof and 3D Views

DRAWN BY -	CHECKED BY RS	STATUS P
SCALE (@ A1) 1:50	DATE 28.07.24	
DRAWING NUMBER A003	REV B	