




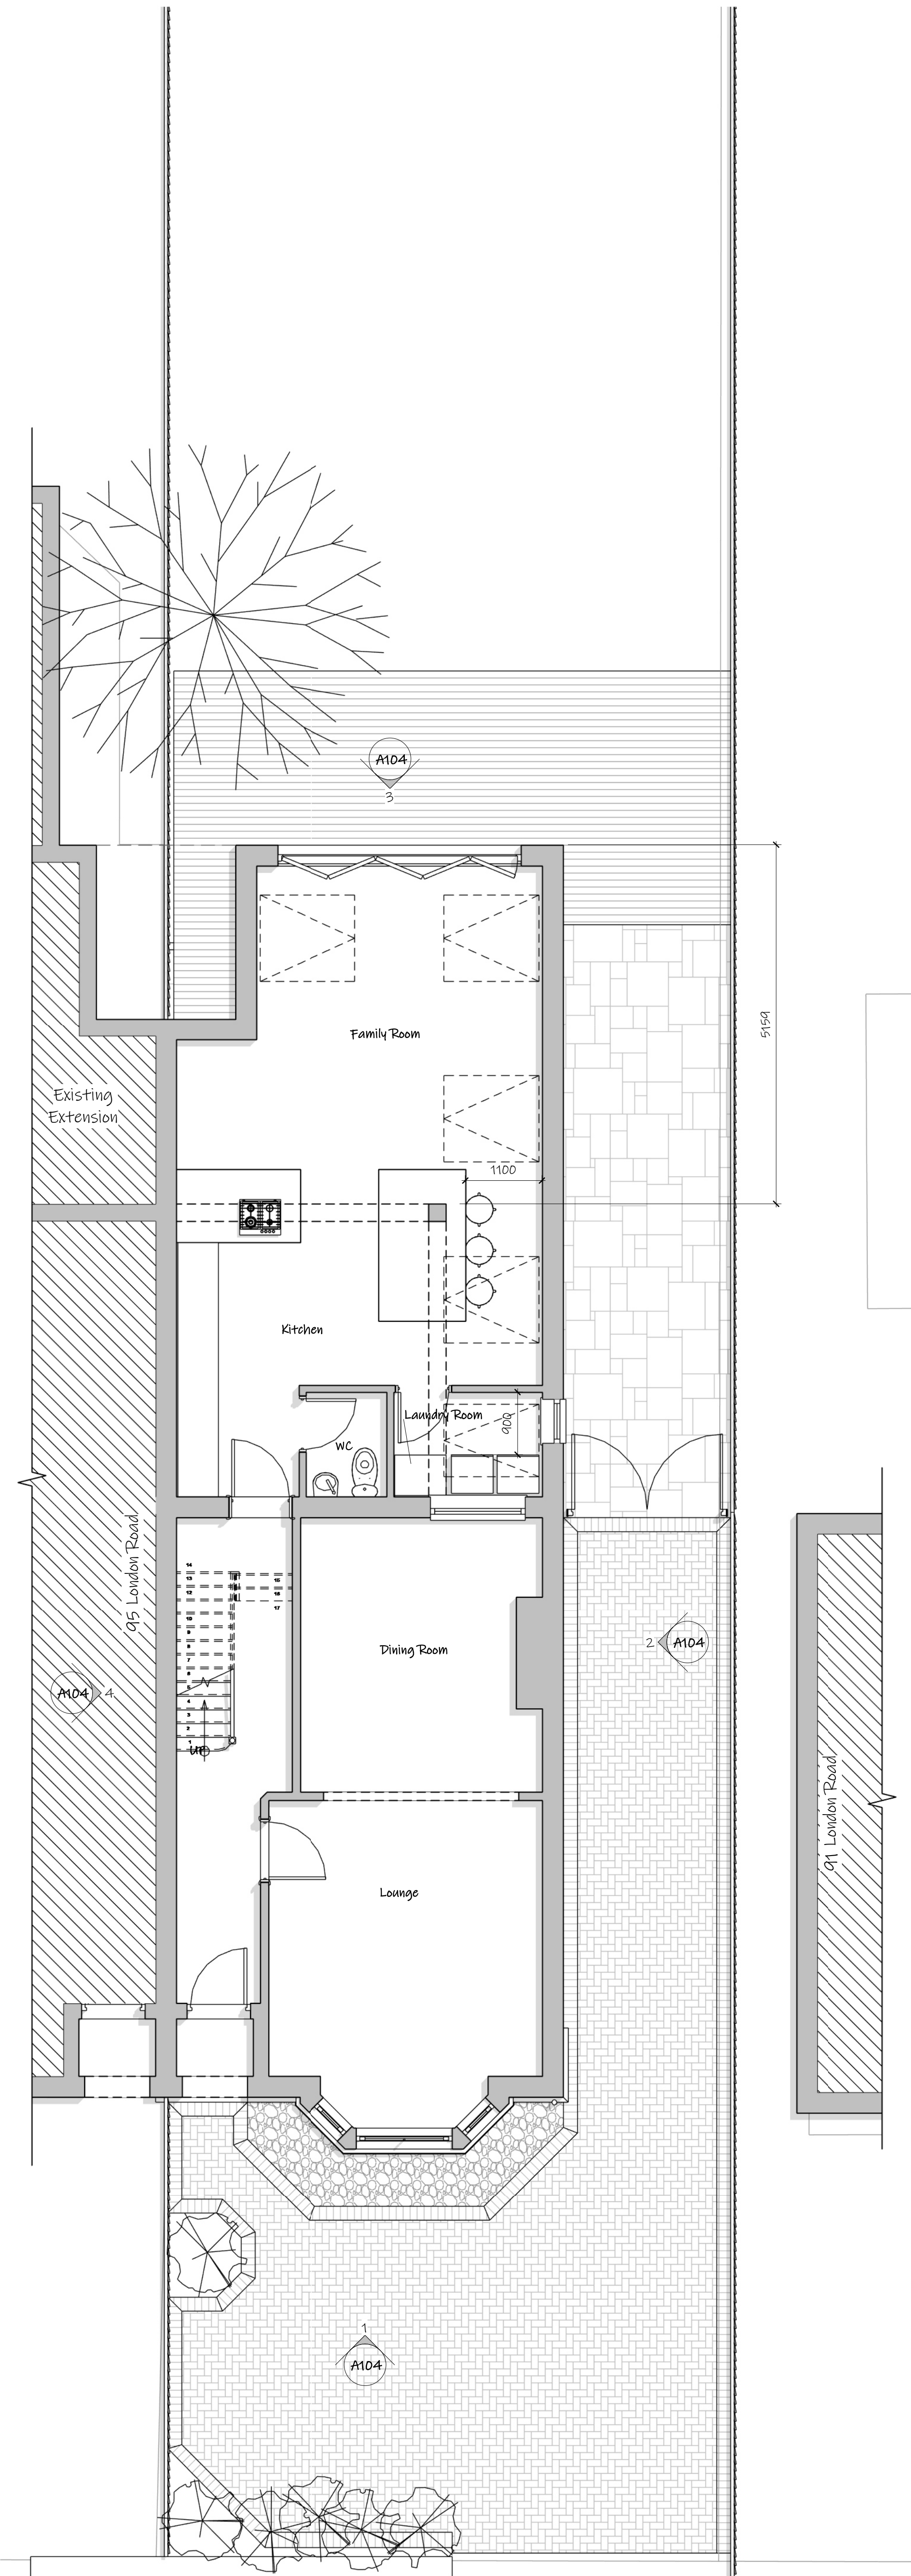

1 Proposed Ground Floor
1:50

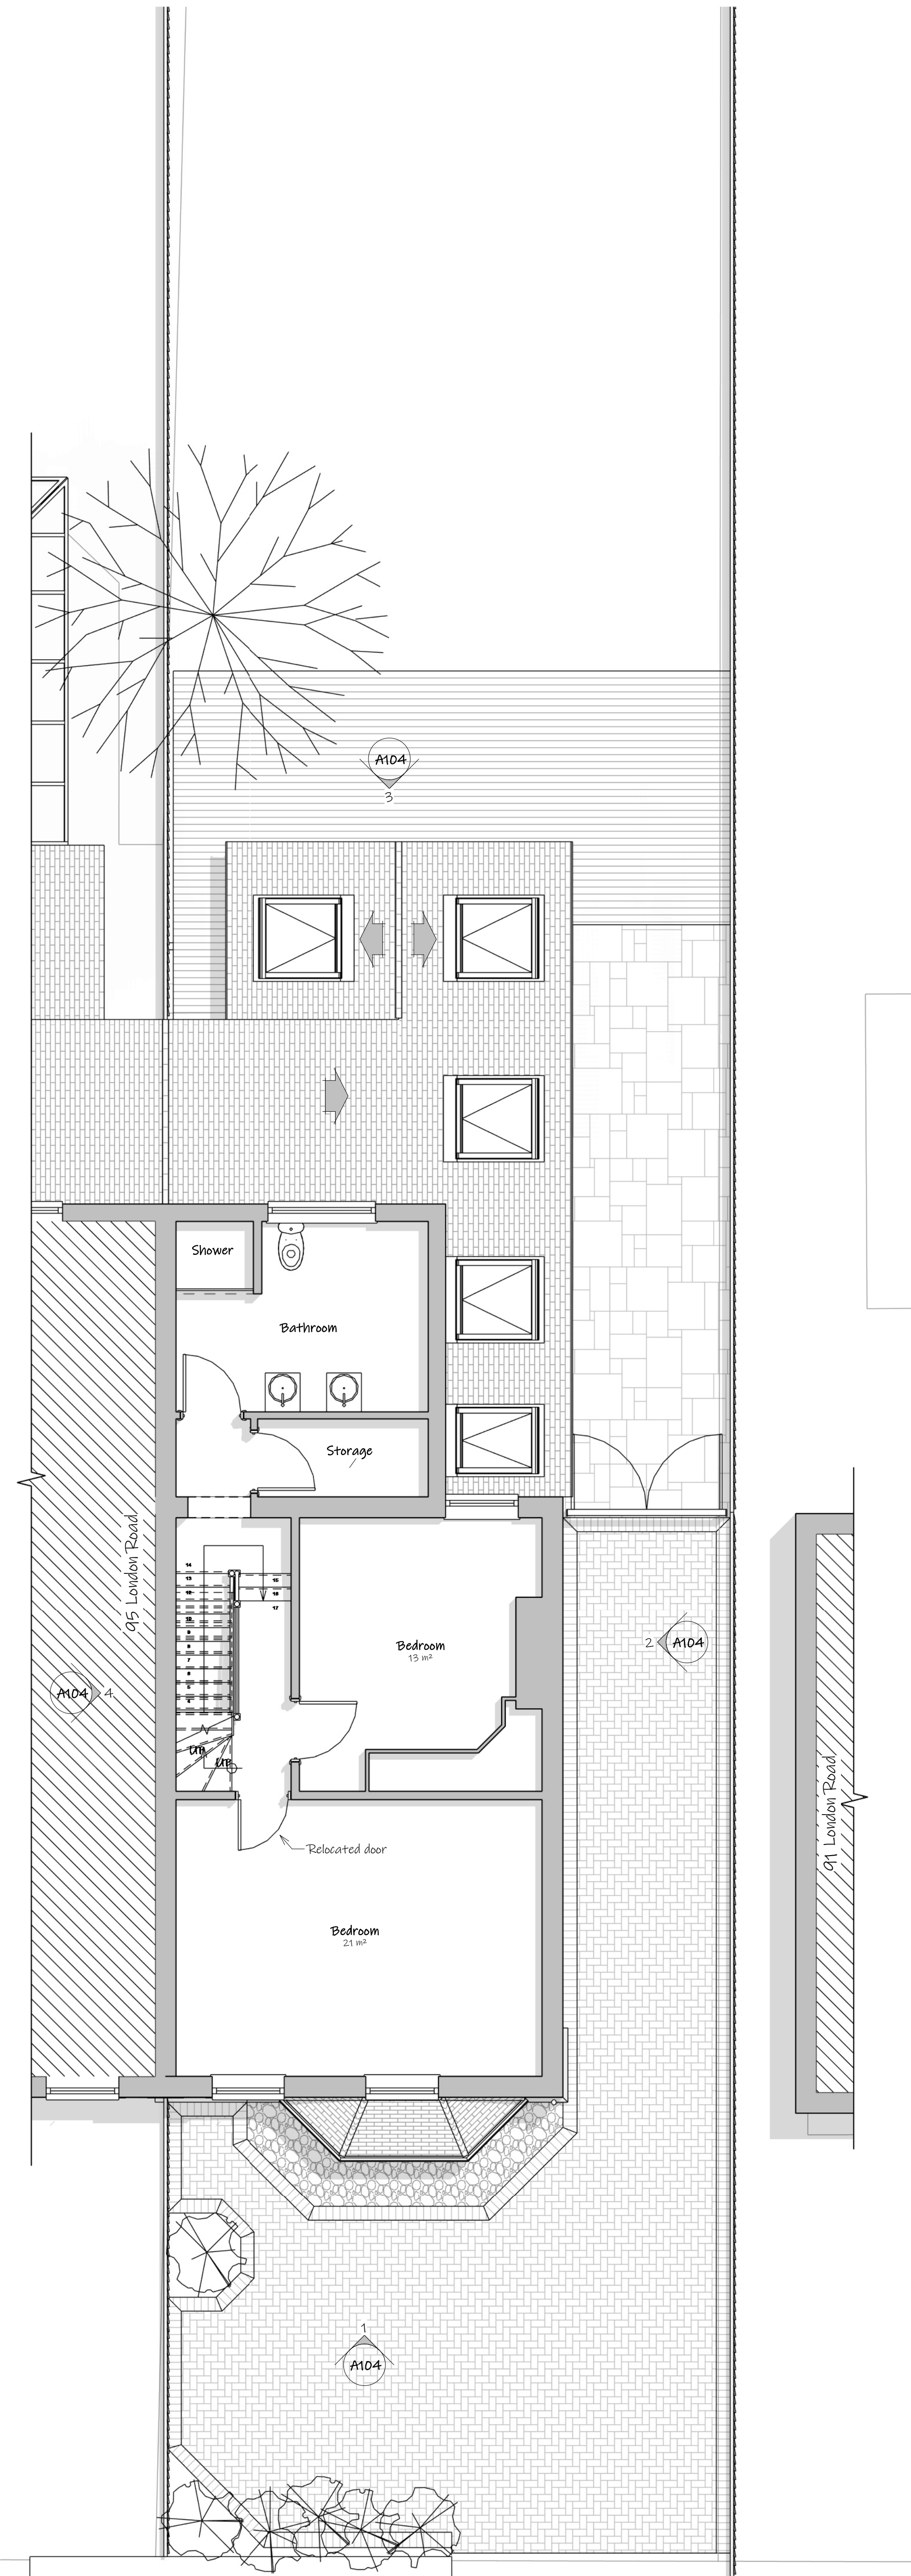

2 Proposed First Floor
1:50

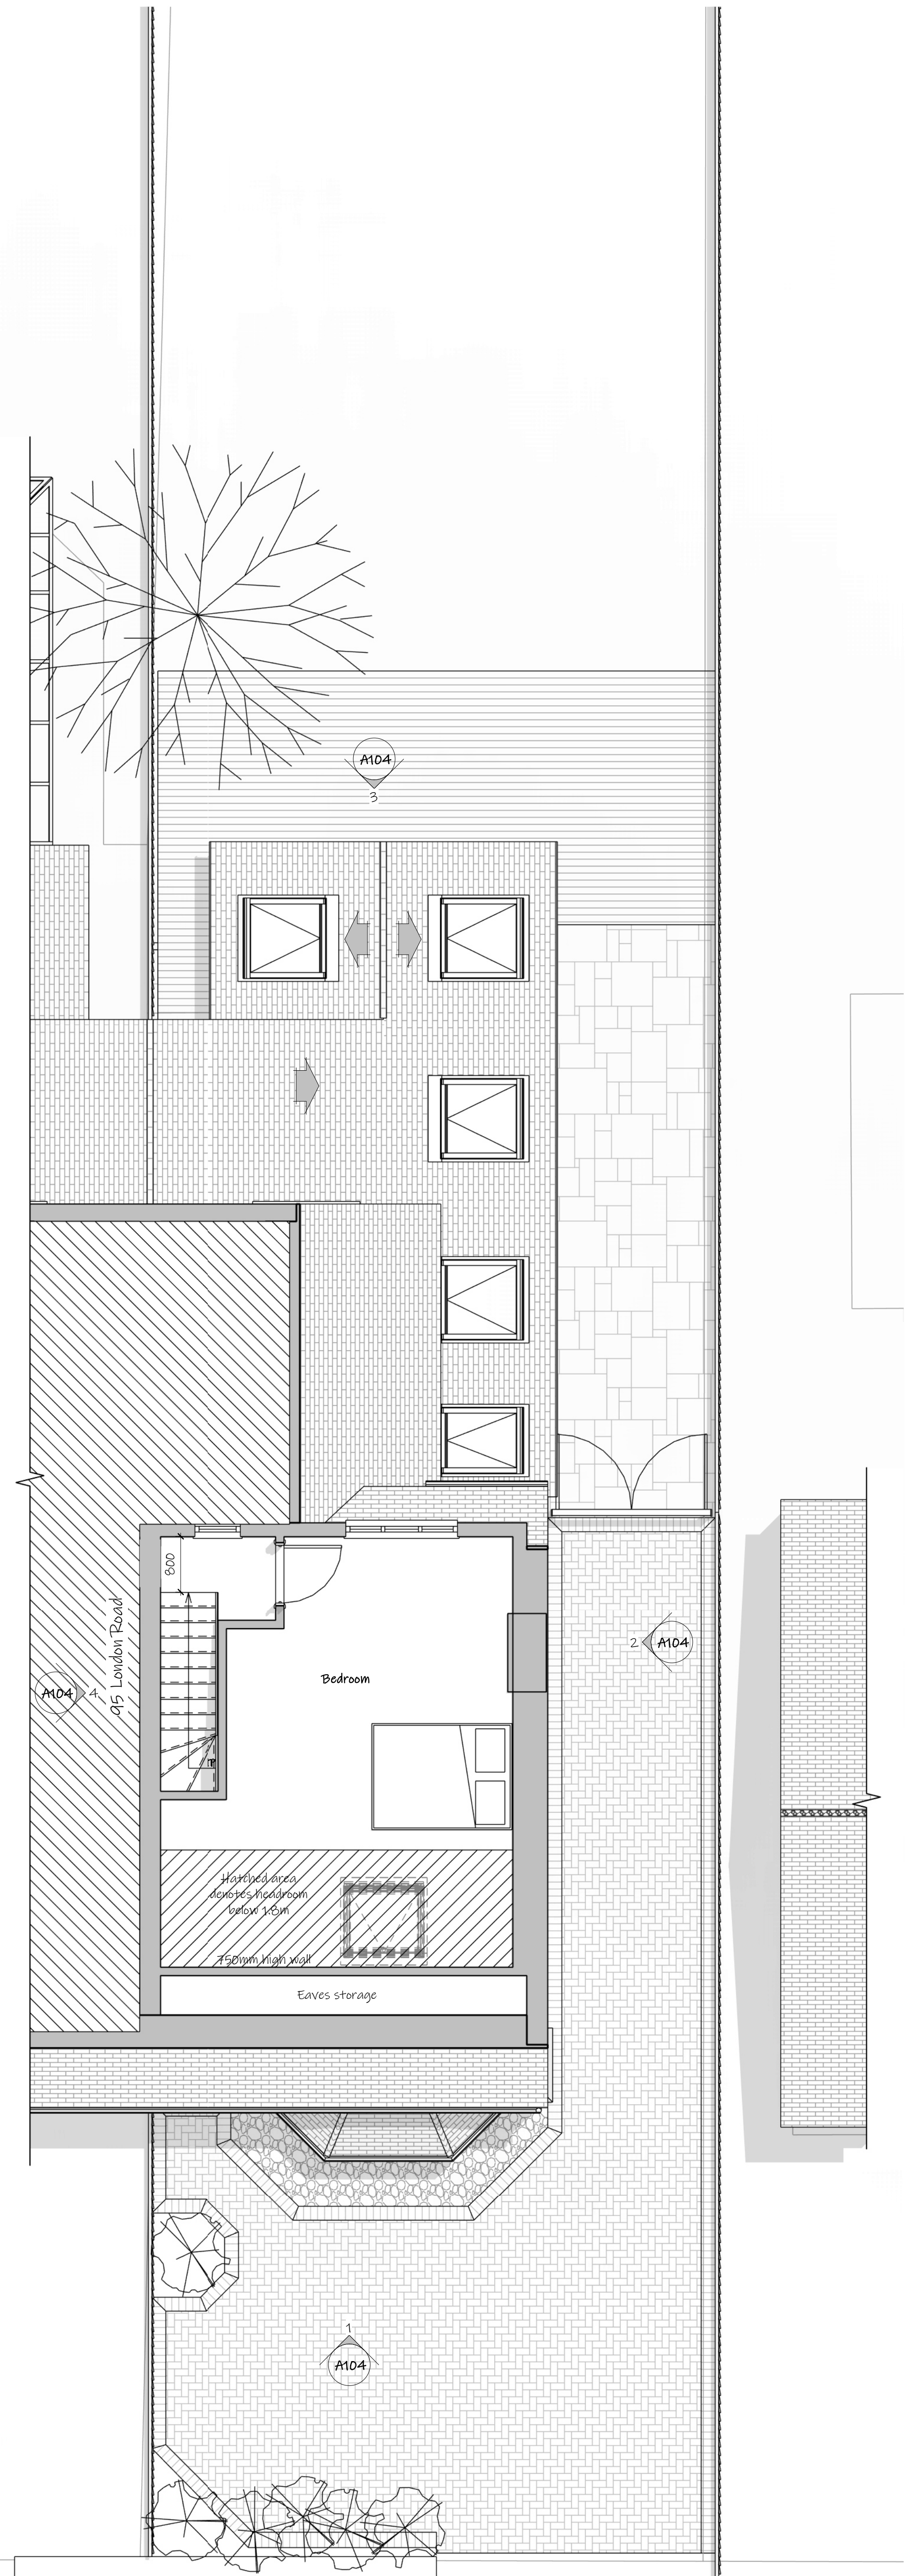


3 Proposed Attic
1:50

NOTES

-This drawing is **not** for construction.
-Contractor to ensure materials to be used are as close a match as possible to that of existing materials, both in colour and texture.
-Information on drawing to be verified on site. Any discrepancies to be reported to client.
-Copyright Protected.

PURPOSE FOR ISSUE PLANNING

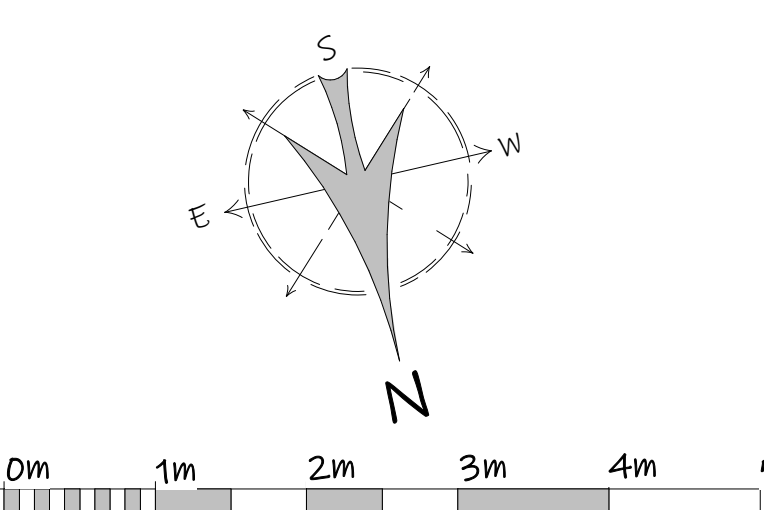

Rev	Description	Date
E	Roof to single storey extension updated	02.01.25
D	Issued for planning	16.11.24
C	Updated to client comments	17.10.24
B	Updated to client comments	12.10.24
A	Updated to client comments	06.10.24

RS Design & Planning
rs.design.planning@gmail.com

CLIENT
Ria Family

PROJECT
93 London Road, RG40 1YB,
Wokingham

TITLE
Proposed Ground & First Floor
Plans

DRAWN BY -	CHECKED BY RS	STATUS P
SCALE (D AD) 1:50	DATE 01.09.24	REV E
DRAWING NUMBER A102		