


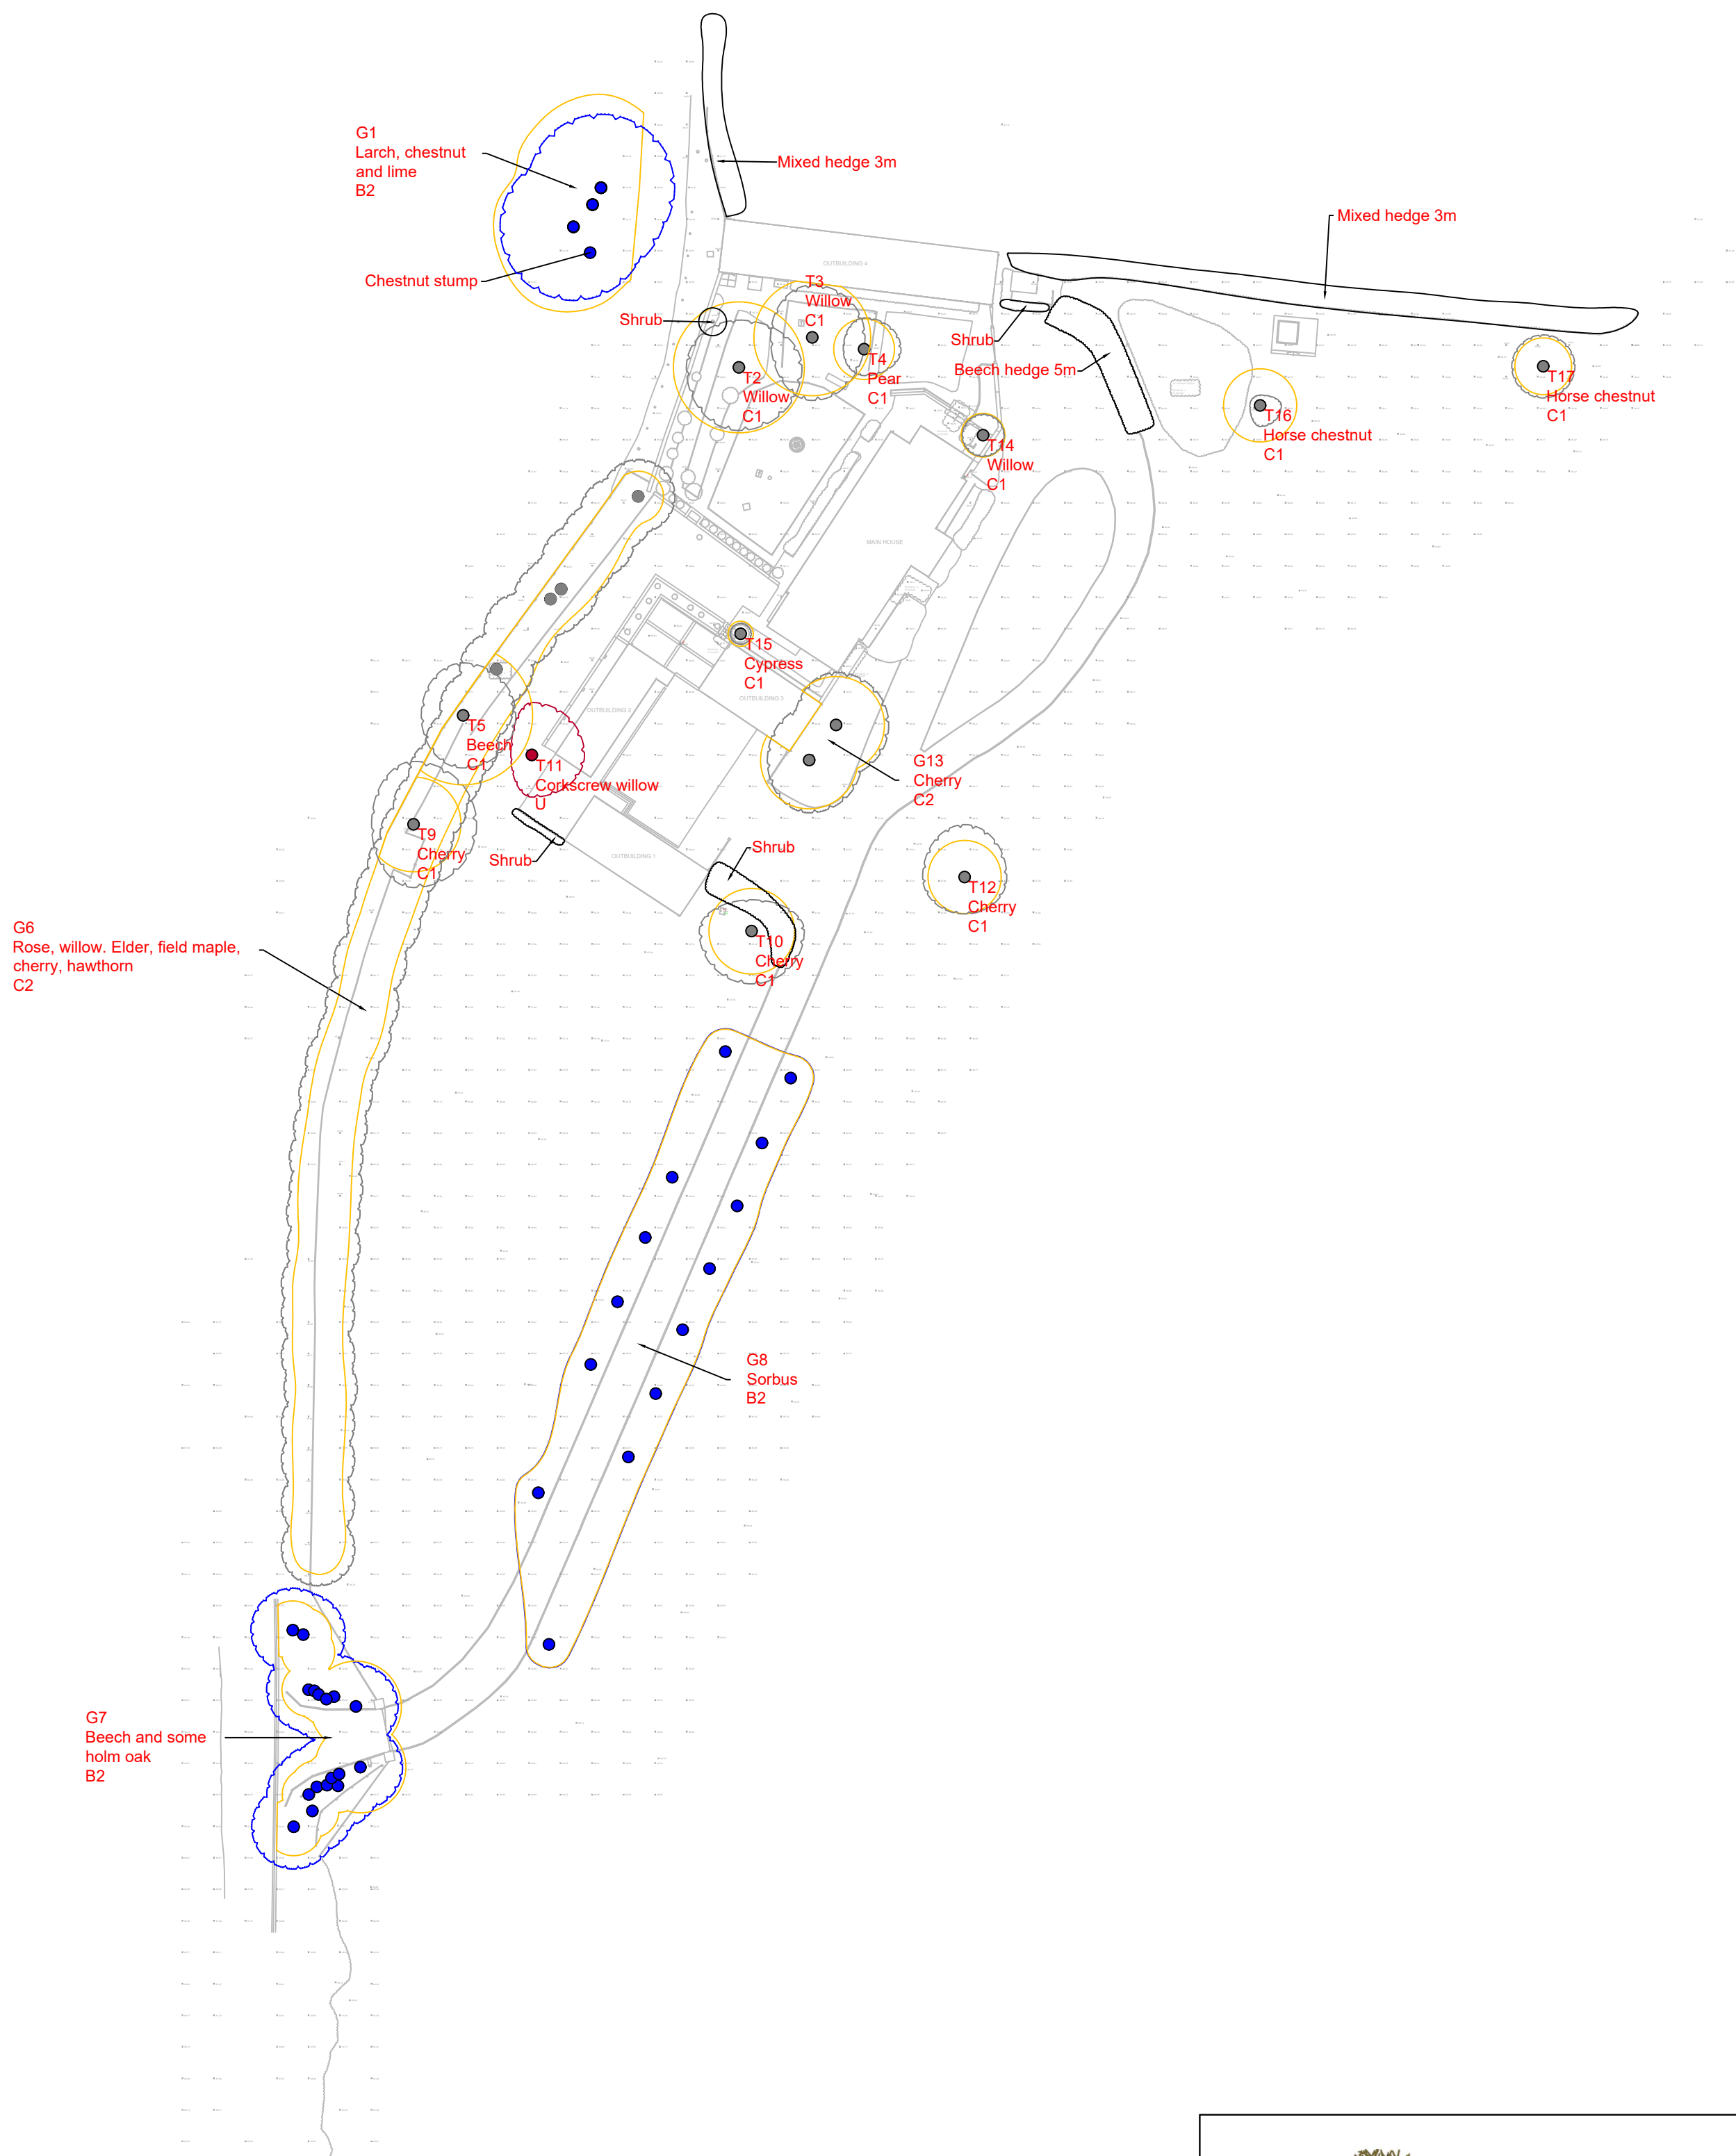

t: 07884 056 025
e: glen@ghatrees.co.uk
www.ghatrees.co.uk

Site: Youngs Farm, Kentons Lane, RG10 8NX


1:500 @ A2

Drawing Title: Tree Constraints Plan

September 2026

Key:

- Category A
- Category B
- Category C
- Category U

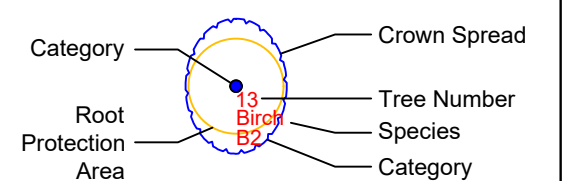

Shrubs