


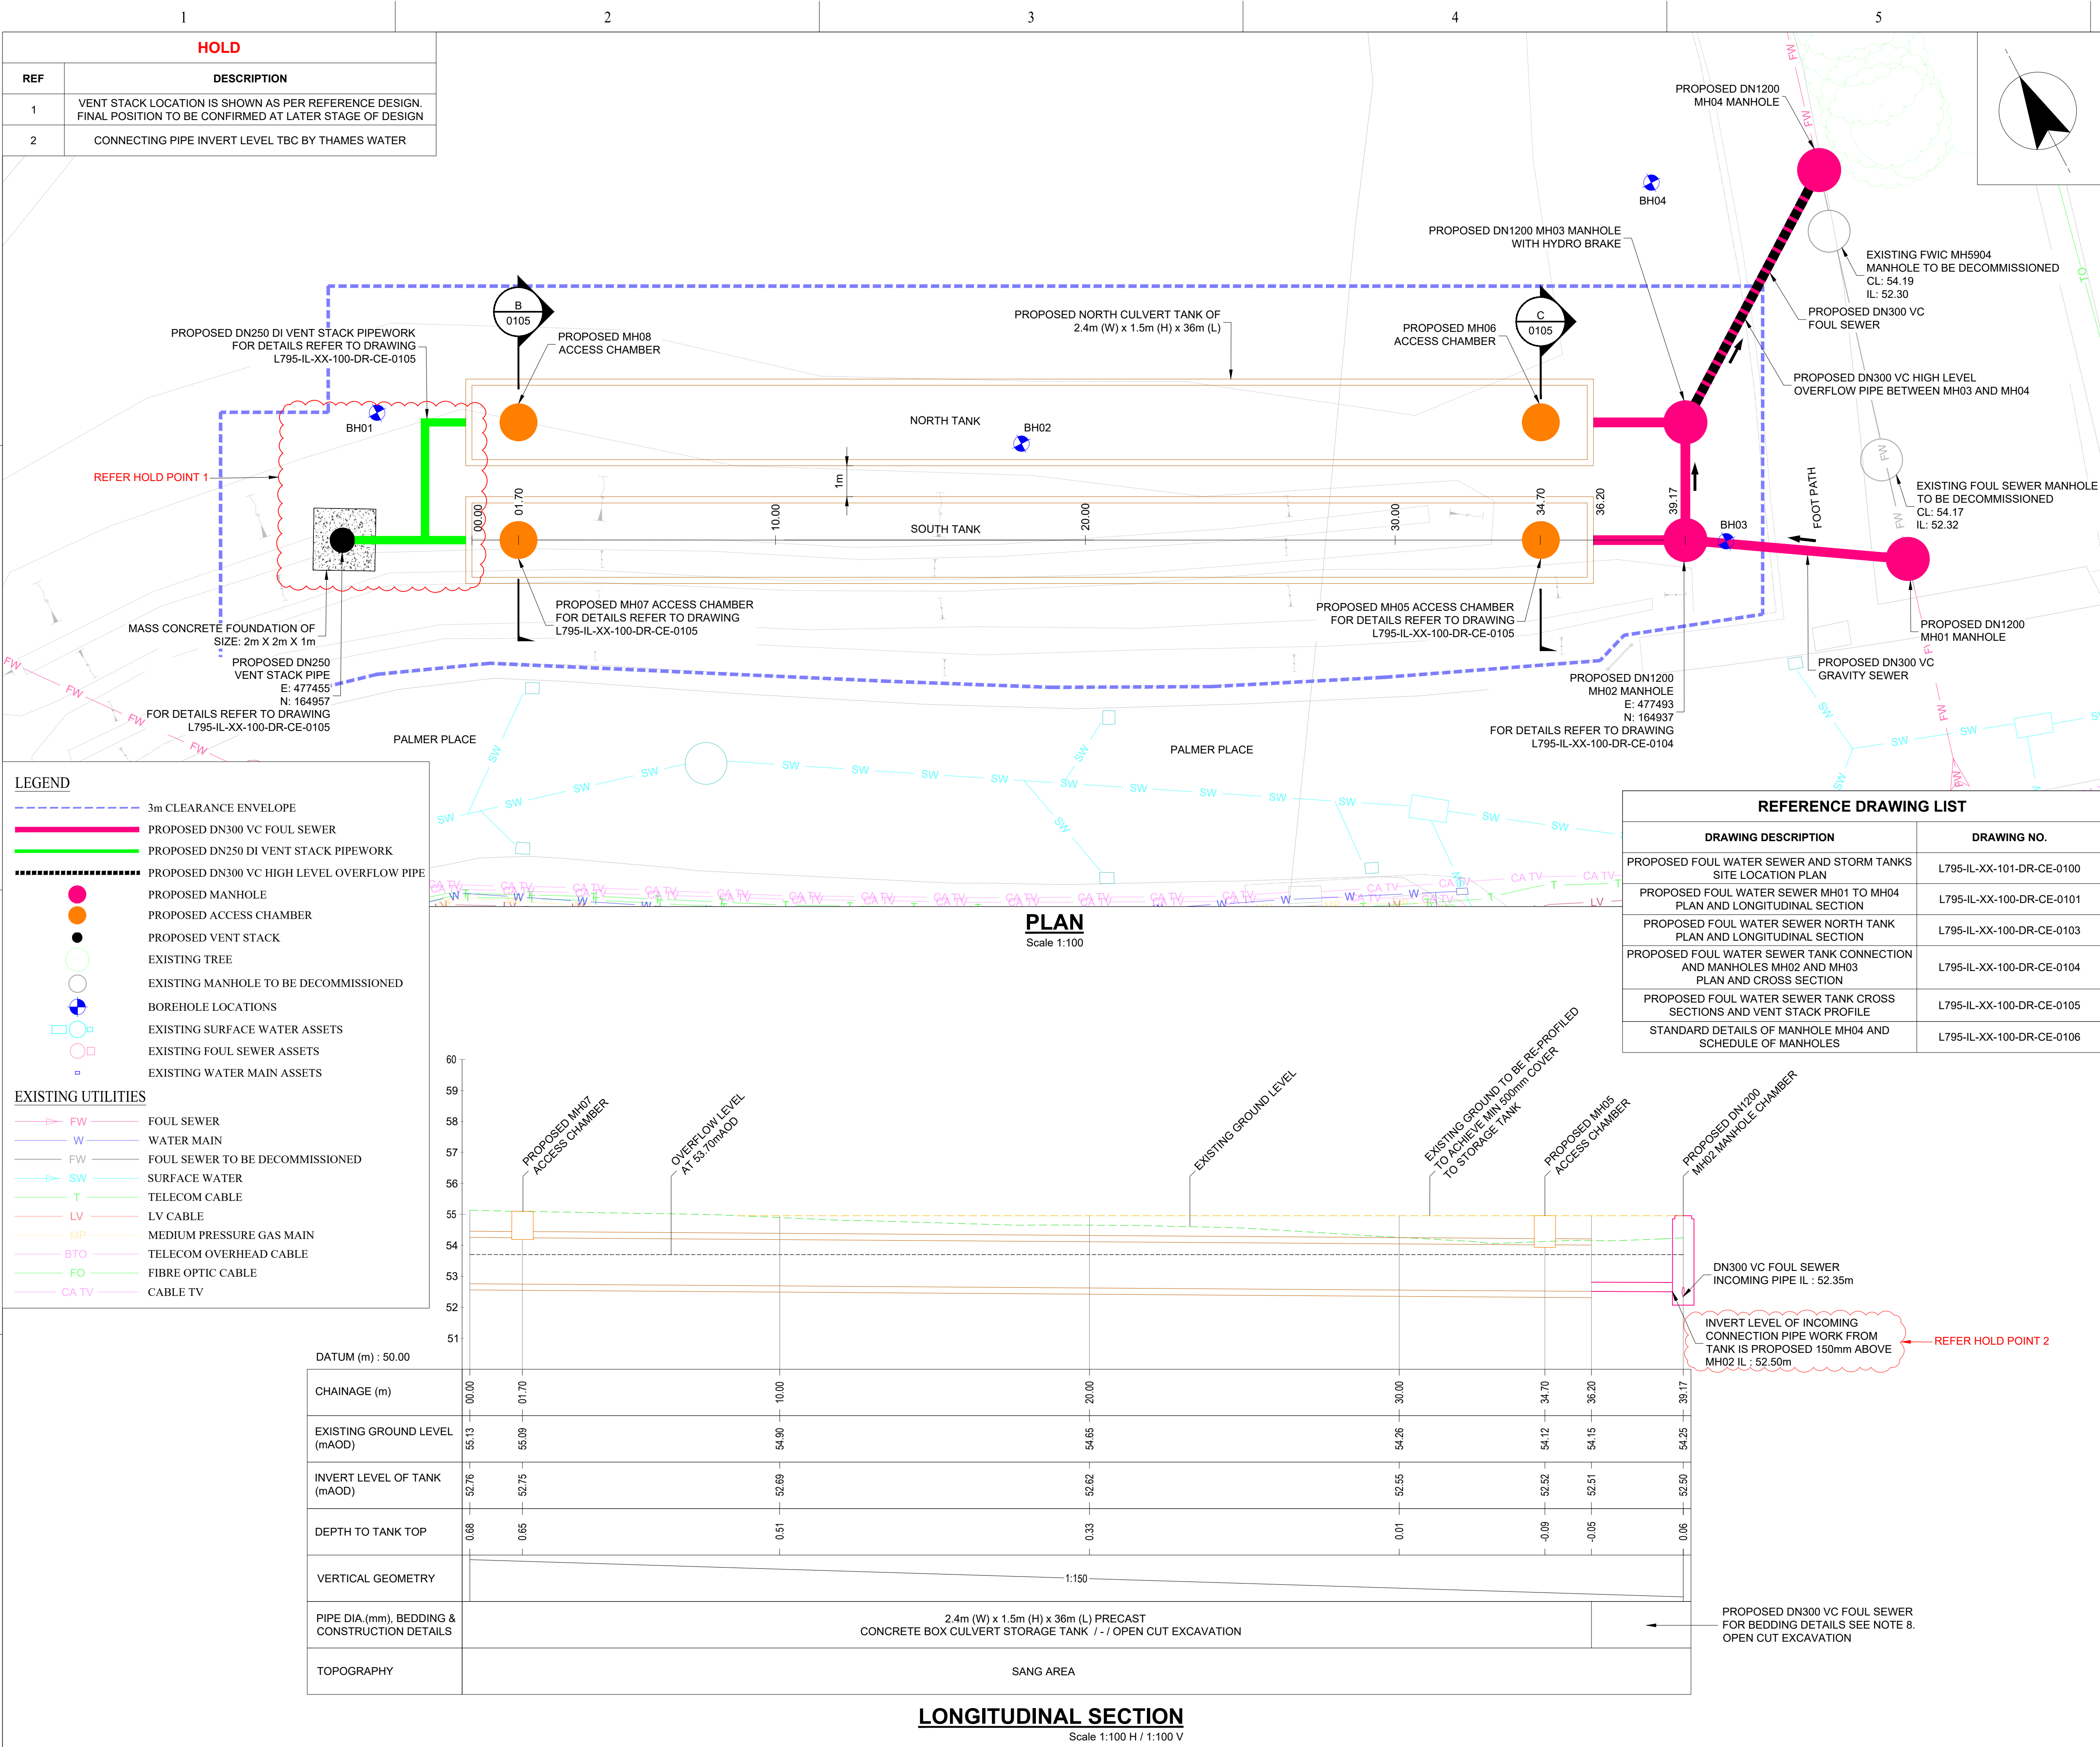

DO NOT SCALE - IF IN DOUBT ASK

AECOM

AECOM House, Midpoint, Alencon Link, Basingstoke RG21 7PP, United Kingdom. T+44 1256 310200 aecom.com

M Group, Abel Smith House, Gunnels Wood Road, Stevenage SG1 2ST

This drawing has been prepared for the use of AECOM's client. It may not be used, modified, reproduced or relied upon by third parties, except as agreed by AECOM or as required by law. AECOM accepts no responsibility, and denies any liability whatsoever, to any party that uses or relies on this drawing without AECOM's express written consent. Do not scale this document. All measurements must be obtained from the stated dimensions.

AECOM Project Ref: 60752433

NOTES

- ALL DIMENSIONS IN MILLIMETRES AND ALL LEVELS IN METRES ABOVE ORDNANCE DATUM (mAOD) UNLESS SHOWN OTHERWISE.
- GPR SURVEY AS PER DATA RECEIVED FROM SURVATEC LIMITED DRAWING NUMBER P26-329 DATED 03/12/25.
- TOPOGRAPHICAL SURVEY DATA RECEIVED FROM RESERVOIR AND WATER DRAWING NUMBER 001-A DATED 18/06/24.
- OS BACKGROUND DATA RECEIVED IN REFERENCE DRAWING BY AECOM DATED 13/11/25.
- PARK LANE MANHOLE SURVEY AS PER DATA RECEIVED DRAWING L795 DATED 02/12/25.
- SITE TEAM TO VERIFY LOCATION, SIZE AND DEPTH OF ALL EXISTING ASSETS PRIOR TO ORDERING MATERIALS OR PROCEEDING WITH CONSTRUCTION. THE DESIGNER SHALL BE CONTACTED FOR CLARIFICATION IF THE INFORMATION ON SITE DIFFERS TO THAT PRESENTED ON THE DRAWING.
- ALL WORKS TO COMPLY WITH THAMES WATER STANDARDS AND CESWI 7th EDITION.
- OPEN CUT EXCAVATION PIPE BEDDING DETAILS AS PER THAMES WATER STANDARD DRAWING AM-DRG-WWN-02021.

ABBREVIATION

- VC VITRIFIED CLAY
- DN NOMINAL DIAMETER
- DI DUCTILE IRON
- TW THAMES WATER
- MH MANHOLE
- BH BOREHOLE

REFERENCE DRAWING LIST

DRAWING DESCRIPTION	DRAWING NO.
PROPOSED FOUL WATER SEWER AND STORM TANKS SITE LOCATION PLAN	L795-IL-XX-101-DR-CE-0100
PROPOSED FOUL WATER SEWER MH01 TO MH04 PLAN AND LONGITUDINAL SECTION	L795-IL-XX-100-DR-CE-0101
PROPOSED FOUL WATER SEWER NORTH TANK PLAN AND LONGITUDINAL SECTION	L795-IL-XX-100-DR-CE-0103
PROPOSED FOUL WATER SEWER TANK CONNECTION AND MANHOLES MH02 AND MH03 PLAN AND CROSS SECTION	L795-IL-XX-100-DR-CE-0104
PROPOSED FOUL WATER SEWER TANK CROSS SECTIONS AND VENT STACK PROFILE	L795-IL-XX-100-DR-CE-0105
STANDARD DETAILS OF MANHOLE MH04 AND SCHEDULE OF MANHOLES	L795-IL-XX-100-DR-CE-0106

0 1 2 3 4 5 6 7 8 9 10m
SCALE 1:100

NOT FOR CONSTRUCTION

CURRENT REVISION INFORMATION

DRAFT
NOT FOR CONSTRUCTION

Revision	Status	For Information	SM	WT	LO	Date
P01	S2	FOR INFORMATION				12/02/26

Thames Water Utilities

Clearwater Court
Vastern Road, Reading RG1 8DB

Location Code: RG40 4PT
OS Reference: SU774649
Security Reference: UBR

Project Group: WASTE WATER
Sub Process: NETWORK

Location/Town: PALMER PLACE, FINCHAMPSTEAD, WOKINGHAM

Site Name: ARBORFIELD FW

Project Name: ARBORFIELD FW STRATEGIC GROWTH

Drawing Title: PROPOSED FOUL WATER SEWER SOUTH TANK PLAN AND LONGITUDINAL SECTION

Scale: AS SHOWN
Sheet Size: A1
Status: S2
Drawing Number: L795-IL-XX-100-DR-CE-0102
Revision: P01

© Thames Water Utilities Ltd 2026