North

exit

CAR PARK

New Art Therapy Building

Barkham Road

entrance

7 6 5 4 3 2 1 9 8 16 17 18

Key

1 - MacMillan House
2 - Berkshire Adolescent Unit Bldg 2
3 - Berkshire Adolescent Unit Bldg 1
4 - Admin Block
5 - -11-
6 - Public toilets

Wokingham Hospital
Barkham Road
Part Block Plan
Scale 1:500

APPROVED
14.MAR2000 0656

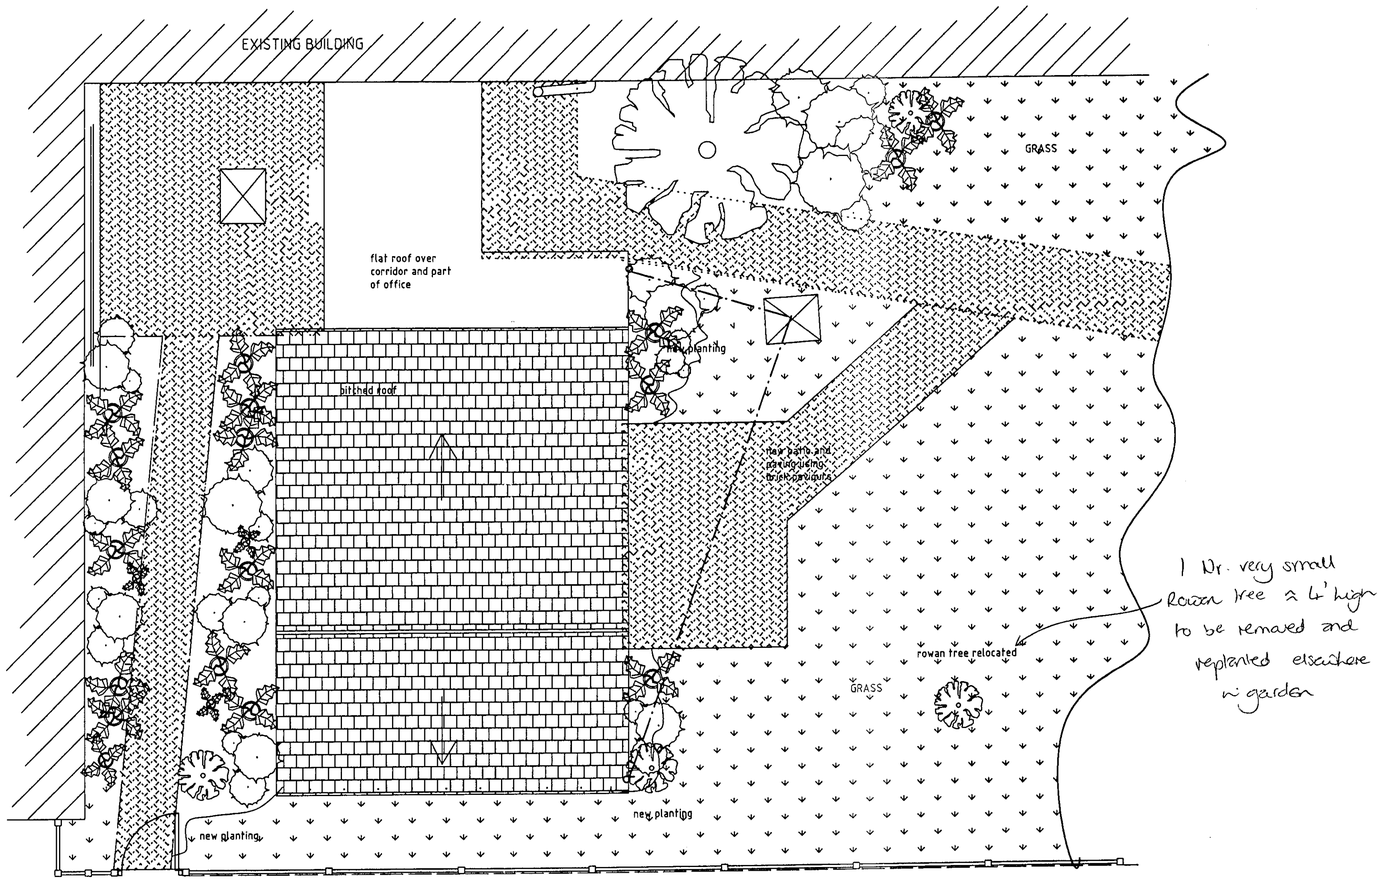

PLAN AND LANDSCAPING LAYOUT

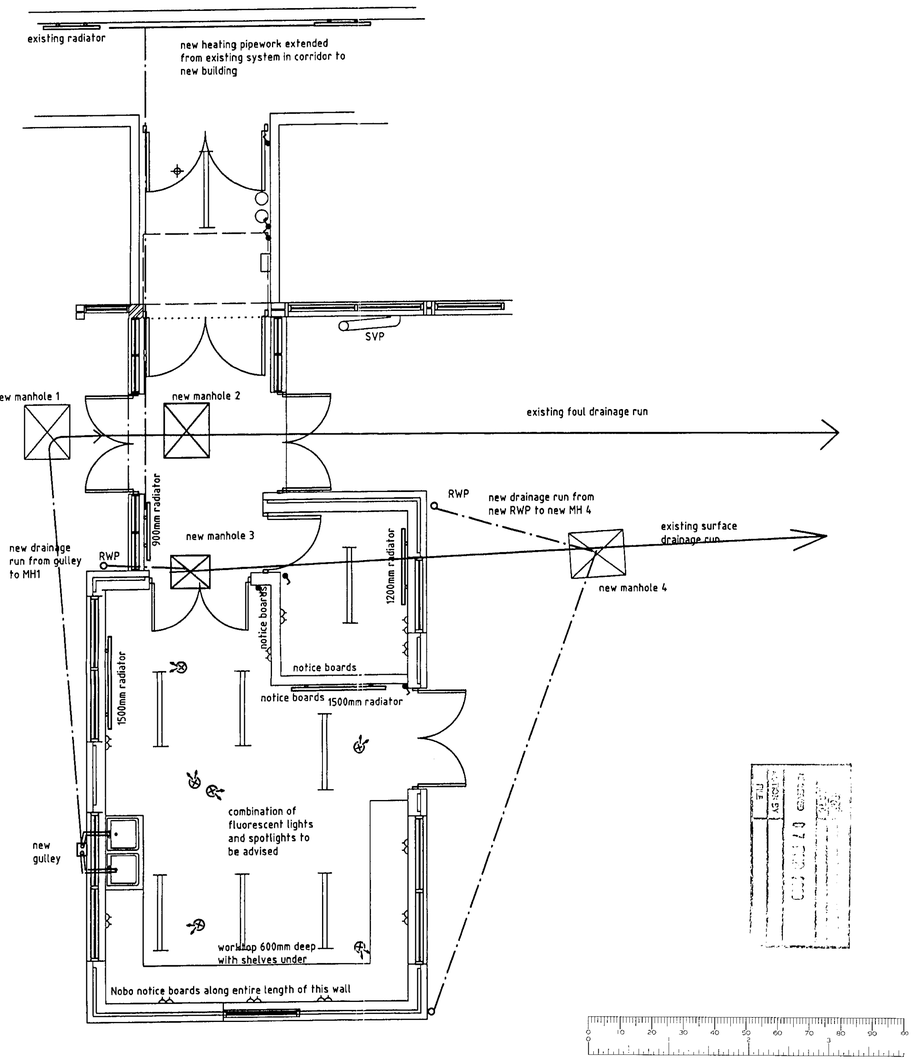

FLOOR PLAN SHOWING M&E

NORTH

APPROVED
14 MAR 2000 0656

Rev	Date	Amendment

WL estates
chartered building surveyors
28 PROSPECT STREET, CAVERSHAM, READING, RG4 8JG
Telephone: 0118-946-4000 Fax 0118-946-4001
WEST LONDON ESTATES

Client	WEST BERKS PCS NHS TRUST
Project	NEW ART THERAPY BUILDING
Location	B.A.U. WOKINGHAM HOSPITAL
Title	PROPOSED SITE, LANDSCAPING AND FLOOR PLANS

Drawn	Date	Scale	Drawing No.
L.J.B.	JAN 2000	1:50	536-3

8/00

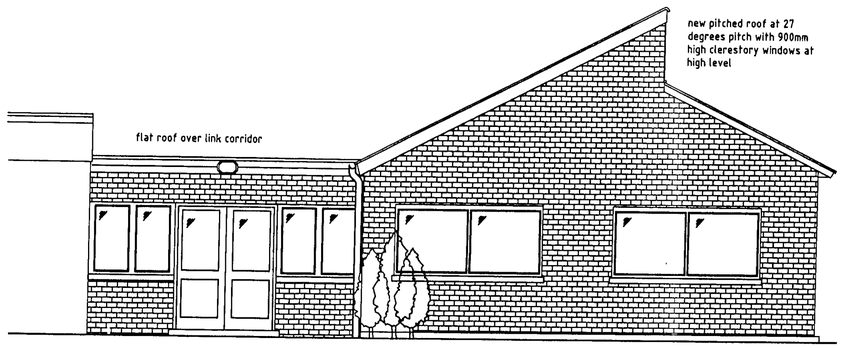

PROPOSED SIDE ELEVATION

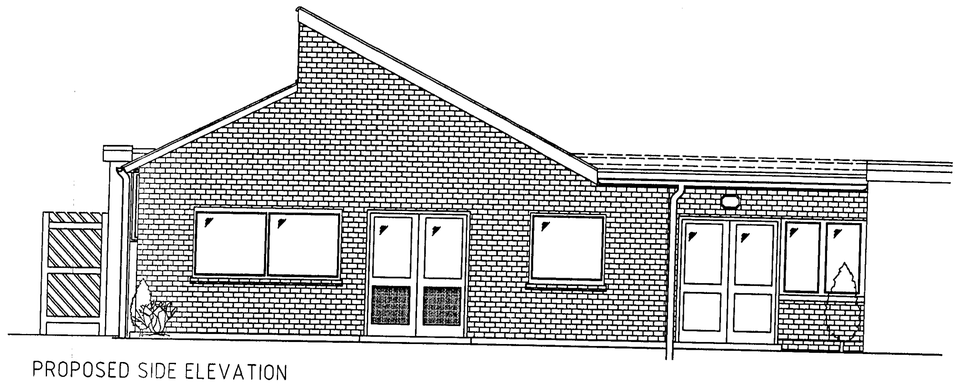

PROPOSED SIDE ELEVATION

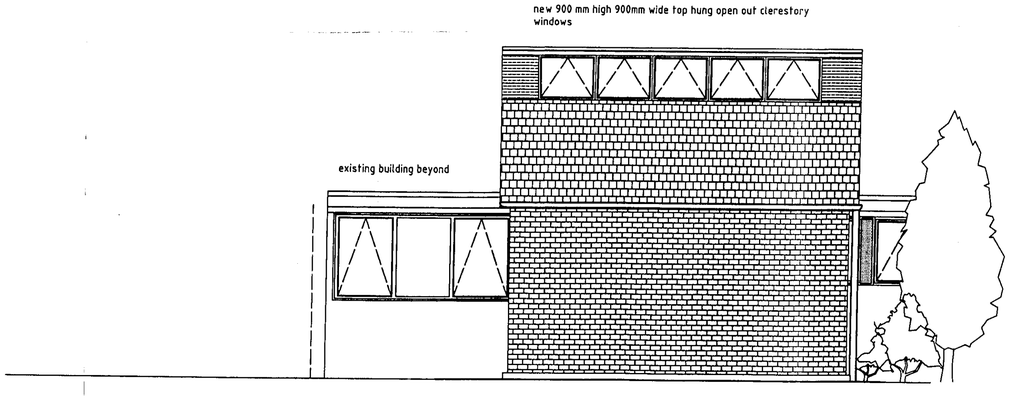

PROPOSED REAR ELEVATION

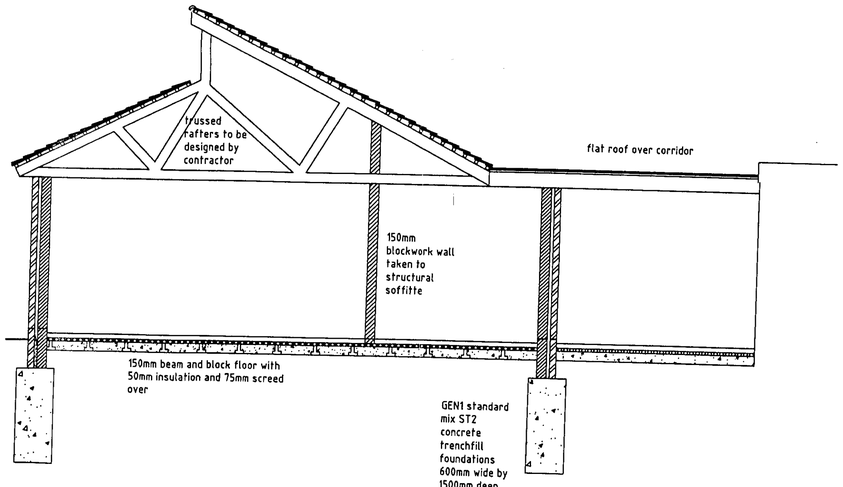

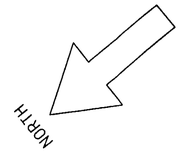

14.MAR2000* 0656

APPROVED

Rev	Date	Amendment

WL estates
chartered building surveyors

28 PROSPECT STREET, CAVERSHAM, READING, RG4 8JG
Telephone: 0118-946-4000 Fax 0118-946-4001

WEST LONDON ESTATES

Client	WEST BERKS PCS NHS TRUST
Project	NEW ART THERAPY BUILDING
Location	B.A.U. WOKINGHAM HOSPITAL
Title	PROPOSED ELEVATIONS AND SECTION

Drawn	Date	Scale	Drawing No.
L.J.B.	JAN 2000	1:50	536-2

8/5/00

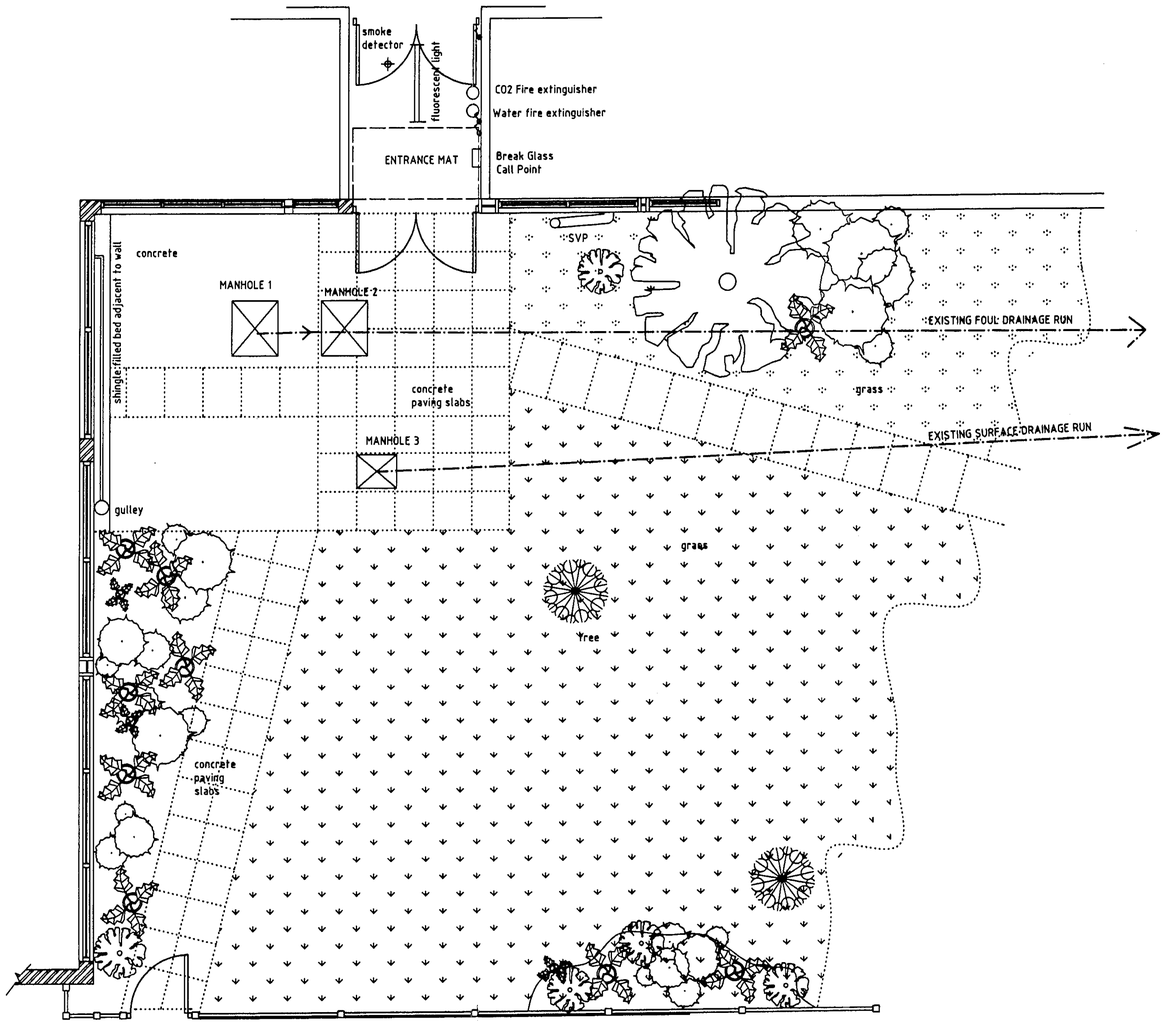

EXISTING PLAN

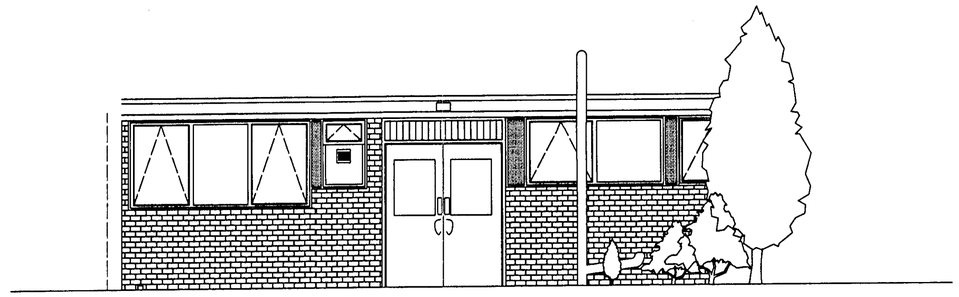

EXISTING FRONT ELEVATION

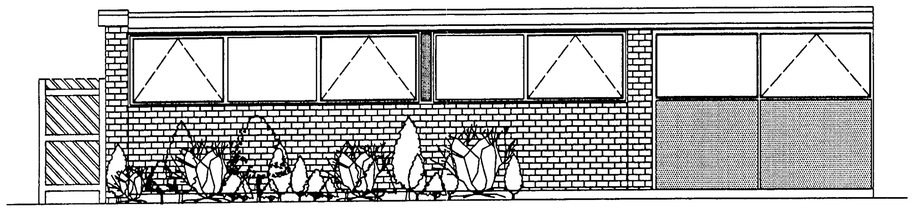

EXISTING SIDE ELEVATION

APPROVED
14.MAR2000 0636

Rev	Date	Amendment

WL estates
chartered building surveyors
28 PROSPECT STREET, CAVERSHAM, READING, RG4 8JG
Telephone: 0118-946-4000 Fax 0118-946-4001
WEST LONDON ESTATES

Client	WEST BERKS PCS NHS TRUST
Project	NEW ART THERAPY BUILDING
Location	B.A.U. WOKINGHAM HOSPITAL
Title	EXISTING PLAN AND SITE LAYOUT

Drawn	Date	Scale	Drawing No.
L.J.B.	JAN 2000	1:50	536-1

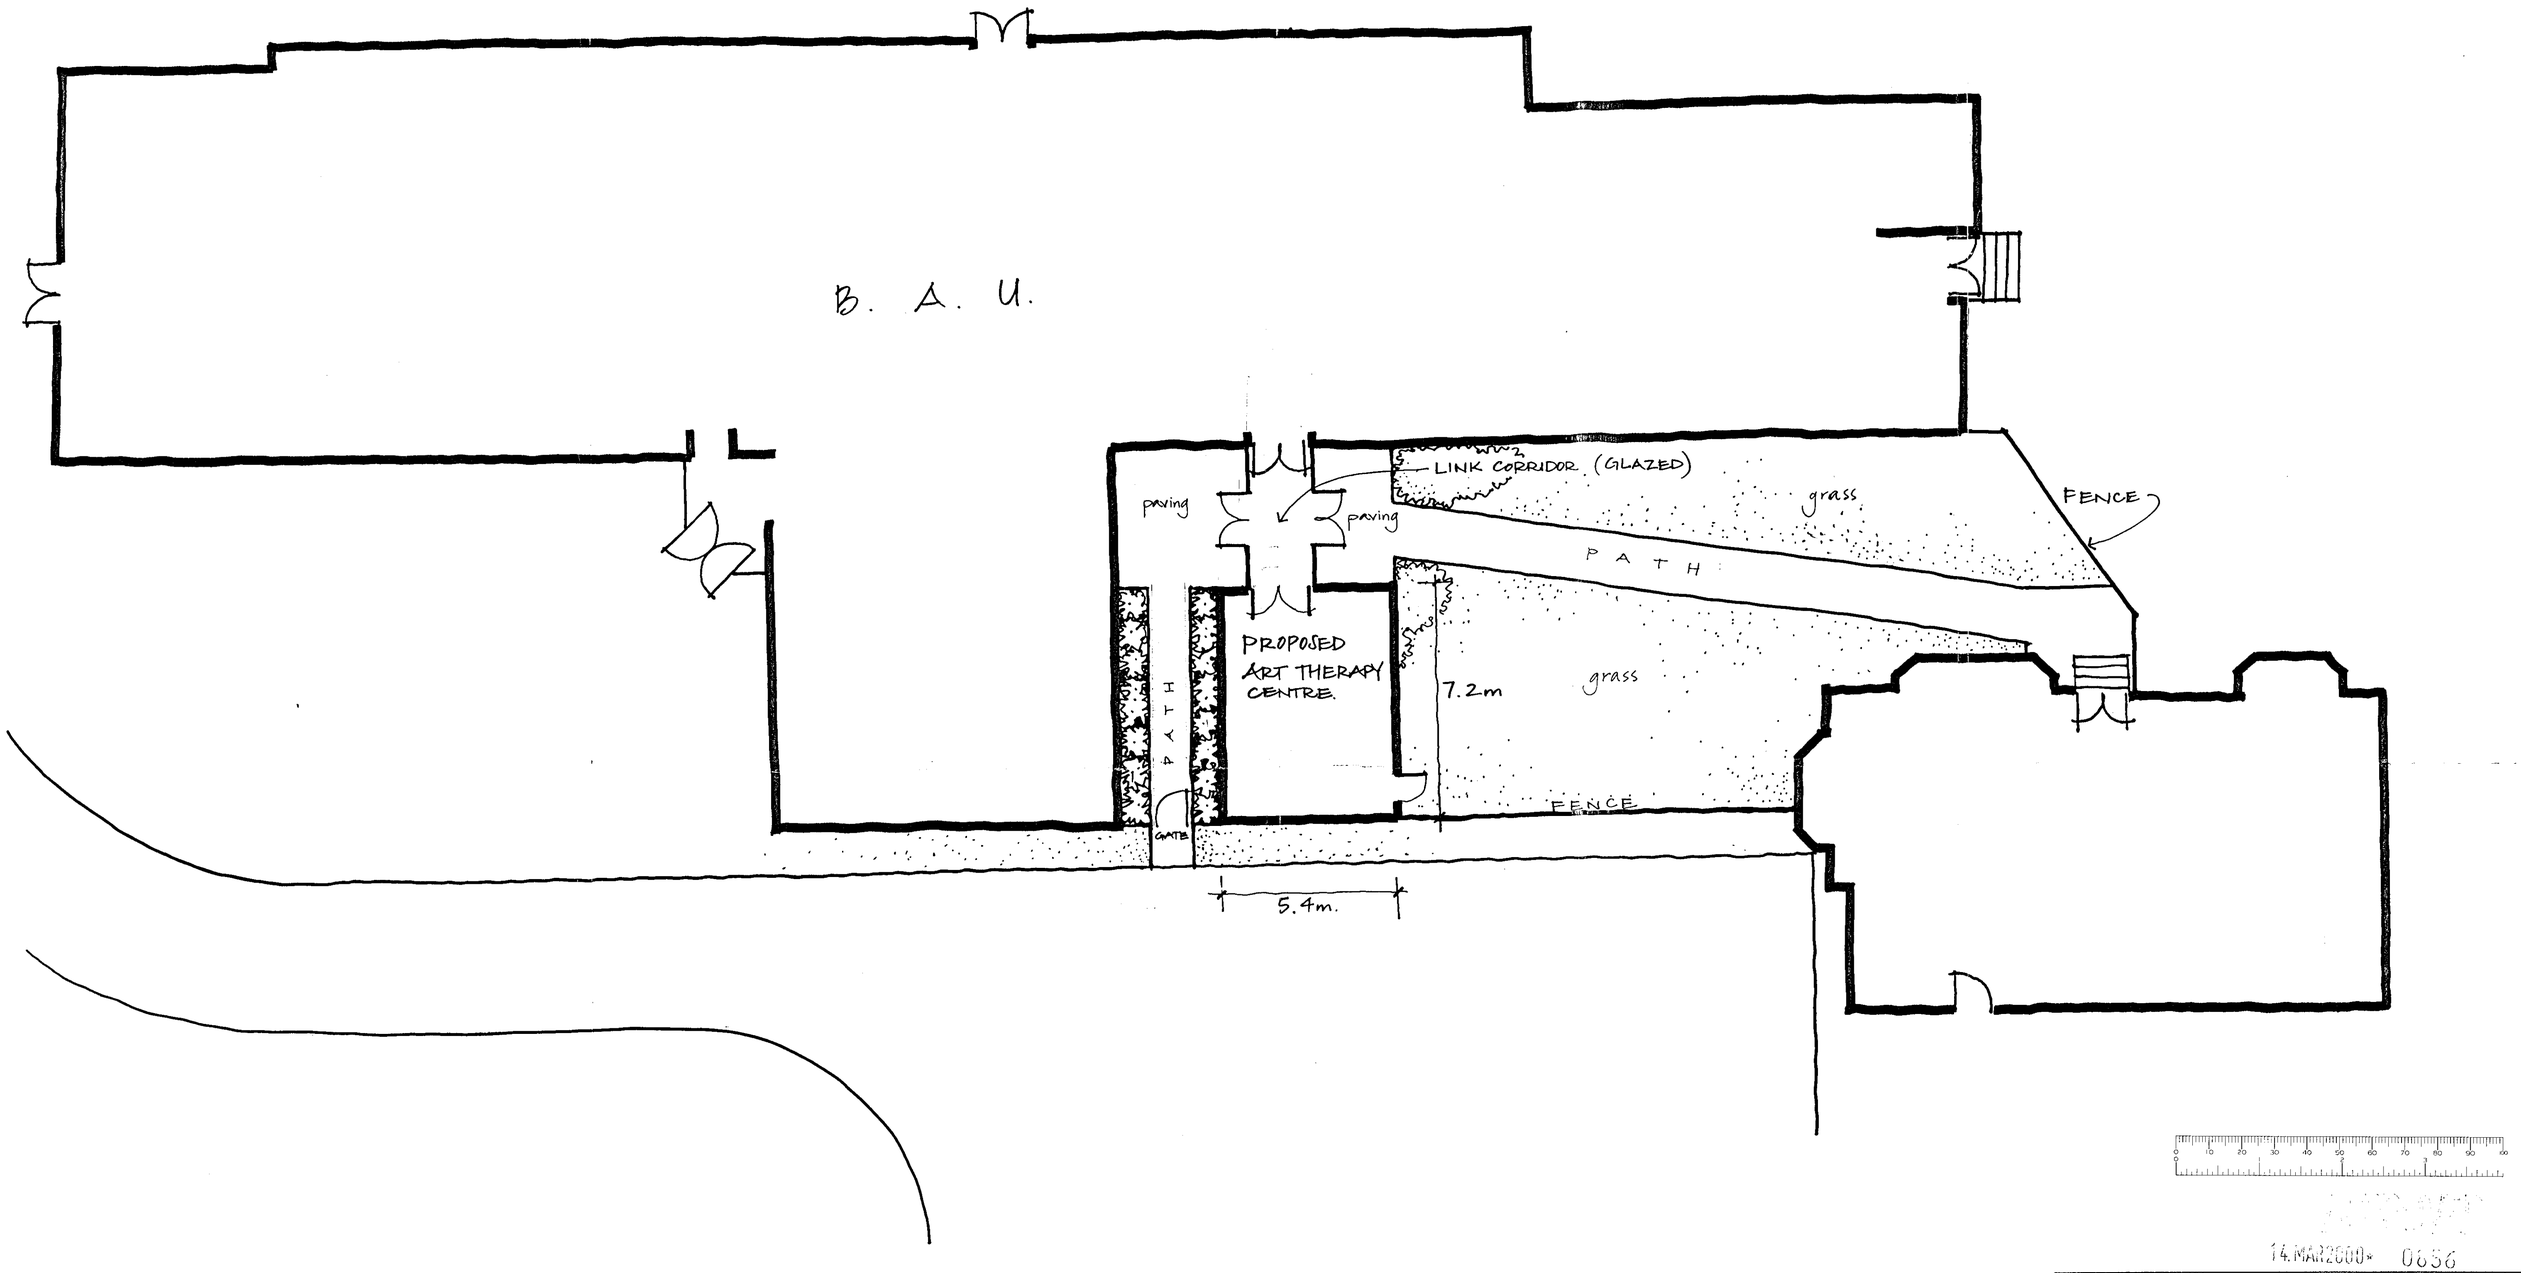

14.MAR2000 0656

Rev	Date	Amendment

WL estates
chartered building surveyors

2B PROSPECT STREET, CAVERSHAM, READING, RG4 8JG
Telephone: 0118-946-4000 Fax 0118-946-4001

WEST LONDON ESTATES

Client BERKSHIRE ADOLESCENT UNIT

Project ART THERAPY BUILDING

Location WOKINGHAM HOSPITAL, BARKHAM RD

Title PROPOSED SITE LAYOUT.

Drawn	Date	Scale	Drawing No.
M.C.	29.7.99	1:100	536/4