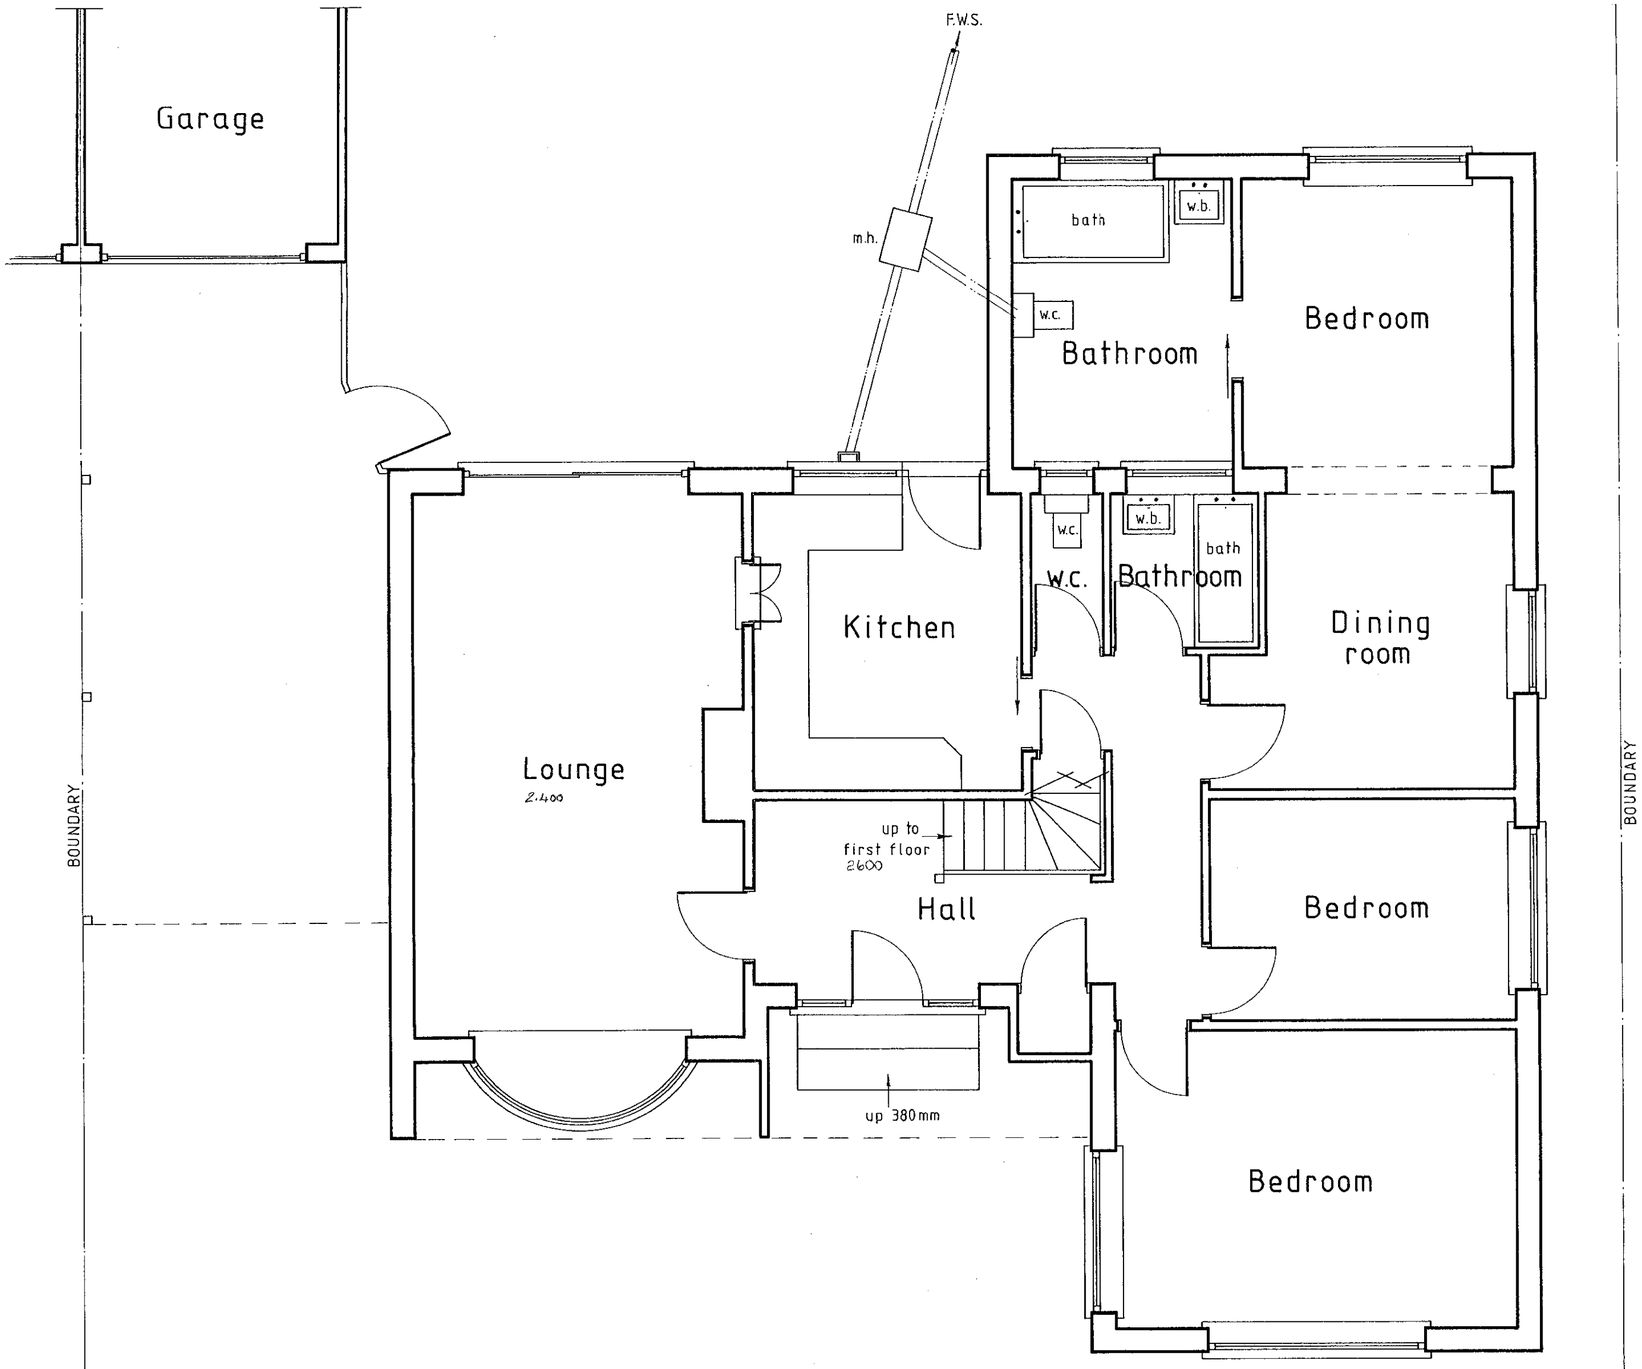


Ground Floor Layout Plan

NOTES:
All dimensions must be checked on site and not scaled from this drawing.

A		
	Date	Revisions

© copyright

Client
Mr and Mrs R Fyfe

Job Title
Proposed alterations
400 Finchampstead Road
WOKINGHAM
Berks

The Edwards Irish Partnership
Architects & Surveyors
36 Langborough Road, Wokingham, Berks. RG40 2BT
Tel: 0118-989-4403 Fax: 0118-989-4383
E-mail the.eip@virgin.net

Existing ground floor plan

Scale
1: 50

Date
November 1999


Drawn by

Drg No.
1330 - 01


Rev

A PRODUCT OF THE UNO RANGE – ARCHITECT CAT. No. 7312.


420×594mm A2

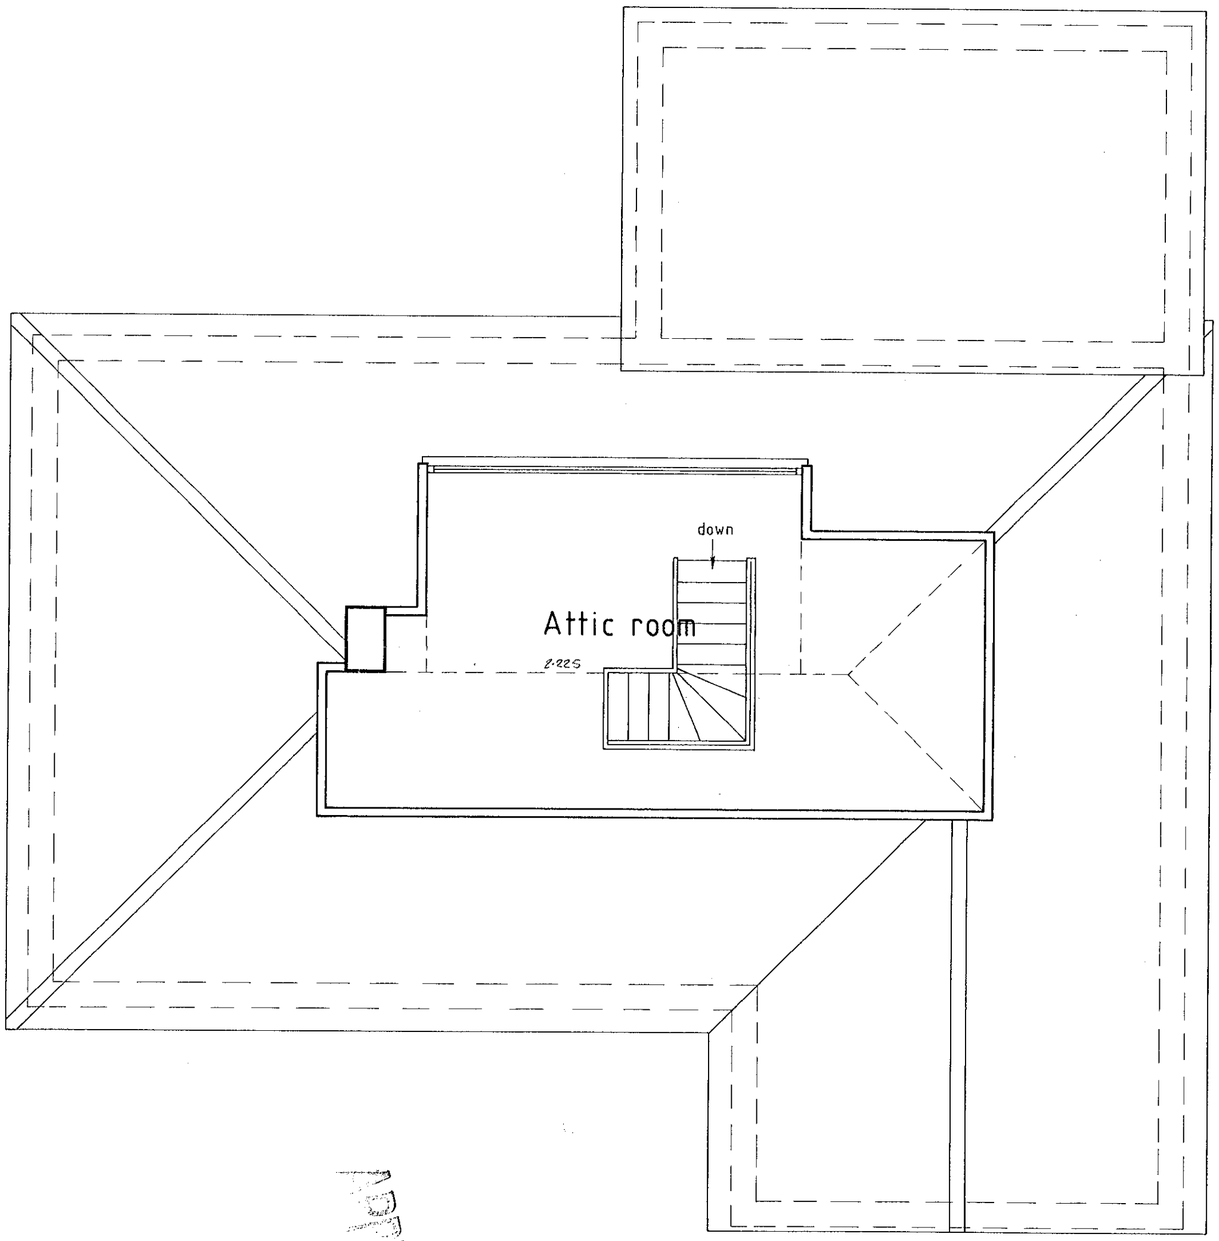


First Floor Layout Plan

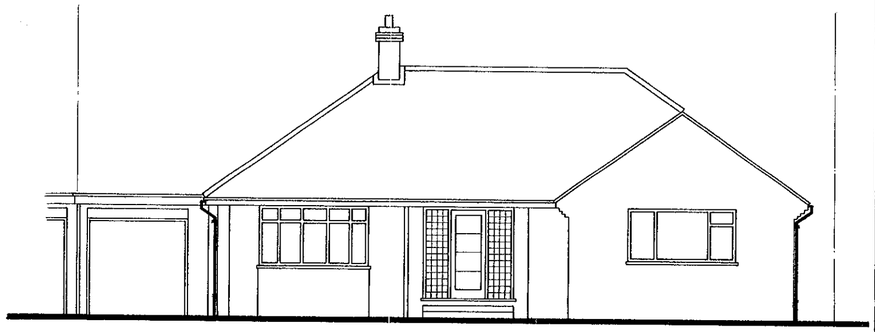


Front Elevation

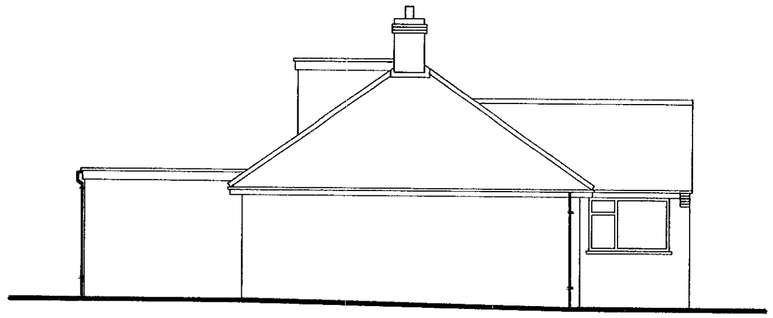

Side Elevation

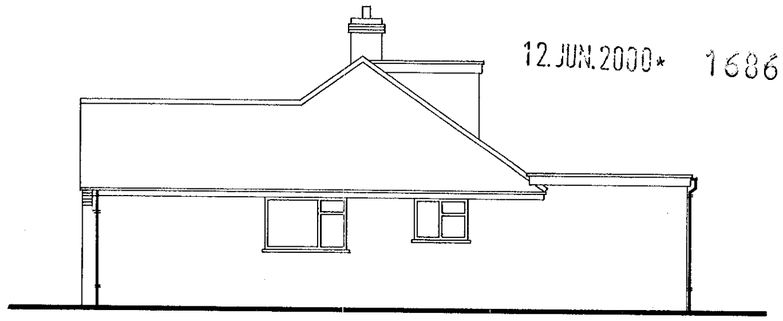

Side Elevation

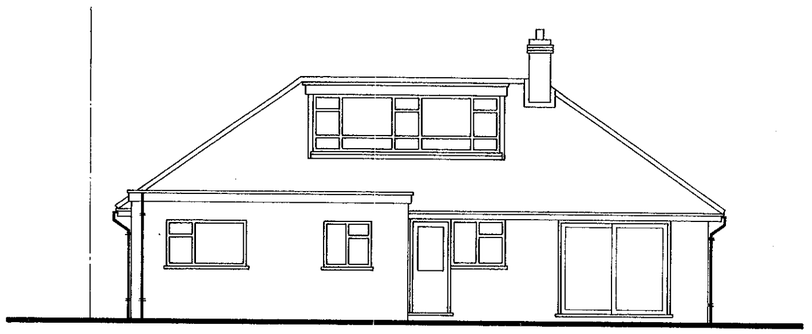

Rear Elevation

NOTES:
All dimensions must be checked on site and not scaled from this drawing.

A		
	Date	Revisions

© copyright

Client
Mr and Mrs R Fyfe

Job Title
Proposed alterations
400 Finchampstead Road
WOKINGHAM
Berks

The Edwards Irish Partnership
Architects & Surveyors
36 Langborough Road, Wokingham, Berks. RG40 2BT
Tel: 0118-989-4403 Fax: 0118-989-4383
E-mail the.eip@virgin.net

Existing first floor plan


Scale 1:50

Date November 1999 | Drawn by


Drg No. 1330 - 02 | Rev

A PRODUCT OF THE UNO RANGE – ARCHITECT CAT. No. 7312.

420×594mm A2

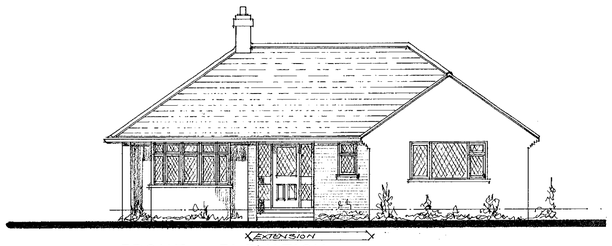


FRONT ELEVATION

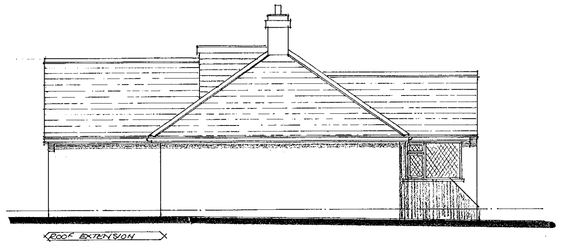


SIDE ELEVATION




REAR ELEVATION

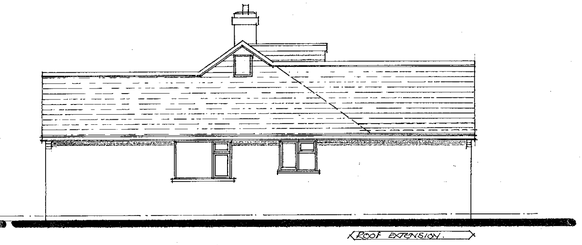

SIDE ELEVATION

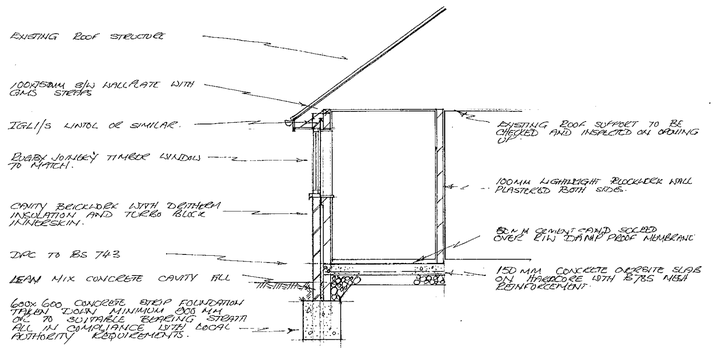

SECTION AA

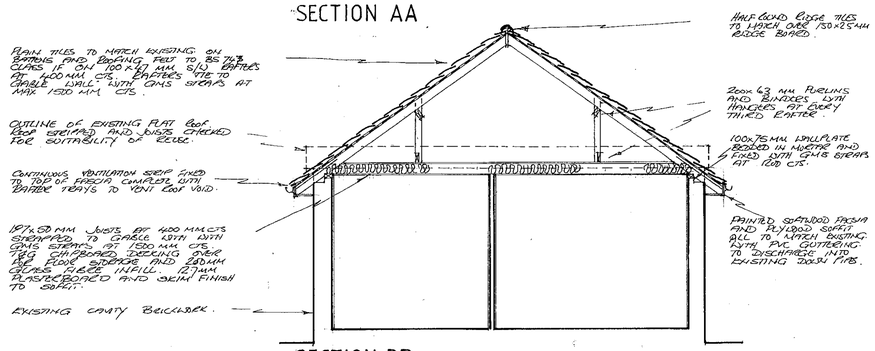


SECTION BB


Notes

All dimensions and levels on site are to be checked prior to commencement of work.

This drawing is the copyright of The Edwards Irish Partnership.

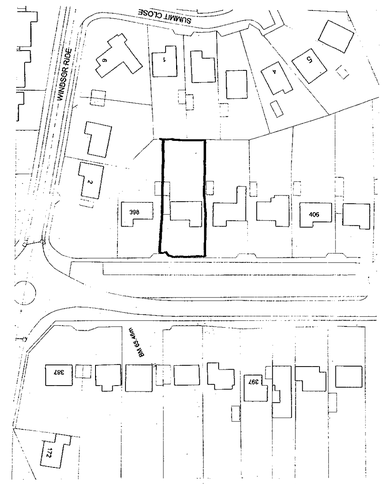


LOCATION PLAN 1:1250

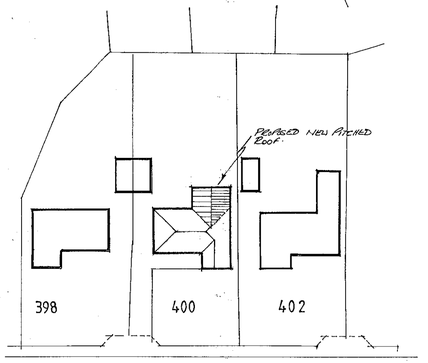

SITE PLAN 1:500

12.JUN.2000* 1686

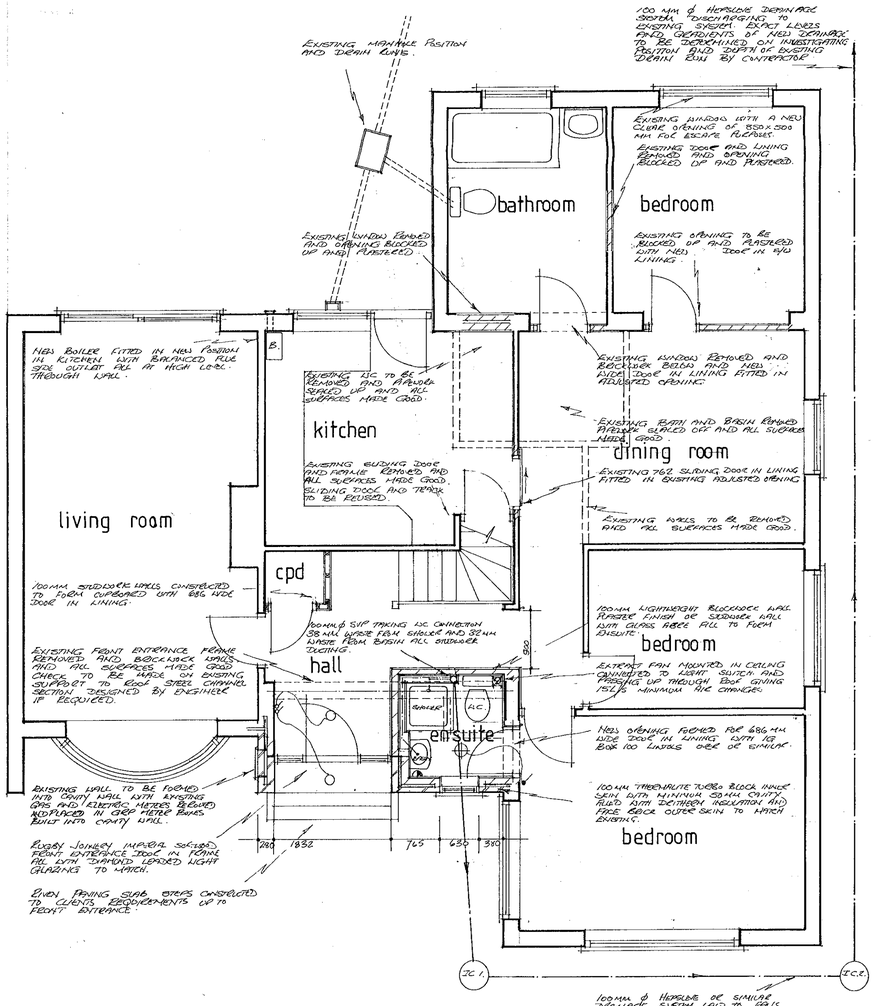

GROUND FLOOR

FIRST FLOOR

APPROVED

A: Passed to proceed with planning and building regulation requirements 6:6:2000.

Project

Proposed alterations
400 Finchampstead Road
WOKINGHAM
Berks

Client

Mr and Mrs R Fyfe

Drawing

PLANS AND ELEVATIONS

Scale 1:50 1:100

Date May 2000

The Edwards Irish Partnership
Architects & Surveyors
36 Langborough Road, Wokingham, Berks. RG40 2ET
Tel: 0118-989-4403 Fax: 0118-989-4383 E-mail: the.eip@virgin.net

Job 1330 Dwg. 07 A

Rapidos DS (UK) 98412A