
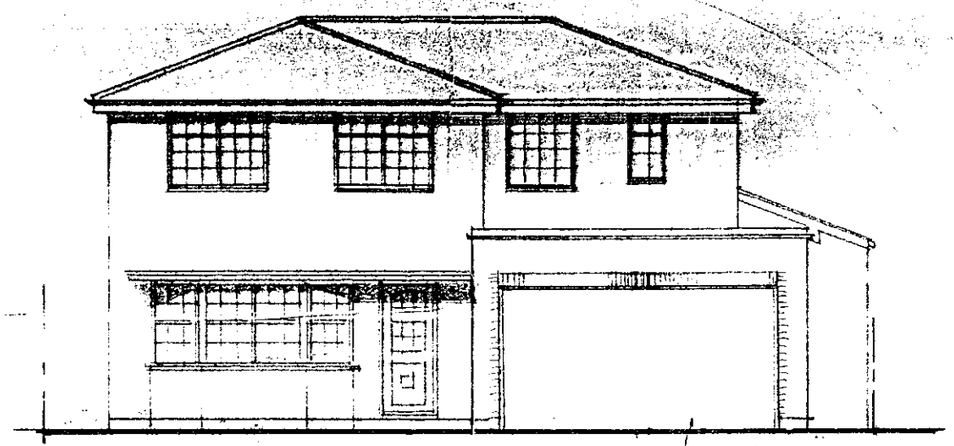



EAST ELEVATION

Central pier removed, side piers adjusted & new door/window


Brickwork, roof tiles & windows etc to match existing

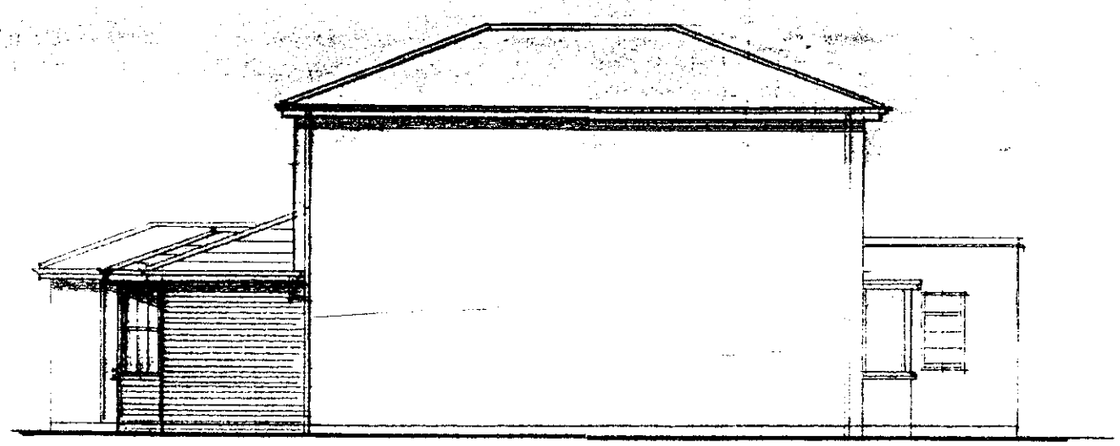

SOUTH ELEVATION (As proposed)

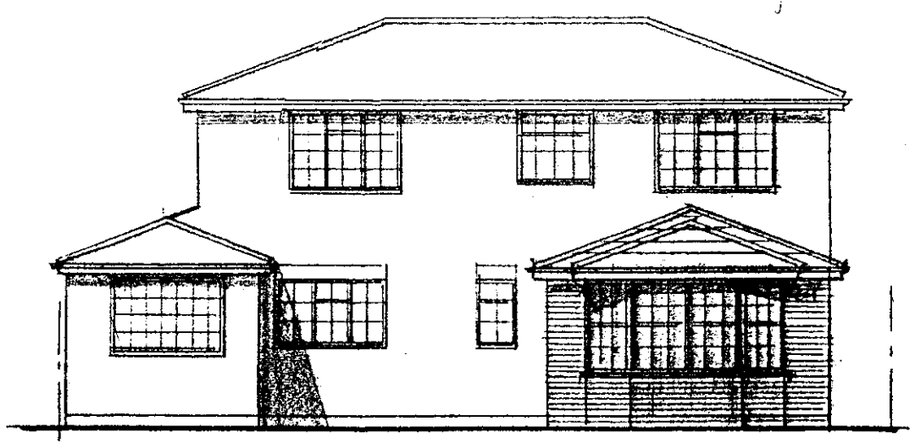

WEST ELEVATION (As proposed)

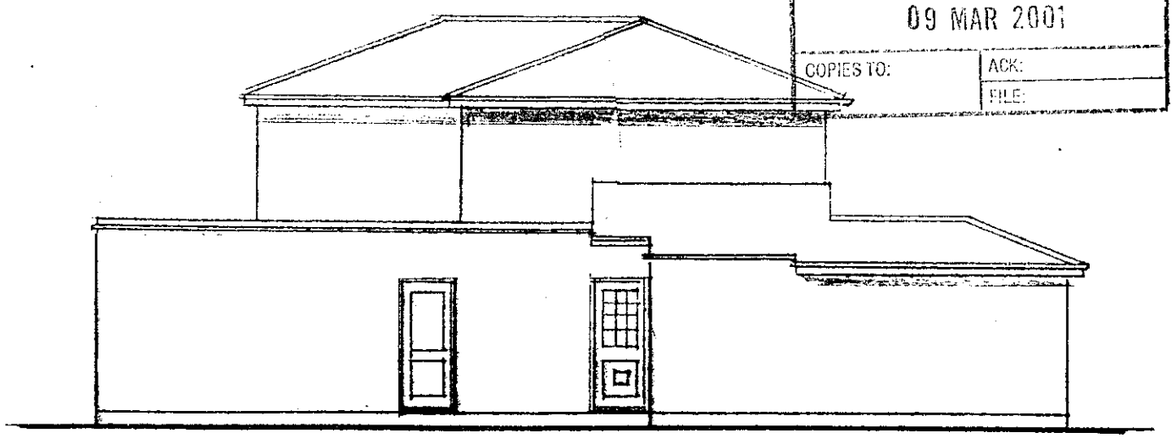

NORTH ELEVATION (unchanged)

PLANNING COMMENTS	
PUL	TLS
CC	ENF
HP	
CS	

09 MAR 2001

COPIES TO: | ACK: | FILE:

ELEVATIONS : AS PROPOSED

5, BIRCHFIELD CLOSE, EARLEY, READING, RG6 5YZ

ROGER PRING & SONS.

ARCHITECTURAL & SURVEYING CONSULTANTS


278, Nine Mile Ride, Finchampstead, Wokingham, Berkshire, RG40 3NT.

Telephone no.: 0118 973 3502. Facsimile no.: 0118 973 6290.


DRG. NO.: 00/320/9A SCALE.: 1:100 . DATE: NOV. 00.

Revisions: A. Single garage access removed with new double garage access 13/3/01


11.DEC.2000* 3016

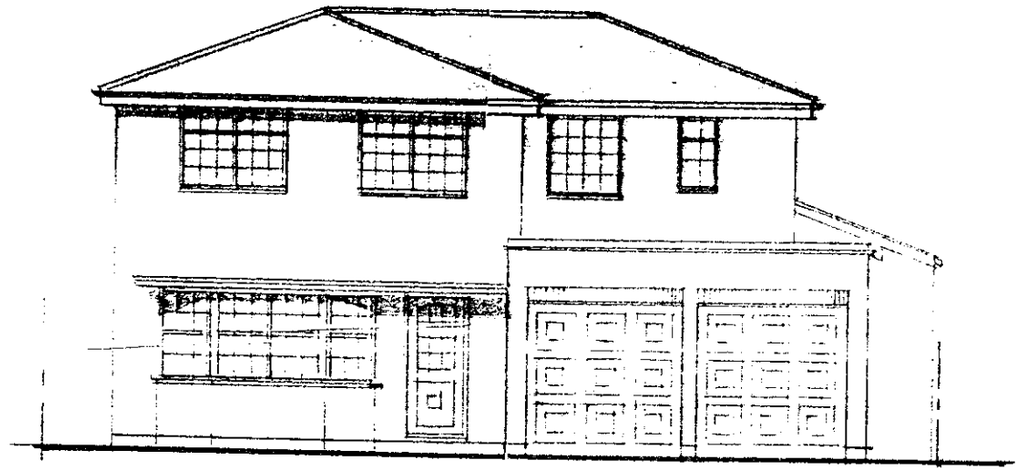


EAST ELEVATION

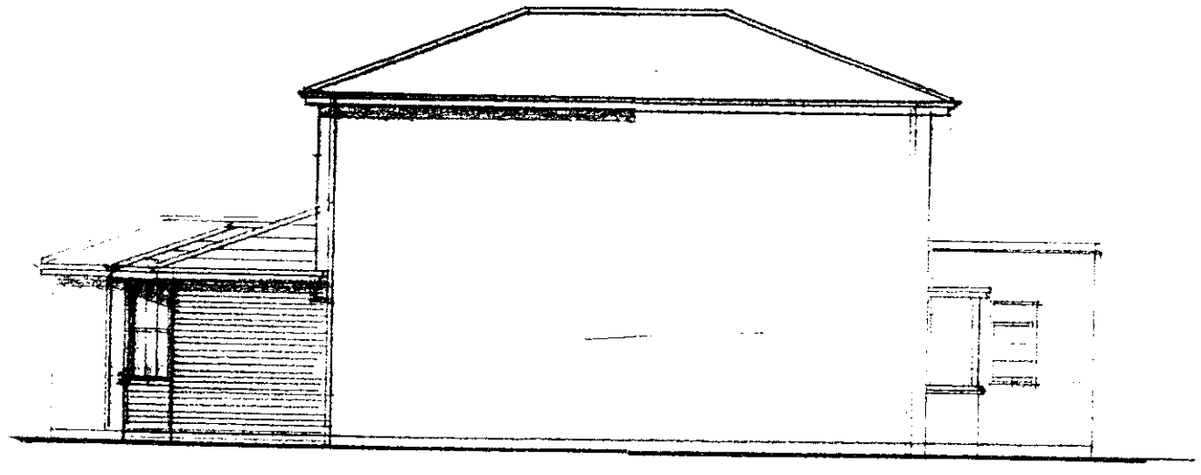

SOUTH ELEVATION

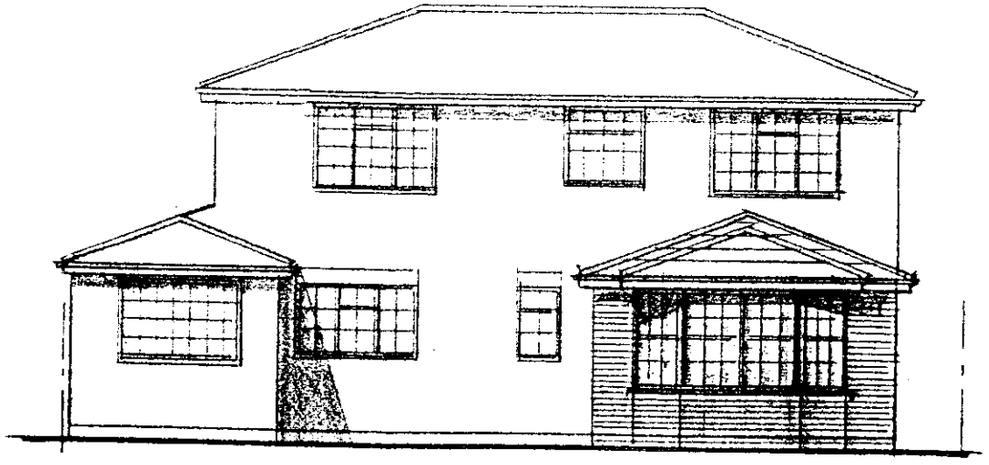

WEST ELEVATION

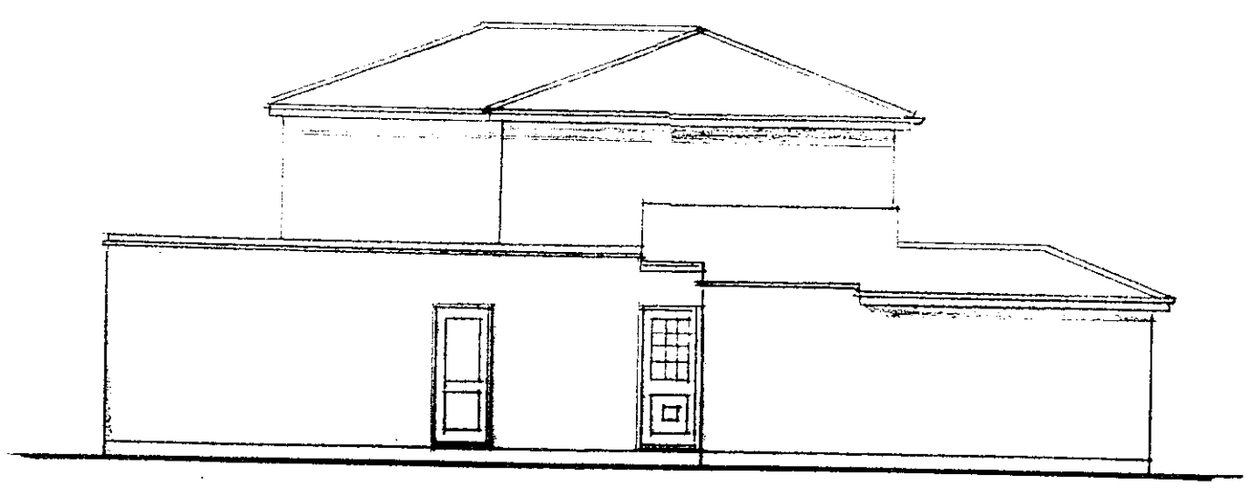

NORTH ELEVATION

APPROVED

ELEVATIONS : AS PROPOSED

5, DALCHFIELD CLOSE, EARLEY READING, RG6 5YZ

ROGER PRING & SONS,
ARCHITECTURAL & SURVEYING CONSULTANTS
278, Nine Mile Ride, Finchampstead, Wokingham, Berkshire, RG40 3NT.
Telephone no.: 0118 973 3502. Facsimile no.: 0118 973 6290.

DRG. NO.: 00/320/9 .SCALE.: 1:100 . DATE: NOV. 00.


Revisions:

22/12/01

11.DEC.2000*

3016

All dimensions to be checked on site & val. applicable agreed with Client.

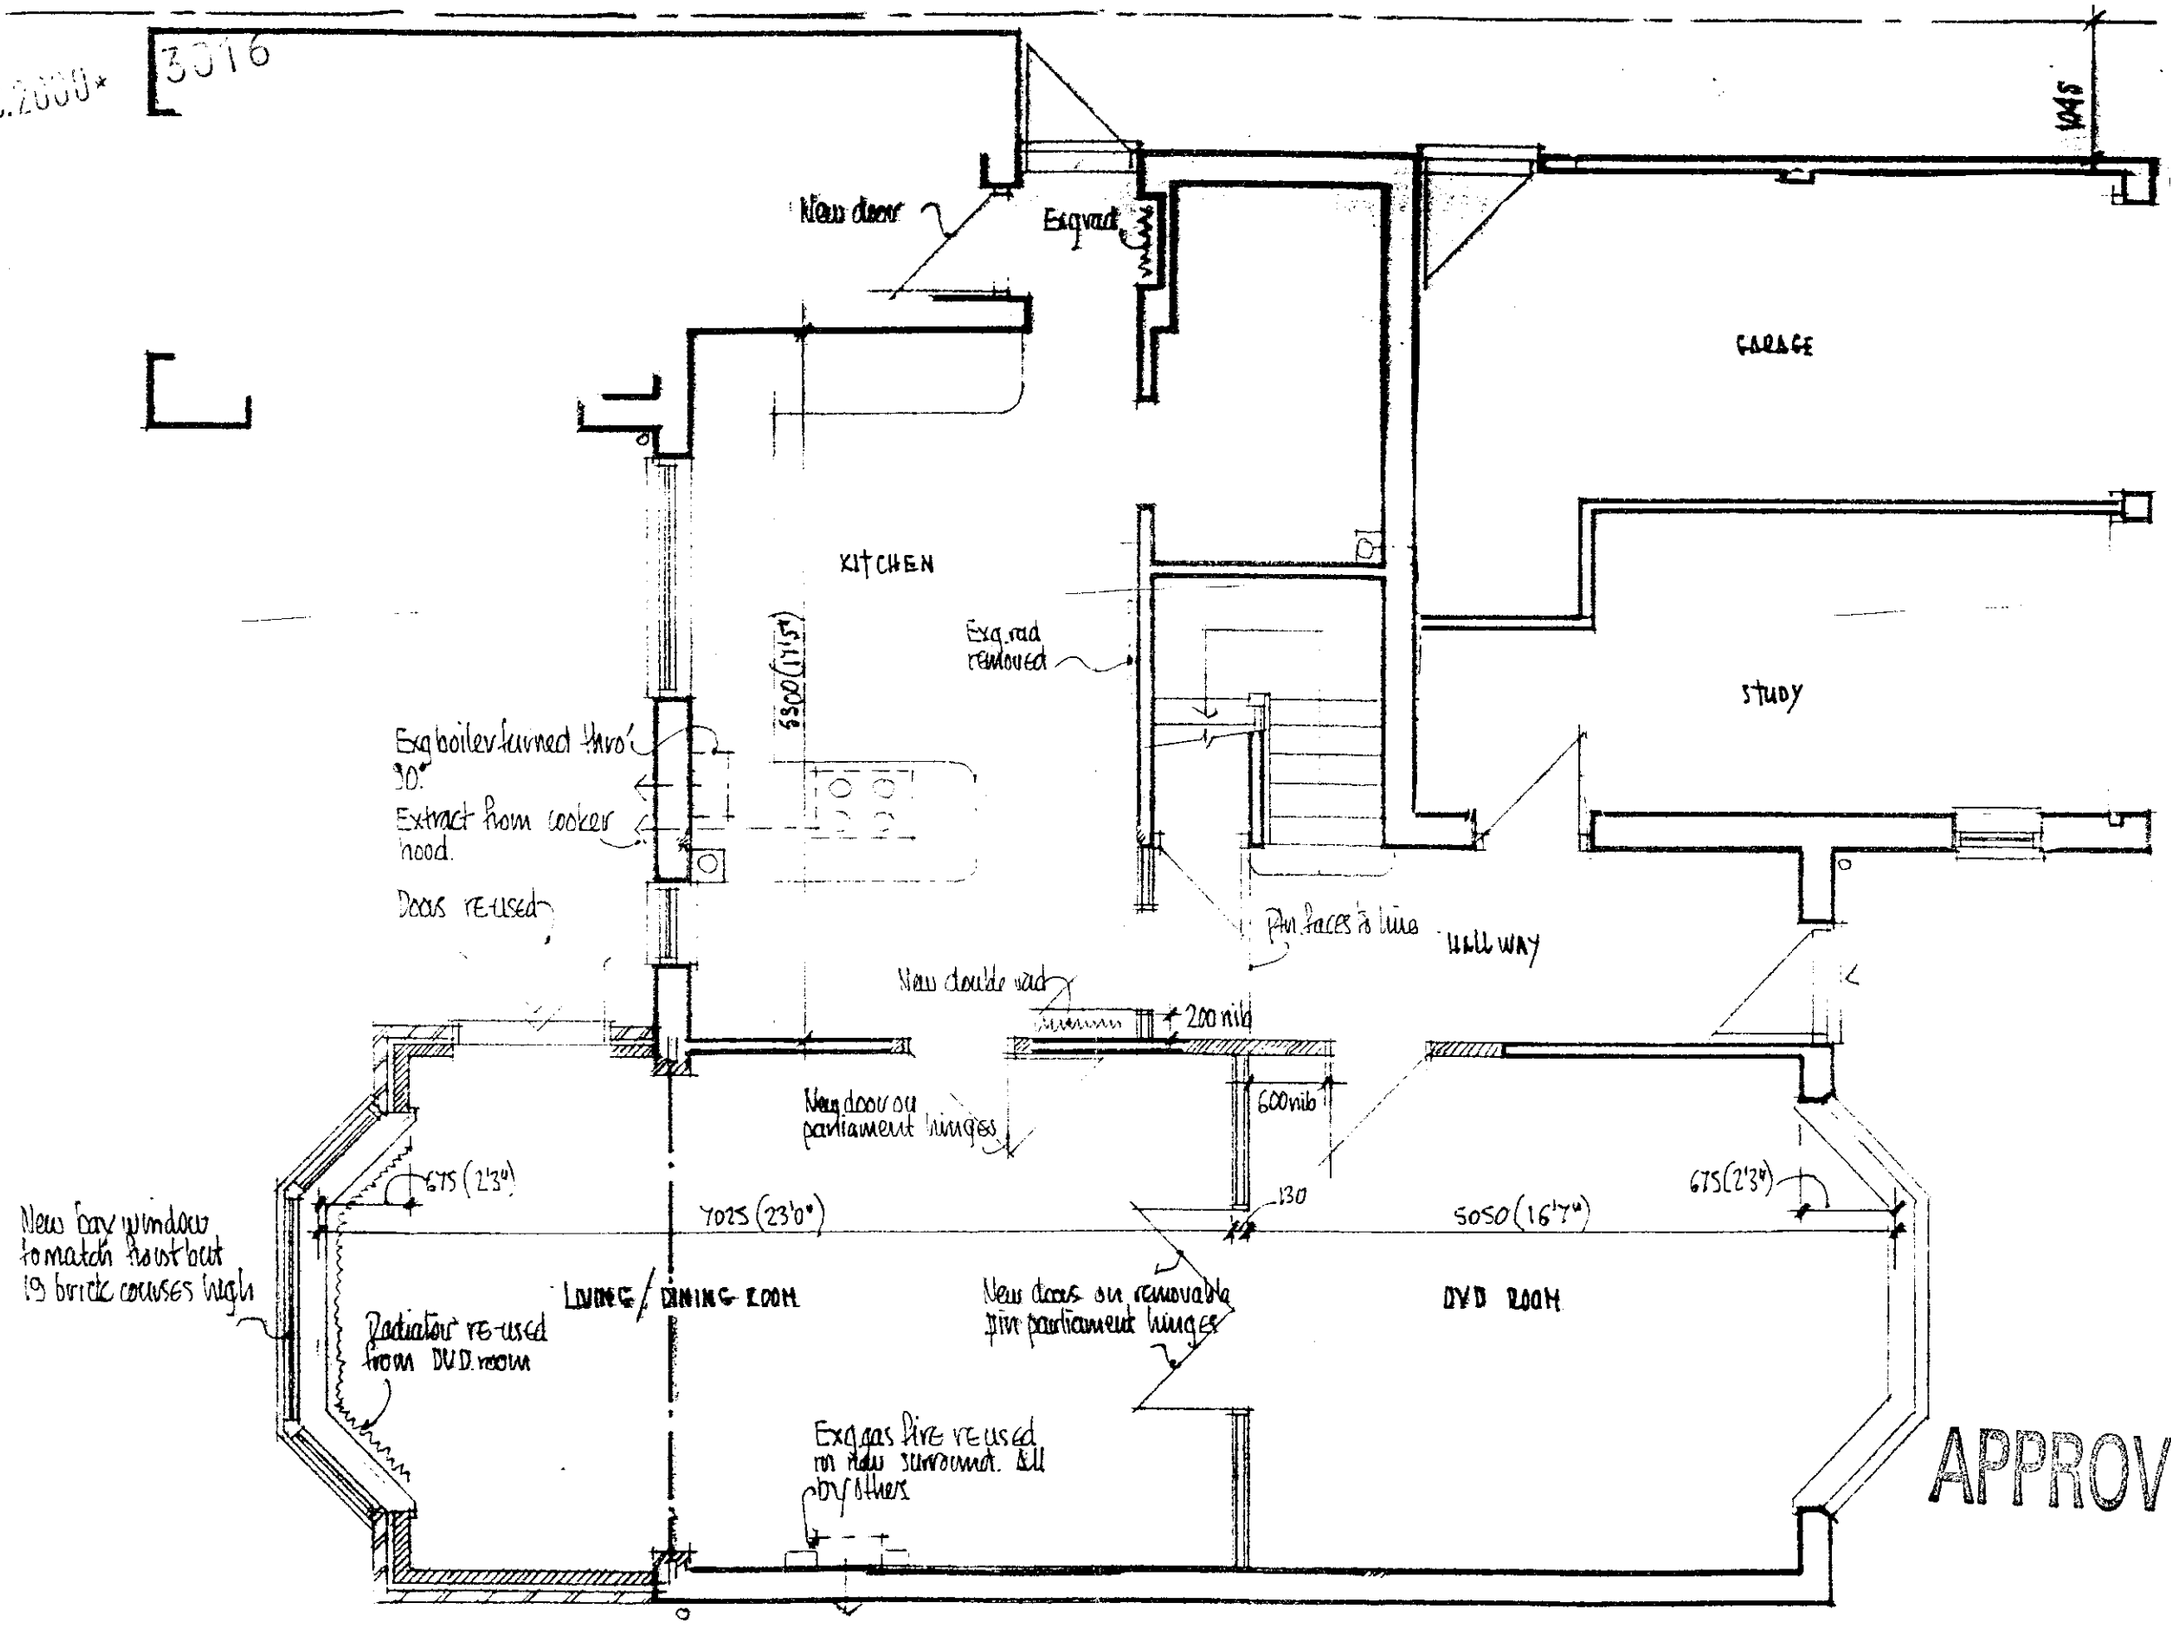

APPROVED

GROUND FLOOR PLAN : AS PROPOSED.

5. PORCHFIELD CLOSE, EARLEY, READING, RG6 5YZ


ROGER PRING & SONS.
ARCHITECTURAL & SURVEYING CONSULTANTS
278. Nine Mile Ride, Finchampstead, Wokingham, Berkshire, RG40 3NT.
Telephone no.: 0118 973 3502. Facsimile no.: 0118 973 6290.

DRG. NO.: 00/3218 SCALE.: 1:50 . DATE: NOV. '00.


Revisions:

0 22/2/01

11.DEC.2000* 3016

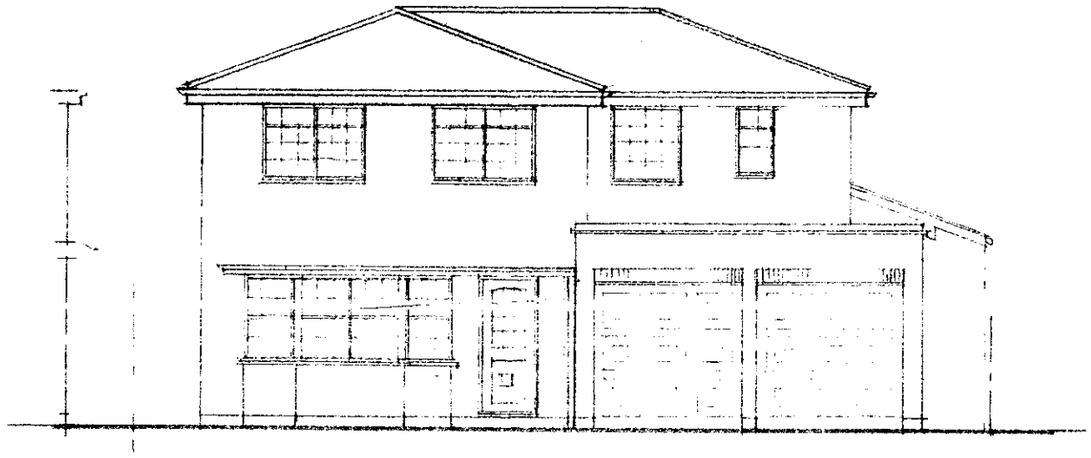


EAST ELEVATION

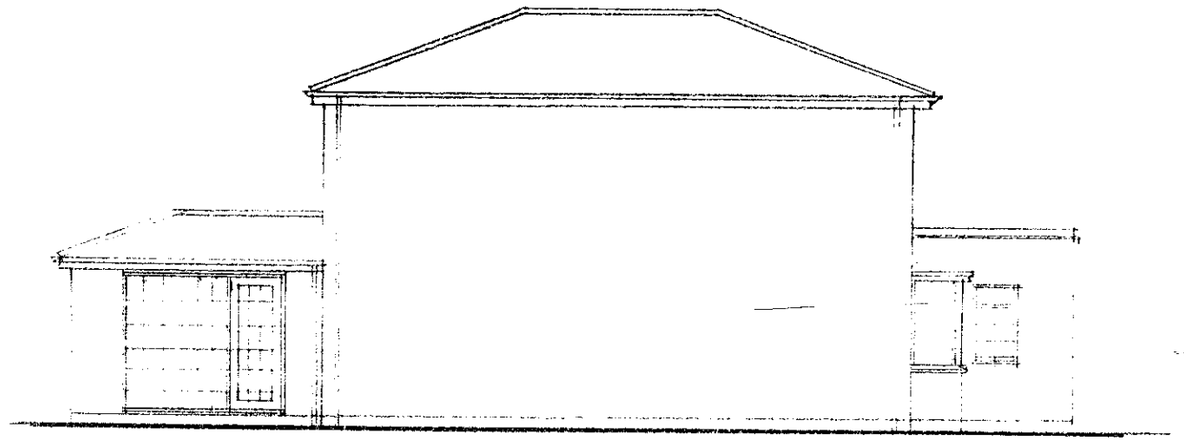


SOUTH ELEVATION

Red brickwork
Concrete Stonewold tiles.

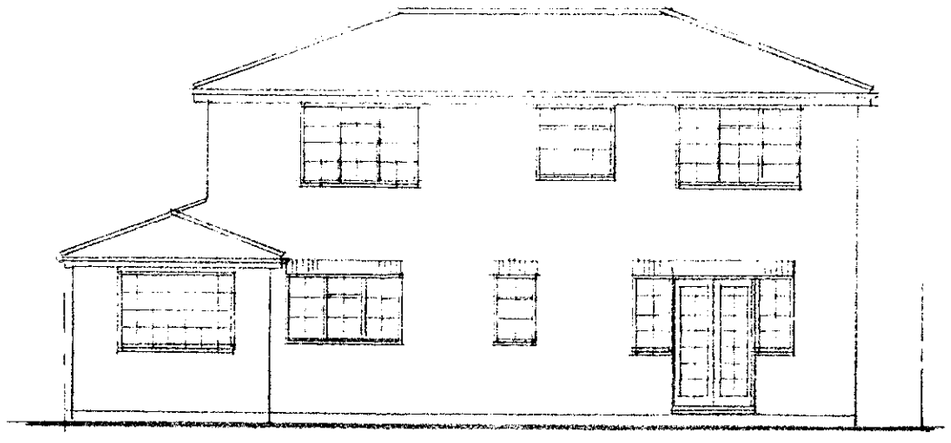

WEST ELEVATION

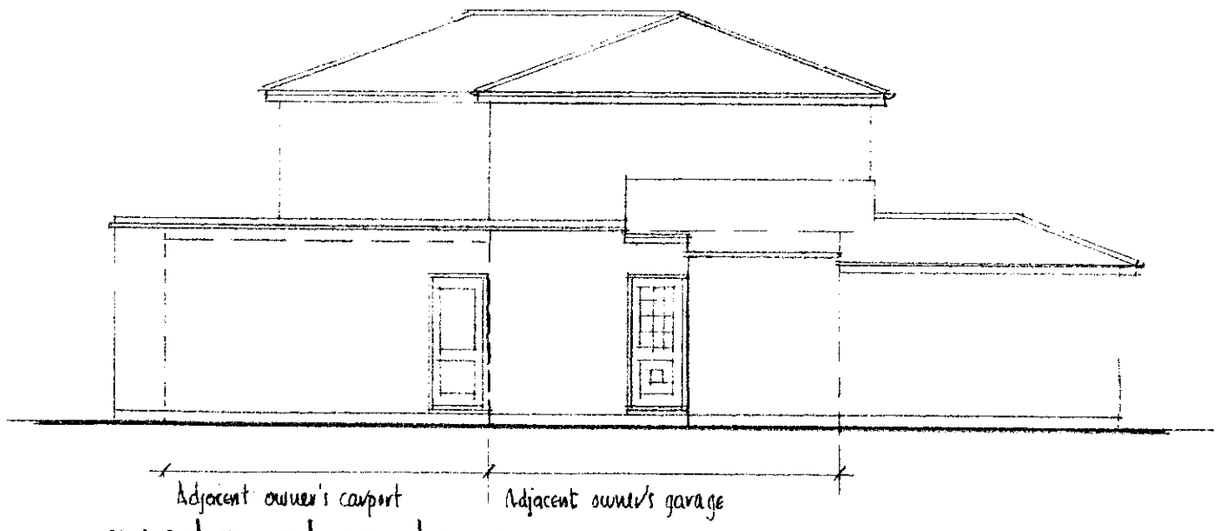

NORTH ELEVATION


APPROVED

ELEVATIONS : AS EXISTING.

5, PORCHFIELD CLOSE, EARLEY, READING, RG6 5YZ

ROGER PRING & SONS.
ARCHITECTURAL & SURVEYING CONSULTANTS
278, Nine Mile Ride, Finchampstead, Wokingham, Berkshire, RG40 3NT.
Telephone no.: 0118 973 3502. Facsimile no.: 0118 973 6290.
DRG. NO.: 00/320/4 .SCALE.: 1:100 . DATE: NOV.'00.
Revisions:

11. DEC. 2000 3016

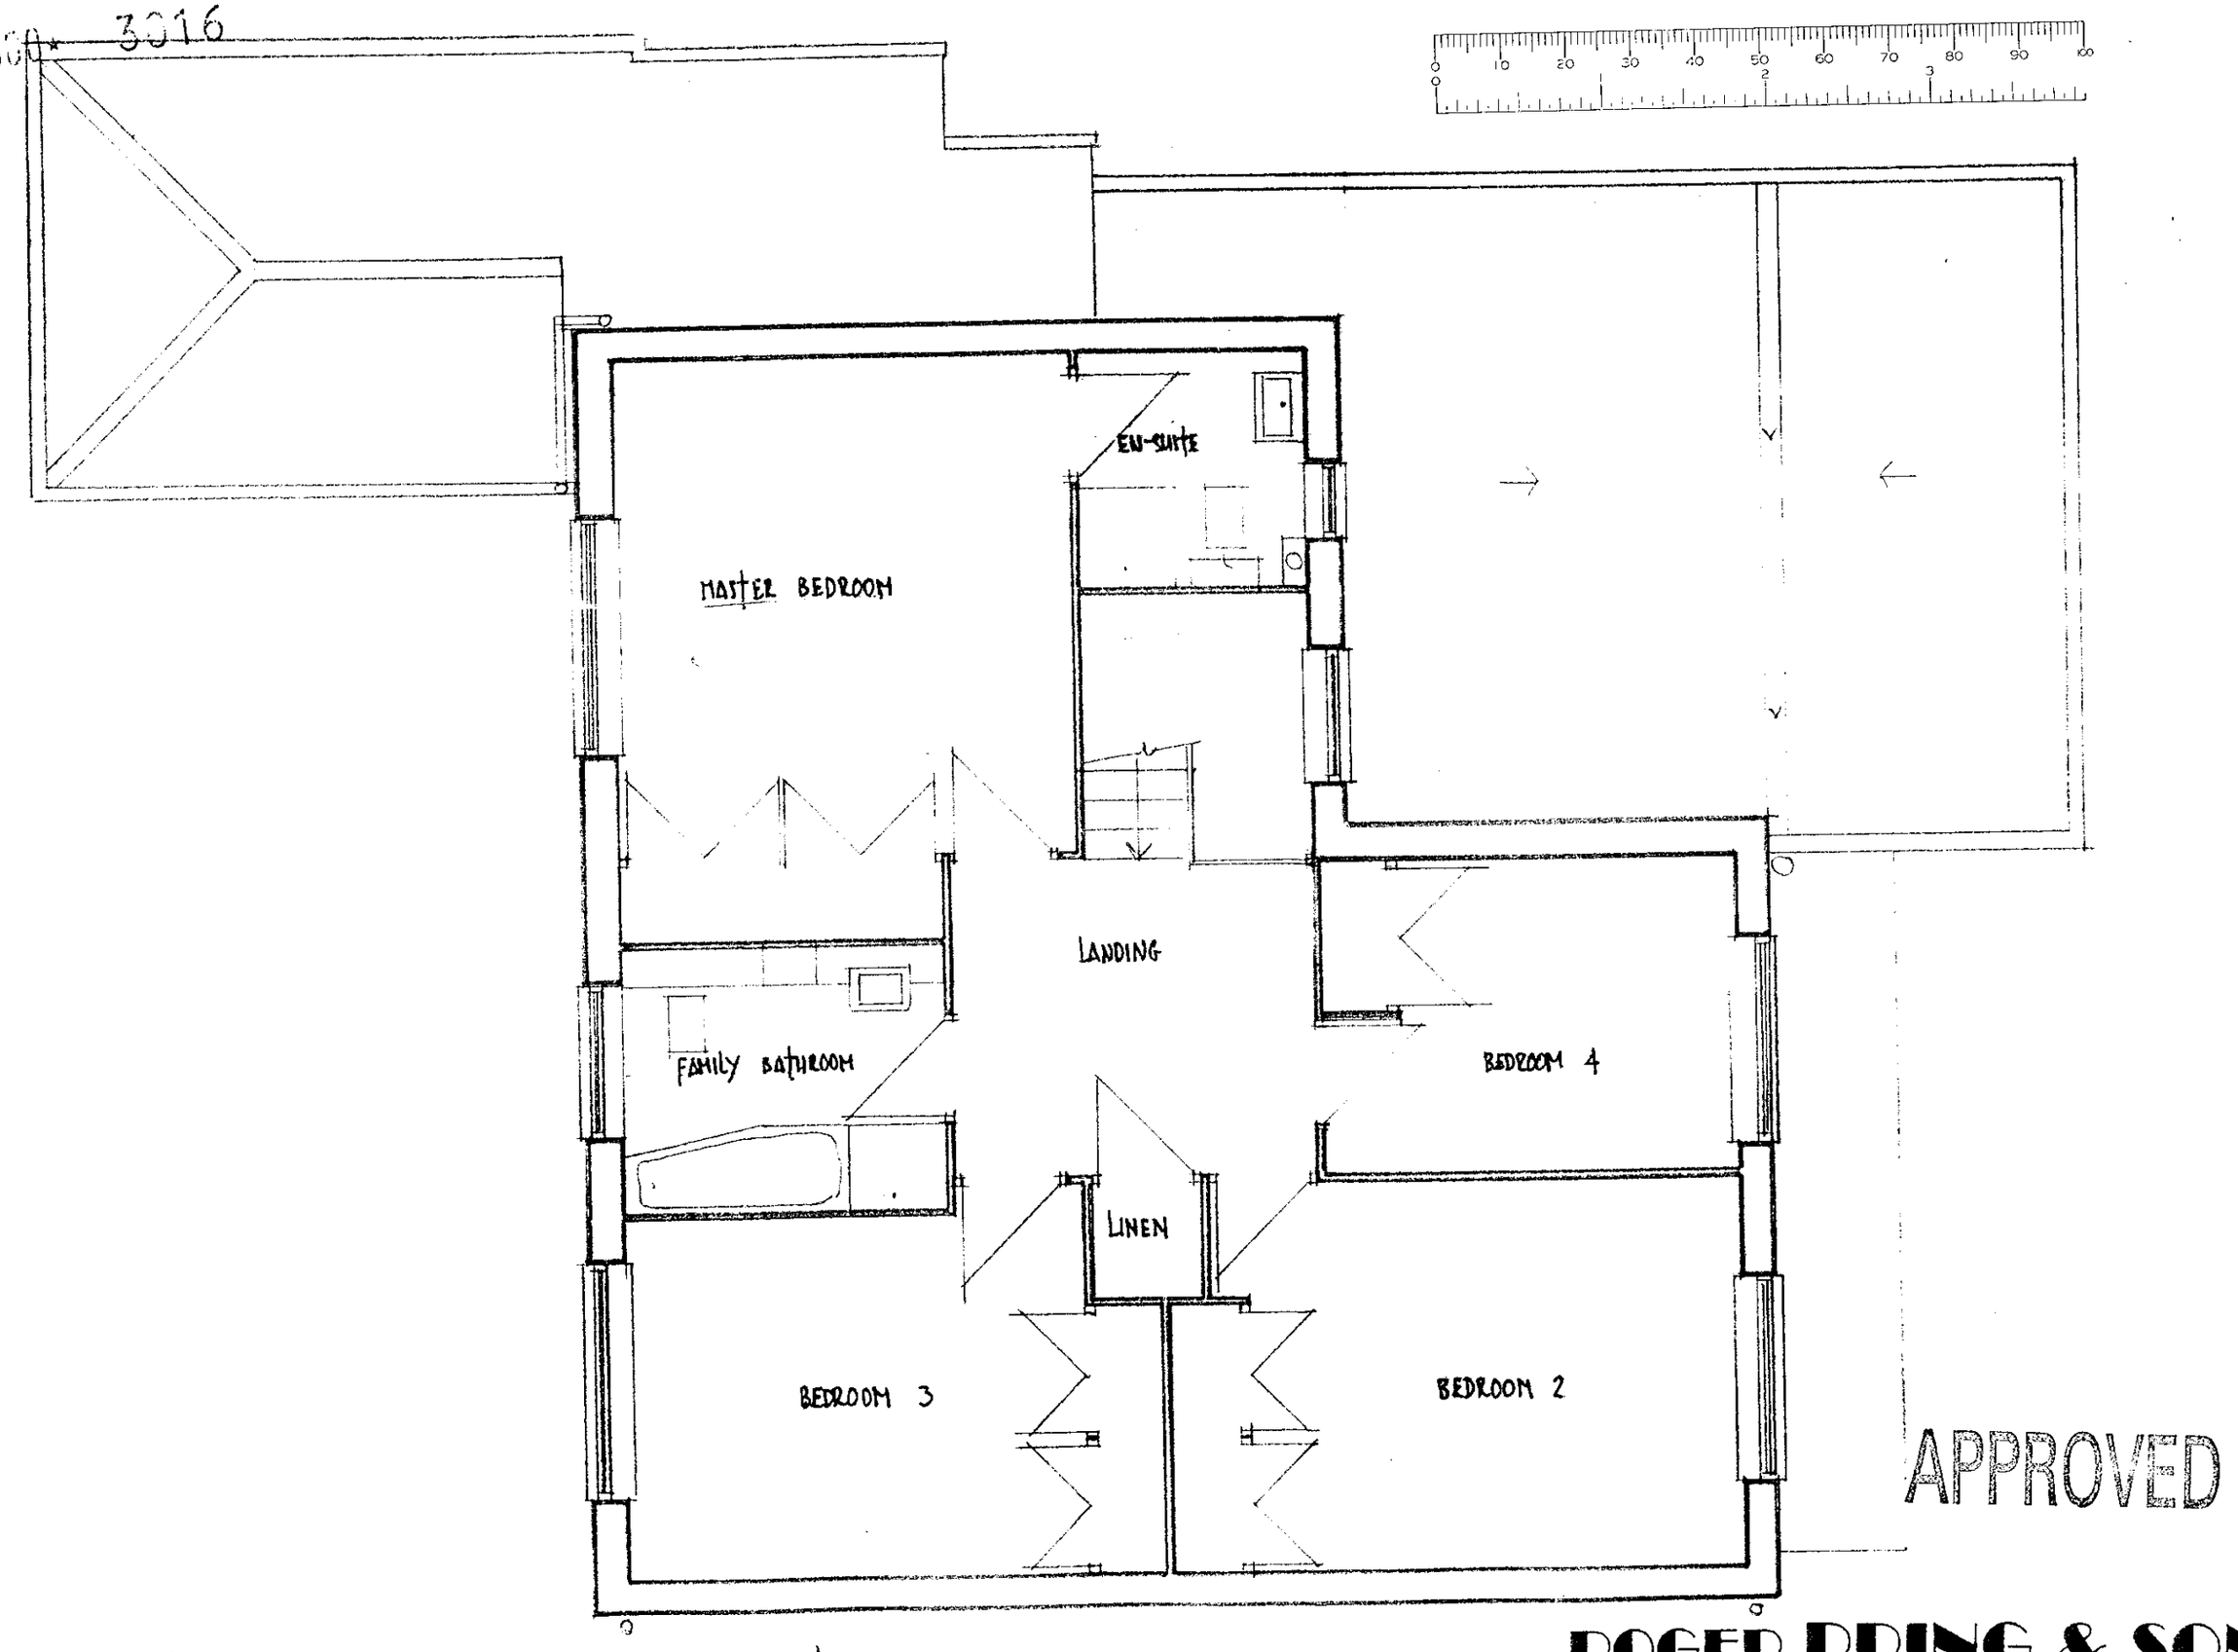

APPROVED

FIRST FLOOR PLAN : AS EXISTING.

5, PORCHFIELD CLOSE, EARLEY, READING, RG6 5YZ.

ROGER PRING & SONS.

ARCHITECTURAL & SURVEYING CONSULTANTS

278, Nine Mile Ride, Finchampstead, Wokingham, Berkshire, RG40 3NT.
Telephone no.: 0118 973 3502. Facsimile no.: 0118 973 6290.

DRG. NO.: 00/320/3. SCALE.: 1:50 . DATE: NOV. '00.

Revisions:

11. DEC. 2000*

3016

Garage.

Car port.

GARDEN ROOM

KITCHEN

UTILITY ROOM

GARAGE

STUDY

cpd.

W C

HALL WAY

LIVING ROOM

DINING ROOM

APPROVED

GROUND FLOOR PLAN : AS EXISTING

5, PORCHFIELD CLOSE, EARLEY, READING, RG6 5YZ

ROGER PRING & SONS.

ARCHITECTURAL & SURVEYING CONSULTANTS

278, Nine Mile Ride, Finchampstead, Wokingham, Berkshire, RG40 3NT.


Telephone no.; 0118 973 3502. Facsimile no.; 0118 973 6290.

DRG. NO.; 00/320/2 .SCALE.; 1:50 . DATE; NOV.'00.

Revisions:


11.DEC.2000* 3016

11.DEC.2000* 3016

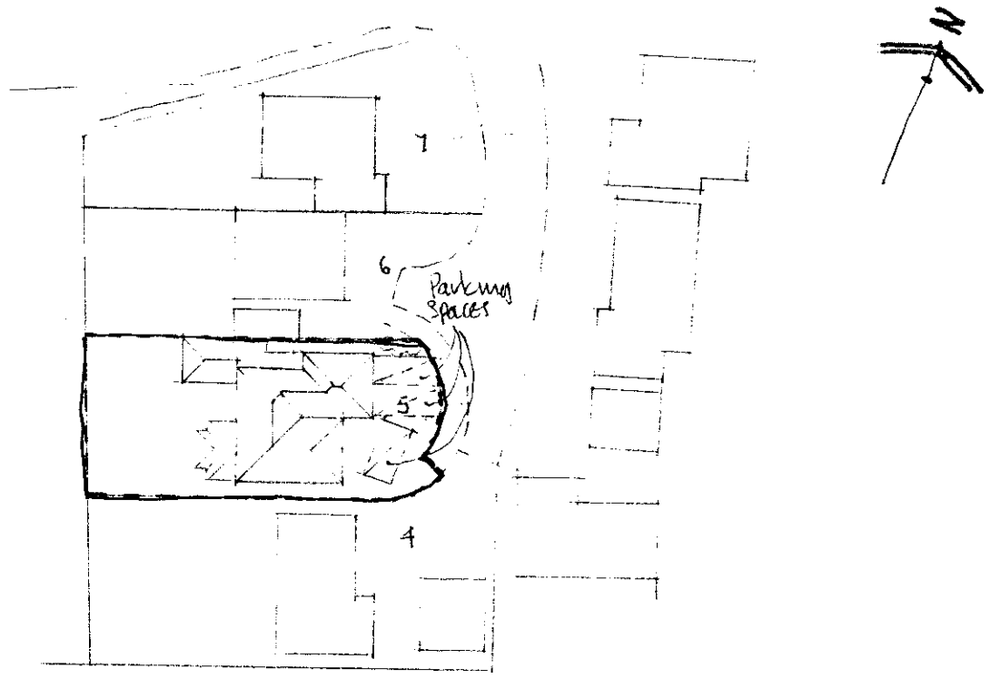

SITE PLAN 1:500

3 No existing external parking spaces are shown above. A further space within the existing garage making a total of 4.

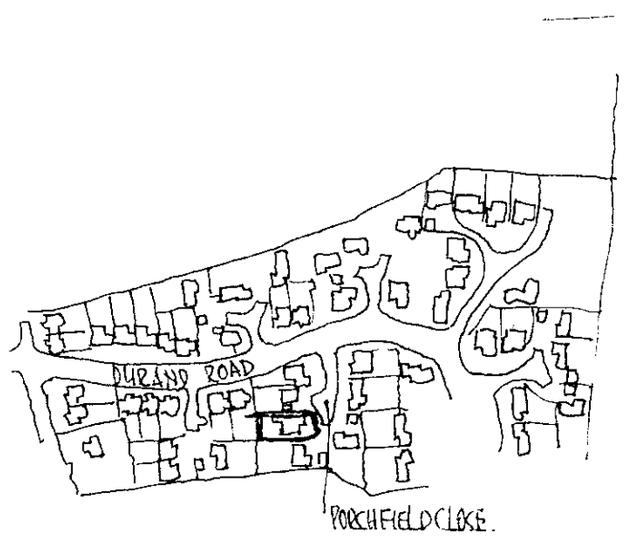

LOCATION PLAN 1:2500

APPROVED



ROGER PRING & SONS.
ARCHITECTURAL & SURVEYING CONSULTANTS
278, Nine Mile Ride, Finchampstead, Wokingham, Berkshire, RG40 3NT.
Telephone no.; 0118 973 3502. Facsimile no.; 0118 973 6290.

DRG. NO.; 00/320/1 .SCALE.; As shown. DATE; NOV. 00.

Revisions;.....

CD 22/1/01

5, PORCHFIELD CLOSED, EARLEY, READING, RG6 5YZ