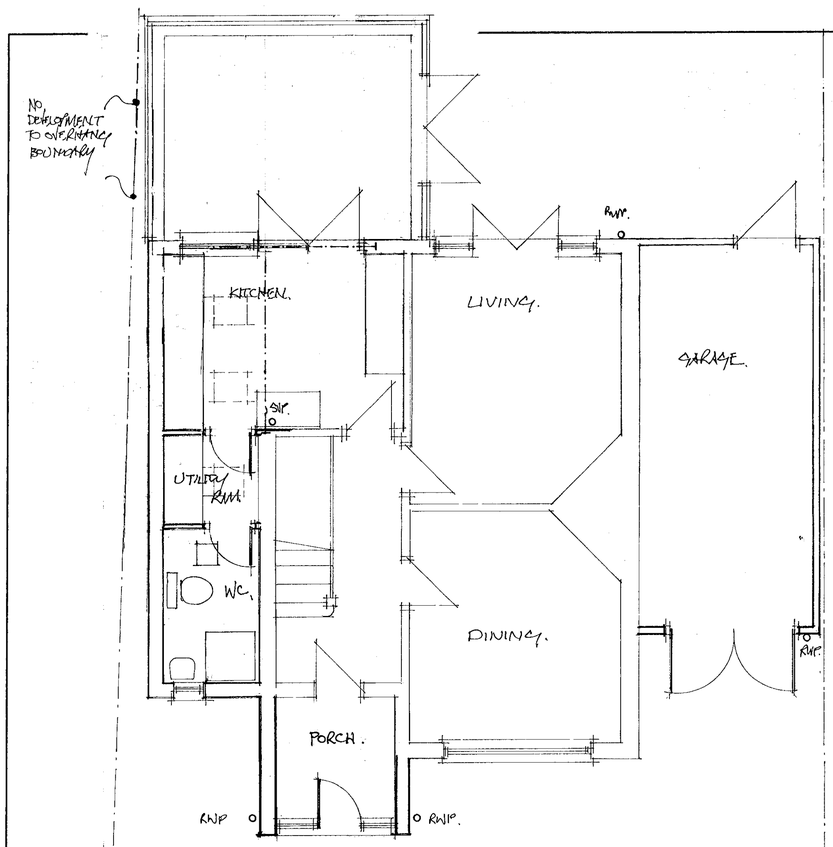

GROUND

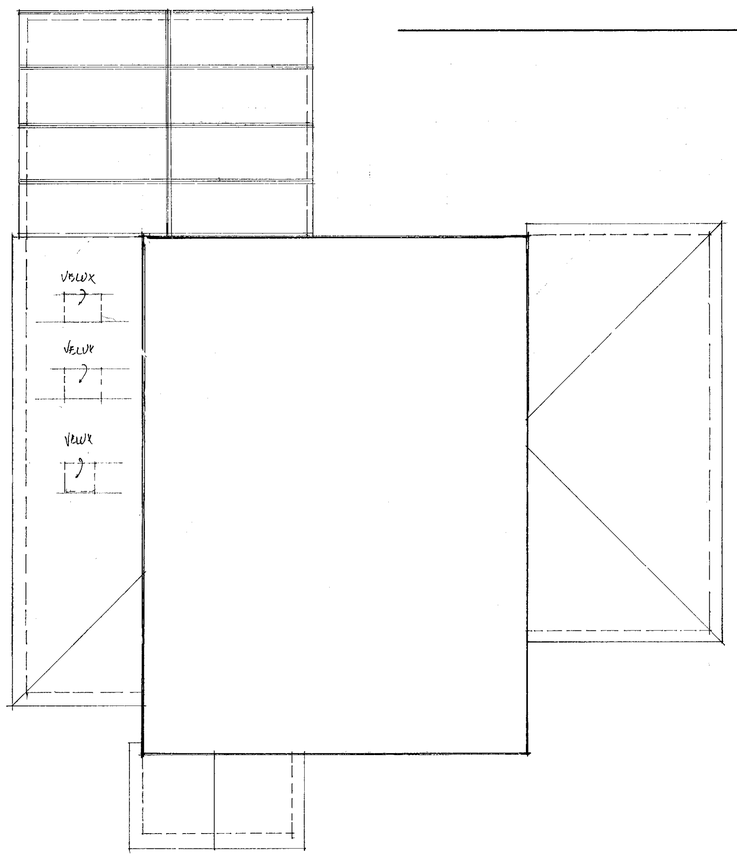

ROOF

264.

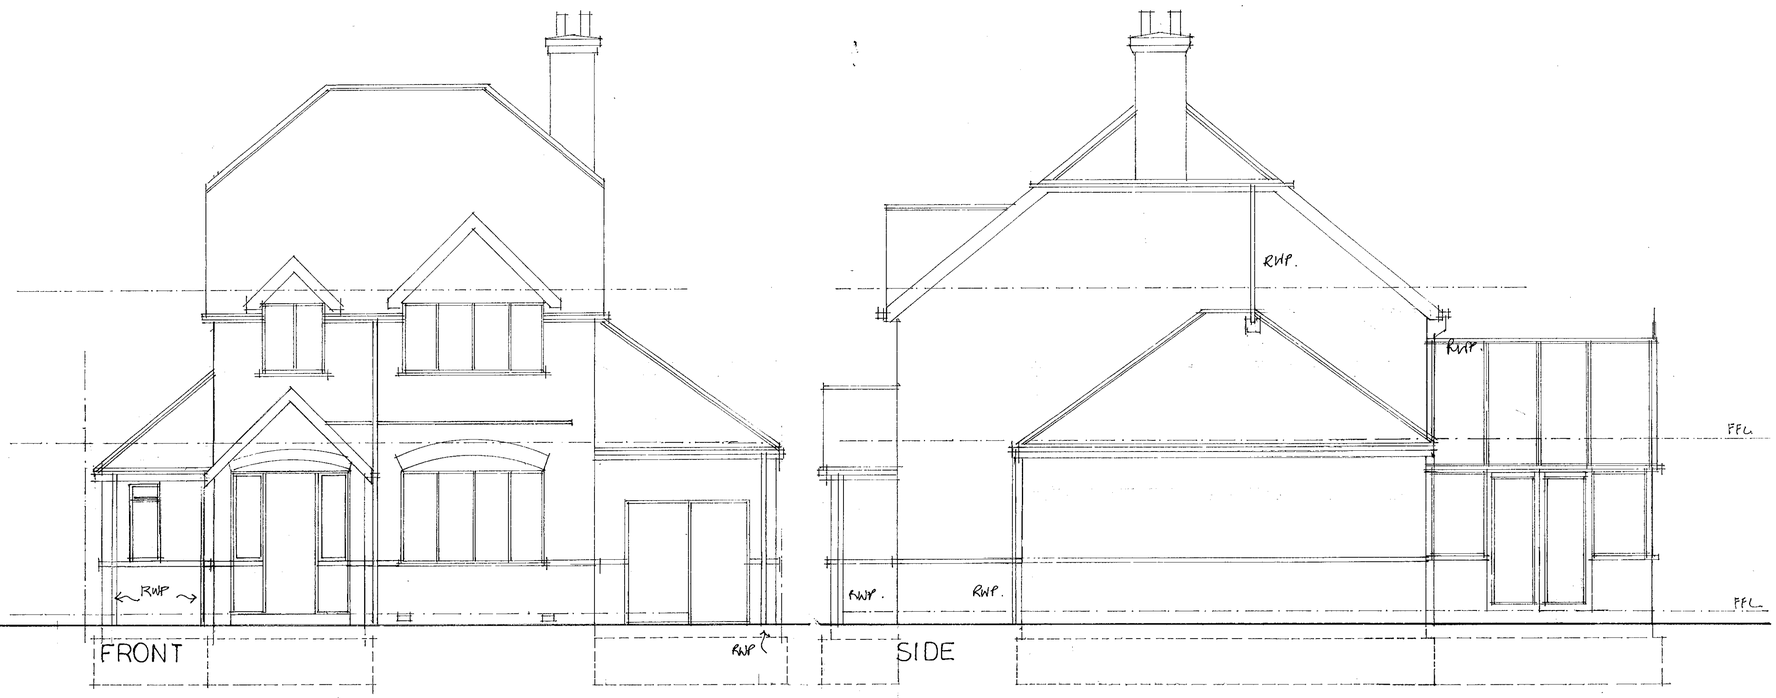

FRONT

SIDE

13 APR 2000 * 1248

This drawing is copyright and may not be reproduced without the written consent of the Architect.

E.	5 APRIL 2000
D SIDE WINDOW REMOVED	10.12.97.
C CHANGED.	1.12.97.
B. OMIT SIDE WINDOW.	31 JULY 97
A BOUNDARY REVISED.	30 JUNE 97

W. M. GRAHAM ASSOCIATES
CHARTERED ARCHITECTS
1 Rectory Road,
Wokingham,
Berkshire, RG40 1DJ
Tel: 0118 9770464
Fax: 0118 9770482

Job
262 LONDON ROAD
WOKINGHAM

Title
PROPOSED

APPROVED

Scale 1:50	Date APR 97.	Drawn By
Job No. 2165	Drawing No. 03	Revision E

19/6/00

ARTWORKER 932081/C

This drawing is copyright and may not be reproduced without the written consent of the Architect.

PROPOSED

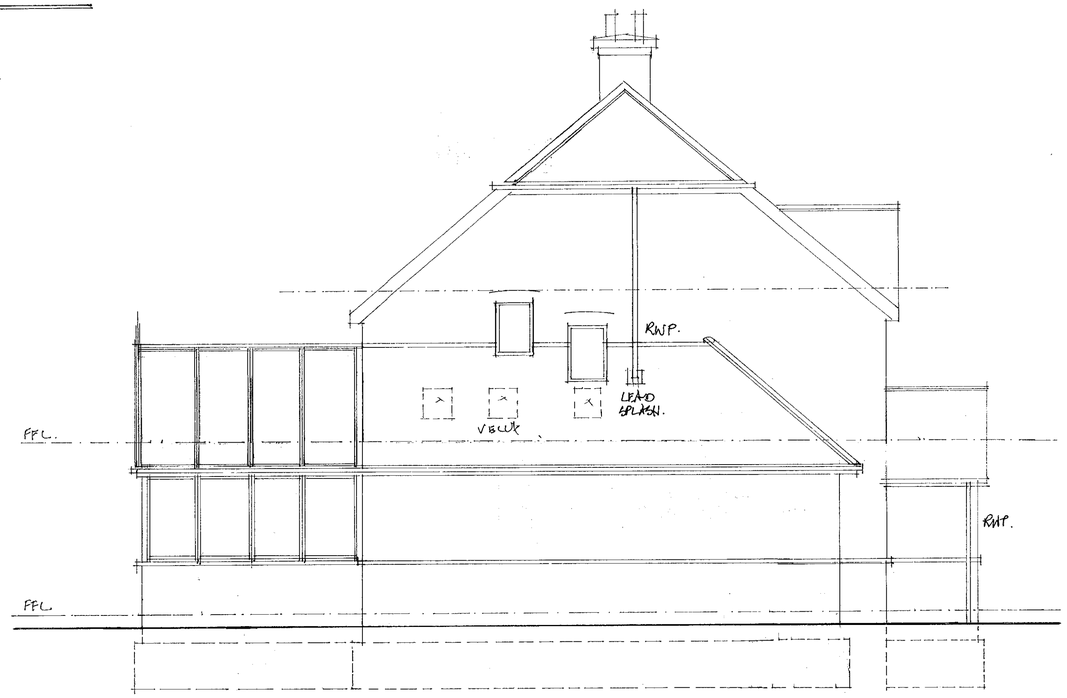

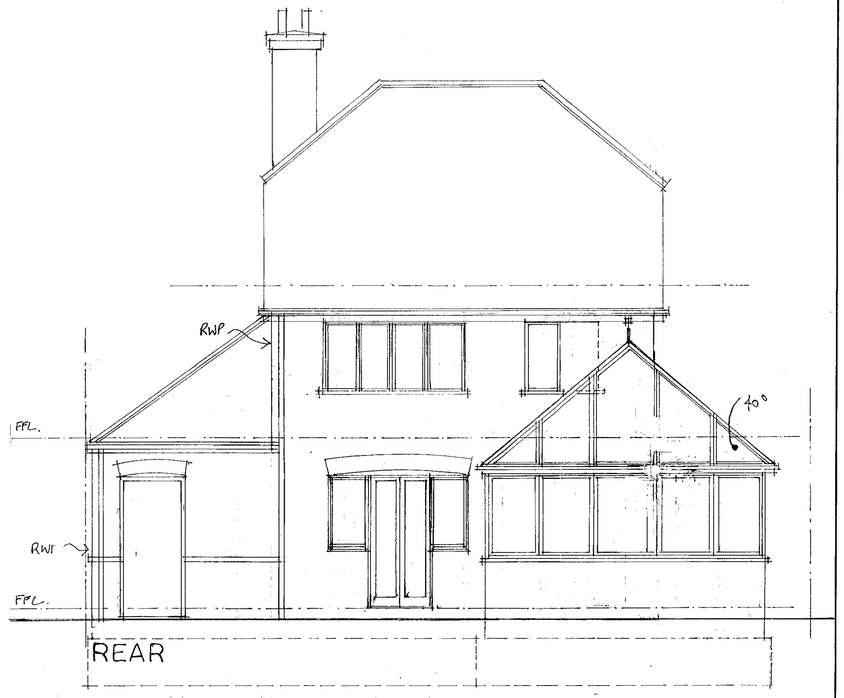

REAR

EXISTING

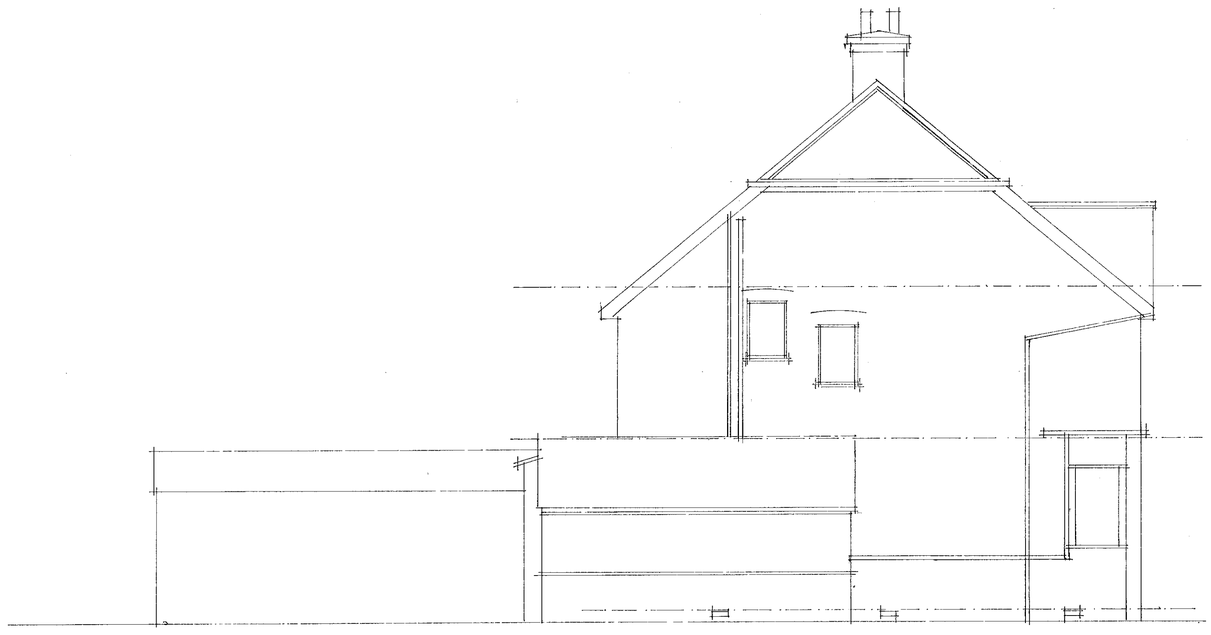

SIDE

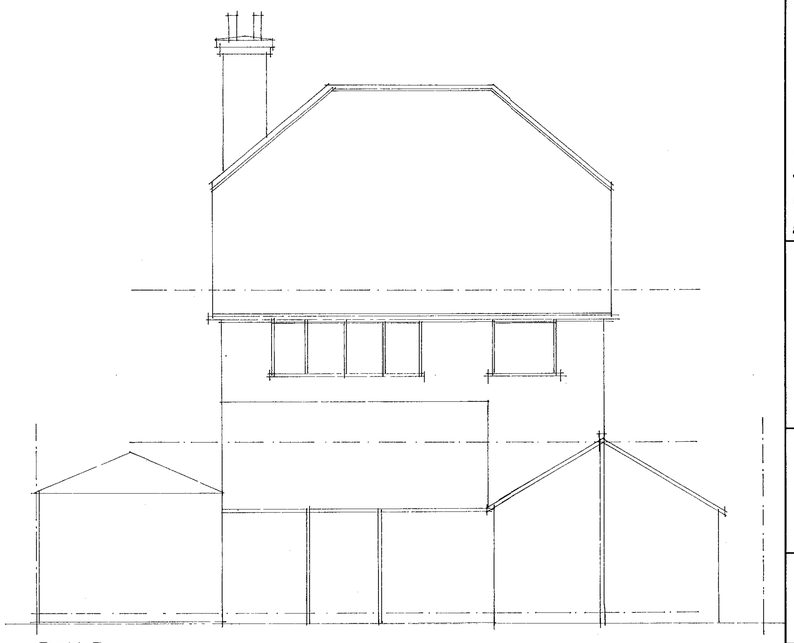

REAR

D	5.1.2000.
C WINDOWS.	10.12.97.
B CHANGES.	1.12.97.
A OMIT SIDE WINDOW.	31.JULY 97.

W.M. GRAHAM ASSOCIATES
CHARTERED ARCHITECTS

1 Rectory Road,
Wokingham,
Berkshire, RG40 1DJ
Tel: 0118 9770464
Fax: 0118 9770482

Job
262 LONDON ROAD
WOKINGHAM
APPROVED

Title
EXISTING & PROPOSED
1

Scale	Date	Drawn By
1:50	APR 97.	
Job No.	**Drawing No.**	**Revision**
2165	02	D

1248

19/6/00

ARTWORKER 932091/C

This drawing is copyright and may not be reproduced without the written consent of the Architect.

BOUNDARY NO DEVELOPMENT TO OVERHANG.

BOUNDARY

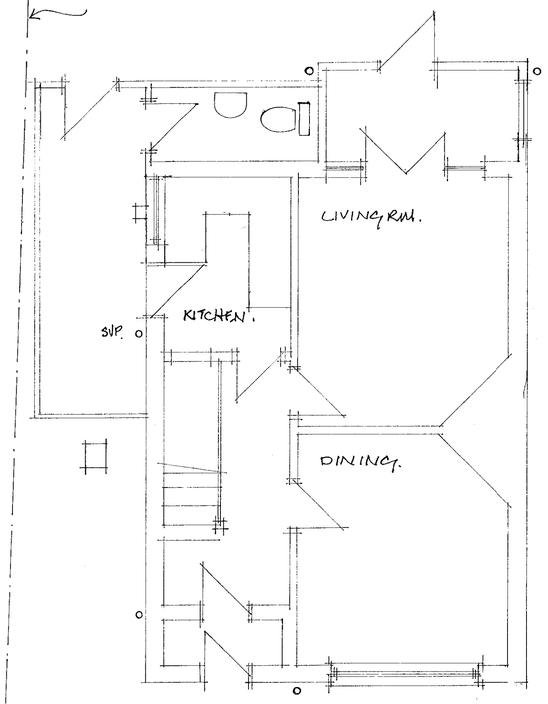

GROUND

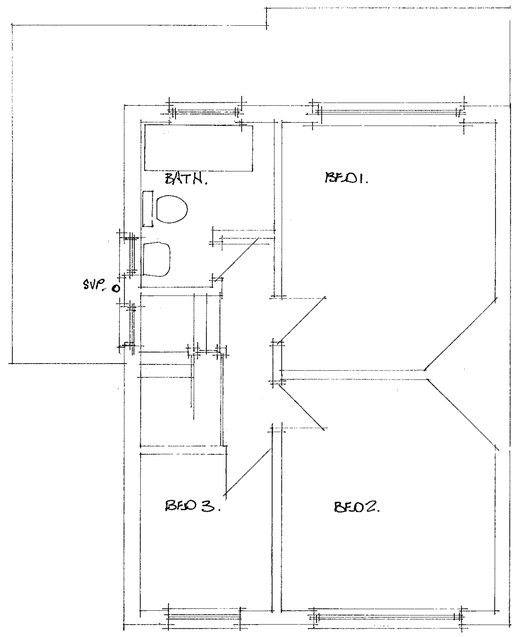

FIRST

264.



FRONT

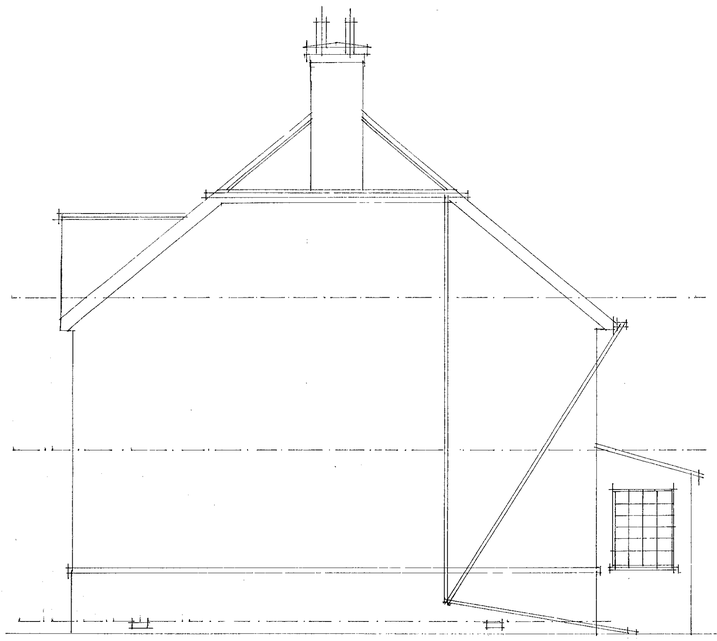

SIDE

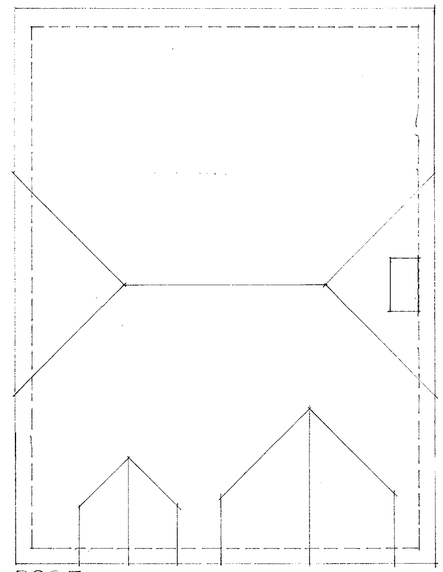

ROOF

13. 1248

A BOUNDARY REVISED 30.JUNE97

W.M. GRAHAM ASSOCIATES
CHARTERED ARCHITECTS
1 Rectory Road,
Wokingham,
Berkshire, RG40 1DJ
Tel: 0118 9770464
Fax: 0118 9770482

Job
262 LONDON ROAD
WOKINGHAM

Title
EXISTING APPROVED

Scale	Date	Drawn By
1:50	APRIL 97.	
Job No.	**Drawing No.**	**Revision**
2165	01	A

ARTWORKER 932091/C