


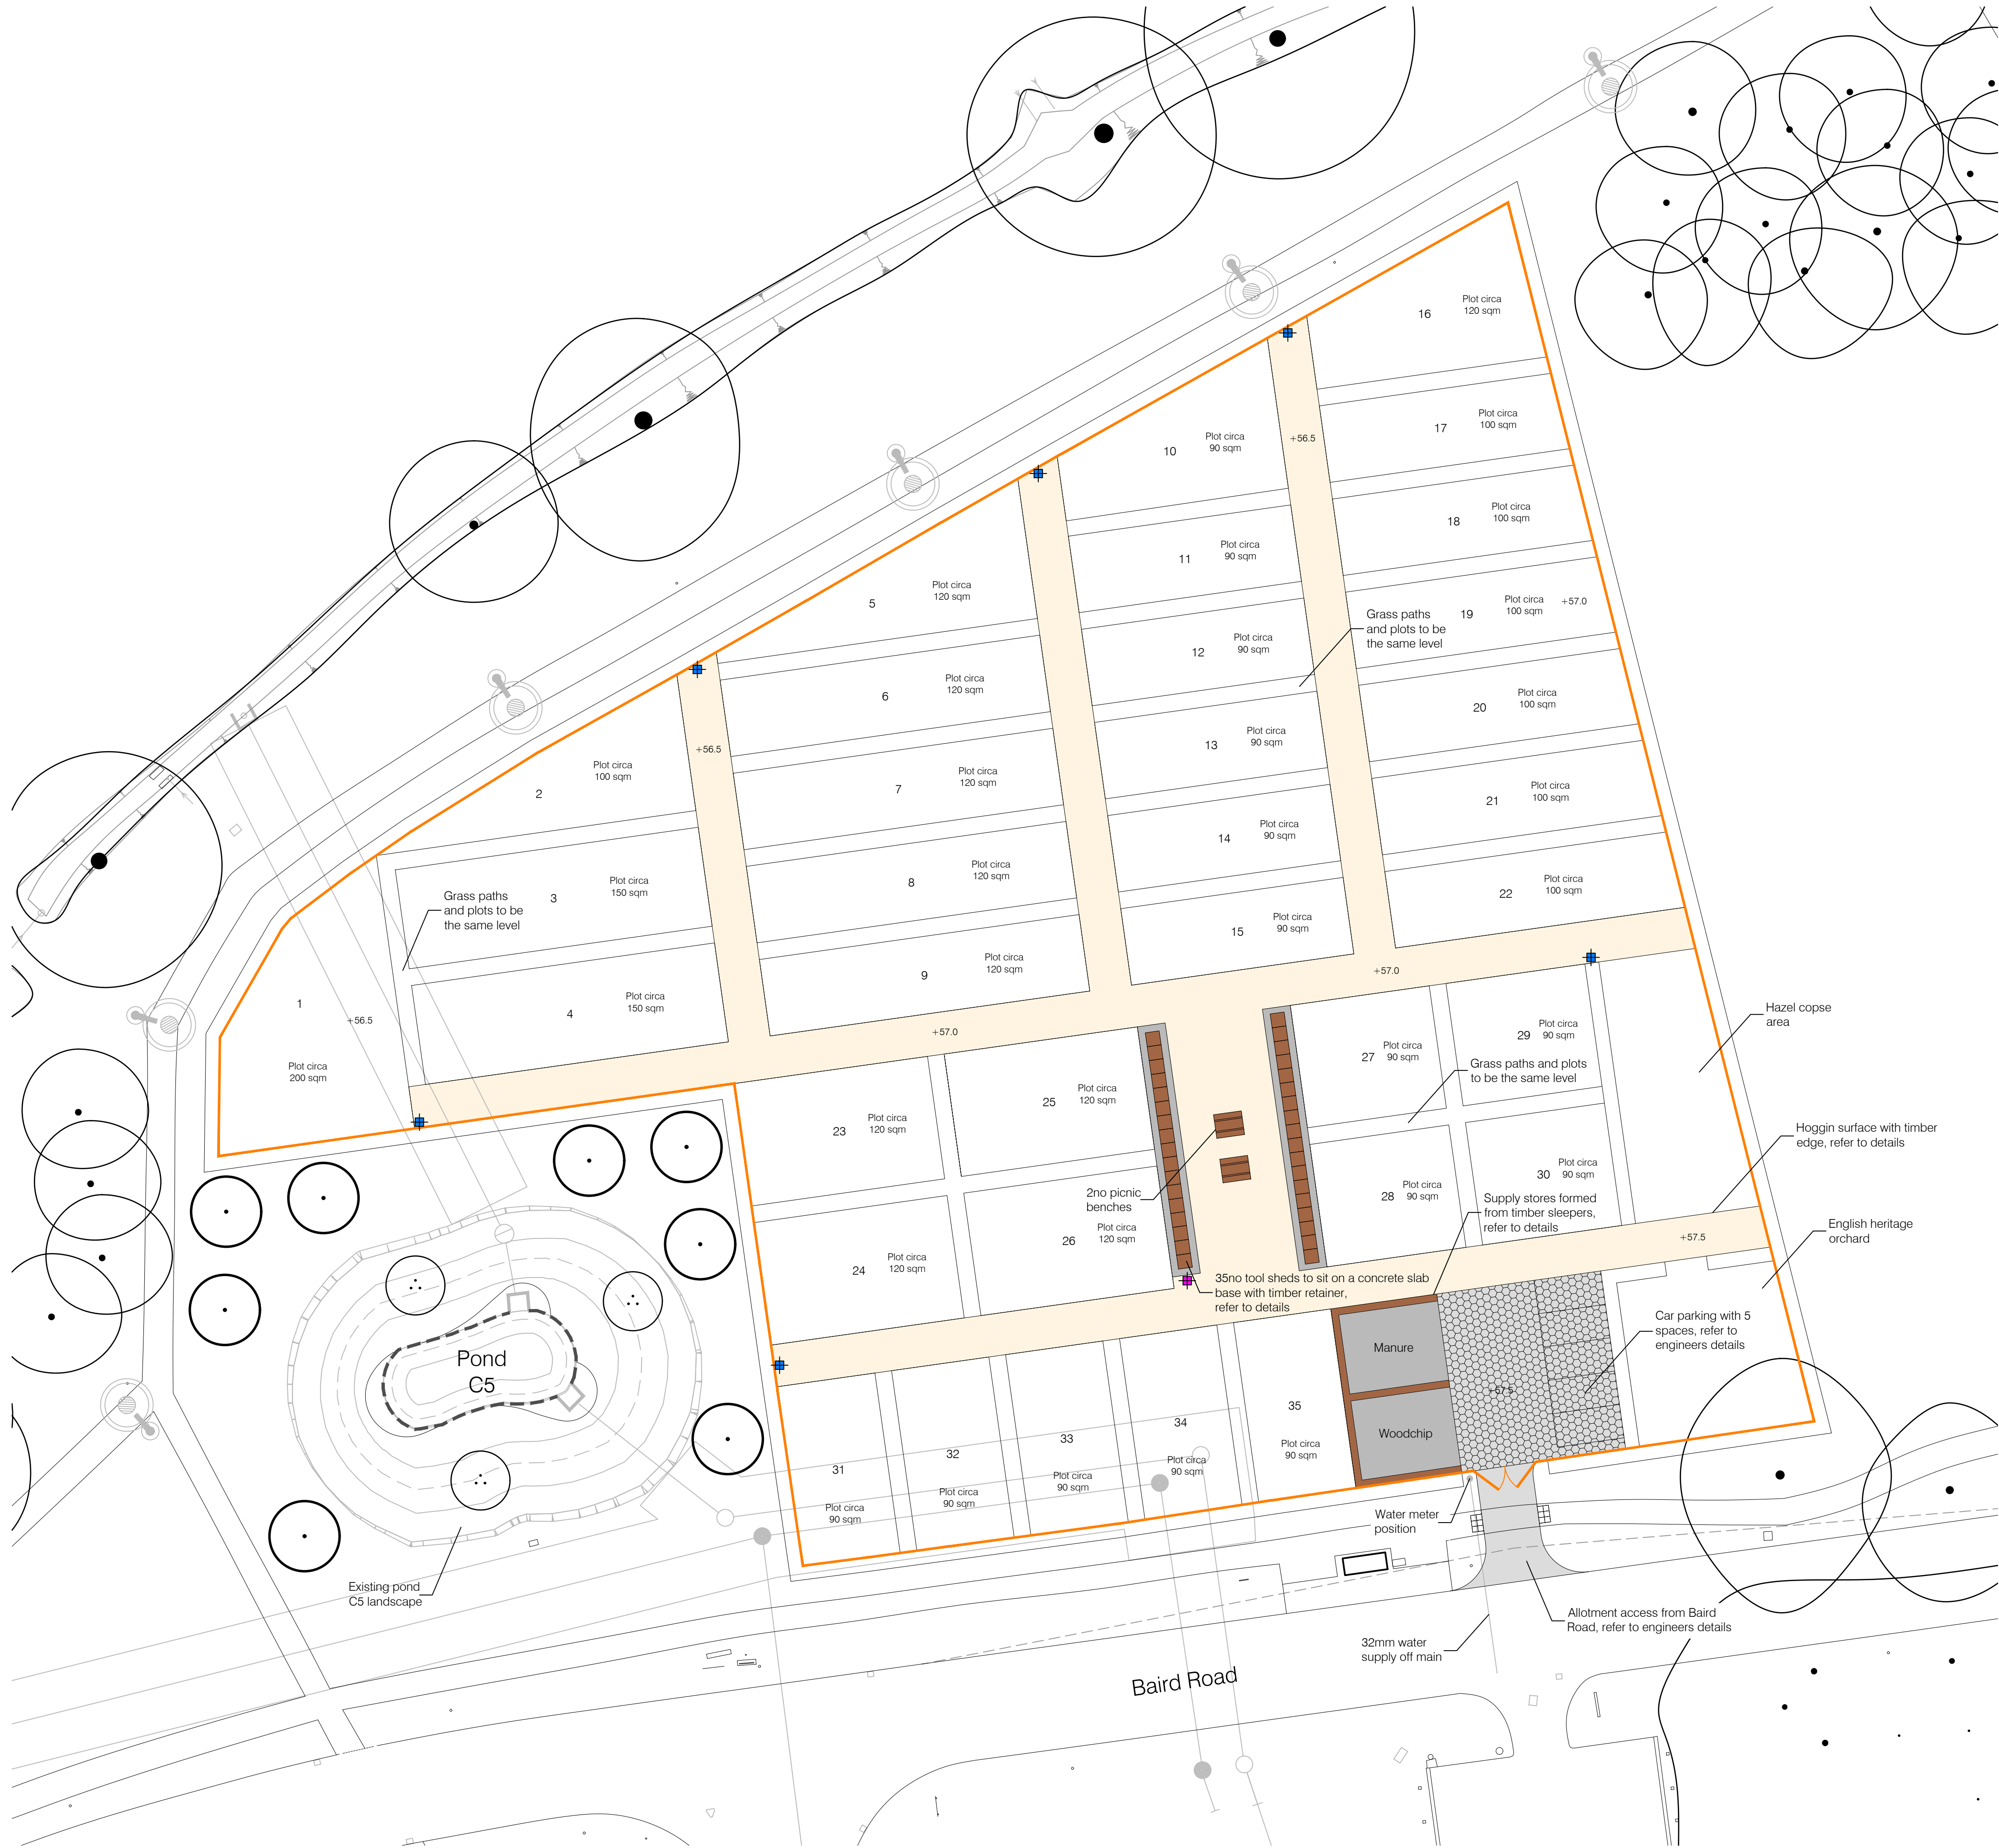

Green weld mesh fence




Banks of Albany Sheds, also showing turf path allotment partitions



Tap with upstand



Galvanised steel allotment dip tank

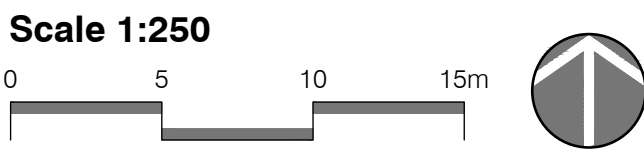

Baseline Information
This drawing is based on Murdoch Wickham drawing 14558/ALMT/LS/5703 Allotment Area C Layout

Health & Safety Comments
No specific comments

General Notes
Weld Mesh Fence
Jackson Euroguard 1.83m high flatform medium weld mesh fence is to be galvanised and powder coated, colour Green RAL 6005 (or similar and approved), with matching single and double access gates. Installation is to be to the manufactures recommendations.

Attach Jacksons 600mm x 31mm 50m Roll 1.0mm (19g) galvanized wire rabbit protection netting to the base of the weld mesh fence with 300mm buried into the ground. Rabbit fencing to be clipped to the weld mesh fence at 300mm centres.
www.jacksons-fencing.co.uk

- Legend**
- Hoggin surface with timber edge
 - Bitumen macadam surface, refer to engineers details
 - Reinforced grass surface, refer to engineers details
 - Concrete slab base with timber retainer to storage sheds and supply stores
 - 1.83m high weld mesh fence with matching double / single access gates & rabbit proof fencing to base
 - Watering point - tap fitted with non return valve and fixed to timber post 100 x 100mm section
 - Watering point - galvanised steel allotment dip tank 1200x610x610mm with service box & float valve to be positioned over the hoggin surface www.cityirrigation.co.uk
 - Timber sleepers
 - 1 x 1m Albany tool sheds to sit on a concrete slab base, built in banks of 6-8 units with common walls (or similar and approved) www.albanysheds.co.uk
 - Woodscape Cleveland Picnic Set or similar approved (surface fixed) www.woodscape.co.uk
 - +57.5 Indicative levels

Rev C2 26.02.25 Mains water meter and connection added
Rev C1 21.02.25 Issued for construction
Revisions



Job Title
Arborfield Garrison, Infrastructure

Client
Crest Nicholson Chiltern

Drawing Title
Allotment Area C Hard Landscape Plan

Date **21 February 2025**
Scale **1:250 @ A1**
Drawn **NC**

Drawing no. **14558/SP/LS/5054** Rev. **C2**