

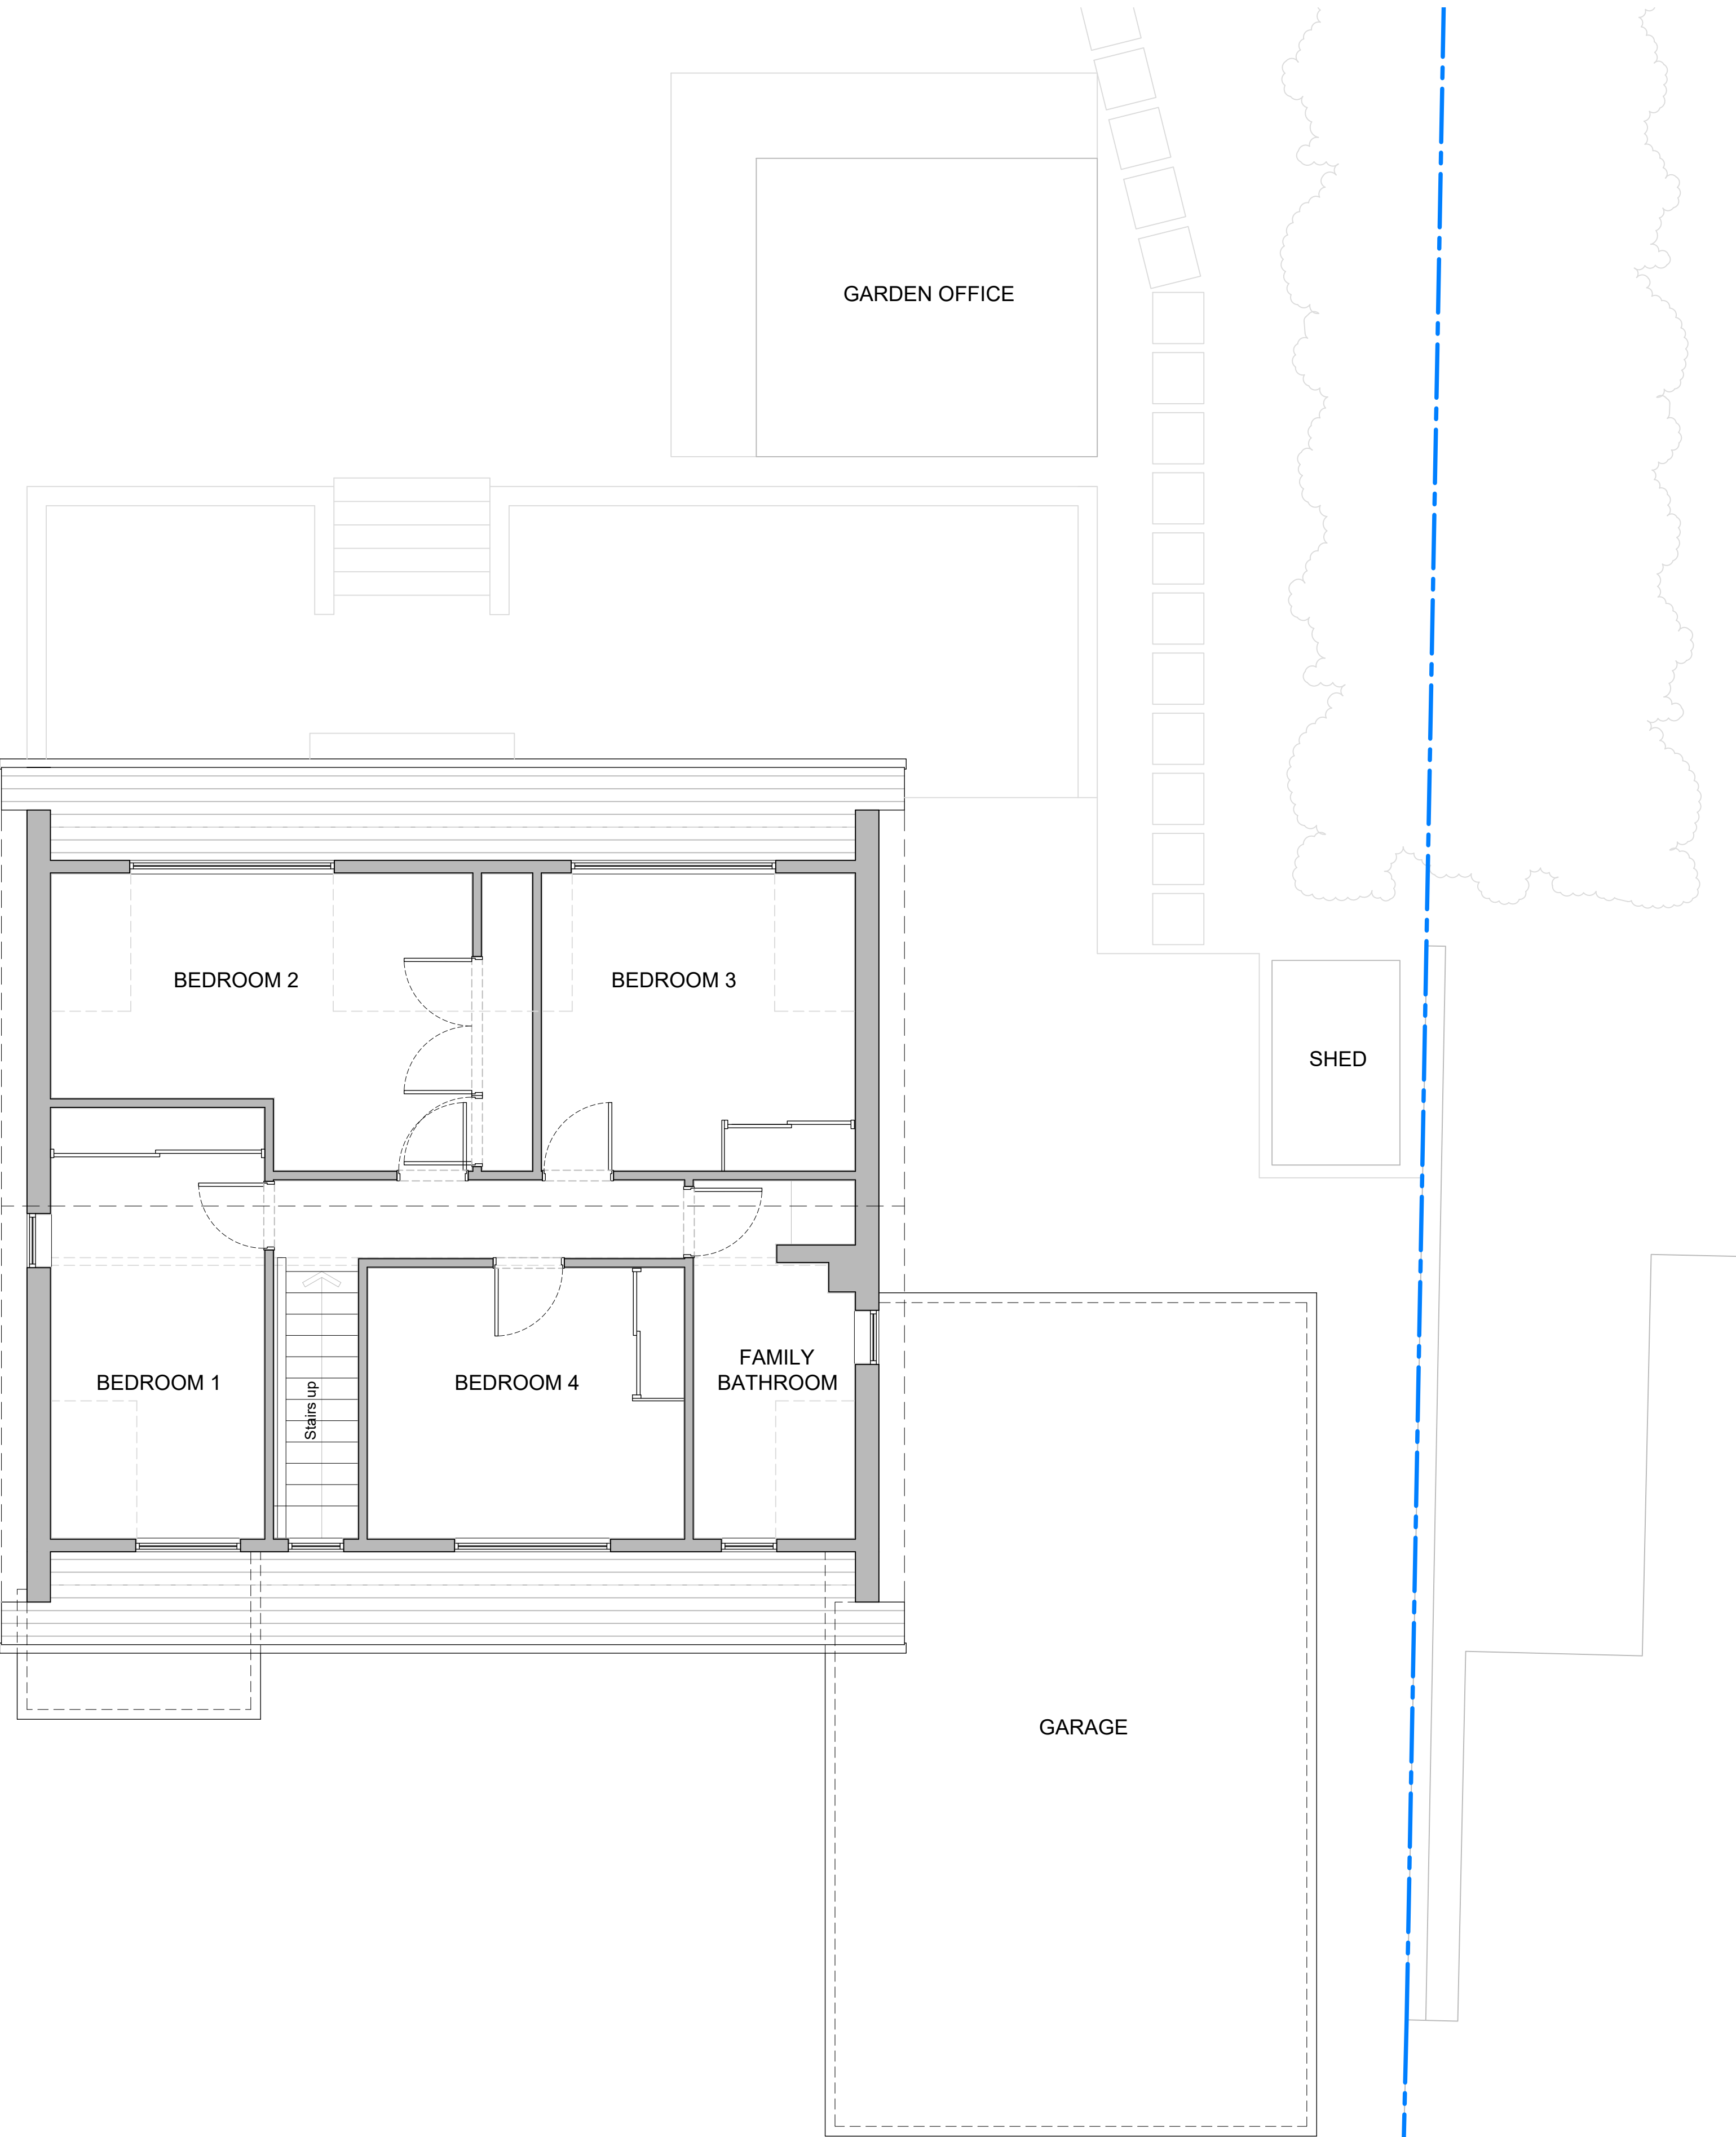


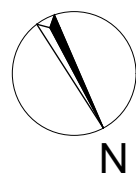

EXISTING FIRST FLOOR PLAN

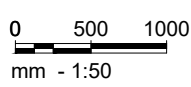

|                                                                                               |                           |           |
|-----------------------------------------------------------------------------------------------|---------------------------|-----------|
| 11.03.26                                                                                      | Drawing scale bar revised | Rev A     |
| EXISTING FIRST FLOOR PLAN                                                                     |                           |           |
| MR & MRS KEDIA<br>SINGLE & DOUBLE STOREY EXTENSION<br>162, READING ROAD<br>WOKINGHAM RG41 1LH |                           |           |
| SCALE- 1:50 @ A1                                                                              | FEBRUARY 2026             | V KOTHARI |
| 12/P-06                                                                                       |                           | A         |