


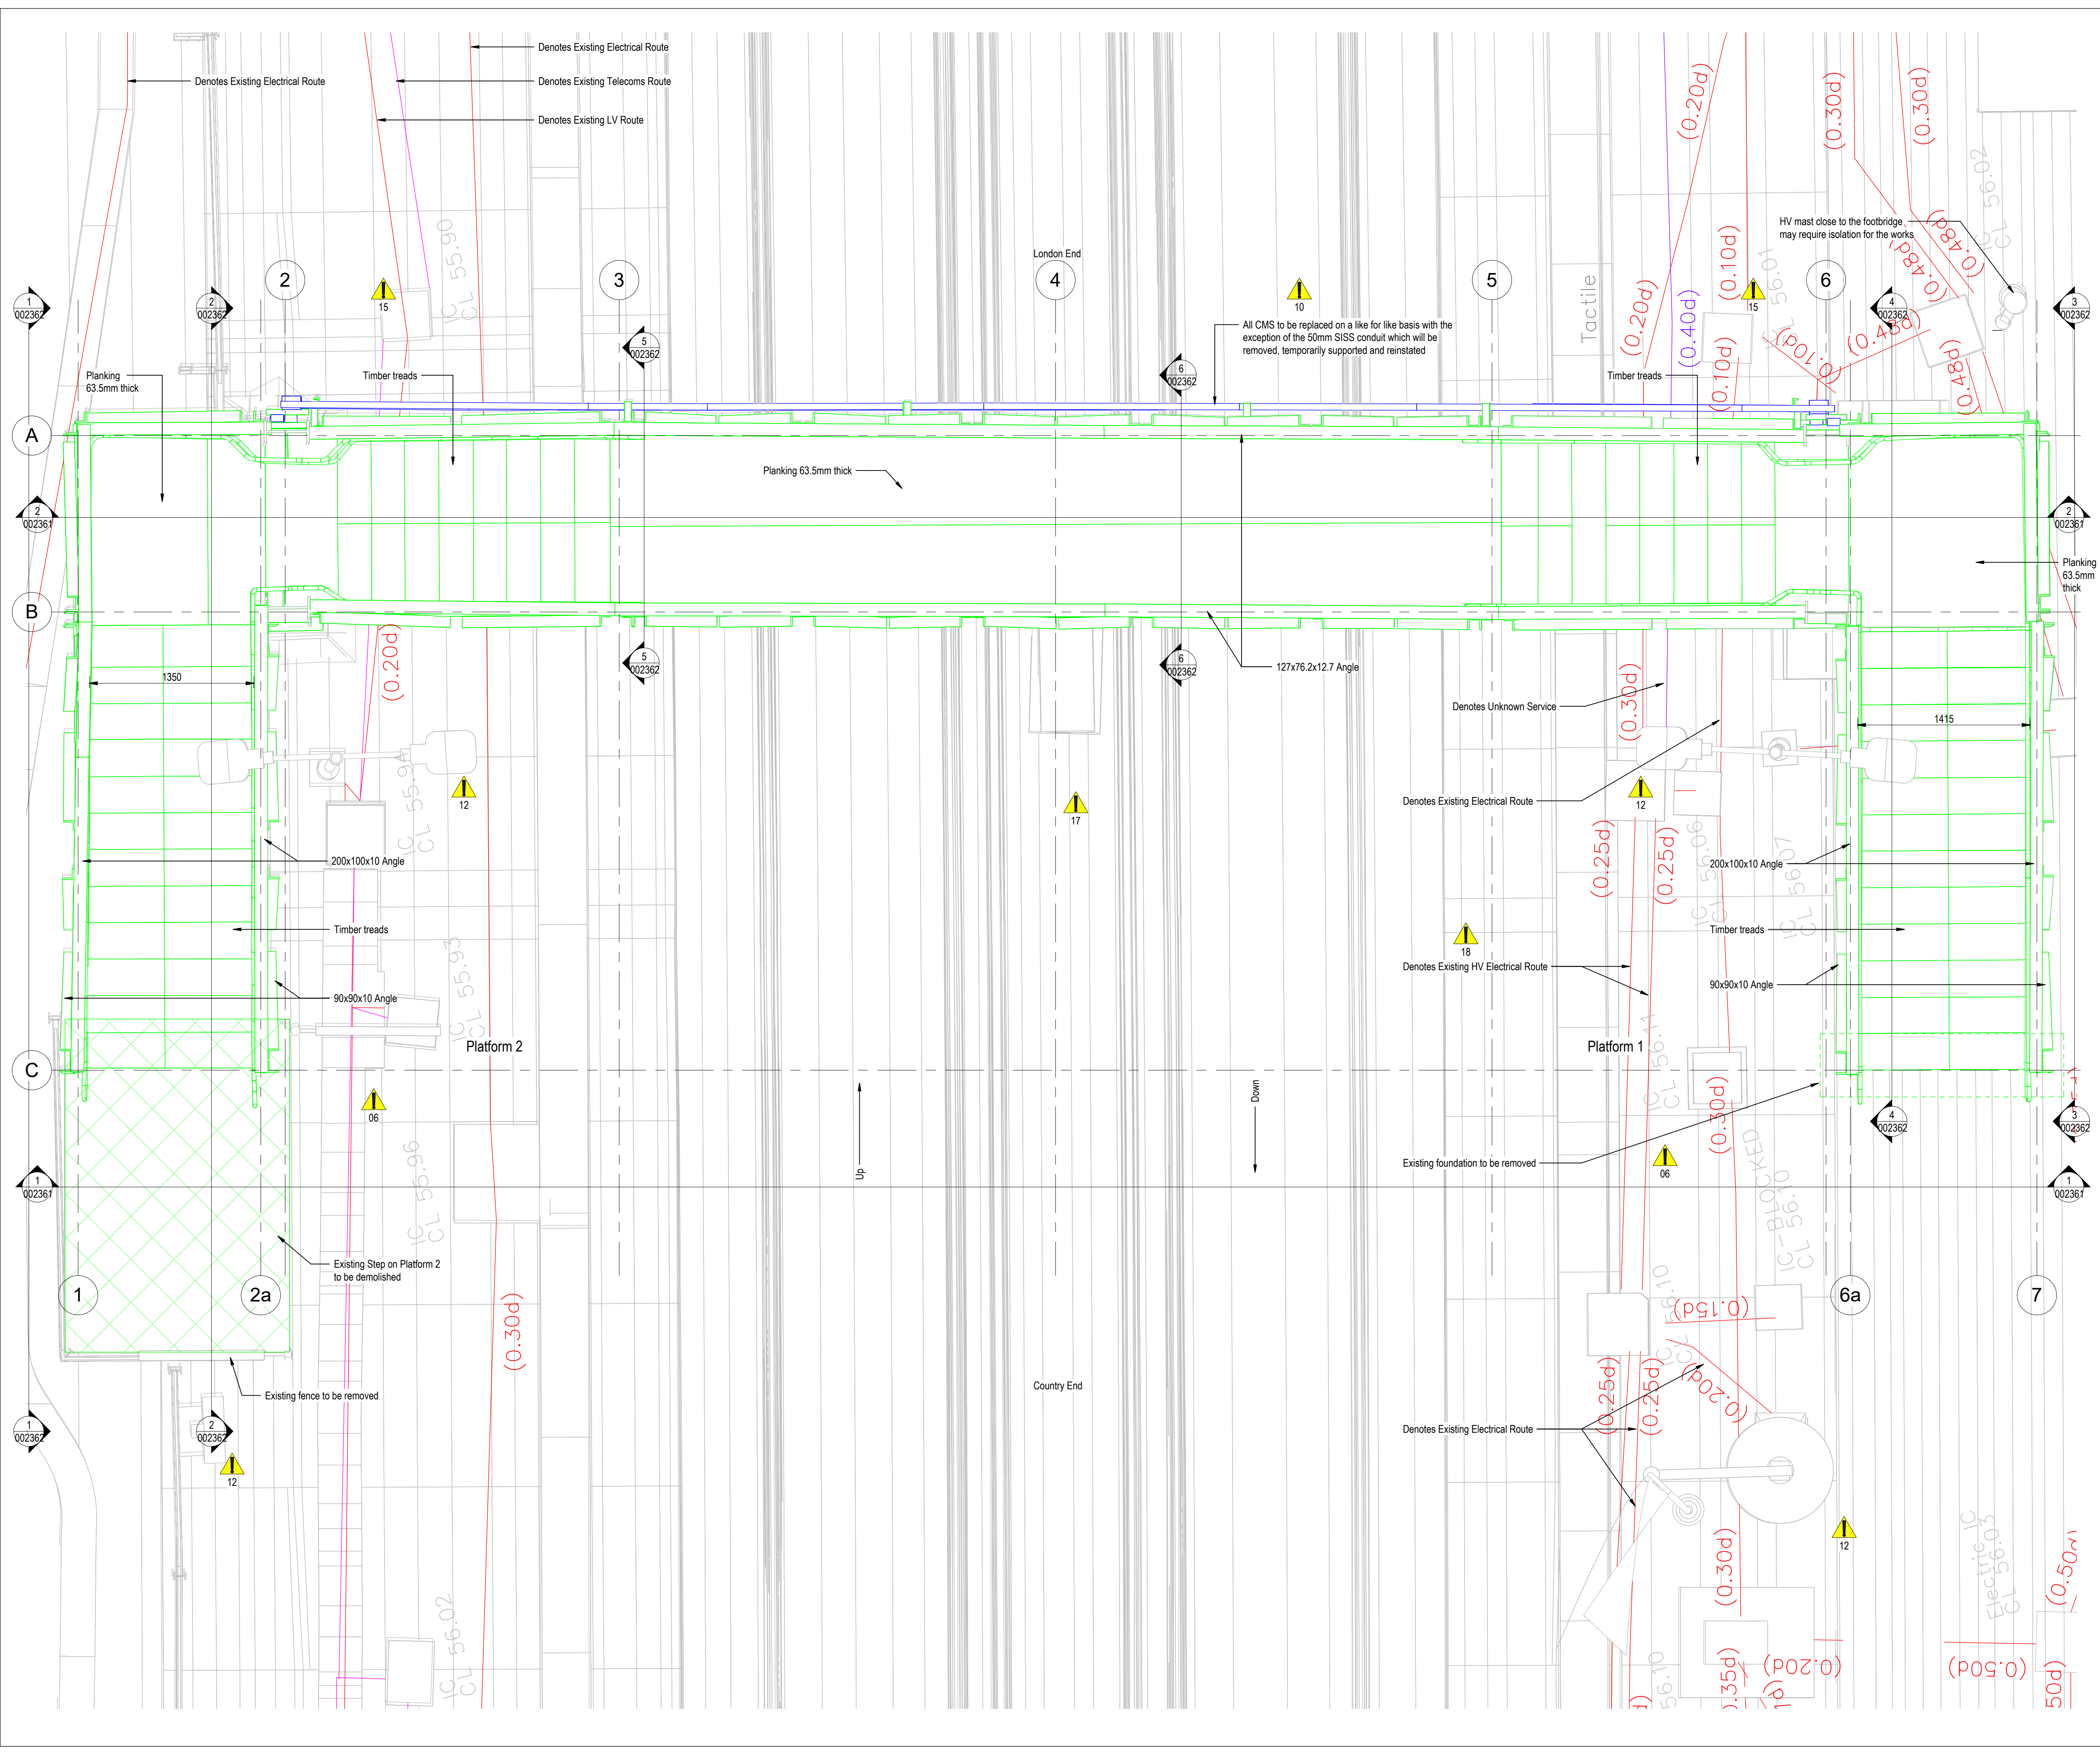

**COLOUR CONVENTIONS:**

|        |                            |
|--------|----------------------------|
| BLACK: | EXISTING OR UNCHANGED      |
| BLUE:  | MODIFIED OR TO BE MOVED    |
| GREEN: | REDUNDANT OR TO BE REMOVED |
| RED:   | PROPOSED OR ADDITIONAL     |
| GRAY:  | OS / SURVEY DATA           |

**RESIDUAL RISK**

**Notes**

1. For General Notes and Residual Risks table, see drawing ref. S100264-RWT-1706-WSX\_SEAR-DRG-ECV- 002369.

|                    |          |                          |             |      |      |
|--------------------|----------|--------------------------|-------------|------|------|
| B02                | 03/10/25 | For Form A/B Approval    | GRD         | AK   | WH   |
| B01                | 26/09/25 | For Form A/B Approval    | GRD         | AK   | WH   |
| P03                | 11/07/25 | For IDC / IDR            | DR          | AK   | WH   |
| P02                | 09/05/25 | For IDC / IDR            | DR          | AK   | WH   |
| P01                | 24/08/20 | For Information          | GRD         | JFQ  | WH   |
| Rev                | Date     | Description of Revisions | Drawn       | Chkd | Appr |
| Status             |          |                          | Suitability |      |      |
| For Stage Approval |          |                          | S4          |      |      |

**NetworkRail**

Contractor(s)

**robert west.**  
proesgroup

**VolkerFitzpatrick**

Project

Earley Station Footbridge

Drawing Title

Existing GA - Plan

|                       |                                           |             |                  |      |          |
|-----------------------|-------------------------------------------|-------------|------------------|------|----------|
| Designed              | J. F. Quincooses                          | Signed      | J. F. Quincooses | Date | 08/05/25 |
| Drawn                 | D. Rogers                                 | Signed      | D. Rogers        | Date | 08/05/25 |
| Checked               | J. F. Quincooses                          | Signed      | J. F. Quincooses | Date | 08/05/25 |
| Approved              | W. Hirst                                  | Signed      | W. Hirst         | Date | 03/10/25 |
| Scale(s)              | As Shown @ A1                             | ELR&Mileage | RDG2 66m 55yds   |      |          |
| Alternative Reference | 3000-057/17                               | Sheet       | 1 of 1           |      |          |
| Drawing Number        | S100264-RWT-1706-WSX_SEAR-DRG-ECV- 002360 | Revision    | B02              |      |          |